

GENERAL NOTES AND SPECIFICATIONS

GENERAL NOTES

DEVIATION FROM PLANS - Any deviation from these plans shall have been consulted with and documented by the supervising professional.

NON-CONTRACT ITEMS - Items may appear on these plans that are done by others and are not part of the Walters Buildings' contract.

STRUCTURAL PERFORMANCE - Walters Buildings and the Certifying Engineer's responsibility is limited to the structural performance of the post frame shell and listed items. The parties are not acting as the supervising professional of record for onsite supervision of construction, installation, or inspection. Check with local municipality for any special requirements.

SPECIFICATIONS

SITE WORK - The building site shall be graded to provide drainage away from the building. Maintain the grade levels shown on the plan around the building.

FOUNDATION PLACEMENT NOTES - All footings or Sakrete shall be placed on undisturbed virgin soil remaining consistent with the soil bearing capacity as noted in the 'LOADS' Table. If any loose soil is found at footing locations notify engineer at once so adjustments to footings can be made accordingly, as may be necessary.

Column holes are dug per the dimensions shown on the foundation plan (S1) and ready-mix concrete pads or dry concrete pads are poured in place (Note plans for size and type). Additional concrete-mix is poured around the base of the column.

Backfill around columns above footings shall be placed in 8" maximum depth layers and thoroughly compacted. Backfill material shall remain consistent with the presumed lateral soil pressure noted in the 'LOADS'. Typical soil types meeting the requirements include firm sand and loose sandy gravel. Backfill of excavated holes in soil around wood columns may be made with concrete at contractors option.

Foundations shall not be placed prior to confirmation of the soil type at a depth of 5 feet below the bottom of the footing.

CONCRETE (if applicable) - Concrete placement shall be in accordance with ACI 318-14.

Design mixes shall be obtained from the following:

- Strength to be a minimum of 3000 PSI at 28 days for walls and footings.
- Strength to be a minimum of 3500 PSI at 28 days for floor slabs.
- Slump not to exceed 4 inches.

REINFORCING STEEL (if applicable) - Reinforcing steel shall be placed in accordance with CRSI Standards.

Steel reinforcing shall meet the requirements of the "Standard Specifications" for:

- 1.Billet-Steel Concrete Reinforcing Bars Grade 60 (ASTM designation A-615).
- 2.All steel bars shall meet the requirements of ASTM designation A-615. All welded wire mesh for concrete reinforcement shall meet the requirement shall meet the requirements set forth in Standard Specification (ASTM designation A-185). The reinforcement shall not be painted and must be free from grease, dirt or deep rust when placed in the work. To prevent rust, the material must be protected from moisture. The reinforcement shall be protected by the proper thickness of concrete.

Where not otherwise shown, the thickness of concrete over the reinforcement shall be:

- 1.Where concrete is deposited against the ground without the use of forms, the thickness of concrete shall not be less than 3 inches.
- 2.Where concrete is exposed to weather, the thickness of concrete shall not be less than 1 1/2 inches.
- 3.In columns or pedestals not exposed to weather or ground, the thickness of concrete shall not be less than 1 1/2 inches.

ANCHOR BOLTS (if applicable) - The contractor shall set all anchor bolts to receive the building. The bolts shall be the size as shown or required. They may be drilled into place as allowed.


STRUCTURAL LAMINATED COLUMNS - The No. 2 or better southern yellow pine S4S structural columns used in this Walters Building shall consist of a 3 or more members sized as shown on the plans, steel plate laminated, and designed to meet the structural load requirements. Column lumber is kiln-dried to a 19% moisture content.

The members for use in contact with the soil shall be pressure treated to a retention of 0.8 pounds of Copper Chromate Arsenate Type C, oxide type formulation, as listed in American Wood Preservers Assoc. Standard U1. The treatment process shall be as described in the current AWWA Standard U1 Commodity Specification A, Use Category 4B.

Splices in columns shall conform to Jack Walters & Sons Corp. Standard details and the columns shall bear a permanent Jack Walters & Sons Corp. stamp in a visible location. Wisconsin DILHR Material Approval No. 201610-W.

SPLASHBOARDS - Splashboards are S4S #2 or better Southern Pine, pressure treated to a net retention of 0.15 pounds per cubic foot with MCA copper based treatment. Approved for G-90 galvanized protected connectors and for aluminum contact. Building code compliant - ESR #2240. One row is furnished for building on a level grade.

STEEL PANEL SCREWING PATTERN

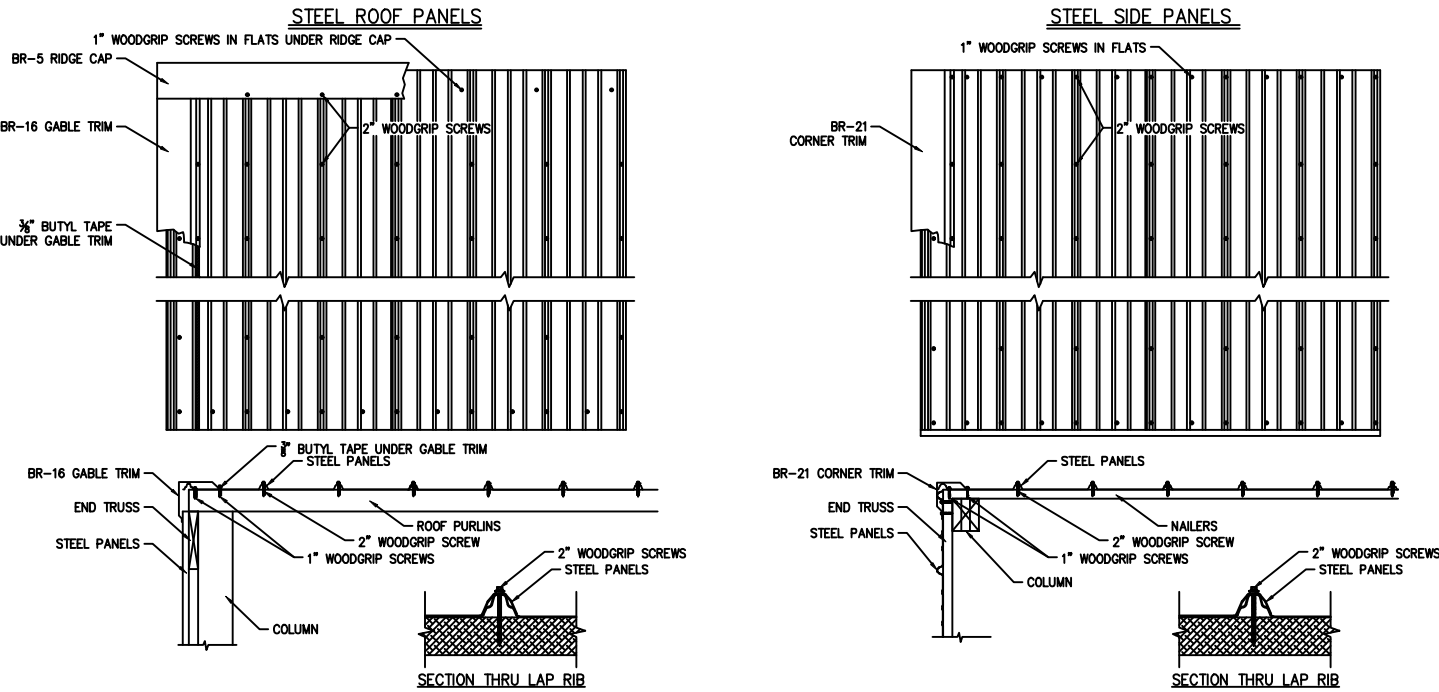

STANDARD ROUGH OPENINGS FOR STANDARD PLYCO WALKDOORS		
CALL SIZE	DOOR	ROUGH OPENING WIDTH (in.) x HEIGHT (in.)
3068	COMMERCIAL PLYCO 20 SERIES	40 3/4" x 81 3/4"
6068	COMMERCIAL PLYCO 20 SERIES	77 1/4" x 81 3/4"
3068	3-HOUR RATED PLYCO 22 SERIES	40 3/4" x 82 3/4"
6068	3-HOUR RATED PLYCO 22 SERIES	76 3/4" x 82 3/4"
3068	THERMAL BREAK PLYCO 92 TB ALUMINUM FRAME SERIES	40 3/4" x 82 3/4"
6068	THERMAL BREAK PLYCO 92 TB SERIES STANDARD W/ MULLION	78 1/2" x 82 3/4"
6068	THERMAL BREAK PLYCO 92 TB SERIES OPTIONAL W/ ASTRAGAL	77 3/4" x 82 3/4"

FASTENING SCHEDULE

FLOOR CONSTRUCTION		
Built-up Girders & Beams	20d common	32" o.c. direct
Bridging to Joists	8d common	2 ea. direct end
Floor Joists to Studs	10d common	5 direct or 3 direct
Floor Joists to Studs (W/ceiling joist)	10d common	2 direct
Floor Joists to Sill or Girder	8d common	3 toe nail
Ledger Strip	16d common	3 ea. direct joist
1" Subflooring (6" or less)	8d common	2 ea. direct joist
1" Subflooring (8" or more)	8d common	3 ea. direct joist
2" Subflooring	16d common	2 ea. direct joist
Particleboard Underlayment (1/4"-3/4")	6d annular threaded	6" o.c. direct edges & 12" o.c. intermediate
WOOD STRUCTURAL PANEL SUBFLOORING		
1/2" or less	6d common or 6d annular/spiral thread	6" o.c. direct edges & 12" o.c. intermediate
19/32" - 3/4"	8d common or 6d annular/spiral thread	6" o.c. direct edges & 12" o.c. intermediate
7/8" - 1-1/8"	10d common or 8d ring shank 8d annular or spiral thread	6" o.c. direct edges 6" o.c. intermediate
1/2" or less	16ga galvanized wire staples 3/8" min. crown, 1-5/8" length	4" o.c. edges & 7" o.c. intermediate
19/32, 5/8"		2-1/2" o.c. edges & 4" o.c. intermediate
WALL CONSTRUCTION		
Stud to sole plate	16d common	4 toe nail
Double studs	16d common	2 direct nail
Stud to cap plate	16d common	2 toe nail or 2 direct nail
Double studs	10d common	12" o.c. direct
Corner studs	16d common	24" o.c. direct
Sole plate to joist or blocking	16d common	16" o.c.
Interior-braced wall sole plate-parallel joist	16d common	12" o.c.
Double cap plate	10d common	16" o.c. direct nail
Cap plate laps	10d common	2 direct nail
Ribbon strip, 6" or less	10d common	2 ea. direct bearing
Ribbon strip, 6" or more	10d common	3 ea. direct bearing
Diagonal brace (to stud & plate)	8d common	2 ea. direct bearing
Interior-braced wall top plate-joist/blocking	10d common	12" o.c.
Tail beams to headers (nailing permitted)	20d common	1 ea. end 4 sq.ft. floor area
Header beams to trimmers (nailing permitted)	20d common	1 ea. end 8 sq.ft. floor area
Continuous header to stud	8d common	4 toe nail
Continuous header, two pieces	16d common	16" o.c. direct
ROOF & CEILING CONSTRUCTION		
Ceiling joists to plate	16d common	3 toe nail
Ceiling joists (laps over partition)	10d common	3 direct nail
Ceiling joists (parallel to rafter)	10d common	3 direct nail
Collar beam	10d common	3 direct
Roof rafter to plate	8d common	3 toe nail
Roof rafter to ridge	16d common	2 toe nail or direct nail
Jack rafter to hip	10d common	3 toe nail
1" roof decking (6" width or less)	16d common	2 direct nail
1" roof decking (over 6" width)	8d common	2 ea. direct rafter
	8d common	3 ea. direct rafter
WALL & ROOF SHEATHING		
1" wall sheathing (<8")	8d common	2 ea. direct stud
1" wall sheathing (over 8" width)	8d common	3 ea. direct stud
1/2" fiberboard sheathing	1-1/2" GV roofing nail or 6d common or 16ga staple, 1-1/8" w/min. crown of 7/16"	3" o.c. exterior edge, 6" o.c. intermediate
25/32" fiberboard sheathing	1-3/4" GV roofing nail or 8d common or 16ga staple, 1-1/2" w/min. crown of 7/16"	3" o.c. exterior edge, 6" o.c. intermediate
Gypsum sheathing	12ga 1-1/4" large head, corrosion resistant	4" o.c. on edge, 8" o.c. intermediate
Gypsum sheathing (seismic tracing)	11ga 1-3/4" long 7/16" head	4" o.c. all bearing points
Particleboard wall sheathing (1/2" or less)	6d common	6" o.c. direct edges & 12" o.c. intermediate
Particleboard wall sheathing (5/8" or less)	8d common	6" o.c. direct edges & 12" o.c. intermediate
WOOD STRUCTURAL PANEL ROOF & WALL SHEATHING		
1/2" or less	6d common (walls); 8d common (roofs)	6" o.c. direct edges & 12" o.c. intermediate
19/32"-1"	8d common	6" o.c. direct edges & 12" o.c. intermediate
1" or greater	10d common	6" o.c. direct edges & 12" o.c. intermediate
1/2" or less	16ga GV wire staples 3/8" min. crown 1" length + panel thickness	4" o.c. edges & 8" o.c. intermediate
19/32", 5/8"	same as immediately above	2-1/2" o.c. edges & 5" o.c. intermediate
Shingles	#14 88S ga corrosion resistant	2 ea. bearing
Waterboarding	8d corrosion resistant	2 ea. bearing

Note A: Single nails shall penetrate not less than 3/4" into nailing strips, sheathing or supporting construction except as otherwise provided for in Section 1507.0.

Note B: For regions having a basic wind speed of 90 mph or greater where the main roof height is less than 25 ft. and for regions having basic wind speed of 80 mph or less, nails which attach wood structural panel roof sheathing to gable end wall framing shall be spaced 6" o.c. Where basic wind speed is greater than 80 mph, nails which attach panel roof sheathing to intermediate supports shall be spaced 6" o.c. of a minimum of a 48" distance from ridges, eaves & gable end walls; & 4" o.c. to gable end wall framing.

Note C: For regions having a basic wind speed of 90 mph greater, 8d deformed shank nails shall be utilized to attach wood structural panel roof sheathing to framing within a minimum 48" distance from gable end walls provided the mean roof height is between 25' and 35'. For roof heights greater than 35' in a 90 mph or greater wind region, attachment of wood structural panel roof sheathing shall be designed for the wind loads in Section 1609.0.

Note D: Nails shall be spaced 6" o.c. direct to panel edges and 6" o.c. to intermediate supports where panel spans are 48" o.c. or greater.

Note E: 1" = 25.4mm, 1" = 304.8mm. "

ABBREVIATIONS

ABV	Above	F.D.	Floor Drain
AFF	Above Finish Floor	F.E.	Fire Extinguisher
BBP	Blocking Between Purlins	F.O.	Framed Opening
B.O.S.	Bottom Of Splashboard	FT	Feet
BRG	Bearing	GA	Gage, Gauge
B.S.	Both Sides	GTE	Grade To Eave
€	Centerline	GTH	Grade To Heel
CFT	Cubic Foot	GTP	Grade To Peak
C.H.	Ceiling Height	GV	Galvanized
CLOS	Closet	IN.	Inch
COM	Common	PL	Property Line
CMU	Concrete Masonry Unit	PSF	Pounds per Square Foot
d	Penny	PSI	Pounds per Square Inch
DBL	Double	P.T.	Pressure Treated
Ea.	Each	R.C.	Raised Chord
E.E.	Each End	R.O.	Rough Opening
E.F.	Each Face	R.P.	Straight Chord
E.W.	Each Way	STP	Steel Transfer Plate
LAM	Laminated	T&G	Tongue & Groove
L.A.V.	Lavatory	T.O.G.	Top of Ledger
MIL	Millimeter(s)	T.O.W.	Top of Wall
NBW	Not By Walters Buildings	T.O.C.	Top of Concrete
N.T.S.	Not To Scale	T.O.F.	Top of Floor
O.C.	On Center(s)	TYP	Typical(y)
O.C.E.W.	On Center Each Way	TRTD	Treated
OHD	Overhead Door	WH	Water Heater
O/O	Out to Out	WMM	Welded Wire Mesh



PROJECT NAME & LOCATION

OWNER NAME:	PROJECT ADDRESS:
JOHN FISCHER	2525 AVIATION DRIVE WAUKESHA, WI 53188 WAUKESHA COUNTY

PROJECT LOAD SUMMARY

International Building Code 2021	
RISK CATEGORY II	
SNOW	
Pf=0.7*Ce*Ct*I*Pg	
Ps= CS*Pf	
Ground Snow Load (Pg) :	30 PSF
Snow Exposure Factor (Ce) :	1.00
Thermal Factor (Ct) :	1.20
Importance Factor (I) :	1.00
Flat Roof Snow Load (Pf) :	25.2 PSF
Slope Factor (Cs) :	1.00
Sloped Roof Snow Load (Ps) :	25.2 PSF
Unbalanced Snow Load per SPS 362.1608 :	28.2 PSF
Balanced Snow Load Used :	
26 PSF	

WIND	
Ultimate Wind Speed :	115 mph
Nominal Wind Speed Conversion Factor :	√(0.6)
Nominal Wind Speed :	89.1 mph
Exposure Category :	C
Qz = 0.00256*Kz*Kzt*Kd*(V^2)	
P = Qz[(GCpf)-(GCpi)]	
Kzt :	1.00
Kz :	0.96
Kd :	0.85
Qz (Velocity Pressure) :	16.5 PSF
Gcpi :	+0.18 / -0.18
WIND LOAD USED (P) :	16.5 PSF
MWFRS h<= 60ft	

SEISMIC	
Ss (Mapped Spectral Response Acceleration 0.2 Sec) :	0.076 g
S1 (Mapped Spectral Response Acceleration 1.0 Sec):	0.048 g
Sds :	0.0811
SD1 :	0.0768
Seismic Importance Factor :	1.00
Seismic Design Category :	B
Site Class :	D
Basic Structural & Seismic Resisting System = Light Framed Walls w/ Shear Panels	
Seismic Base Shear :	801 #
Cs (Seismic Response Coefficient) :	0.012
R (Response Modification Factor) :	7
Using Equivalent Lateral Force Procedure	
SOILS	
Presumed Soil Bearing Capacity :	2000 PSF
Presumed Lateral Soil Pressure :	200 PSF
Roof Live Load (reducible)	
20 PSF	
Total Load :	
26 PSF	

Walters Buildings

Jack Walters & Sons, Corp.
P.O. Box 388
6600 Midland Ct.
Allenton, WI 53002
1-800-558-7800
www.waltersbuildings.com

PROJECT CODE SUMMARY

CONSTRUCTION TYPE :	VB
Risk Category :	II
Use Group Classification :	S-1
NON-SPRINKLERED	
Tabular Allowable Area :	9000 sq ft
Frontage Increase :	0
Total Allowable Area :	9000 sq ft
Allowable Height :	40 ft
Allowable Stories :	1
Proposed Building Area: 3840 sq ft	
OCCUPANT LOAD	
Aircraft Hangar = 3840 / 500gross = 7.68	
TOTAL OCCUPANT LOAD = 8	

SHEET INDEX

G1	GENERAL SPECIFICATIONS
A1-A1.3	ELEVATIONS
A2	FLOOR PLAN
S0	CONCRETE PLAN
S0.1	CONCRETE DETAILS
S1	COLUMN PLAN
S2	FRAMING PLAN
S2.1	JOIST PLAN
S3-S5	SECTIONS
D1	CONSTRUCTION DETAILS
T1	TRUSS DETAILS
SP	BUILDING LOCATION PLAN

NOTE:

GROUP III HANGAR

NOTE:

Heating equipment that is suspended at least 10 feet above the upper surface of wings or engine enclosures of the highest aircraft which may be housed in the hangar; or at least 8 feet above the floor in shops, offices, and other sections of the hangar communicating with storage or service areas or separated by 2-hour fire barriers.



Walters Buildings

Jack Walters & Sons, Corp.
P.O. Box 388
6600 Midland Ct.
Allenton, WI 53002
1-800-558-7800
www.waltersbuildings.com

OWNER NAME:

JOHN FISCHER

OWNER ADDRESS:

2525 AVIATION DRIVE
WAUKESHA, WI 53188
WAUKESHA COUNTY

PROJECT NAME:

60x64 AIRPLANE HANGAR #1

PROJECT ADDRESS:

2525 AVIATION DRIVE
WAUKESHA, WI 53188
WAUKESHA COUNTY

SALES REP / DEALER:

MARSHALL WISTH

DRAFTER:

ADAM CRAPSER

ESTIMATOR:

CHARLES SMITH

LAST SAVED BY:

ACRAPSER ON: 2/24/2026

PAPER SIZE:

ARCH FULL BLEED C (18.00 X 24.00 INCHES)

SCALE:

ENGINEER:


CAYNEN KLESSIG

JOB NUMBER:

95-2132

SHEET NUMBER:

G1

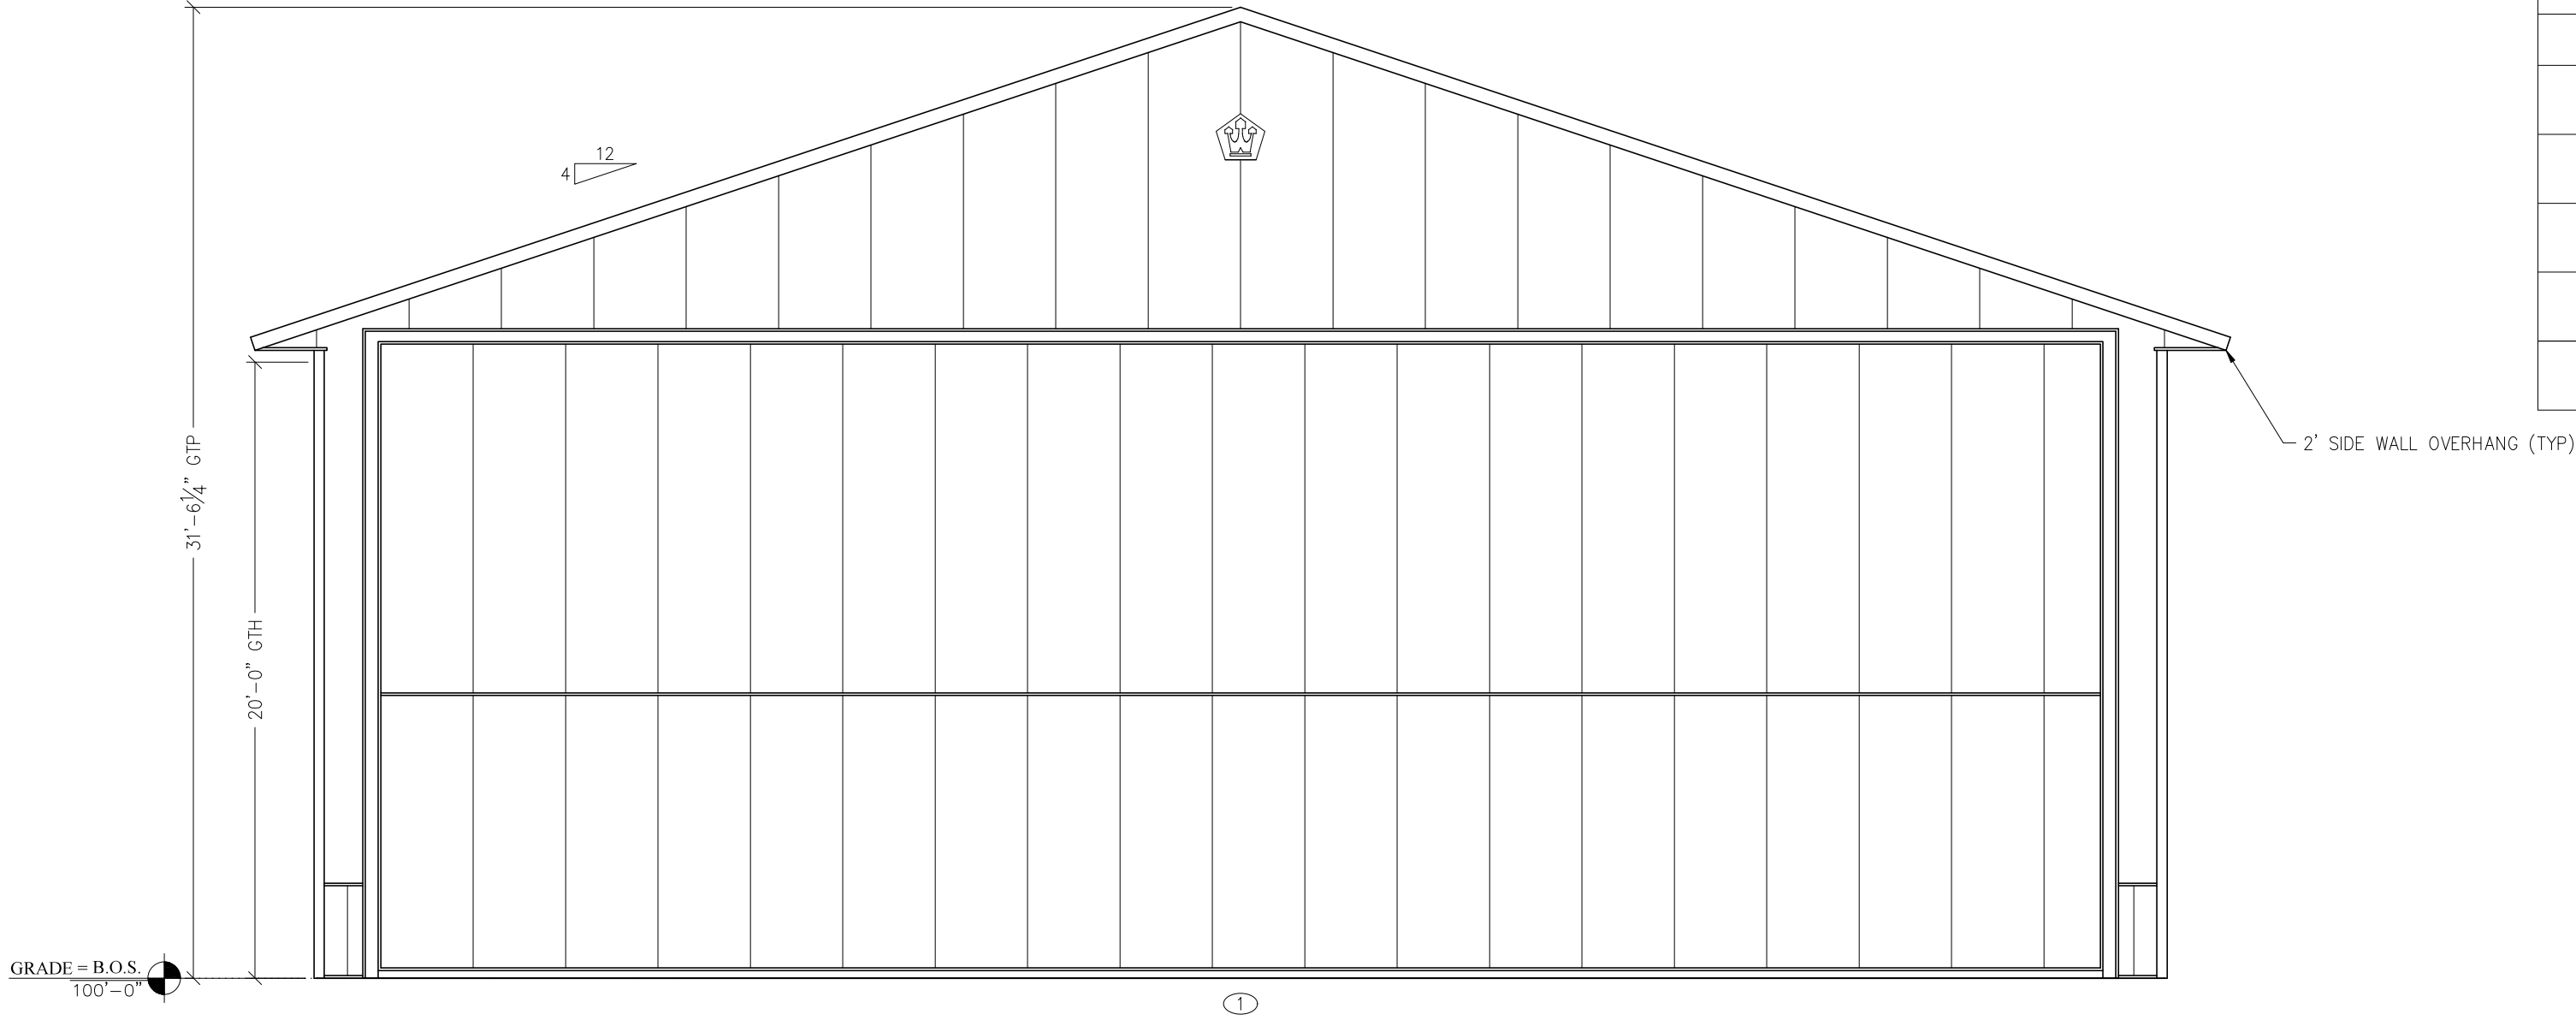

DOOR & WINDOW SCHEDULE		
MAINTAIN LEVEL APPROACH TO ALL WALKDOORS *FIELD VERIFY ALL WINDOW SILL HEIGHTS*		
SEE PAGE G1 FOR PLYCO ROUGH OPENING SIZES		
TAG	TYPE	QUANTITY
①	56'x18' SCHWEISS BI-FOLD DOOR U=0.35	1
②	12'-0"x12'-0" CLOPAY OVERHEAD DOOR w/3' HIGH LIFT U=0.17	1
③	3068 THERMAL BREAK PLYCO 92 TB ALUMINUM FRAME SERIES w/CLOSER U=0.24	2
④	3068 INTERIOR WALKDOOR	1
Ⓐ	7'-0"x2'-0" FIXED WINDOW U=0.29	6



**Walters
Buildings**

Jack Walters & Sons, Corp.
P.O. Box 388
6600 Midland Ct.
Allenton, WI 53002
1-800-558-7800
www.waltersbuildings.com

OWNER NAME:
JOHN FISCHER

OWNER ADDRESS:
2525 AVIATION
DRIVE
WAUKESHA, WI 53188
WAUKESHA COUNTY

PROJECT NAME:
60x64 AIRPLANE
HANGAR #1

PROJECT ADDRESS:
2525 AVIATION
DRIVE
WAUKESHA, WI 53188
WAUKESHA COUNTY

SALES REP / DEALER:
MARSHALL WISTH

DRAFTER:
ADAM CRAPSER

ESTIMATOR:
CHARLES SMITH

LAST SAVED BY:
ACRAPSER ON: 2/24/2026

PAPER SIZE:
ARCH FULL BLEED C (18.00 X 24.00 INCHES)

SCALE: 3/16" = 1'-0"
0 5 7


ENGINEER:
CAYNEN KLESSIG

JOB NUMBER:
95-2132


SHEET NUMBER:

A1


1 SOUTH END ELEVATION
A1 SCALE: 3/16" = 1'-0"

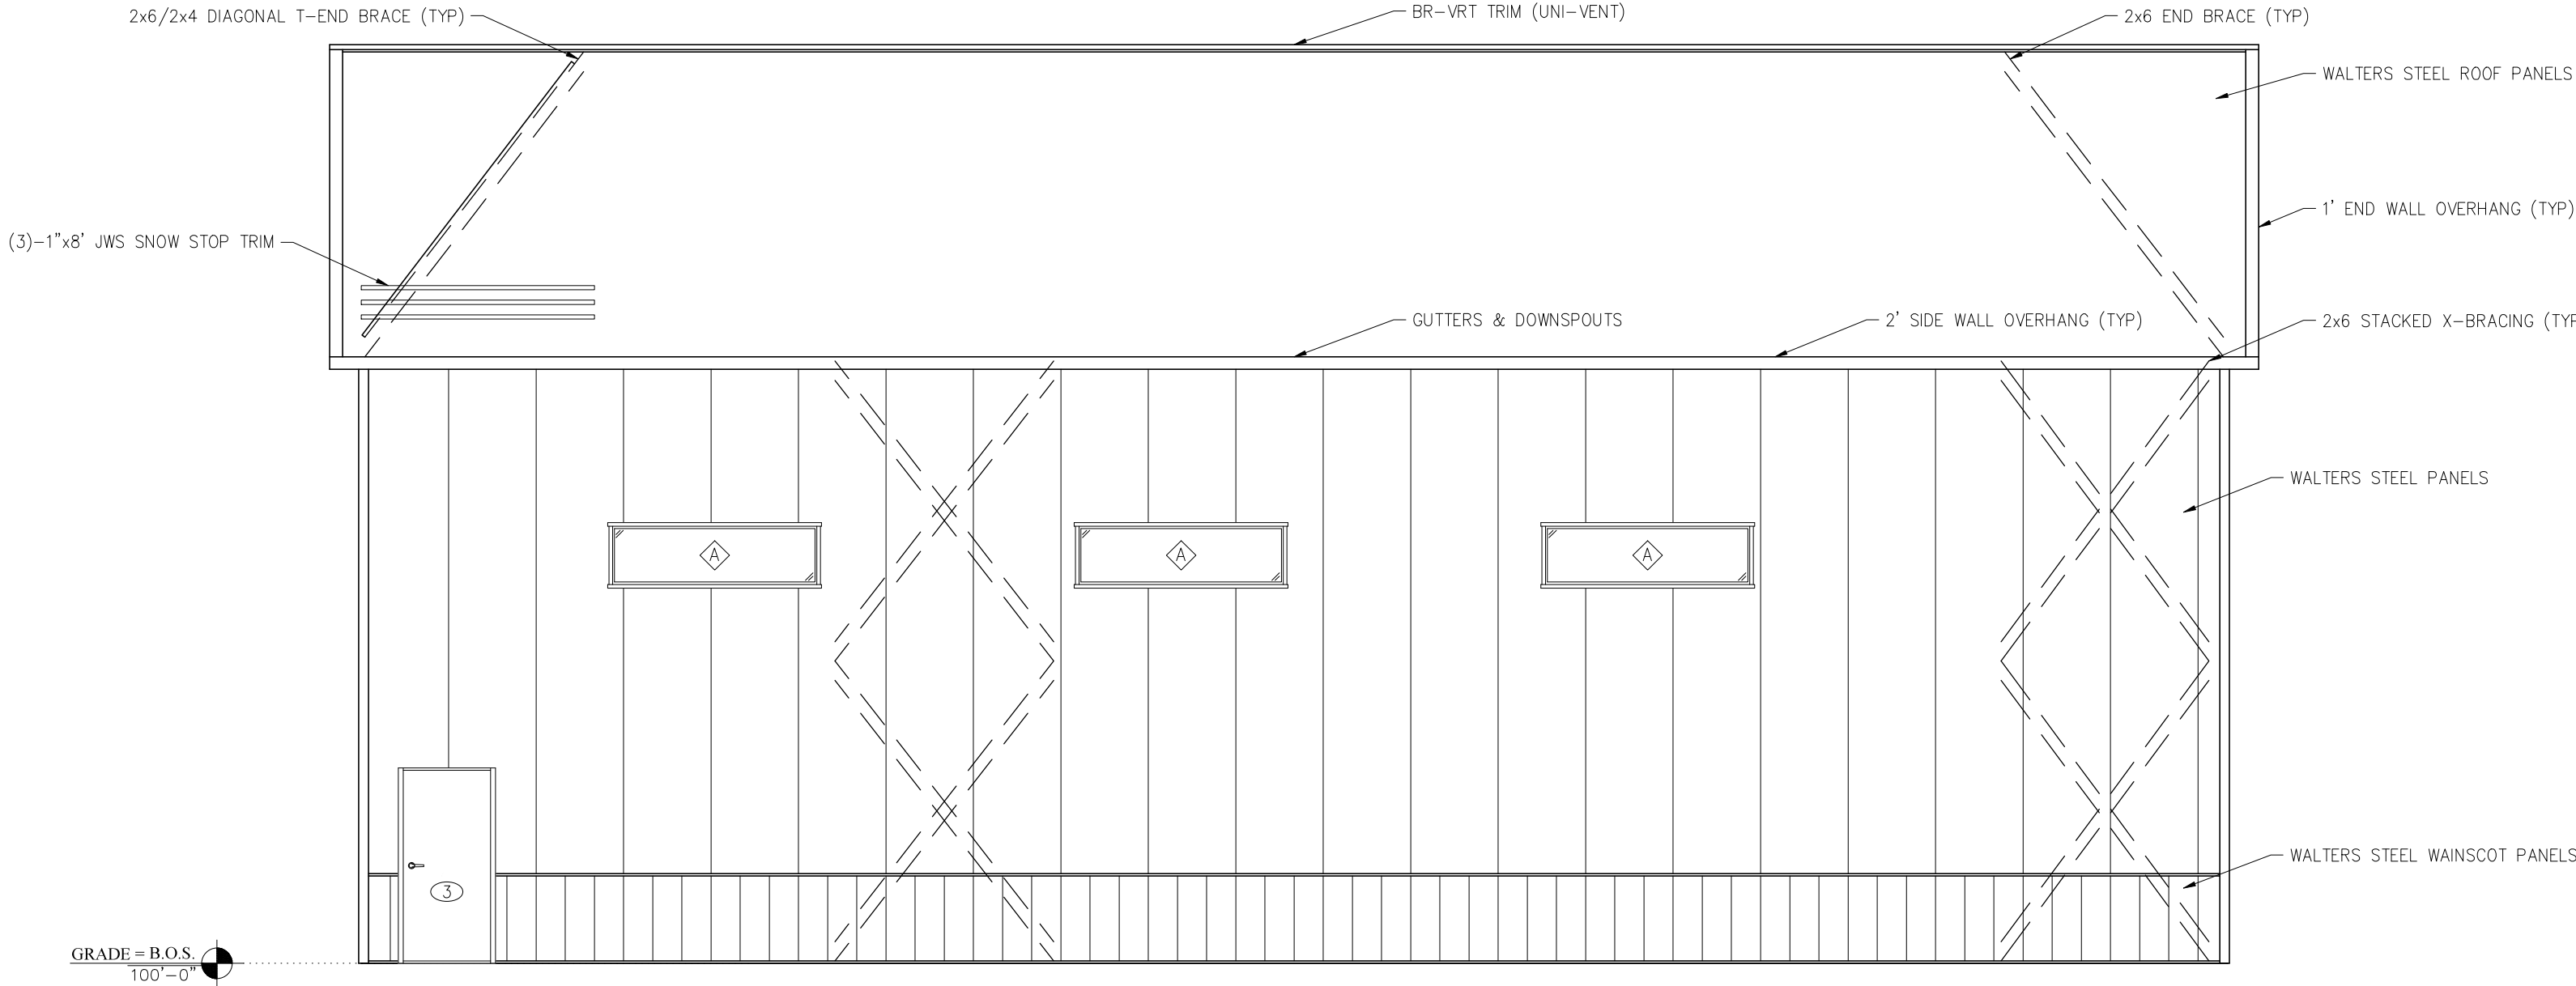

2 EAST SIDE ELEVATION
A1 SCALE: 3/16" = 1'-0"

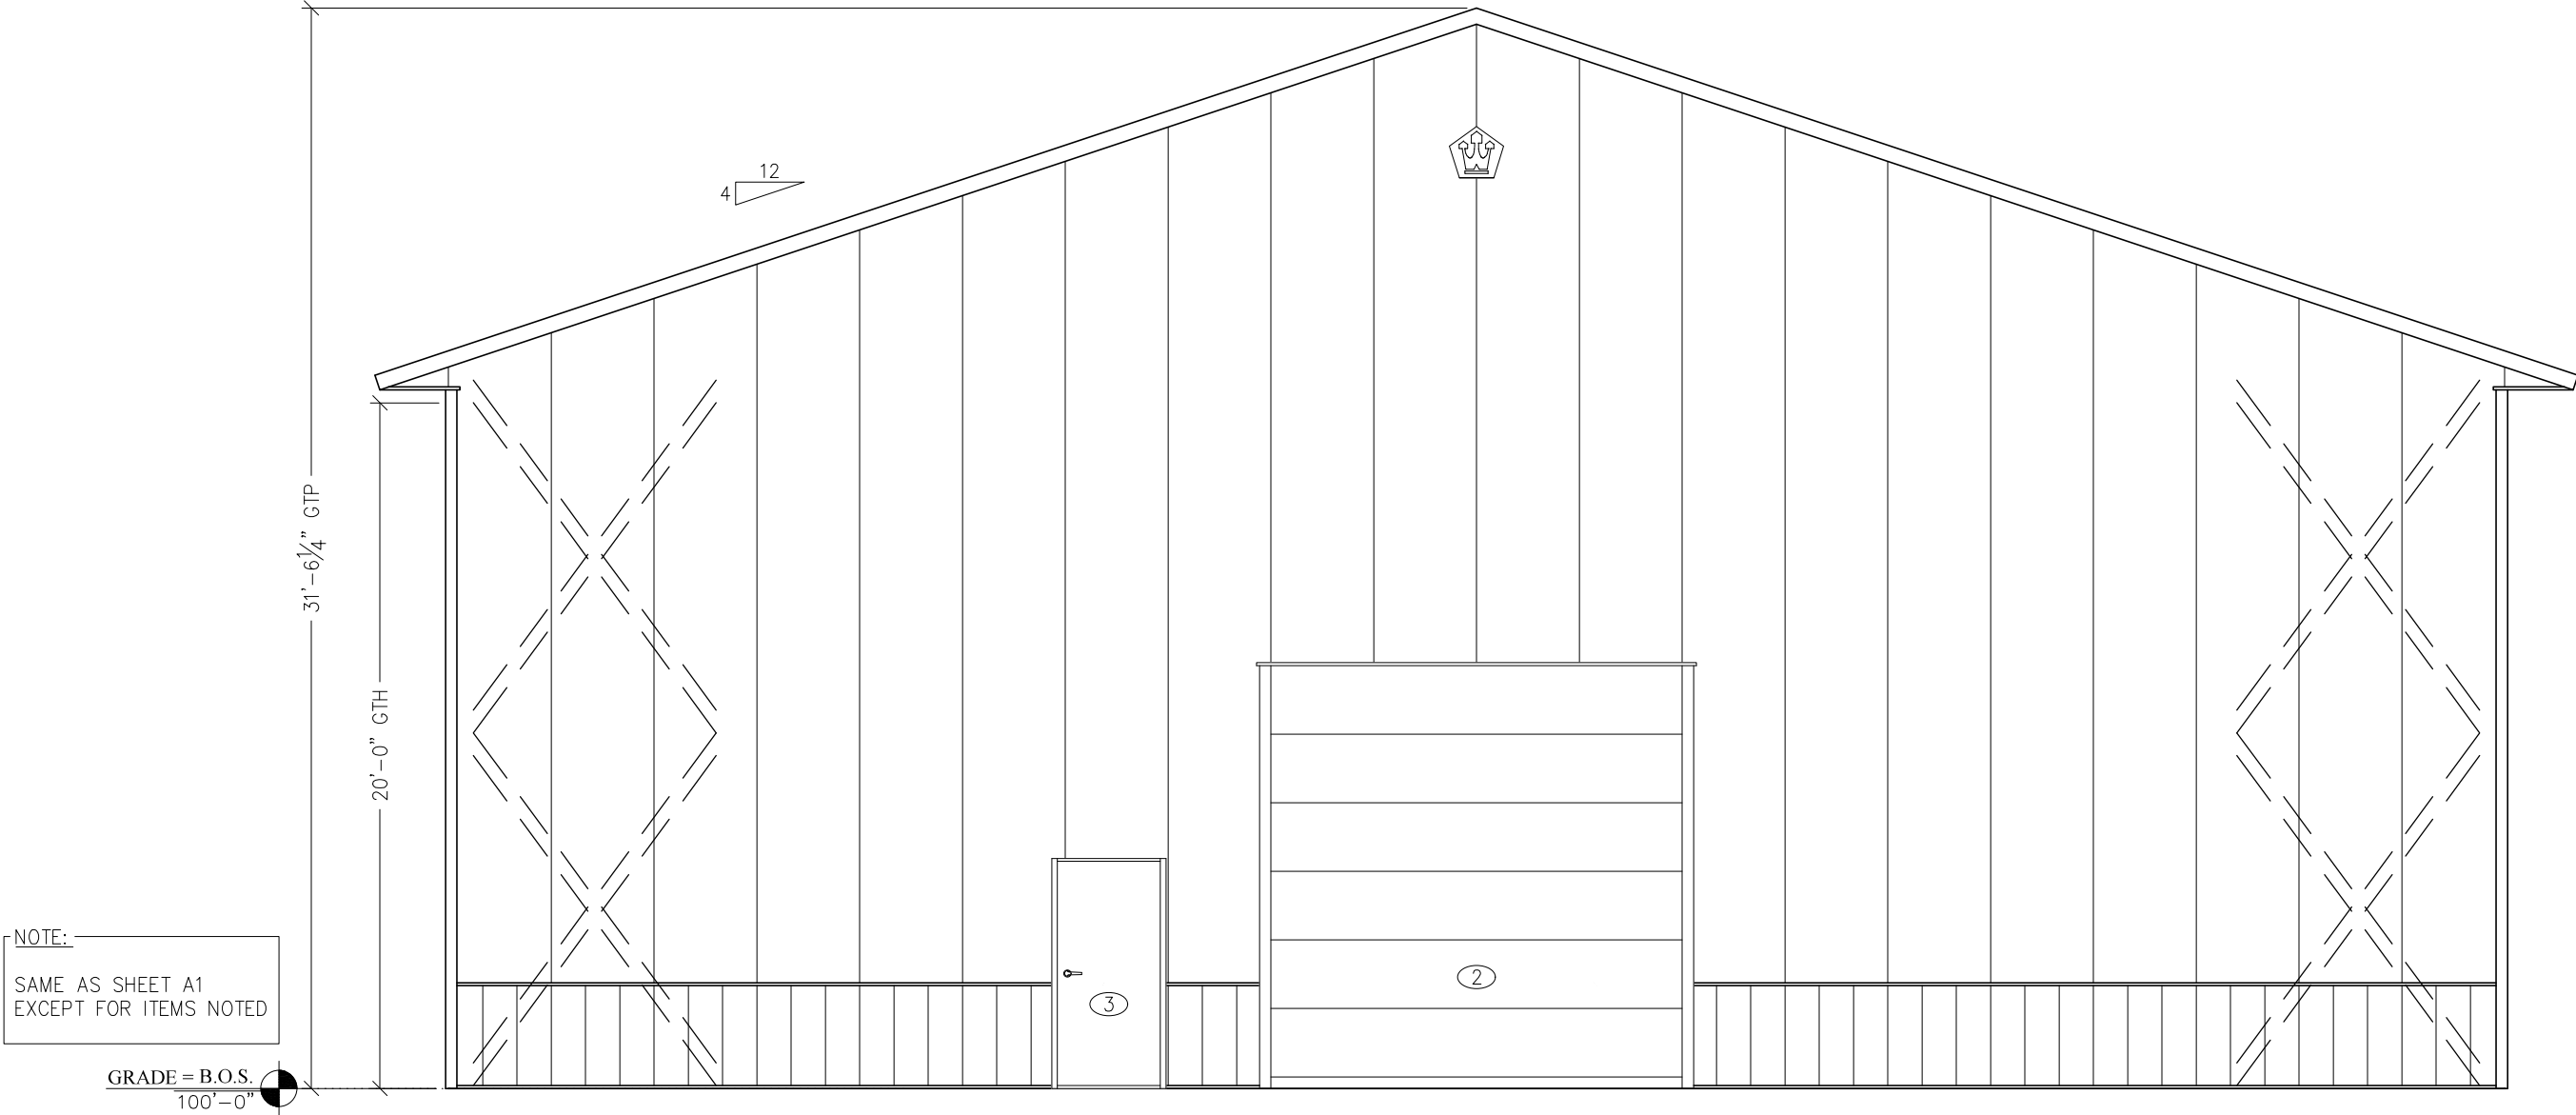

1 NORTH END ELEVATION
A1.1 SCALE: 3/16" = 1'-0"

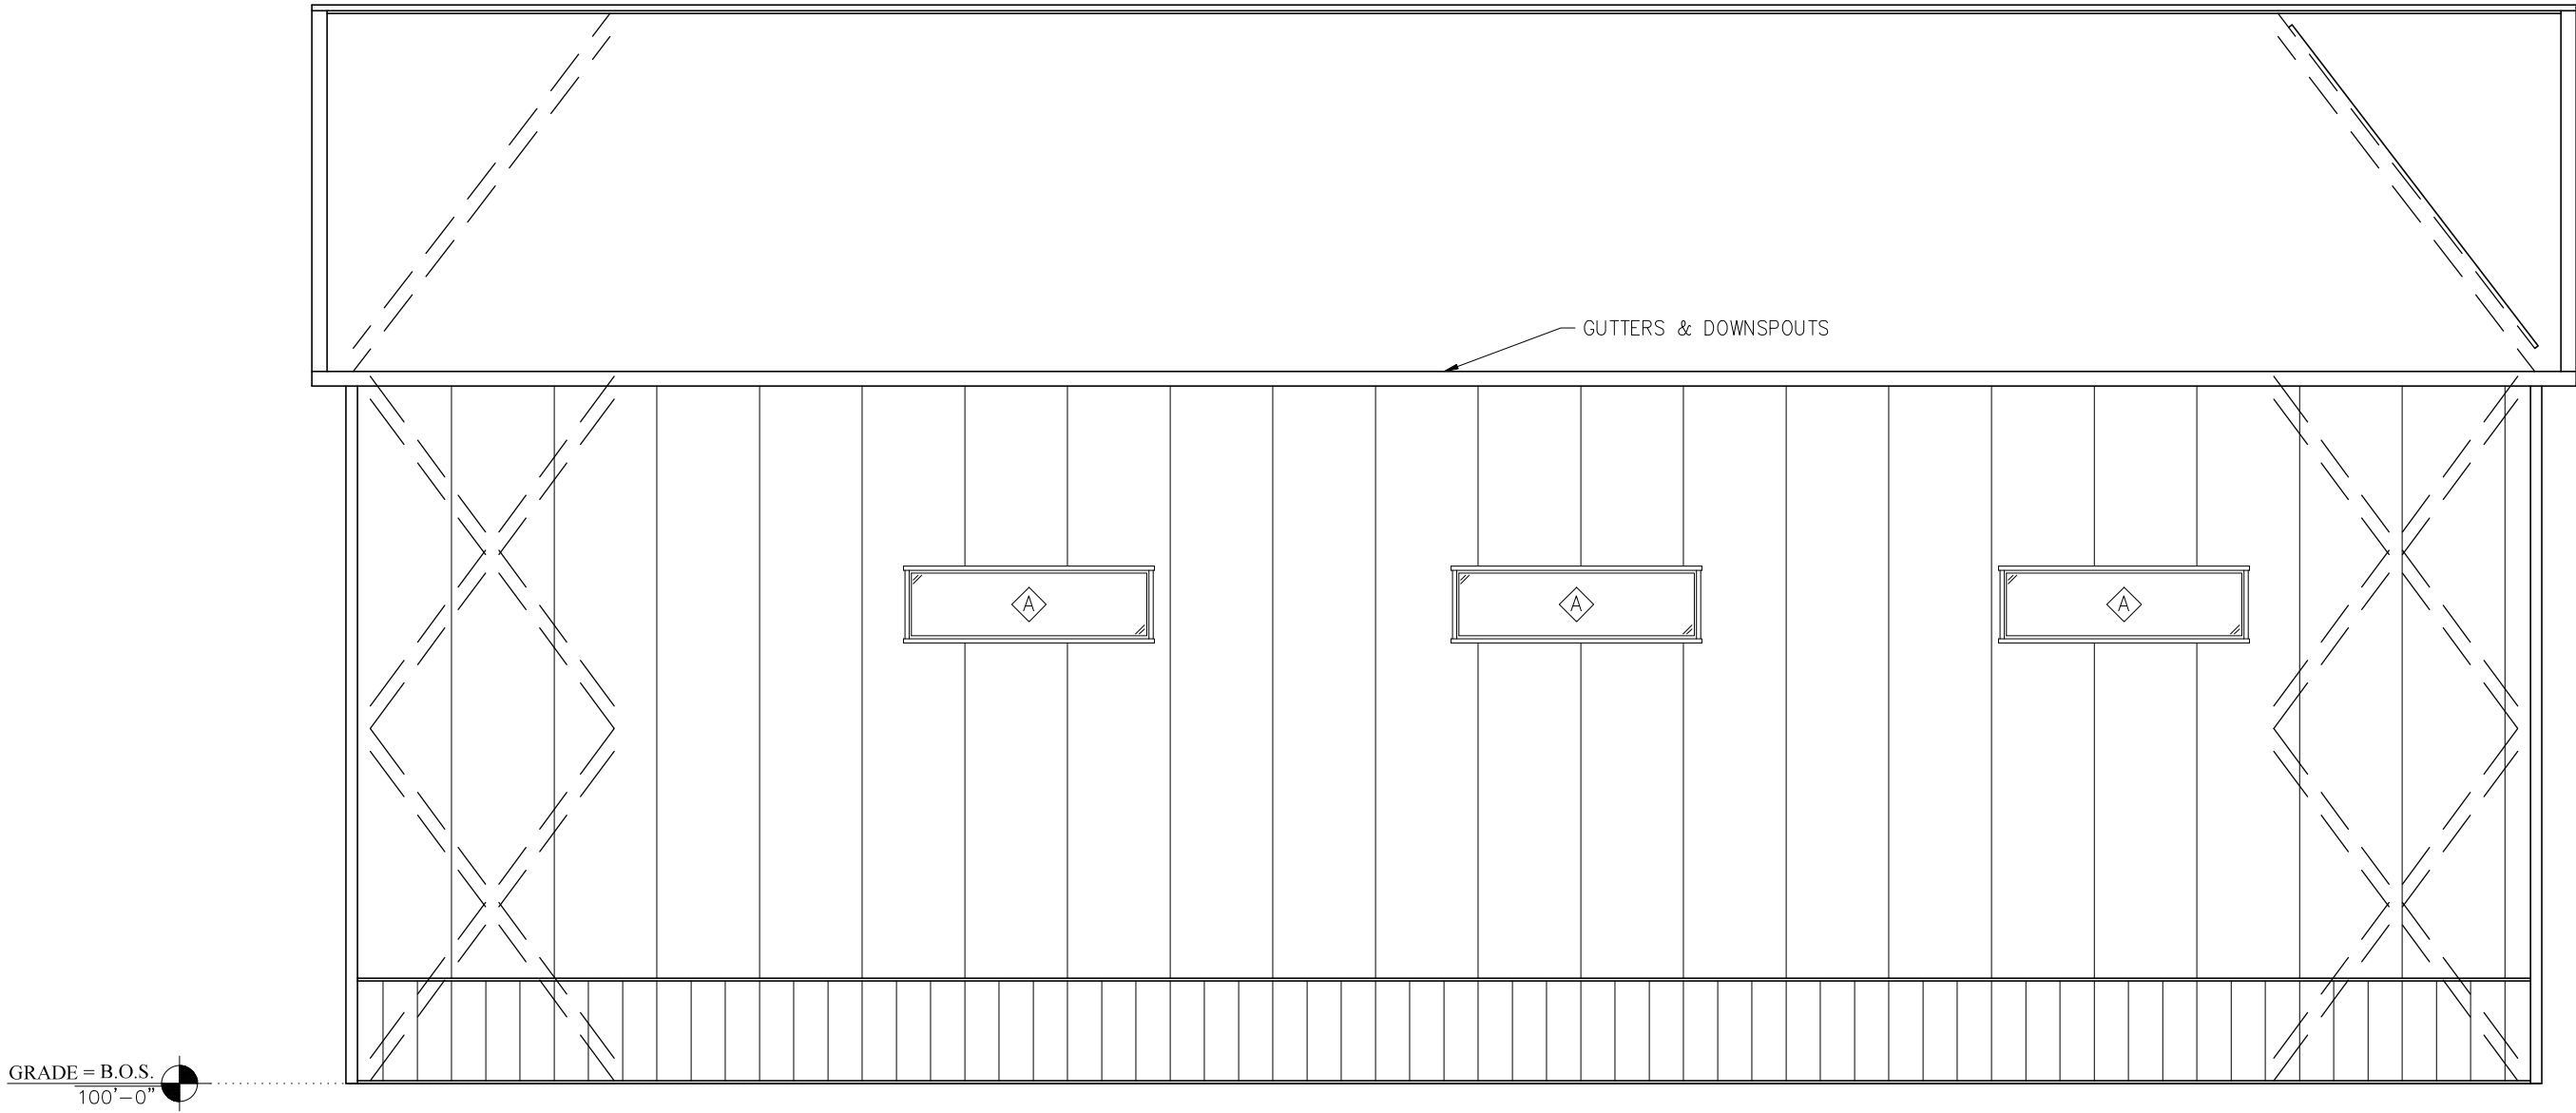

2 WEST SIDE ELEVATION
A1.1 SCALE: 3/16" = 1'-0"

DOOR & WINDOW SCHEDULE		
MAINTAIN LEVEL APPROACH TO ALL WALKDOORS *FIELD VERIFY ALL WINDOW SILL HEIGHTS* *SEE PAGE G1 FOR PLYCO ROUGH OPENING SIZES*		
TAG	TYPE	QUANTITY
①	56'x18' SCHWEISS BI-FOLD DOOR U=0.35	1
②	12'-0"x12'-0" CLOPAY OVERHEAD DOOR w/3' HIGH LIFT U=0.17	1
③	3068 THERMAL BREAK PLYCO 92 TB ALUMINUM FRAME SERIES w/CLOSER U=0.24	2
④	3068 INTERIOR WALKDOOR	1
⬠	7'-0"x2'-0" FIXED WINDOW U=0.29	6



Walters Buildings

Jack Walters & Sons, Corp.
P.O. Box 388
6600 Midland Ct.
Allenton, WI 53002
1-800-558-7800
www.waltersbuildings.com

OWNER NAME:
JOHN FISCHER

OWNER ADDRESS:
2525 AVIATION DRIVE
WAUKESHA, WI 53188
WAUKESHA COUNTY

PROJECT NAME:
60x64 AIRPLANE HANGAR #1

PROJECT ADDRESS:
2525 AVIATION DRIVE
WAUKESHA, WI 53188
WAUKESHA COUNTY

SALES REP / DEALER:
MARSHALL WISTH

DRAFTER:
ADAM CRAPSER

ESTIMATOR:
CHARLES SMITH

LAST SAVED BY:
ACRAPSER ON: 2/24/2026

PAPER SIZE:
ARCH FULL BLEED C (18.00 X 24.00 INCHES)


SCALE: 3/16" = 1'-0"


ENGINEER:
CAYNEN KLESSIG

JOB NUMBER:
95-2132

SHEET NUMBER:

A1.1

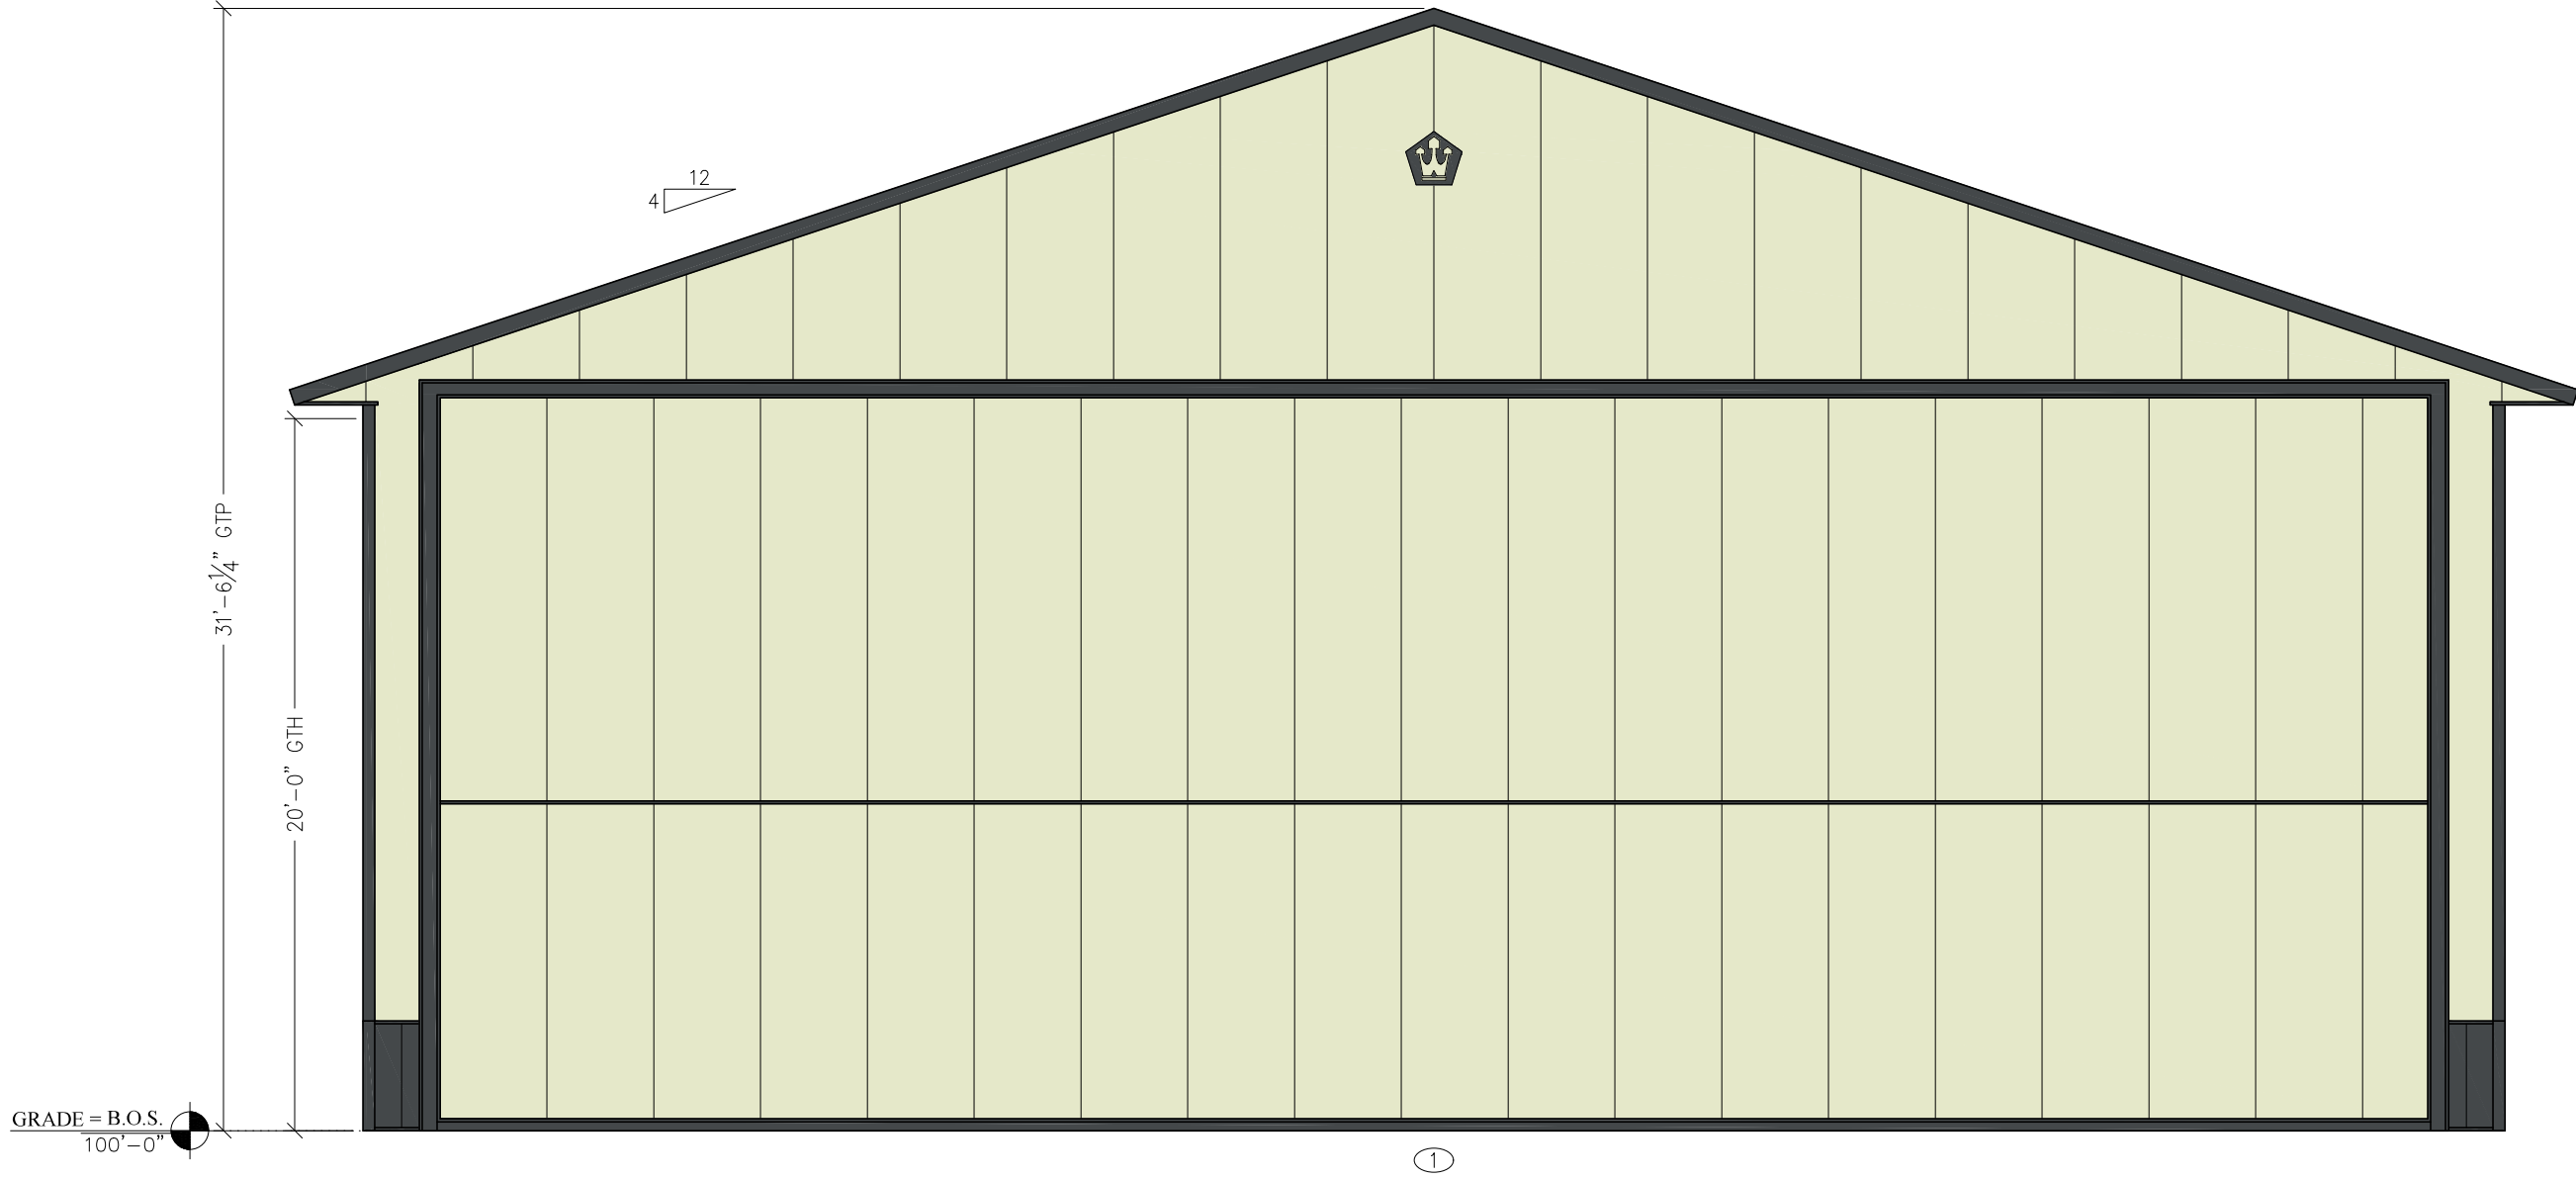

DOOR & WINDOW SCHEDULE		
MAINTAIN LEVEL APPROACH TO ALL WALKDOORS *FIELD VERIFY ALL WINDOW SILL HEIGHTS* *SEE PAGE G1 FOR PLYCO ROUGH OPENING SIZES*		
TAG	TYPE	QUANTITY
①	56'x18' SCHWEISS BI-FOLD DOOR U=0.35	1
②	12'-0"x12'-0" CLOPAY OVERHEAD DOOR w/3' HIGH LIFT U=0.17	1
③	3068 THERMAL BREAK PLYCO 92 TB ALUMINUM FRAME SERIES w/CLOSER U=0.24	2
④	3068 INTERIOR WALKDOOR	1
Ⓐ	7'-0"x2'-0" FIXED WINDOW U=0.29	6



Walters Buildings

Jack Walters & Sons, Corp.
P.O. Box 388
6600 Midland Ct.
Allenton, WI 53002
1-800-558-7800
www.waltersbuildings.com

OWNER NAME:
JOHN FISCHER

OWNER ADDRESS:
2525 AVIATION
DRIVE
WAUKESHA, WI 53188
WAUKESHA COUNTY

PROJECT NAME:
60x64 AIRPLANE
HANGAR #1

PROJECT ADDRESS:
2525 AVIATION
DRIVE
WAUKESHA, WI 53188
WAUKESHA COUNTY

SALES REP / DEALER:
MARSHALL WISTH

DRAFTER:
ADAM CRAPSER

ESTIMATOR:
CHARLES SMITH

LAST SAVED BY:
ACRAPSER ON: 2/24/2026

PAPER SIZE:
ARCH FULL BLEED C (18.00 X 24.00 INCHES)

SCALE: 3/16" = 1'-0"
0 5 7


ENGINEER:
CAYNEN KLESSIG

JOB NUMBER:
95-2132


SHEET NUMBER:

A1.2


1 SOUTH END ELEVATION
A1 SCALE: 3/16" = 1'-0"

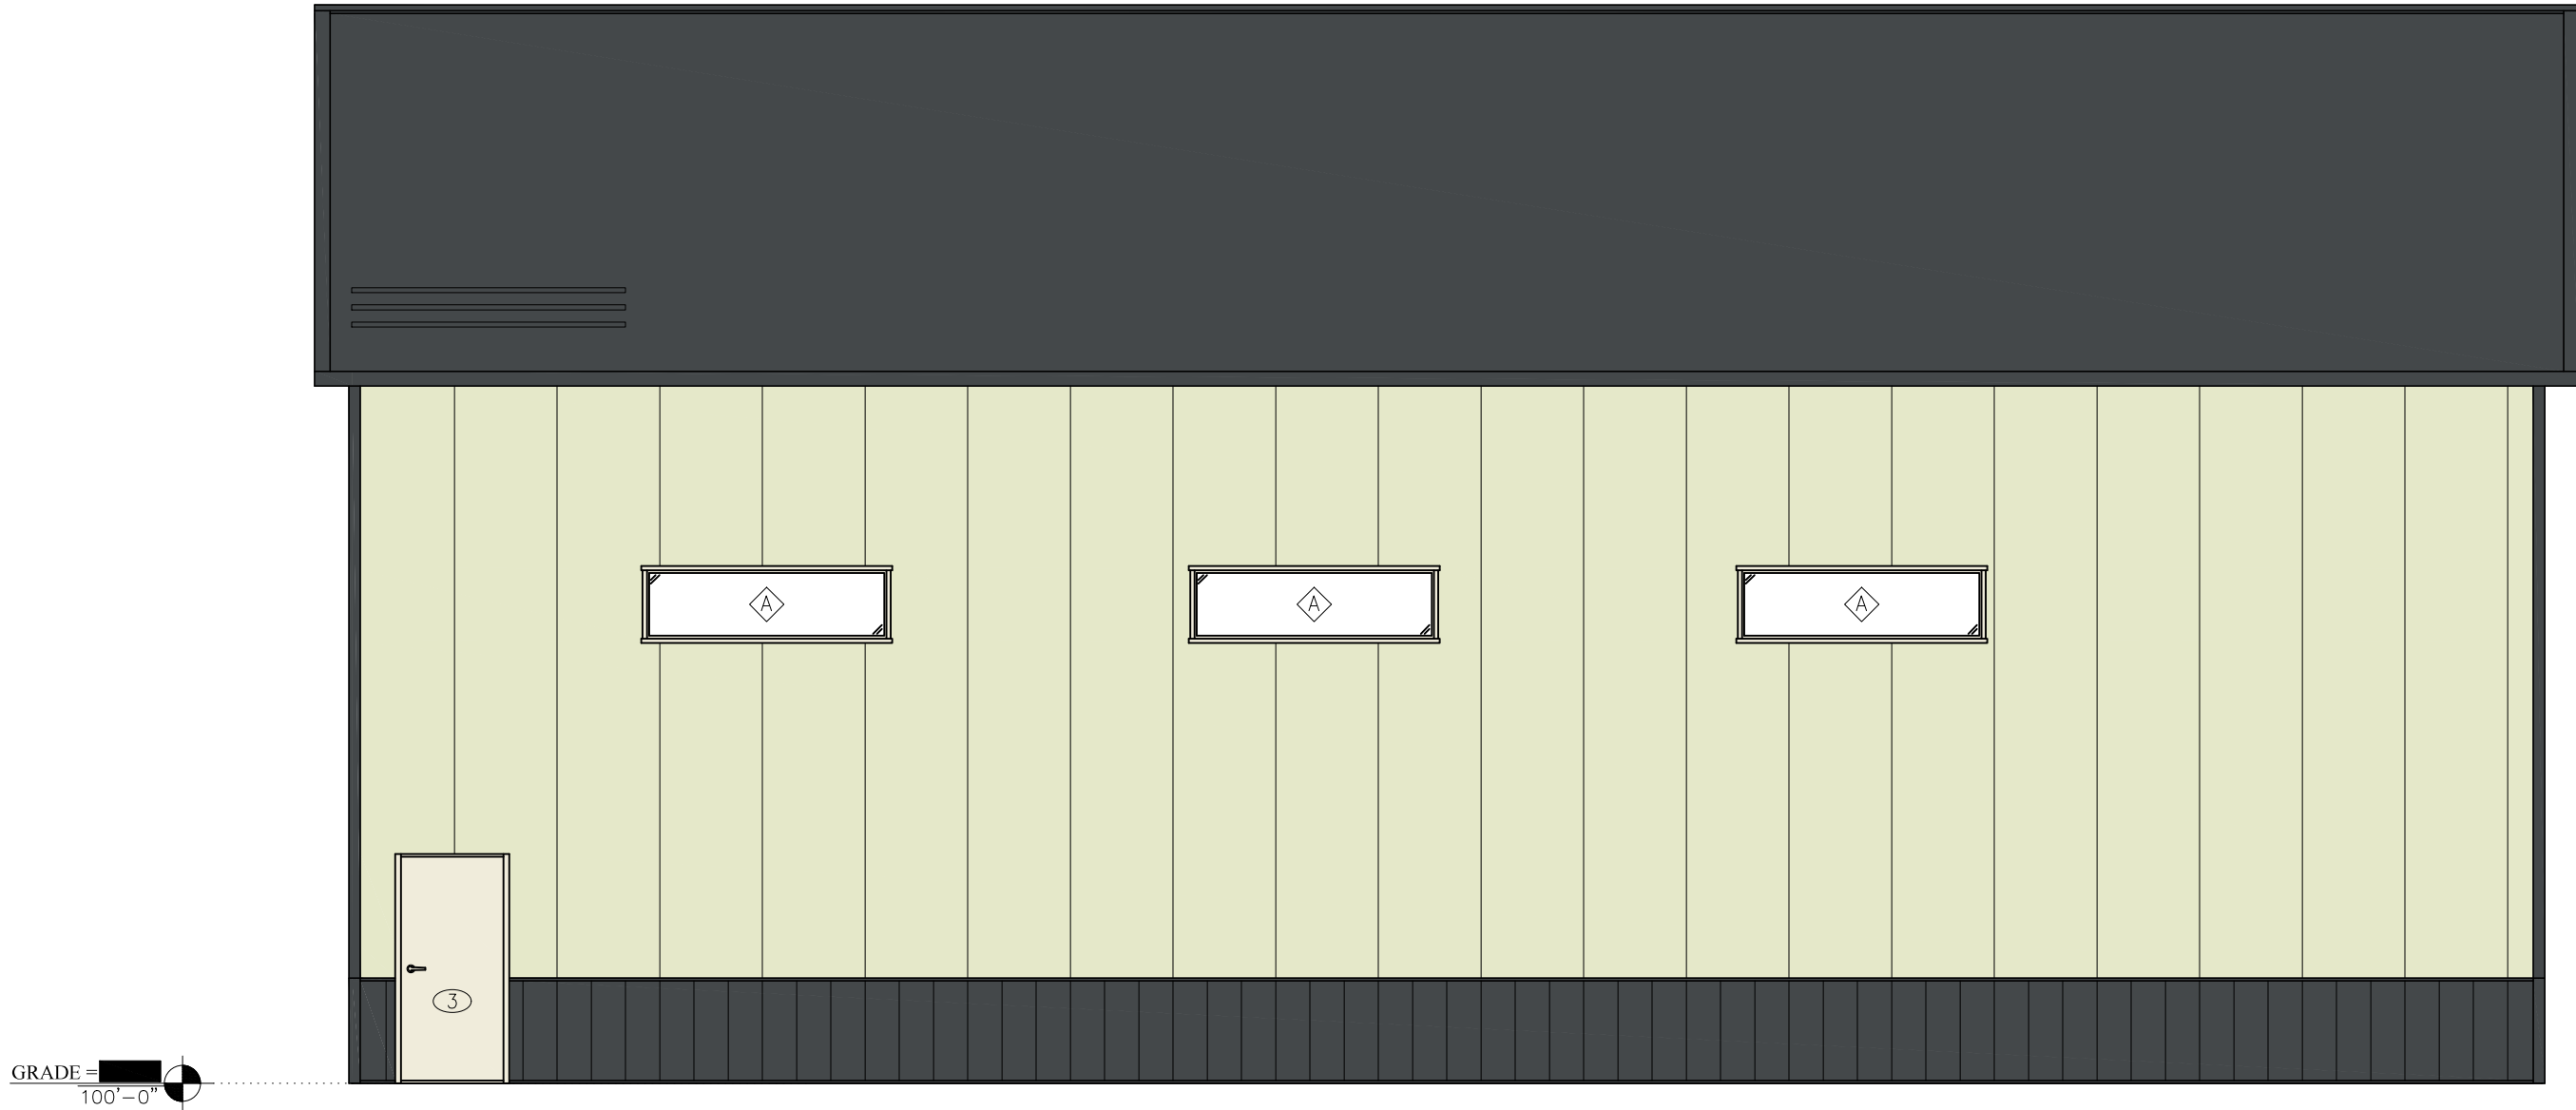

2 EAST SIDE ELEVATION
A1 SCALE: 3/16" = 1'-0"

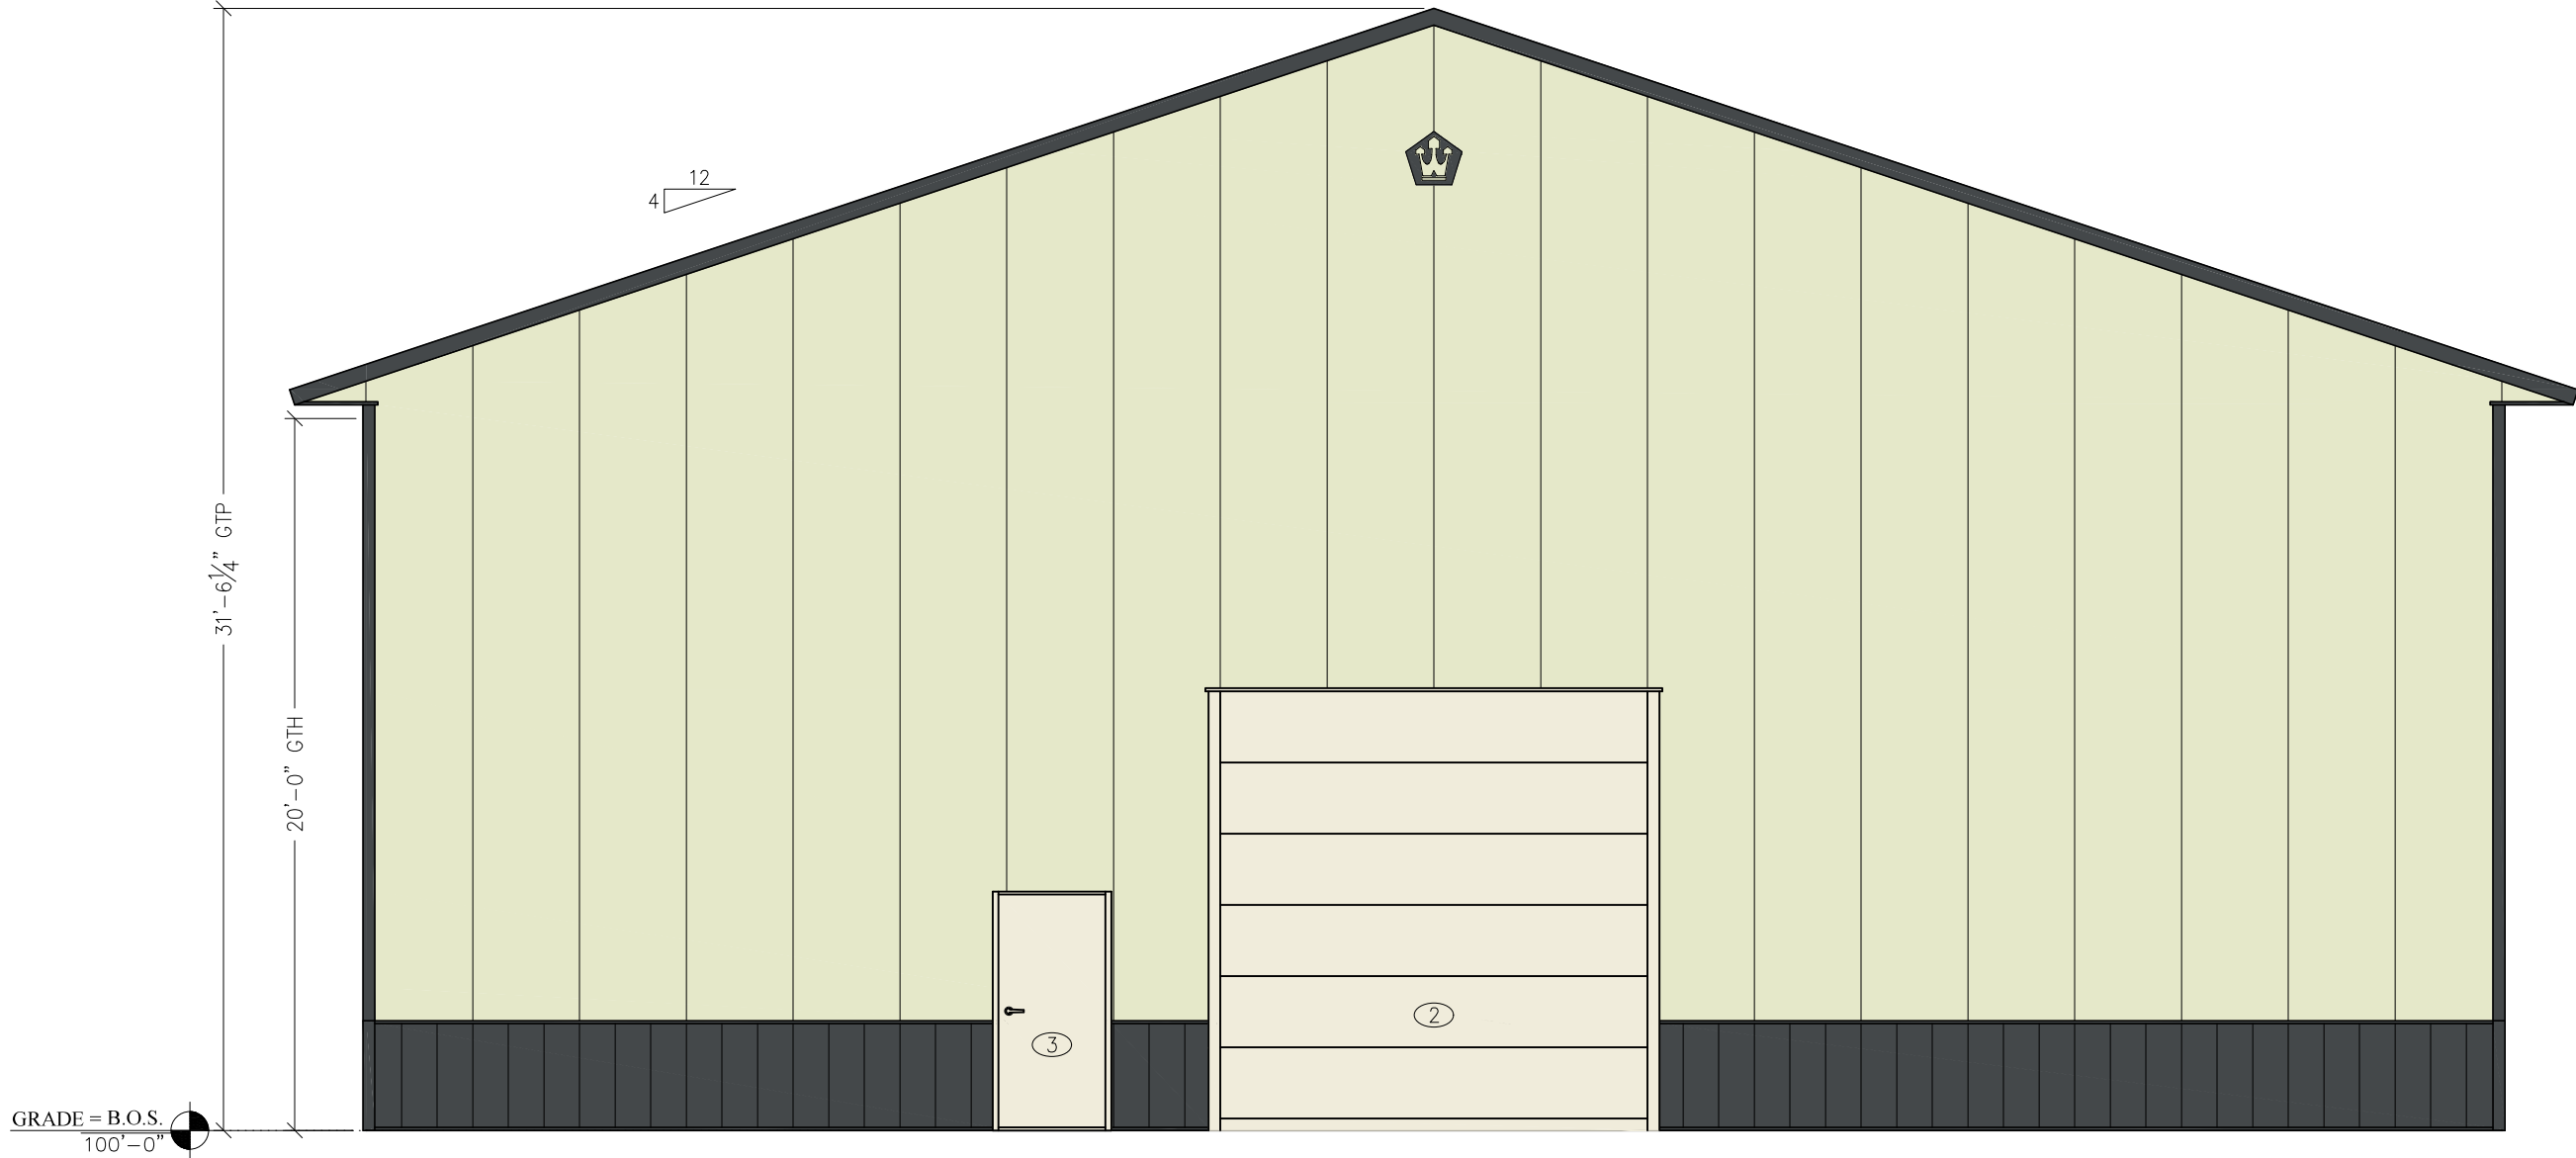

1 NORTH END ELEVATION
A1.1 SCALE: 3/16" = 1'-0"

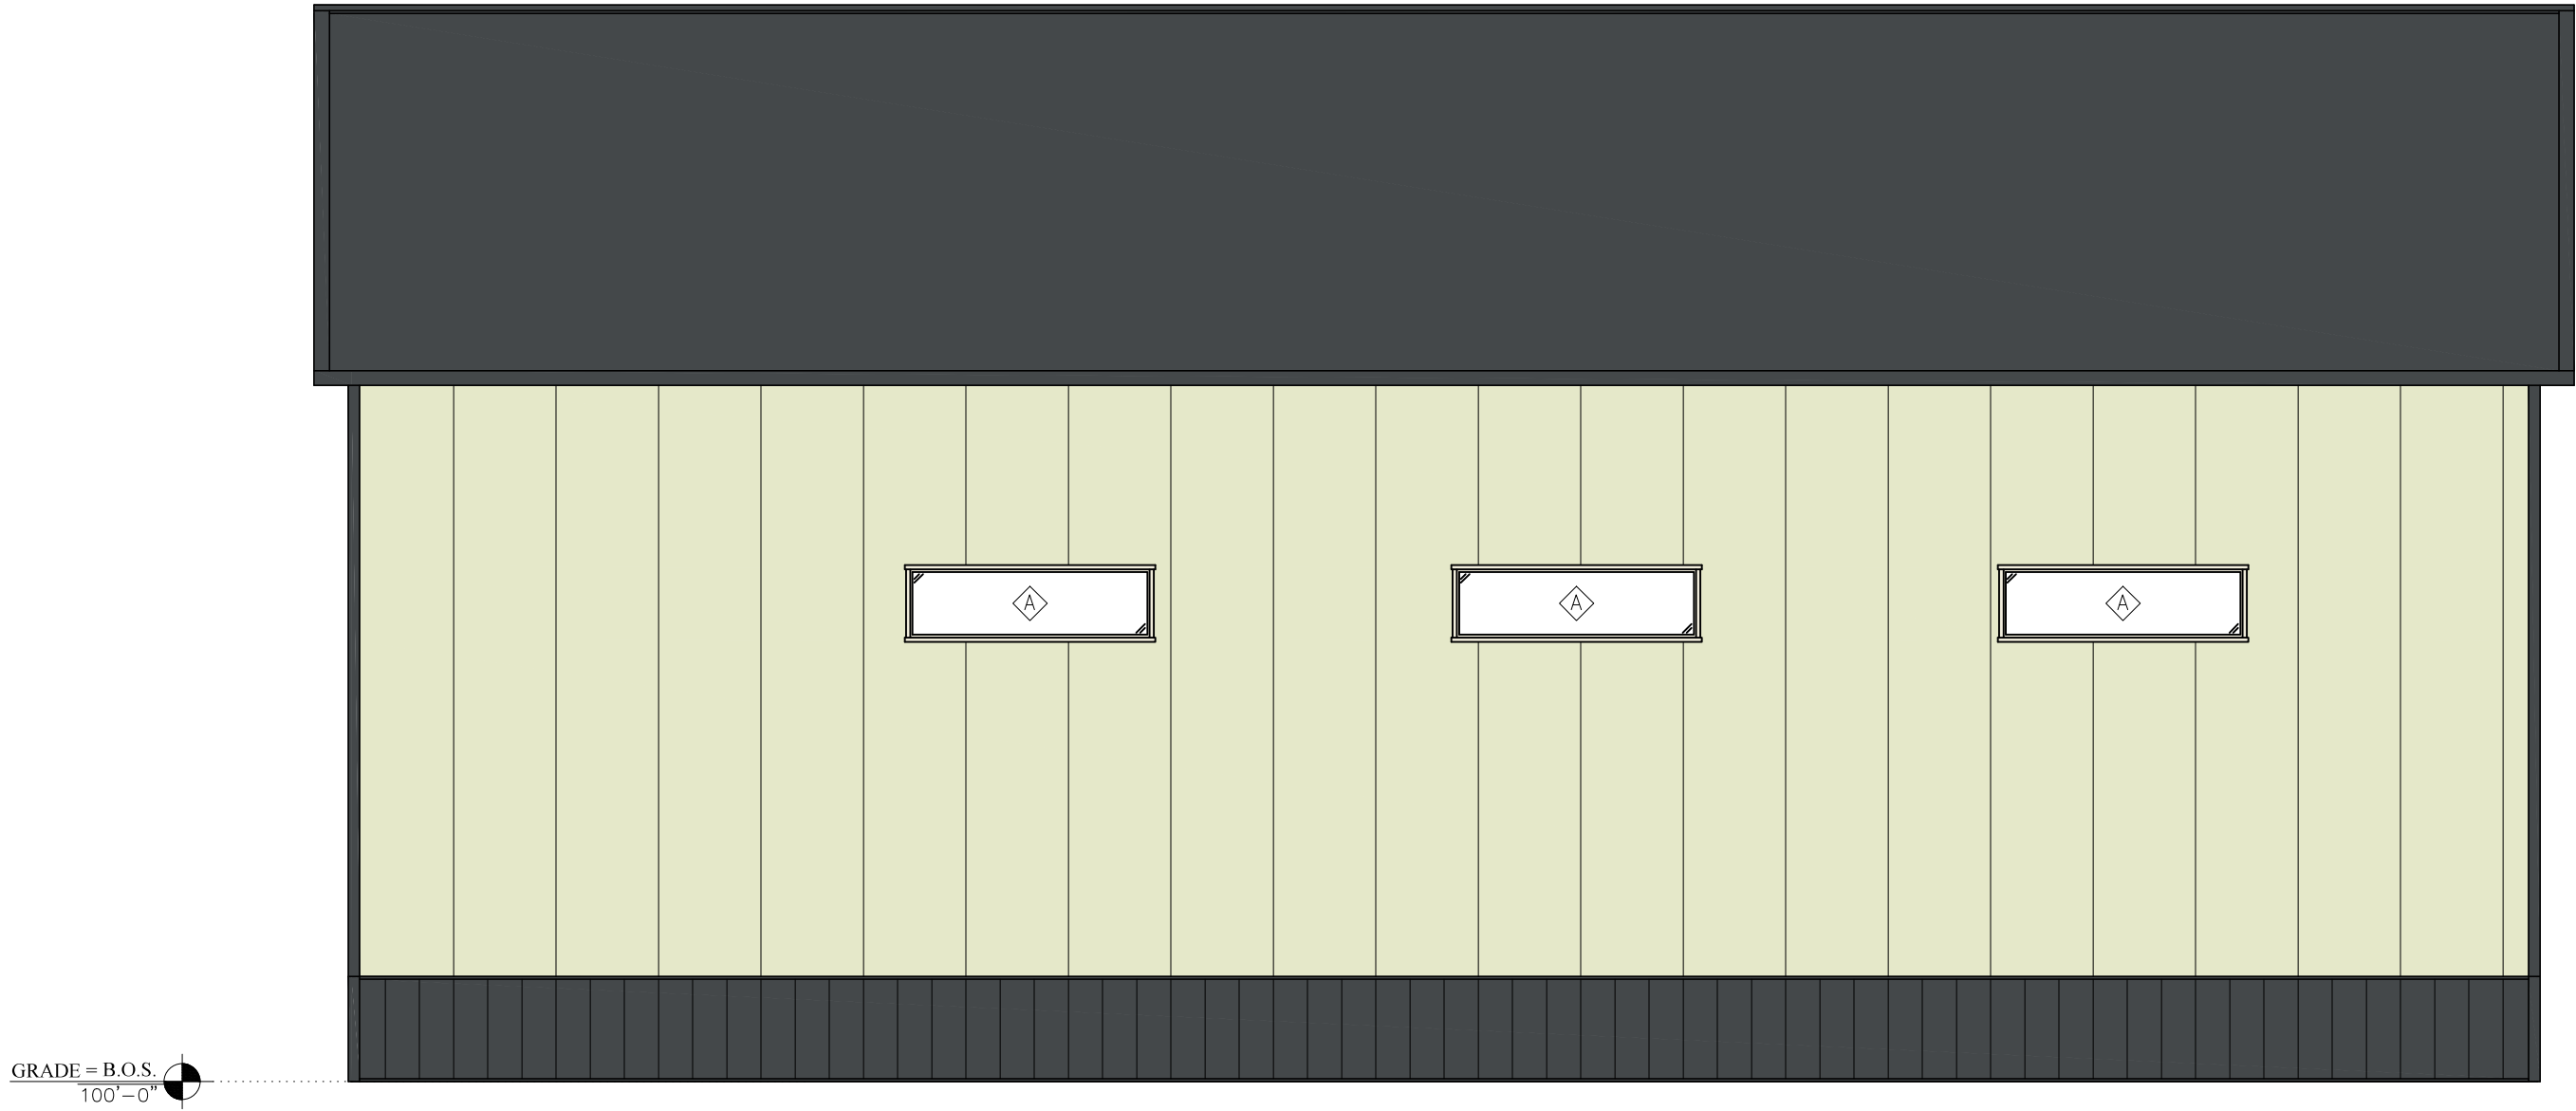

2 WEST SIDE ELEVATION
A1.1 SCALE: 3/16" = 1'-0"

DOOR & WINDOW SCHEDULE		
MAINTAIN LEVEL APPROACH TO ALL WALKDOORS *FIELD VERIFY ALL WINDOW SILL HEIGHTS* *SEE PAGE G1 FOR PLYCO ROUGH OPENING SIZES*		
TAG	TYPE	QUANTITY
①	56'x18' SCHWEISS BI-FOLD DOOR U=0.35	1
②	12'-0"x12'-0" CLOPAY OVERHEAD DOOR w/3' HIGH LIFT U=0.17	1
③	3068 THERMAL BREAK PLYCO 92 TB ALUMINUM FRAME SERIES w/CLOSER U=0.24	2
④	3068 INTERIOR WALKDOOR	1
Ⓐ	7'-0"x2'-0" FIXED WINDOW U=0.29	6



Walters
Buildings

Jack Walters & Sons, Corp.
P.O. Box 388
6600 Midland Ct.
Allenton, WI 53002
1-800-558-7800
www.waltersbuildings.com

OWNER NAME:
JOHN FISCHER

OWNER ADDRESS:
2525 AVIATION
DRIVE
WAUKESHA, WI 53188
WAUKESHA COUNTY

PROJECT NAME:
60x64 AIRPLANE
HANGAR #1

PROJECT ADDRESS:
2525 AVIATION
DRIVE
WAUKESHA, WI 53188
WAUKESHA COUNTY

SALES REP / DEALER:
MARSHALL WISTH

DRAFTER:
ADAM CRAPSER

ESTIMATOR:
CHARLES SMITH

LAST SAVED BY:
ACRAPSER ON: 2/24/2026

PAPER SIZE:
ARCH FULL BLEED C (18.00 X 24.00 INCHES)

SCALE: 3/16" = 1'-0"
0 5 7


ENGINEER:
CAYNEN KLESSIG

JOB NUMBER:
95-2132

SHEET NUMBER:

A1.3

WALK DOOR SPECIFICATIONS

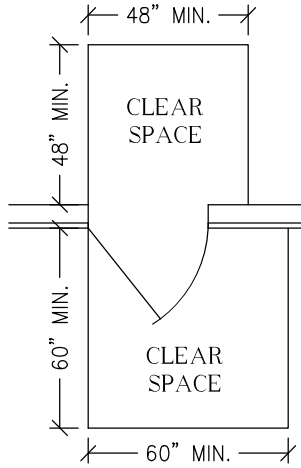

MAINTAIN LEVEL APPROACH TO WALKDOORS

SLOPES NOT GREATER THAN 1:48 WITH A MAXIMUM RISE OF 30"
DOORWAYS MAINTAIN 32" CLEAR
HALLWAYS MAINTAIN 36" CLEAR

36" EXIT DOORS SHALL MAINTAIN 32"x80" CLEAR AT ALL TIMES.
LEVER HANDLE LOCKSET DOOR HARDWARE NO MORE THAN 42"
FROM FINISHED FLOOR.
MAXIMUM THRESHOLD HEIGHT 1/2", BEVEL WITH A SLOPE NO
GREATER THAN 1:2

EXIT SPECIFICATIONS

EXITS TO PROVIDE AN APPROVED TYPE ILLUMINATED SIGN BEARING THE WORD "EXIT" IN 6" HIGH LETTERS ABOVE ALL DOORS SHOWN THUS (E). ALL EXIT DOORS SHALL BE EQUIPPED WITH STANDARD TYPE EXIT HARDWARE OPERABLE FROM THE INSIDE WITHOUT THE USE OF LATCH, KEY OR BOLT. ALL EXIT DOORS ARE ON ACCESSIBLE ROUTE.

EXIT LIGHTS TO PROVIDE NO LESS THAN FIVE FOOTCANDLES OF ILLUMINATION WITH A CONTRAST RATIO NOT LESS THAN 0.5. SHALL BE ILLUMINATED AT ALL TIMES THE BUILDING IS OCCUPIED AND CONNECTED TO AN EMERGENCY ELECTRICAL SYSTEM THAT PROVIDES ILLUMINATION FOR A PERIOD OF NO LESS THAN 90 MINUTES AFTER POWER LOSS.


MEANS OF EGRESS LIGHTING THE INTENSITY OF FLOOR LIGHTING SHALL NOT BE LESS THAN ONE FOOT CANDLE OF ILLUMINATION AT THE WALKING SURFACE LEVEL.

FIRE EXTINGUISHER SPECIFICATIONS

OWNER TO FURNISH AND INSTALL FIRE EXTINGUISHERS PER NFPA NO. 10

Hazard Occupancy	NFPA TABLE 3-2.1		
	Light (Low)	Ordinary (Moderate)	Extra (High)
Minimum Rated Single Extinguisher	2-A	2-A	4-A*
Minimum Rated Single Extinguisher	3,000 sq. ft.	1,500 sq. ft.	1,000 sq. ft.
Maximum Floor Area per Unit of A	11,250 sq. ft.	11,250 sq. ft.	11,250 sq. ft.
Maximum Travel Distance to Extinguisher	75 ft.	75 ft.	75 ft.

* Two 2 1/2 Gallon Water Type Extinguishers can be used to fulfill the requirements of One 4-A Rated Extinguisher.

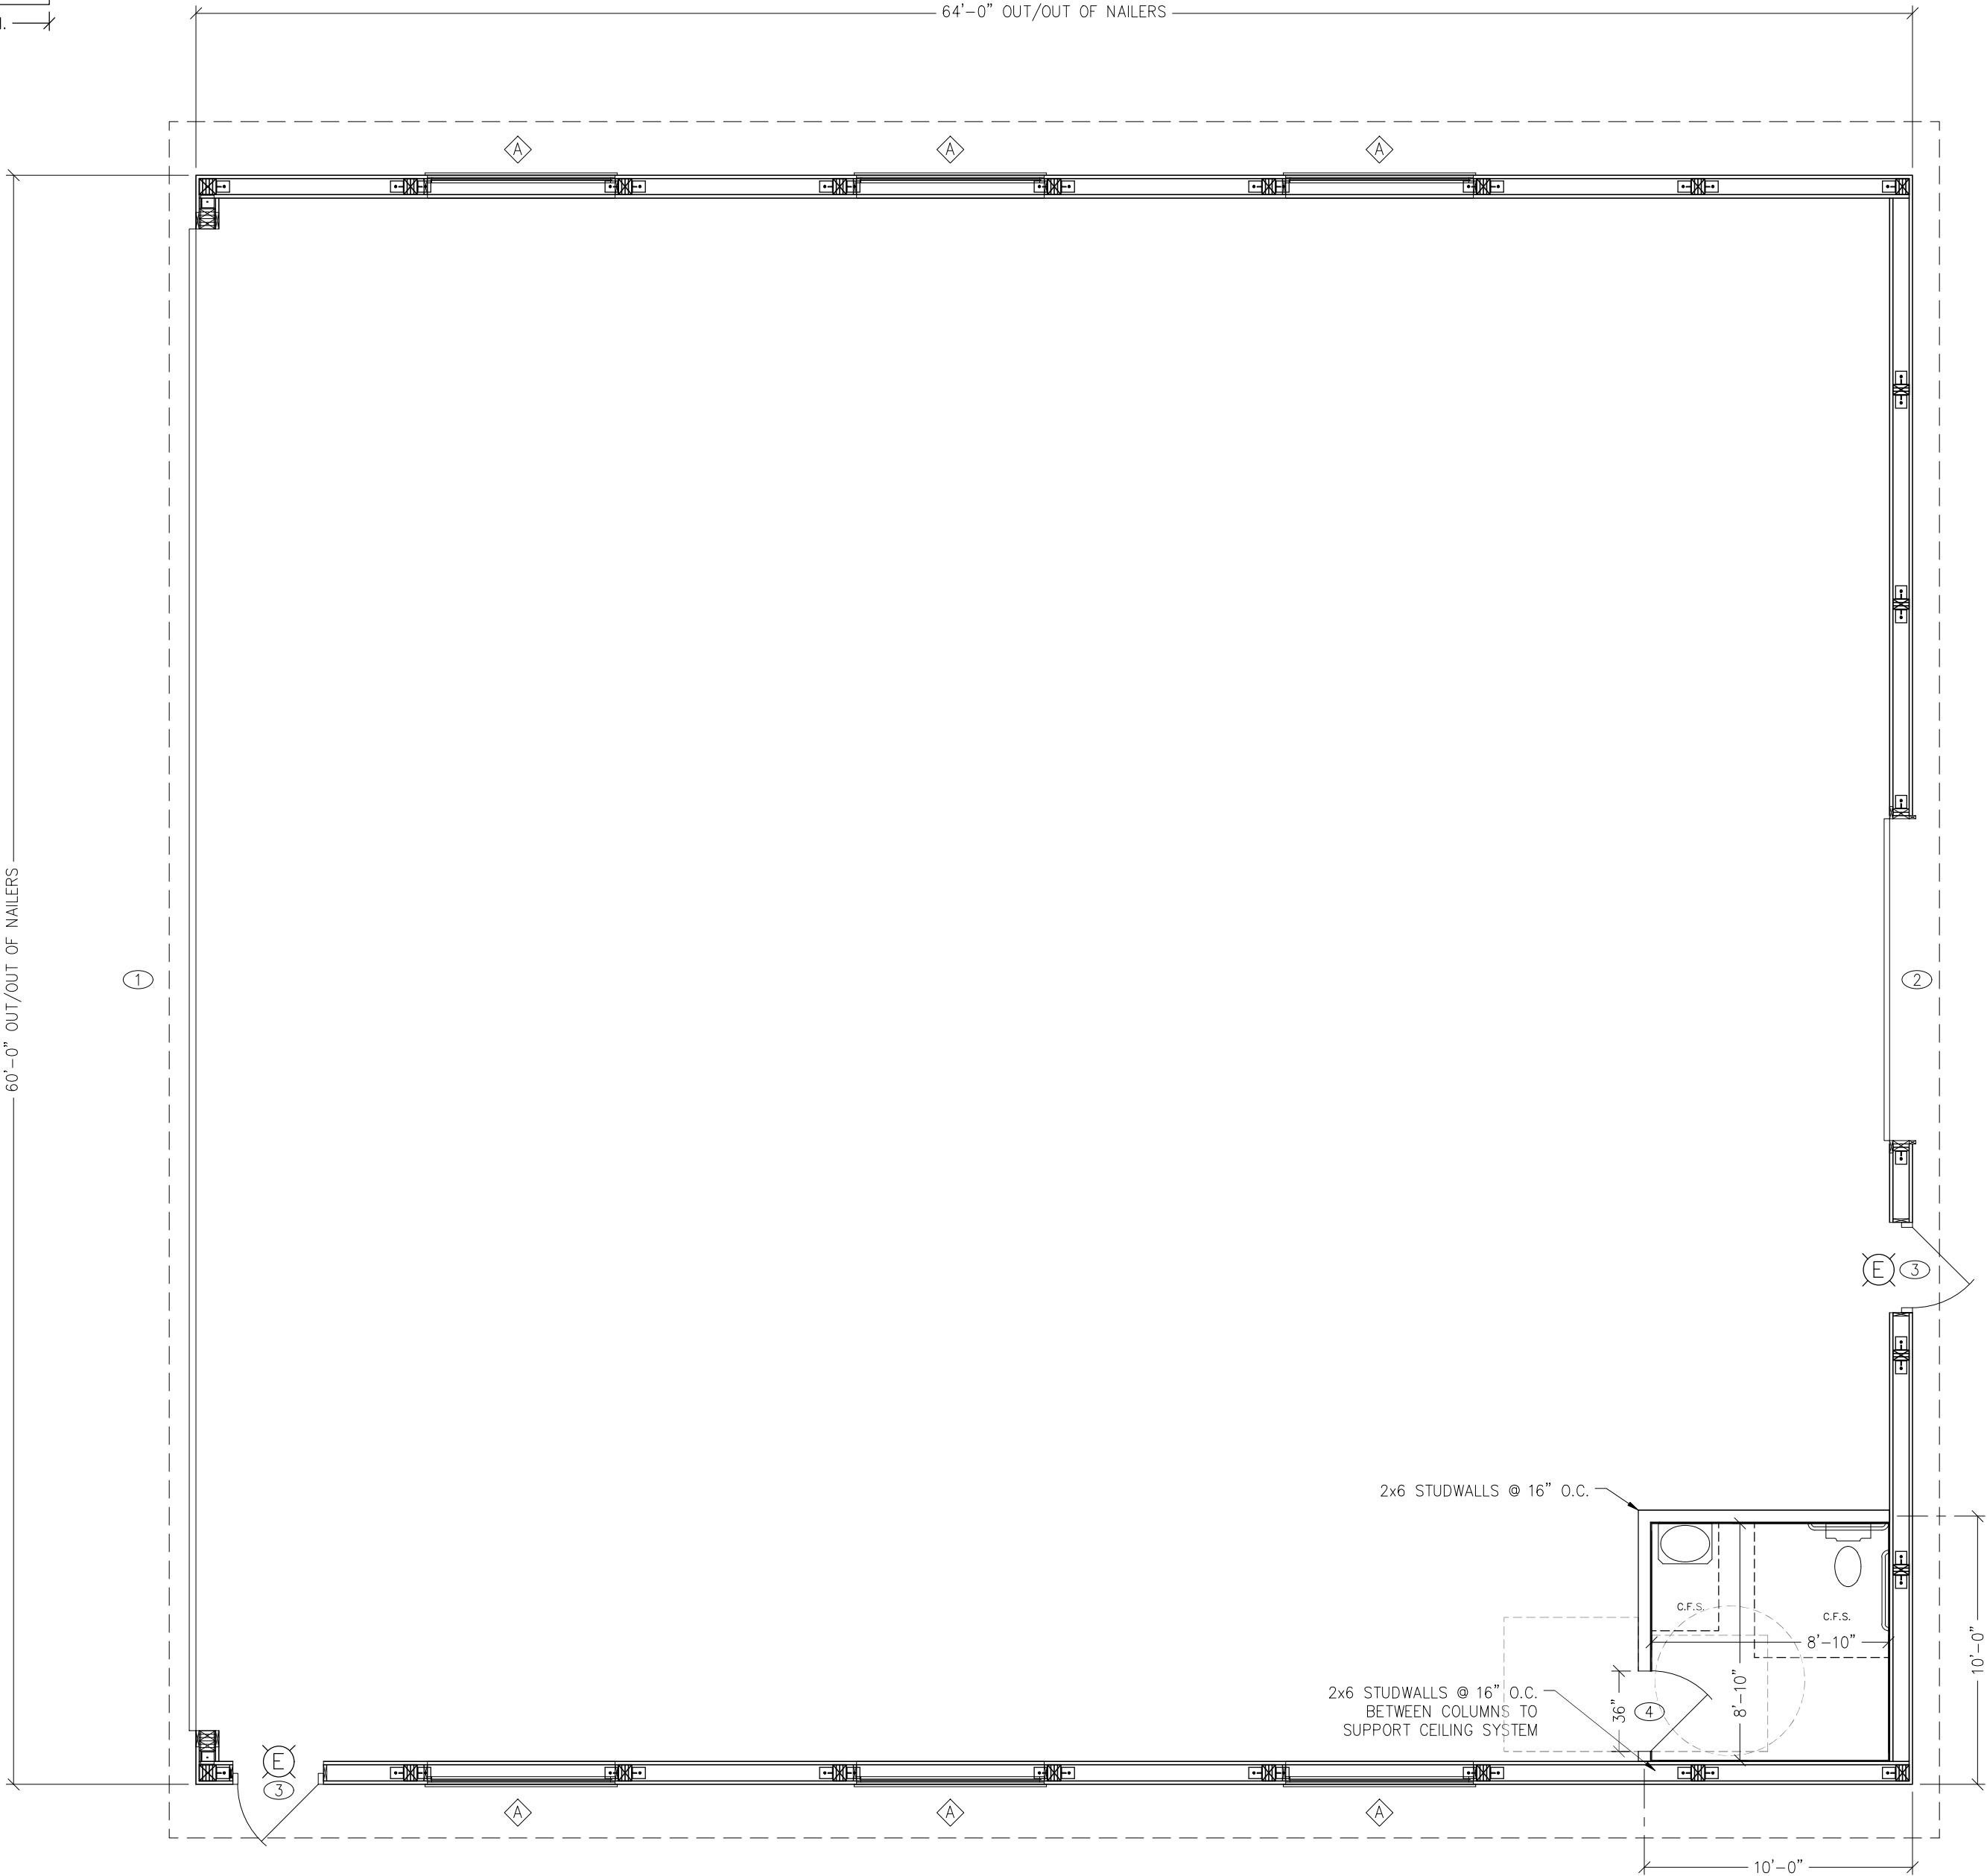

DOOR & WINDOW SCHEDULE

MAINTAIN LEVEL APPROACH TO ALL WALKDOORS *FIELD VERIFY ALL WINDOW SILL HEIGHTS*
SEE PAGE G1 FOR PLYCO ROUGH OPENING SIZES

TAG	TYPE	QUANTITY
①	56'x18' SCHWEISS BI-FOLD DOOR U=0.35	1
②	12'-0"x12'-0" CLOPAY OVERHEAD DOOR w/3' HIGH LIFT U=0.17	1
③	3068 THERMAL BREAK PLYCO 92 TB ALUMINUM FRAME SERIES w/CLOSER U=0.24	2
④	3068 INTERIOR WALKDOOR	1
△	7'-0"x2'-0" FIXED WINDOW U=0.29	6



Walters
Buildings

Jack Walters & Sons, Corp.
P.O. Box 388
6600 Midland Ct.
Allenton, WI 53002
1-800-558-7800
www.waltersbuildings.com

OWNER NAME:

JOHN FISCHER

OWNER ADDRESS:

2525 AVIATION
DRIVE
WAUKESHA, WI 53188
WAUKESHA COUNTY

PROJECT NAME:

60x64 AIRPLANE
HANGAR #1

PROJECT ADDRESS:

2525 AVIATION
DRIVE
WAUKESHA, WI 53188
WAUKESHA COUNTY

SALES REP / DEALER:

MARSHALL WISTH

DRAFTER:

ADAM CRAPSER

ESTIMATOR:

CHARLES SMITH

LAST SAVED BY:

ACRAPSER ON: 2/24/2026

PAPER SIZE:

ARCH FULL BLEED C (18.00 X 24.00 INCHES)

SCALE: 3/16" = 1'-0"



ENGINEER:


CAYNEN KLESSIG

JOB NUMBER:

95-2132

SHEET NUMBER:

A2

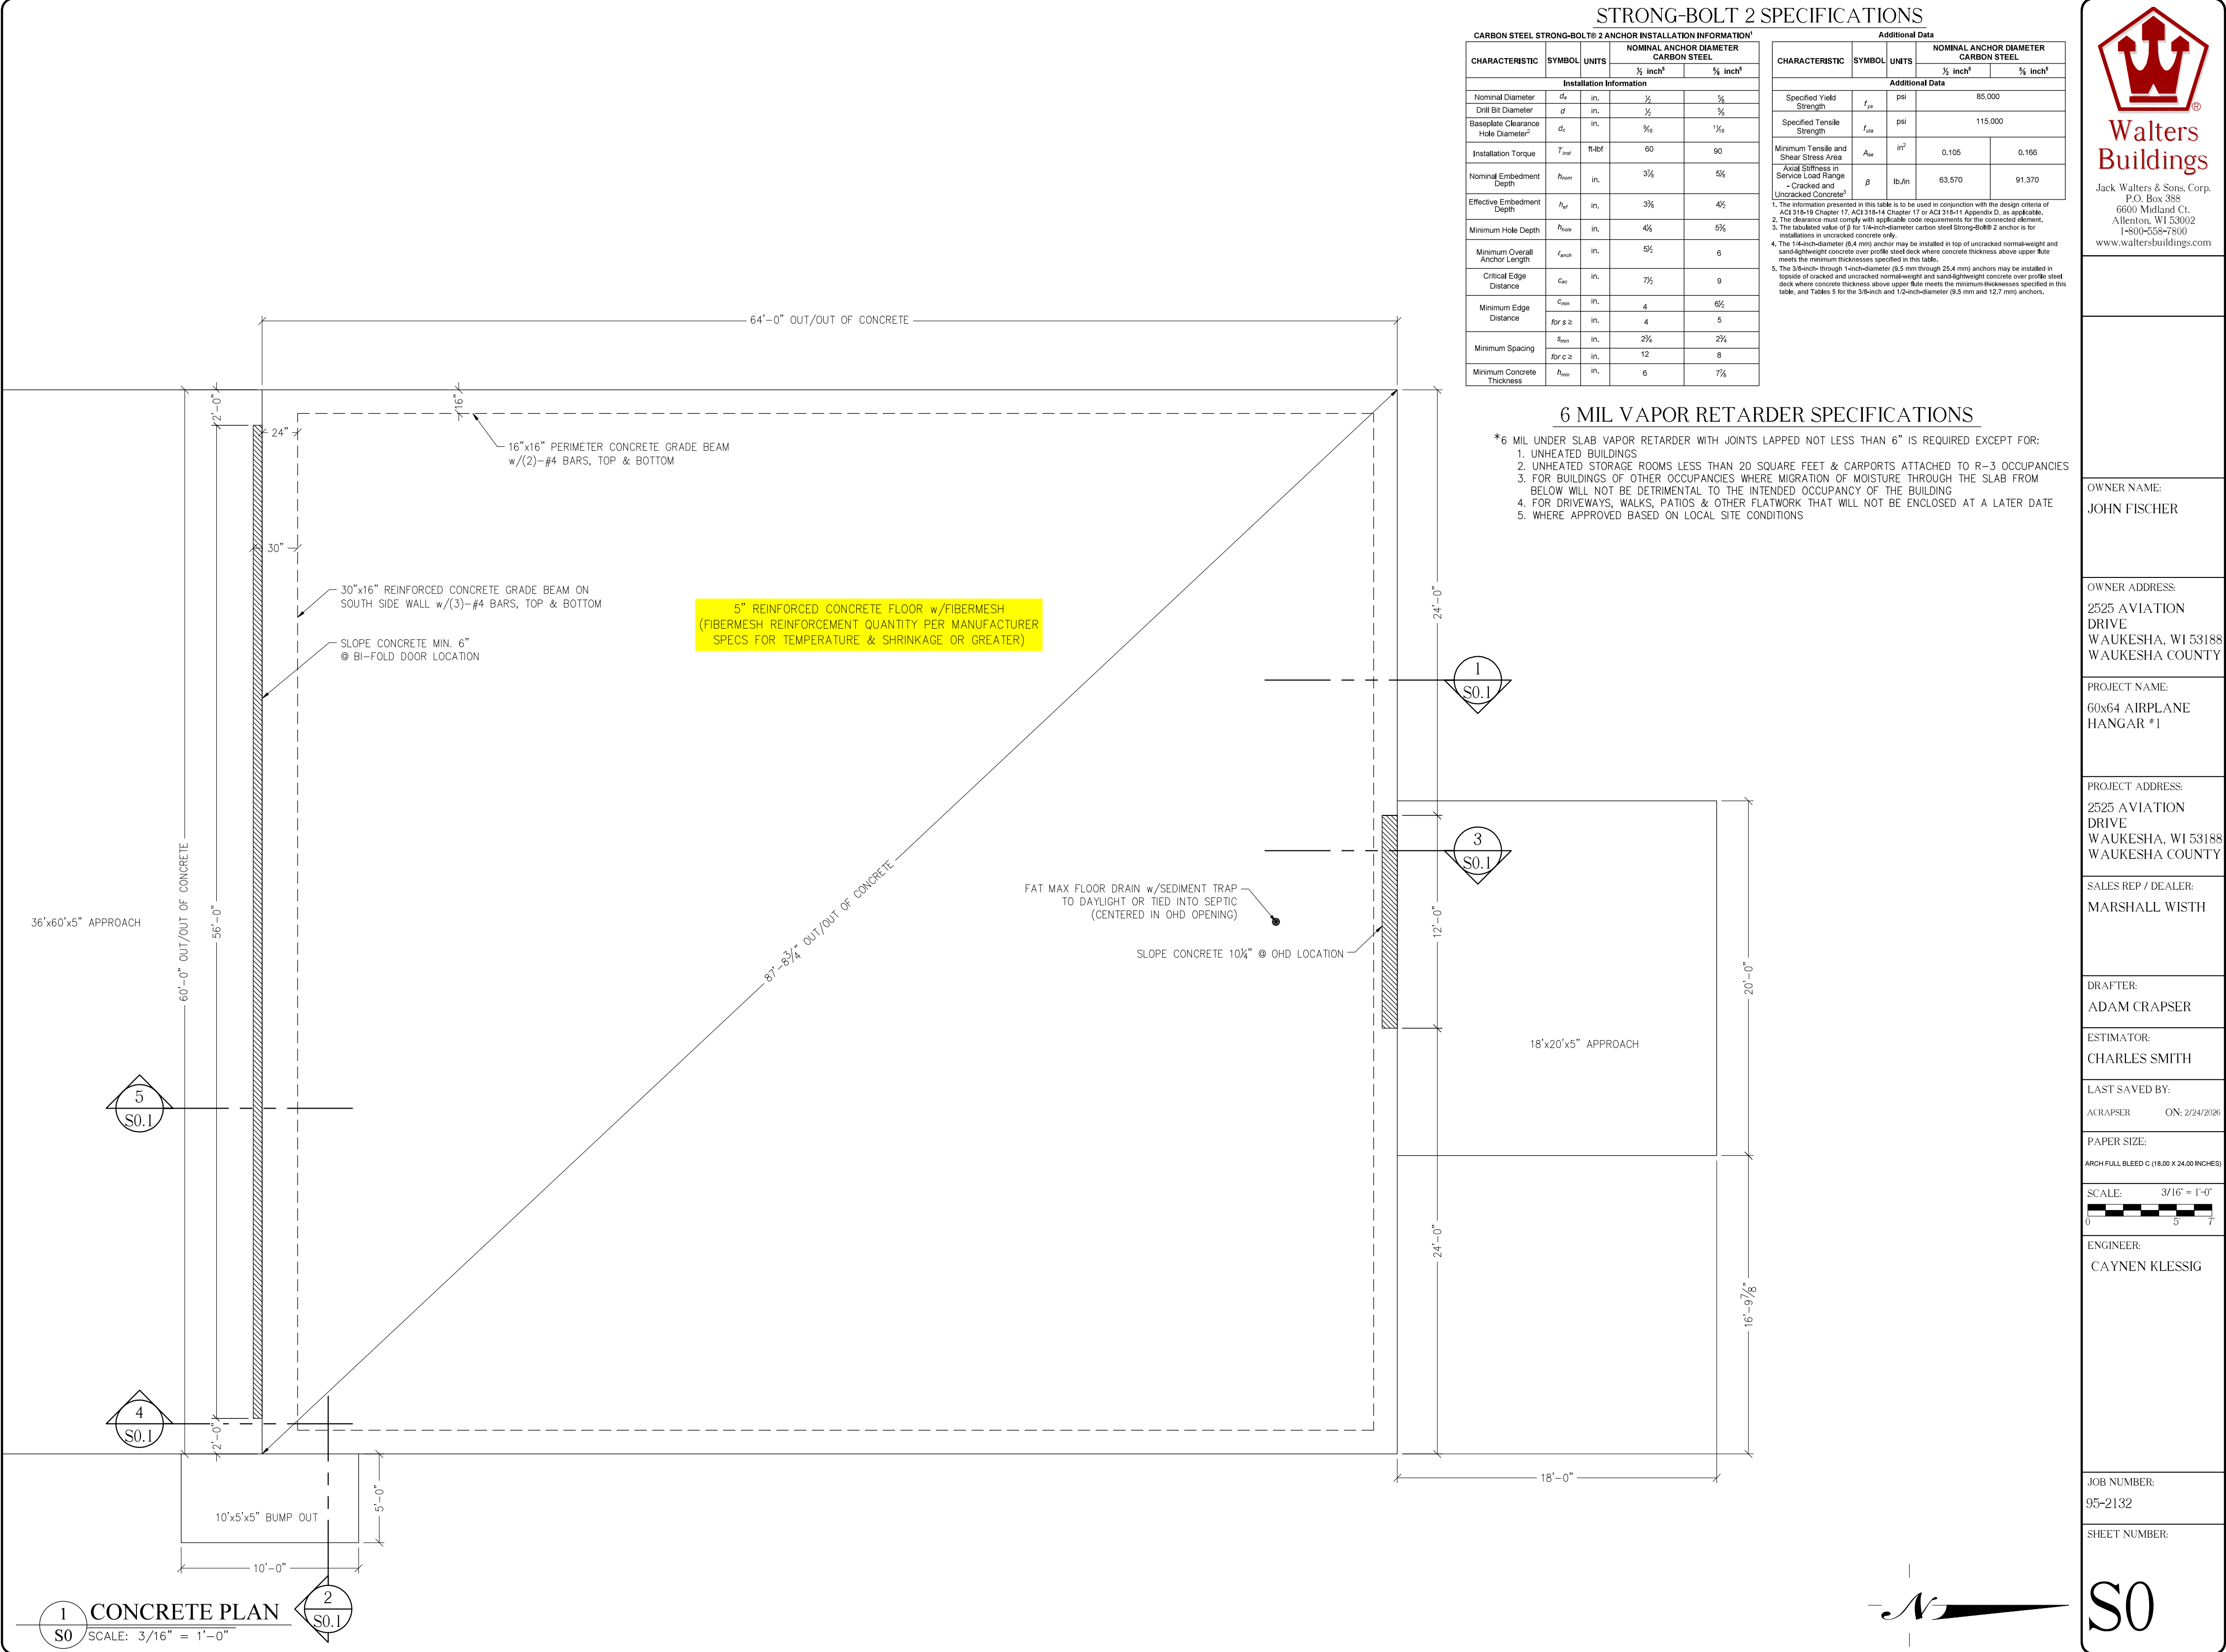

STRONG-BOLT 2 SPECIFICATIONS

CARBON STEEL STRONG-BOLT® 2 ANCHOR INSTALLATION INFORMATION¹				
CHARACTERISTIC	SYMBOL	UNITS	NOMINAL ANCHOR DIAMETER CARBON STEEL	
			½ inch³	¾ inch³
Installation Information				
Nominal Diameter	d _a	in.	½	¾
Drill Bit Diameter	d	in.	½	¾
Baseplate Clearance Hole Diameter²	d _c	in.	⅝	1⅞
Installation Torque	T _{inst}	ft-lbf	60	90
Nominal Embedment Depth	h _{nom}	in.	3¼	5½
Effective Embedment Depth	h _{eff}	in.	3½	4½
Minimum Hole Depth	h _{hole}	in.	4½	5½
Minimum Overall Anchor Length	l _{anch}	in.	5½	6
Critical Edge Distance	c _{ec}	in.	7½	9
Minimum Edge Distance	c _{min}	in.	4	6½
	for s ≥	in.	4	5
Minimum Spacing	s _{min}	in.	2¼	2¼
	for c ≥	in.	12	8
Minimum Concrete Thickness	h _{min}	in.	6	7½

Additional Data				
CHARACTERISTIC	SYMBOL	UNITS	NOMINAL ANCHOR DIAMETER CARBON STEEL	
			½ inch ³	¾ inch ³
Additional Data				
Specified Yield Strength	f _y	psi	85,000	
Specified Tensile Strength	f _{uts}	psi	115,000	
Minimum Tensile and Shear Stress Area	A _{se}	in ²	0.105	0.166
Axial Stiffness in Service Load Range - Cracked and Uncracked Concrete ³	β	lb/in	63,570	91,370

1. The information presented in this table is to be used in conjunction with the design criteria of ACI 318-19 Chapter 17, ACI 318-14 Chapter 17 or ACI 318-11 Appendix D, as applicable.
2. The clearance must comply with applicable code requirements for the connected element.
3. The tabulated value of β for 1/4-inch-diameter carbon steel Strong-Bolt® 2 anchor is for installations in uncracked concrete only.
4. The 1/4-inch-diameter (6.4 mm) anchor may be installed in top of uncracked normal-weight and sand-lightweight concrete over profile steel deck where concrete thickness above upper flange meets the minimum thicknesses specified in this table.
5. The 3/8-inch- through 1-inch-diameter (9.5 mm through 25.4 mm) anchors may be installed in top of cracked and uncracked normal-weight and sand-lightweight concrete over profile steel deck where concrete thickness above upper flange meets the minimum thicknesses specified in this table, and Tables 5 for the 3/8-inch and 1/2-inch-diameter (9.5 mm and 12.7 mm) anchors.

6 MIL VAPOR RETARDER SPECIFICATIONS

*6 MIL UNDER SLAB VAPOR RETARDER WITH JOINTS LAPPED NOT LESS THAN 6" IS REQUIRED EXCEPT FOR:
1. UNHEATED BUILDINGS
2. UNHEATED STORAGE ROOMS LESS THAN 20 SQUARE FEET & CARPORTS ATTACHED TO R-3 OCCUPANCIES
3. FOR BUILDINGS OF OTHER OCCUPANCIES WHERE MIGRATION OF MOISTURE THROUGH THE SLAB FROM BELOW WILL NOT BE DETRIMENTAL TO THE INTENDED OCCUPANCY OF THE BUILDING
4. FOR DRIVEWAYS, WALKS, PATIOS & OTHER FLATWORK THAT WILL NOT BE ENCLOSED AT A LATER DATE
5. WHERE APPROVED BASED ON LOCAL SITE CONDITIONS



**Walters
Buildings**

Jack Walters & Sons, Corp.
P.O. Box 388
6600 Midland Ct.
Allenton, WI 53002
1-800-558-7800
www.waltersbuildings.com

OWNER NAME:
JOHN FISCHER

OWNER ADDRESS:
2525 AVIATION
DRIVE
WAUKESHA, WI 53188
WAUKESHA COUNTY

PROJECT NAME:
60x64 AIRPLANE
HANGAR #1

PROJECT ADDRESS:
2525 AVIATION
DRIVE
WAUKESHA, WI 53188
WAUKESHA COUNTY

SALES REP / DEALER:
MARSHALL WISTH

DRAFTER:
ADAM CRAPSER

ESTIMATOR:
CHARLES SMITH

LAST SAVED BY:
ACRAPSER ON: 2/24/2026

PAPER SIZE:
ARCH FULL BLEED C (18.00 X 24.00 INCHES)

SCALE: 3/16" = 1'-0"


ENGINEER:
CAYNEN KLESSIG

JOB NUMBER:
95-2132

SHEET NUMBER:

S0



Walters & Sons, Corp.
P.O. Box 388
6600 Midland Ct.
Allenton, WI 53002
1-800-558-7800
www.waltersbuildings.com

NAME: JOHN FISCHER

5 AVIATION
VE
LUKESHA, WI 5318
LUKESHA COUNTY

PROJECT NAME:
64 AIRPLANE
NGAR #1

PROJECT ADDRESS:
5 AVIATION
AVE
LUKESHA, WI 5318
LUKESHA COUNTY

ES REP / DEALER:
MARSHALL WISTH

AM CRAPSER

CHARLES SMITH

APPSER ON: 2/24/202

ER SIZE:


LE: 1" = 1'-0"

LYNEN KLESSIG


NUMBER:
2132

ET NUMBER:


SO.1

 

NOTE: _____
SAME AS SECTION 1/SO.1
EXCEPT FOR ITEMS NOTED

 

NOTE: _____
SAME AS SECTION 2/S0.1
EXCEPT FOR ITEMS NOTED

 


NOTE: _____
SAME AS SECTION 1/S0.1
EXCEPT FOR ITEMS NOTED



NOTE: _____
SAME AS SECTION 4/S0.1
EXCEPT FOR ITEMS NOTED

WALK DOOR SPECIFICATIONS

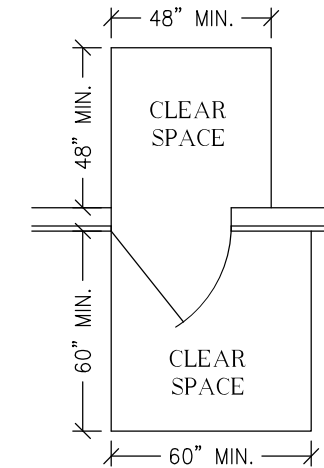

MAINTAIN LEVEL APPROACH TO WALKDOORS

SLOPES NOT GREATER THAN 1:48 WITH A MAXIMUM RISE OF 30" DOORWAYS MAINTAIN 32" CLEAR HALLWAYS MAINTAIN 36" CLEAR

36" EXIT DOORS SHALL MAINTAIN 32"x80" CLEAR AT ALL TIMES. LEVER HANDLE LOCKSET DOOR HARDWARE NO MORE THAN 42" FROM FINISHED FLOOR. MAXIMUM THRESHOLD HEIGHT 1/2", BEVEL WITH A SLOPE NO GREATER THAN 1:2

EXIT SPECIFICATIONS

EXITS TO PROVIDE AN APPROVED TYPE ILLUMINATED SIGN BEARING THE WORD "EXIT" IN 6" HIGH LETTERS ABOVE ALL DOORS SHOWN THUS (E). ALL EXIT DOORS SHALL BE EQUIPPED WITH STANDARD TYPE EXIT HARDWARE OPERABLE FROM THE INSIDE WITHOUT THE USE OF LATCH, KEY OR BOLT. ALL EXIT DOORS ARE ON ACCESSIBLE ROUTE.

EXIT LIGHTS TO PROVIDE NO LESS THAN FIVE FOOTCANDLES OF ILLUMINATION WITH A CONTRAST RATIO NOT LESS THAN 0.5. SHALL BE ILLUMINATED AT ALL TIMES THE BUILDING IS OCCUPIED AND CONNECTED TO AN EMERGENCY ELECTRICAL SYSTEM THAT PROVIDES ILLUMINATION FOR A PERIOD OF NO LESS THAN 90 MINUTES AFTER POWER LOSS.

MEANS OF EGRESS LIGHTING THE INTENSITY OF FLOOR LIGHTING SHALL NOT BE LESS THAN ONE FOOT CANDLE OF ILLUMINATION AT THE WALKING SURFACE LEVEL.

FIRE EXTINGUISHER SPECIFICATIONS

OWNER TO FURNISH AND INSTALL FIRE EXTINGUISHERS PER NFPA NO. 10

Hazard Occupancy	NFPA TABLE 3-2.1		
	Light (Low)	Ordinary (Moderate)	Extra (High)
Minimum Rated Single Extinguisher	2-A	2-A	4-A*
Minimum Floor Area per Unit of A	3,000 sq. ft.	1,500 sq. ft.	1,000 sq. ft.
Maximum Floor Area per Extinguisher	11,250 sq. ft.	11,250 sq. ft.	11,250 sq. ft.
Maximum Travel Distance to Extinguisher	75 ft.	75 ft.	75 ft.

* Two 2 1/2 Gallon Water Type Extinguishers can be used to fulfill the requirements of One 4-A Rated Extinguisher.

DOOR & WINDOW SCHEDULE

MAINTAIN LEVEL APPROACH TO ALL WALKDOORS *FIELD VERIFY ALL WINDOW SILL HEIGHTS*
SEE PAGE G1 FOR PLYCO ROUGH OPENING SIZES

TAG	TYPE	QUANTITY
①	56'x18' SCHWEISS BI-FOLD DOOR U=0.35	1
②	12'-0"x12'-0" CLOPAY OVERHEAD DOOR w/3' HIGH LIFT U=0.17	1
③	3068 THERMAL BREAK PLYCO 92 TB ALUMINUM FRAME SERIES w/CLOSER U=0.24	2
④	3068 INTERIOR WALKDOOR	1
△	7'-0"x2'-0" FIXED WINDOW U=0.29	6

Walters Buildings
Jack Walters & Sons, Corp.
P.O. Box 388
6600 Midland Ct.
Allenton, WI 53002
1-800-558-7800
www.waltersbuildings.com

OWNER NAME:
JOHN FISCHER

OWNER ADDRESS:
2525 AVIATION
DRIVE
WAUKESHA, WI 53188
WAUKESHA COUNTY

PROJECT NAME:
60x64 AIRPLANE
HANGAR #1

PROJECT ADDRESS:
2525 AVIATION
DRIVE
WAUKESHA, WI 53188
WAUKESHA COUNTY

SALES REP / DEALER:
MARSHALL WISTH

DRAFTER:
ADAM CRAPSER

ESTIMATOR:
CHARLES SMITH

LAST SAVED BY:
ACRAPSER ON: 2/24/2026

PAPER SIZE:
ARCH FULL BLEED C (18.00 X 24.00 INCHES)




SCALE:
AS NOTED

ENGINEER:
CAYNEN KLESSIG

JOB NUMBER:
95-2132

SHEET NUMBER:

S2

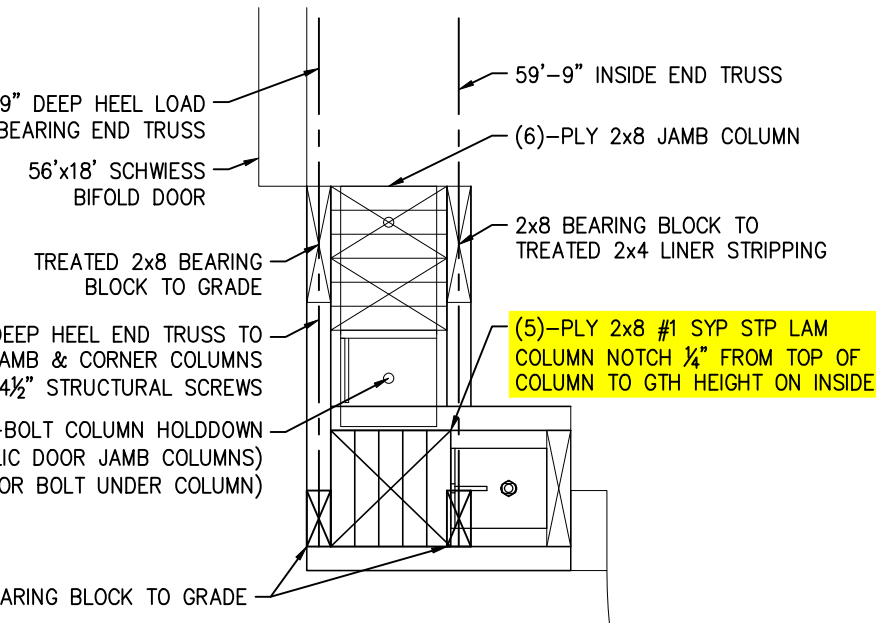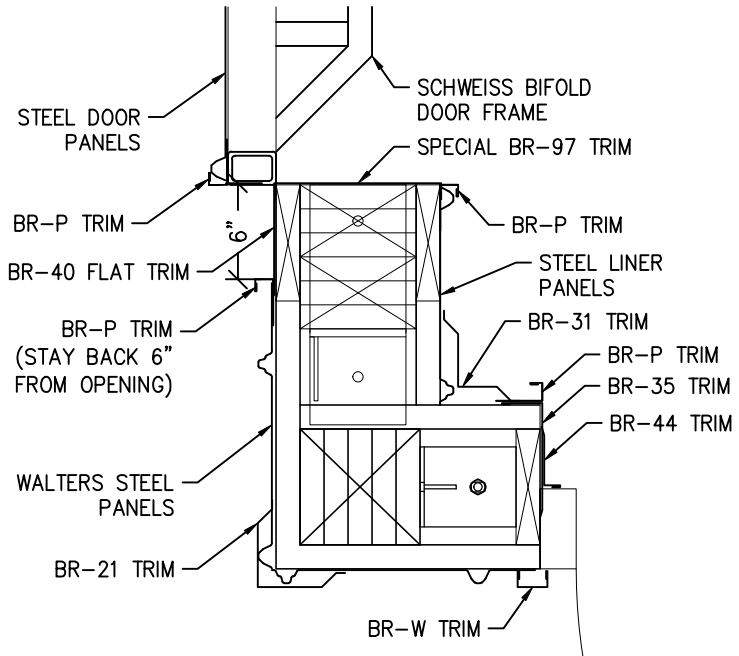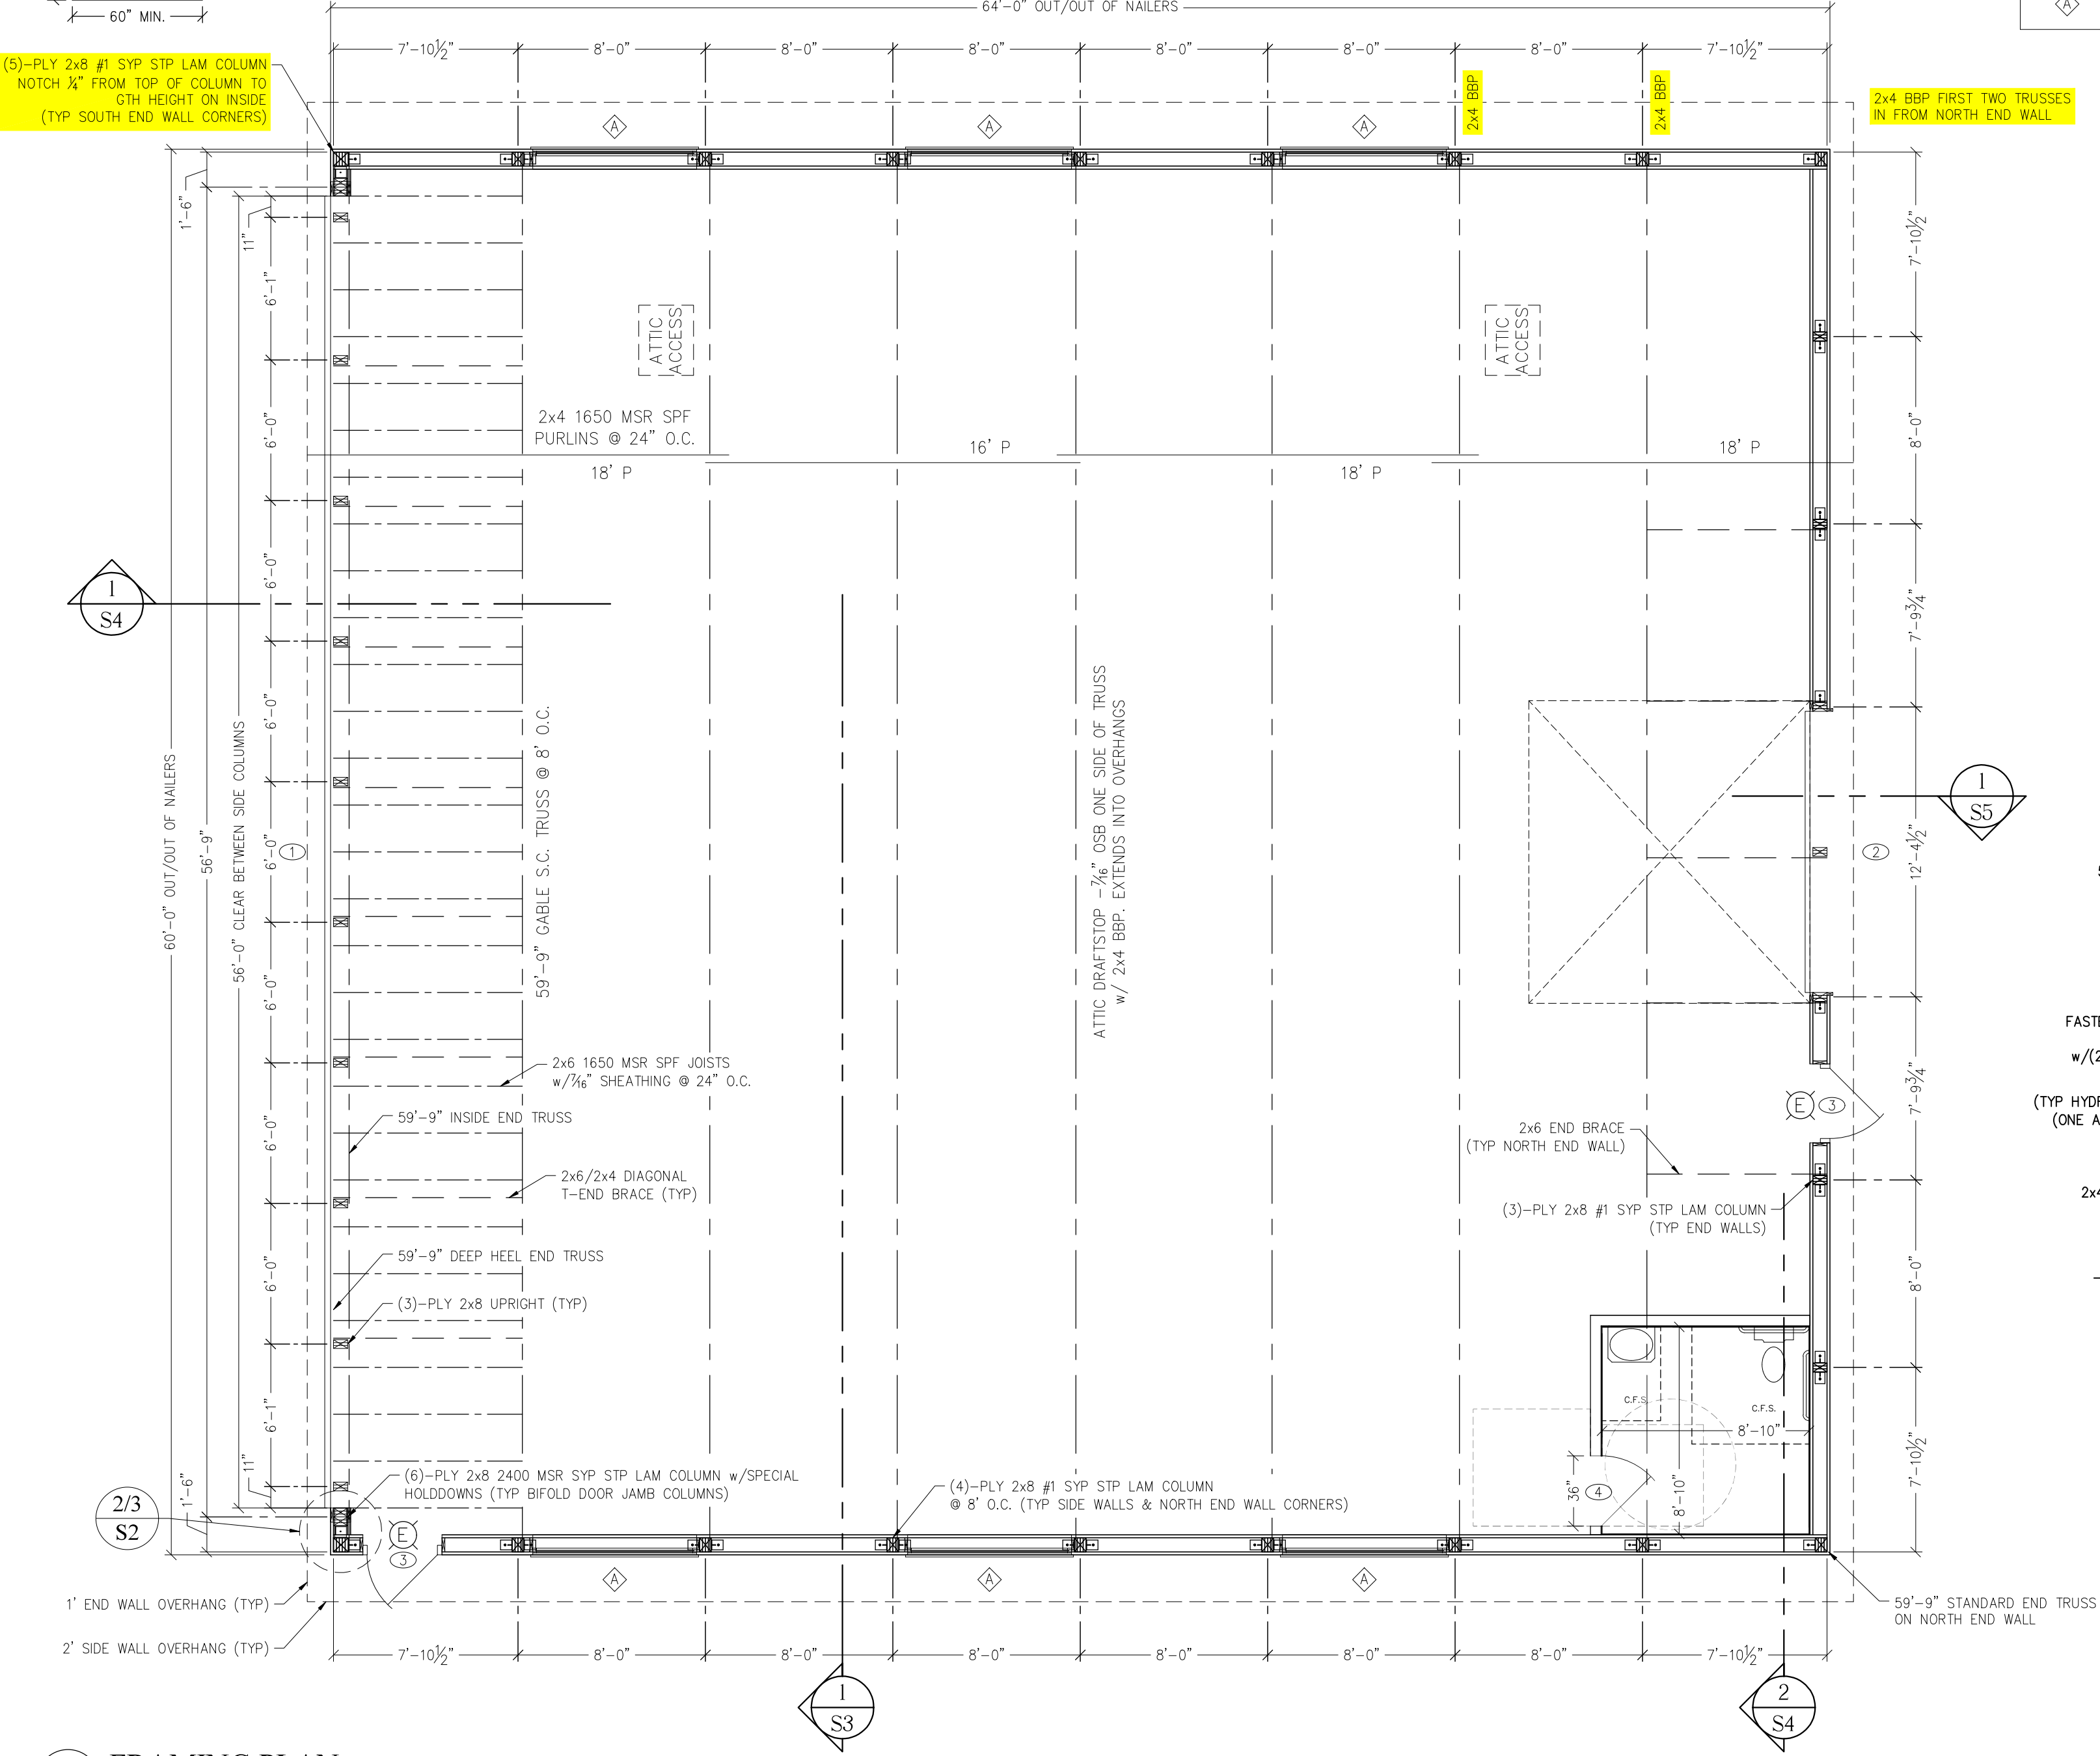

1 FRAMING PLAN
S2 SCALE: 3/16" = 1'-0"



Walters
Buildings

Jack Walters & Sons, Corp.
P.O. Box 388
6600 Midland Ct.
Allenton, WI 53002
1-800-558-7800
www.waltersbuildings.com

OWNER NAME:
JOHN FISCHER

OWNER ADDRESS:
2525 AVIATION
DRIVE
WAUKESHA, WI 53188
WAUKESHA COUNTY

PROJECT NAME:
60x64 AIRPLANE
HANGAR #1

PROJECT ADDRESS:
2525 AVIATION
DRIVE
WAUKESHA, WI 53188
WAUKESHA COUNTY

SALES REP / DEALER:
MARSHALL WISTH

DRAFTER:
ADAM CRAPSER

ESTIMATOR:
CHARLES SMITH

LAST SAVED BY:
ACRAPSER ON: 2/24/2026

PAPER SIZE:
ARCH FULL BLEED C (18.00 X 24.00 INCHES)


SCALE: 3/16" = 1'-0"
0 5 7

ENGINEER:
CAYNEN KLESSIG

JOB NUMBER:
95-2132

SHEET NUMBER:

S2.1

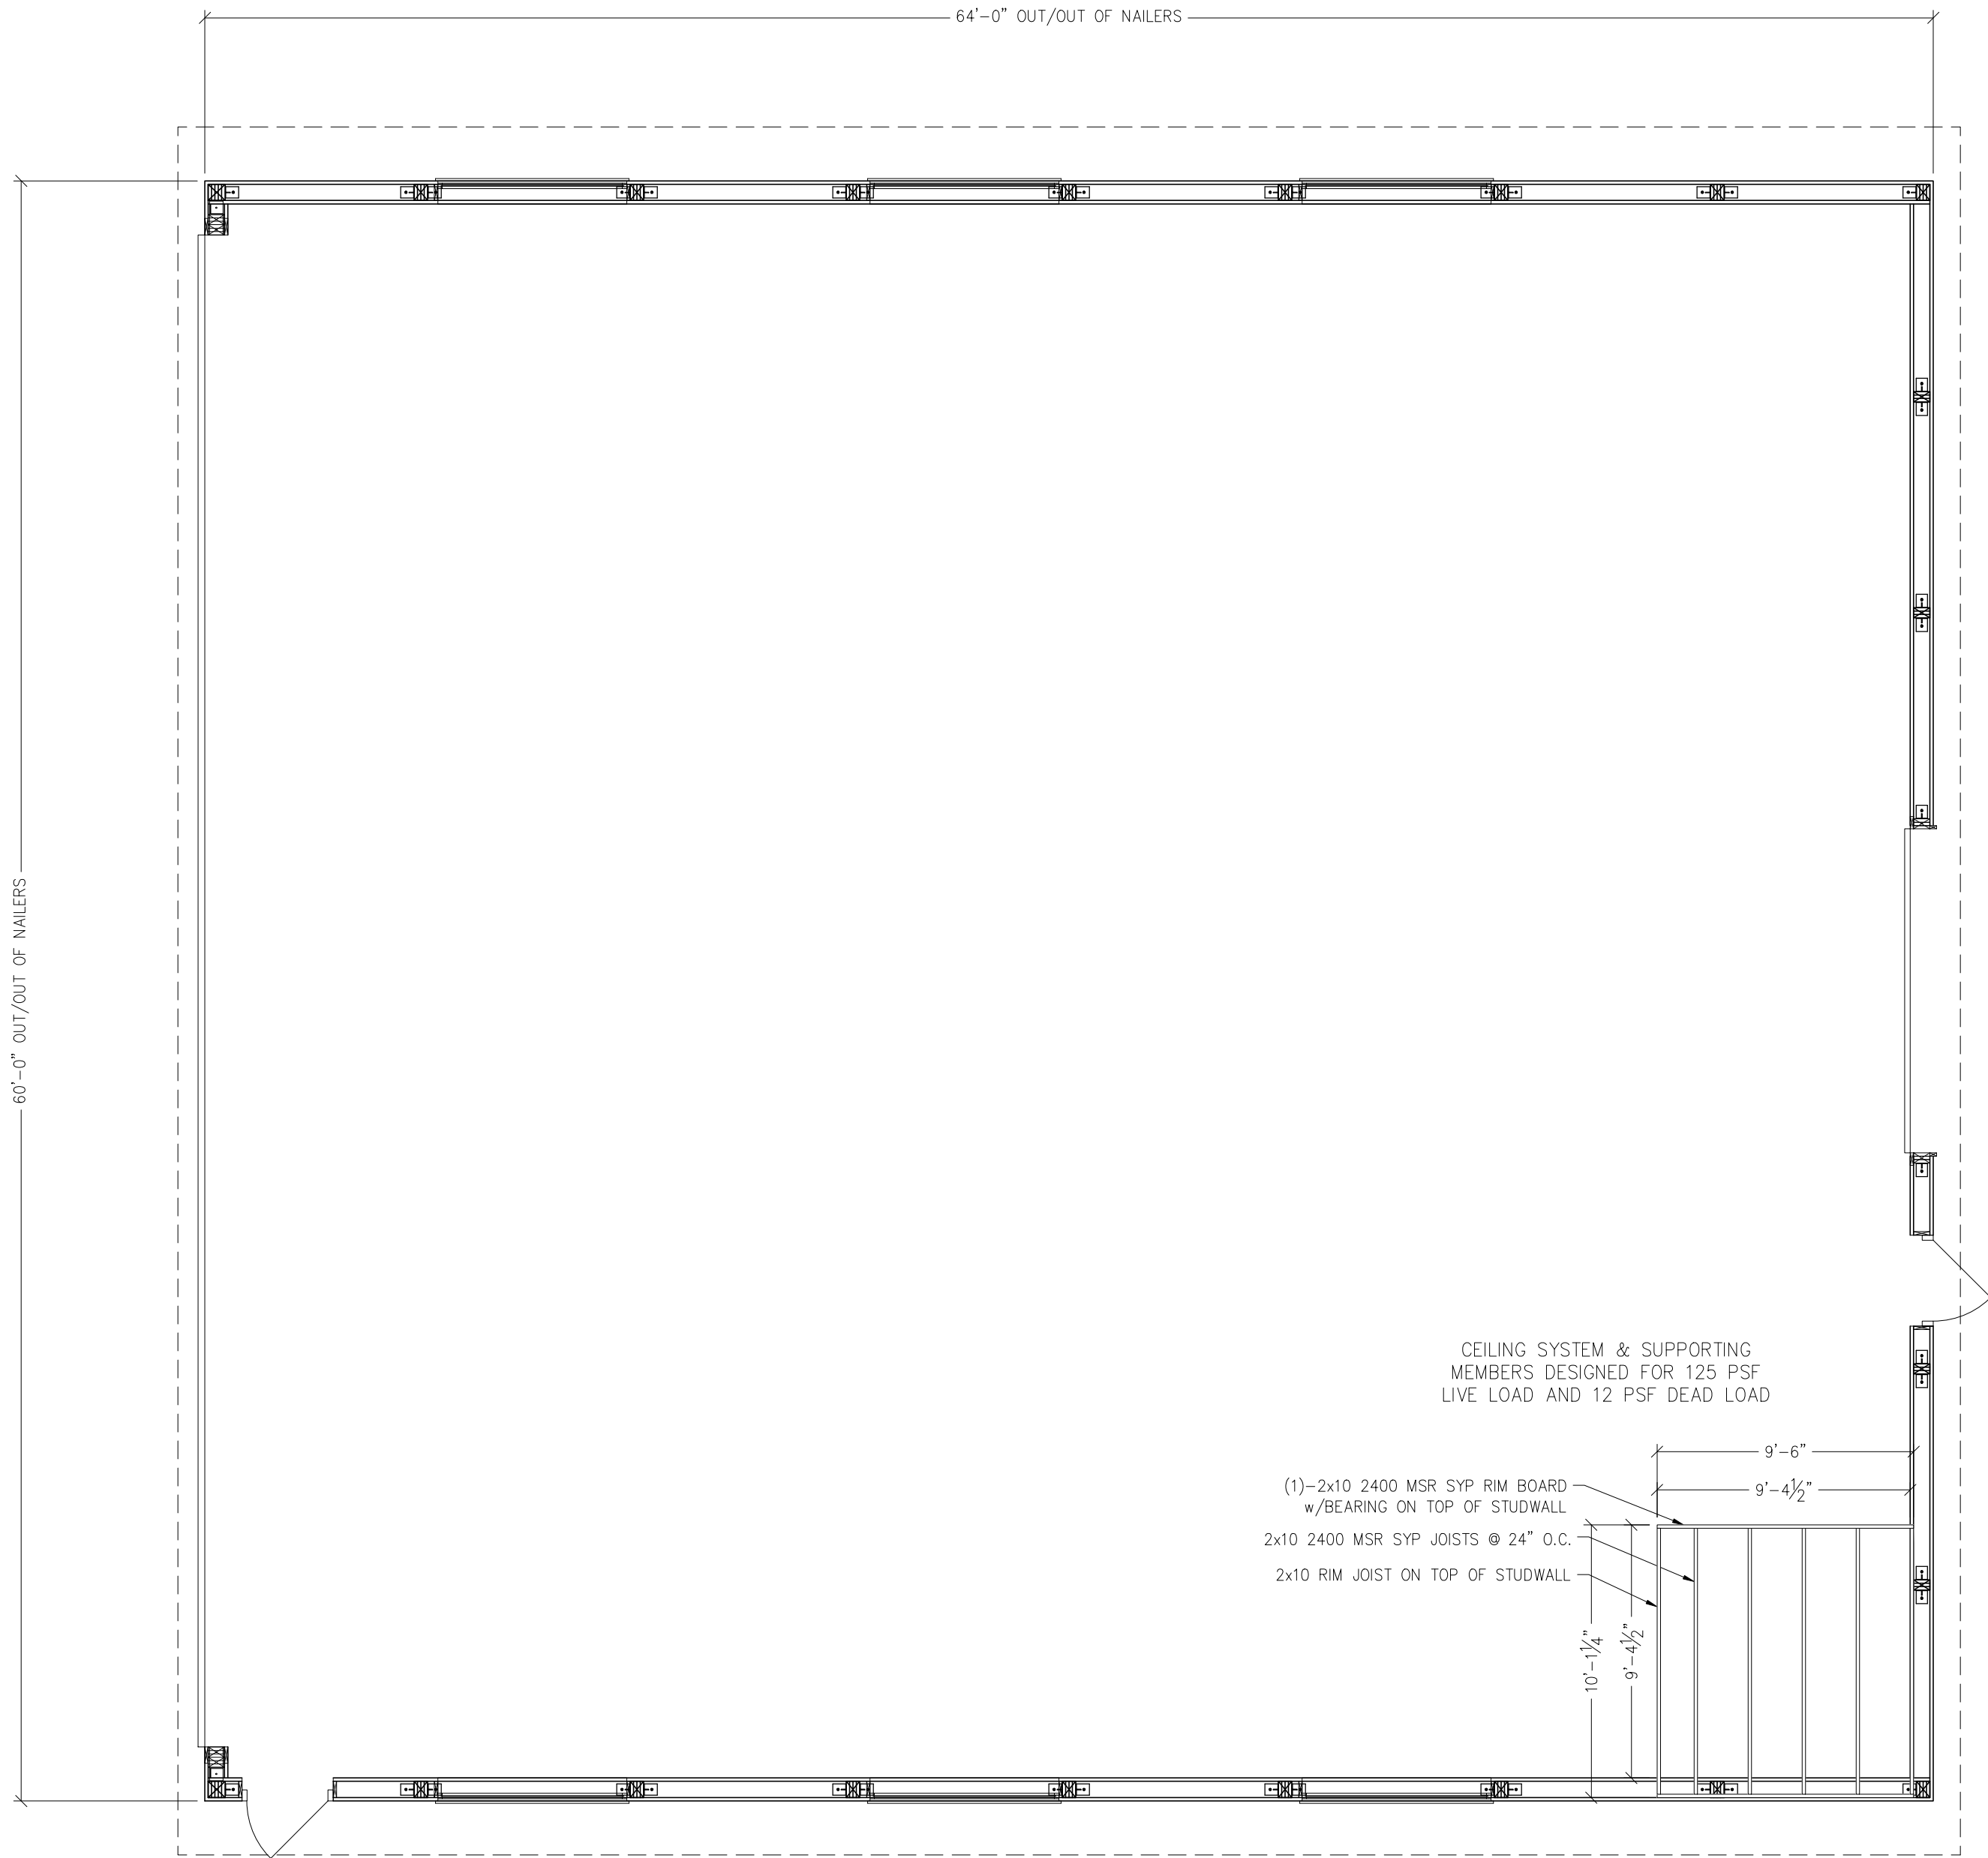



Walters & Sons, Corp.
P.O. Box 388
6600 Midland Ct.
Allenton, WI 53002
1-800-558-7800
www.waltersbuildings.com

NAME: JOHN FISCHER

5 AVIATION
VE
LUKESHA, WI 5318
LUKESHA COUNTY

PROJECT NAME:
64 AIRPLANE
NGAR #1

PROJECT ADDRESS:
5 AVIATION
AVE
LUKESHA, WI 5318
LUKESHA COUNTY

ES REP / DEALER:
MARSHALL WISTH

AM CRAPSER

CHARLES SMITH

APPSER ON: 2/24/202

ER SIZE:



LE:
NOTED

INEER:
LYNEN KLESSIG

NUMBER:
2132

ET NUMBER:

53

  



**Walters
Buildings**

Jack Walters & Sons, Corp.
P.O. Box 388
6600 Midland Ct.
Allenton, WI 53002
1-800-558-7800
www.waltersbuildings.com

OWNER NAME:
JOHN FISCHER

OWNER ADDRESS:
2525 AVIATION
DRIVE
WAUKESHA, WI 53188
WAUKESHA COUNTY

PROJECT NAME:
60x64 AIRPLANE
HANGAR #1

PROJECT ADDRESS:
2525 AVIATION
DRIVE
WAUKESHA, WI 53188
WAUKESHA COUNTY

SALES REP / DEALER:
MARSHALL WISTH

DRAFTER:
ADAM CRAPSER

ESTIMATOR:
CHARLES SMITH

LAST SAVED BY:
ACRAPSER ON: 2/24/2026

PAPER SIZE:
ARCH FULL BLEED C (18.00 X 24.00 INCHES)


SCALE:
AS NOTED

ENGINEER:
CAYNEN KLESSIG

JOB NUMBER:
95-2132


SHEET NUMBER:

S4

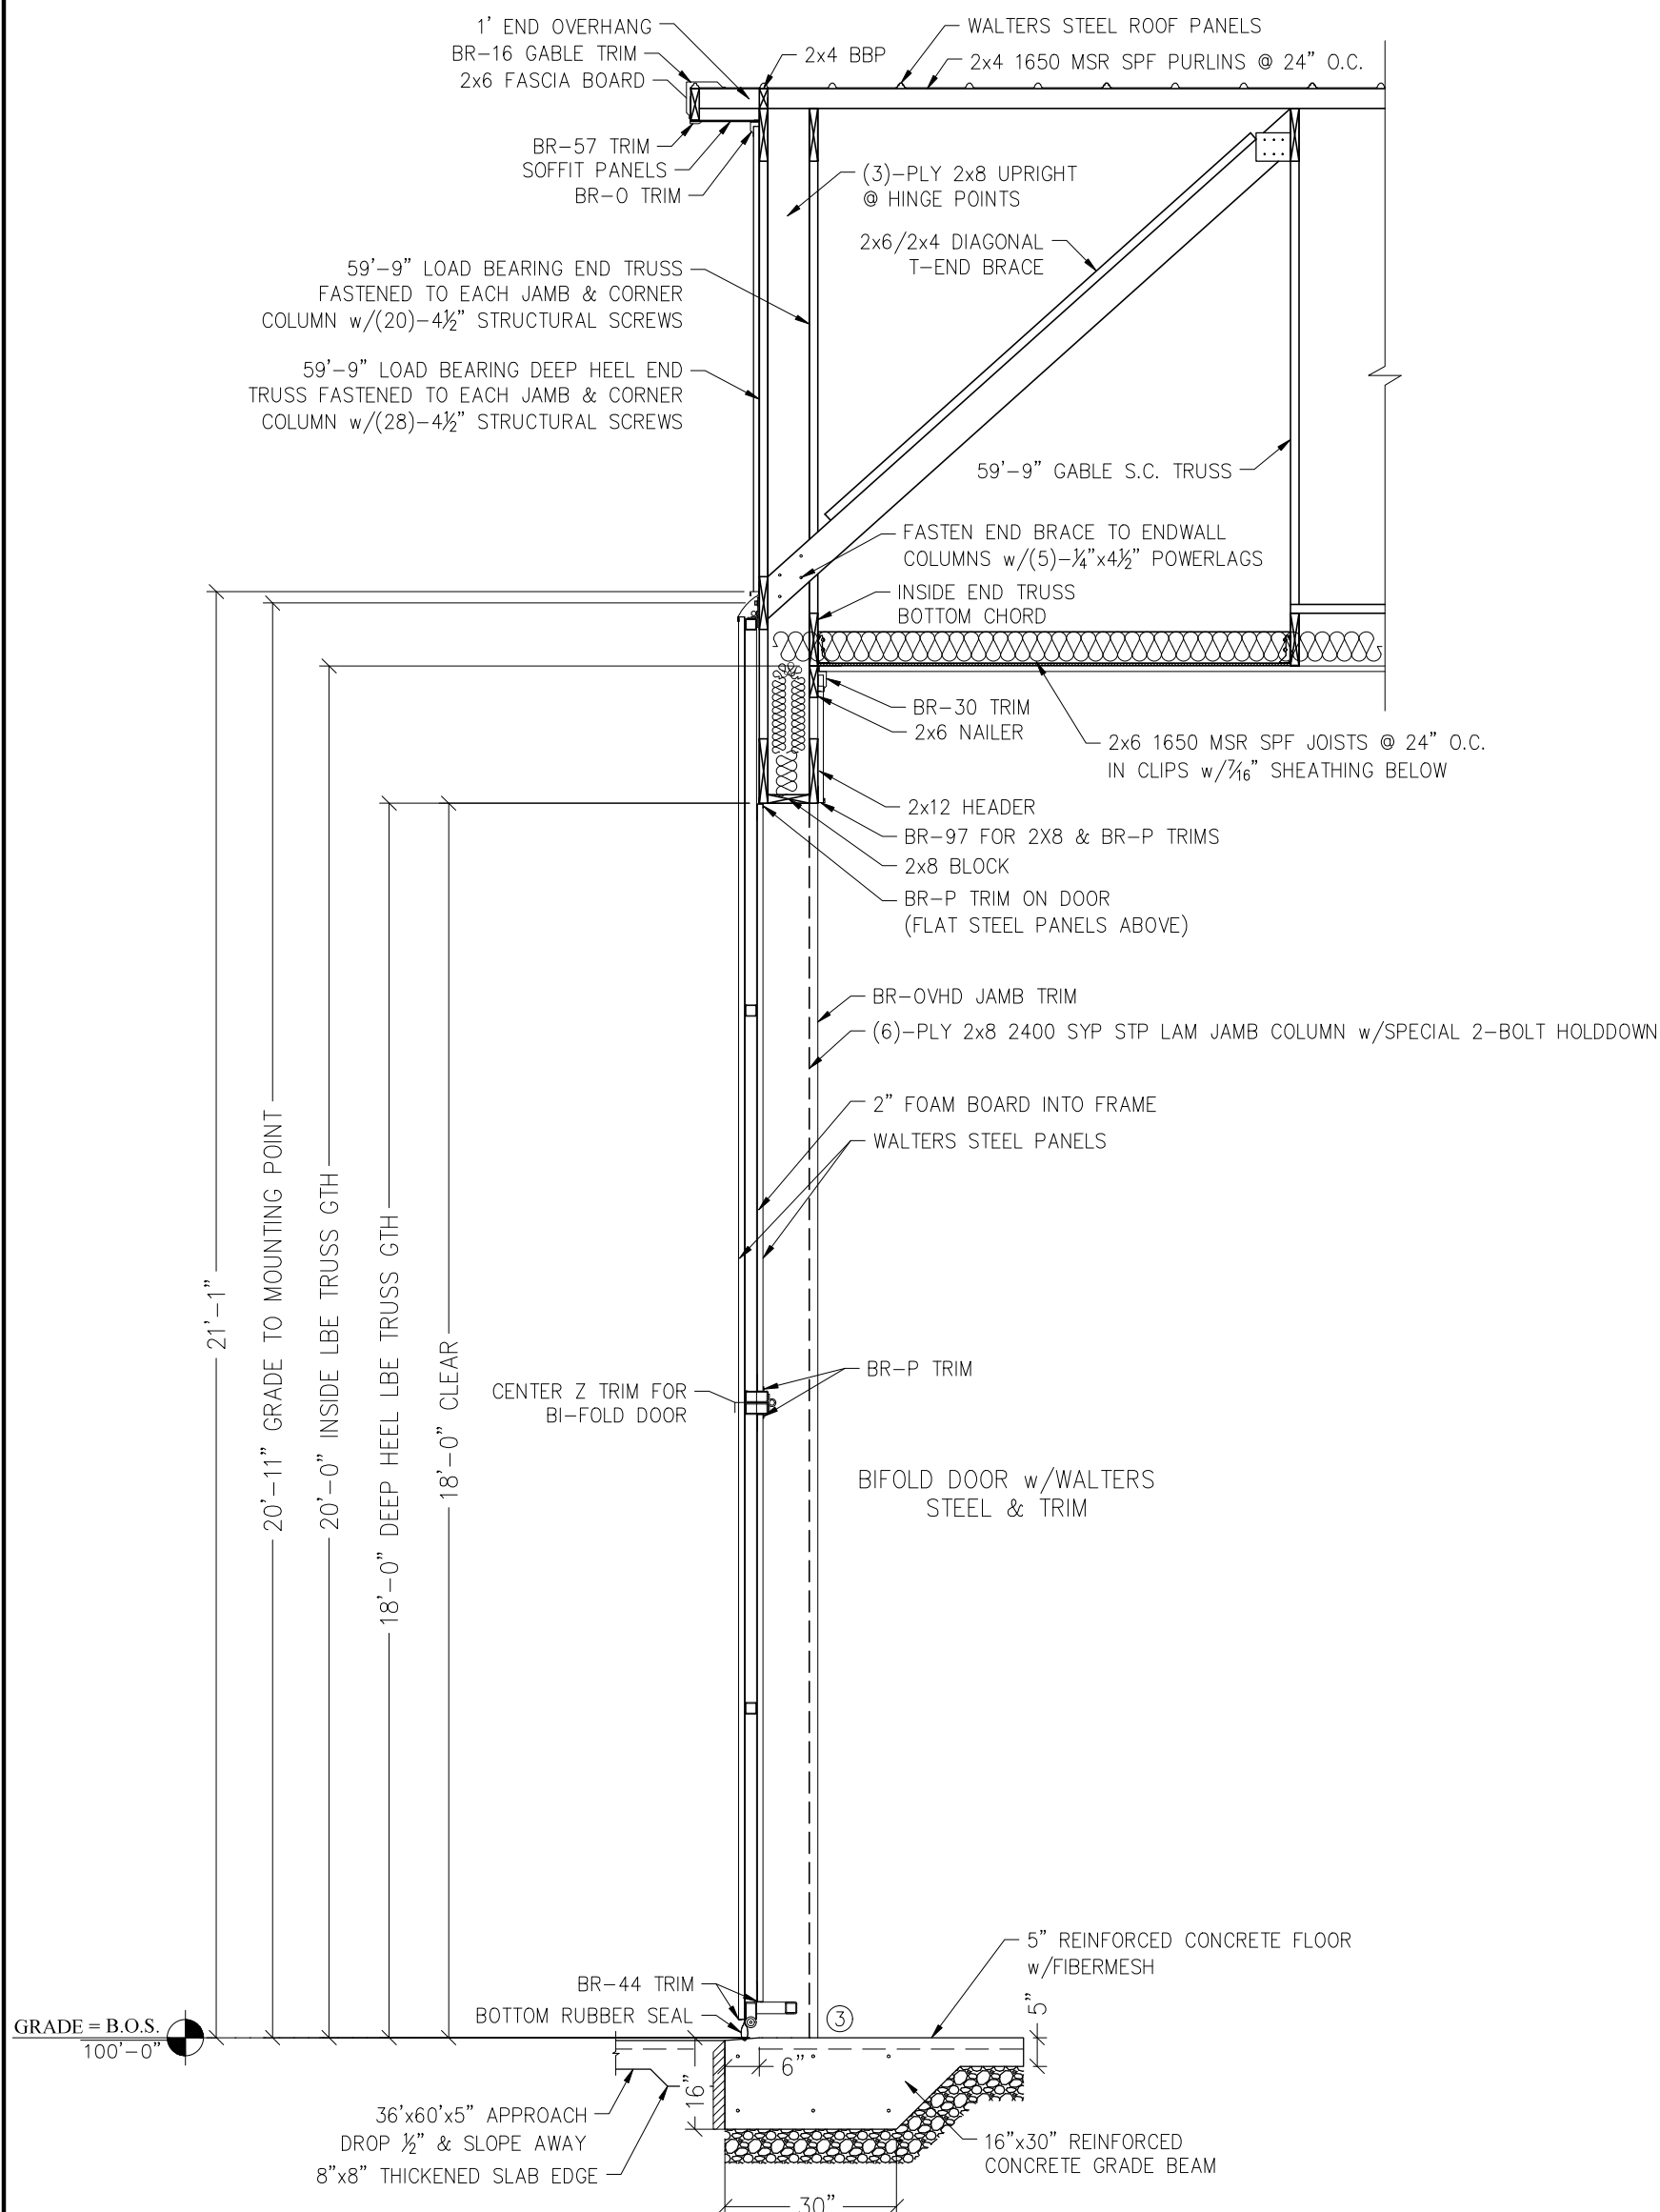

1
S4 BI-FOLD DOOR SECTION
SCALE: 3/8" = 1'-0"

NOTE:
SAME AS SECTION 1/S3
EXCEPT FOR ITEMS NOTED

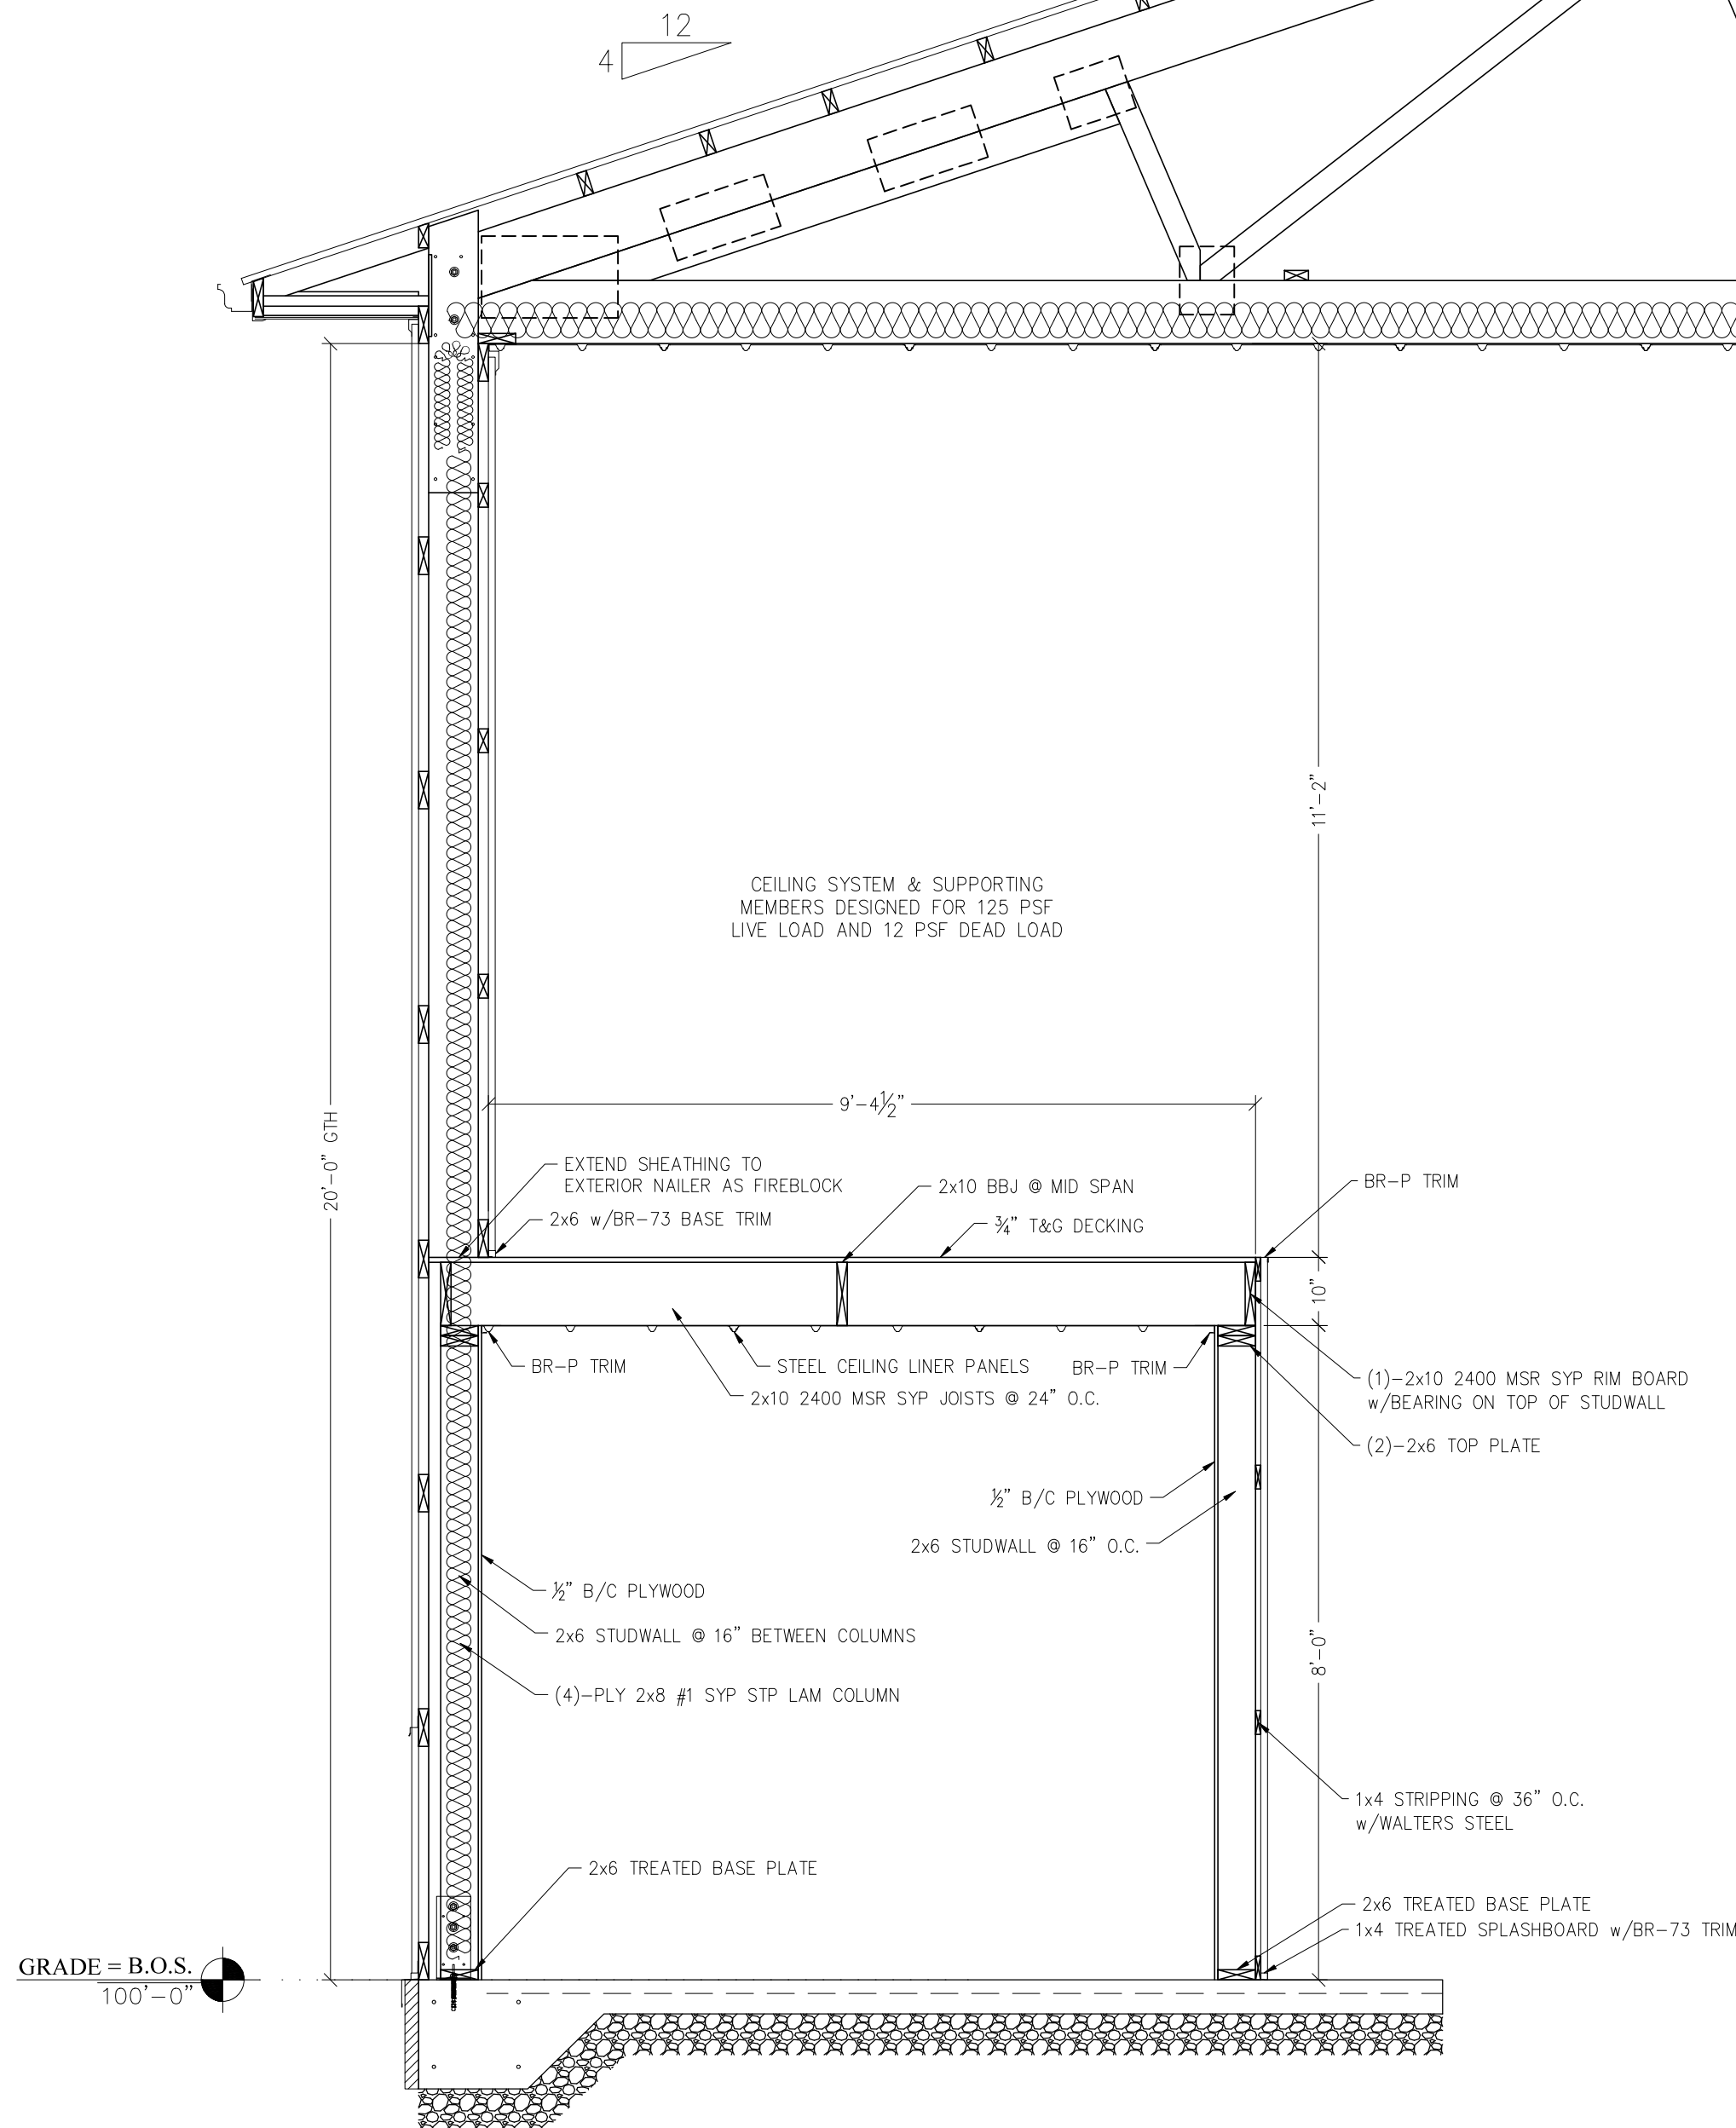

2
S4 CROSS SECTION
SCALE: 1/2" = 1'-0"

NOTE:
SAME AS SECTION 1/S3
EXCEPT FOR ITEMS NOTED



**Walters
Buildings**

Jack Walters & Sons, Corp.
P.O. Box 388
6600 Midland Ct.
Allenton, WI 53002
1-800-558-7800
www.waltersbuildings.com

OWNER NAME:
JOHN FISCHER

OWNER ADDRESS:
2525 AVIATION
DRIVE
WAUKESHA, WI 53188
WAUKESHA COUNTY

PROJECT NAME:
60x64 AIRPLANE
HANGAR #1

PROJECT ADDRESS:
2525 AVIATION
DRIVE
WAUKESHA, WI 53188
WAUKESHA COUNTY

SALES REP / DEALER:
MARSHALL WISTH

DRAFTER:
ADAM CRAPSER

ESTIMATOR:
CHARLES SMITH

LAST SAVED BY:
ACRAPSER ON: 2/24/2026

PAPER SIZE:
ARCH FULL BLEED C (18.00 X 24.00 INCHES)


SCALE: 1" = 1'-0"
0 6 1

ENGINEER:
CAYNEN KLESSIG

JOB NUMBER:
95-2132

SHEET NUMBER:


S5

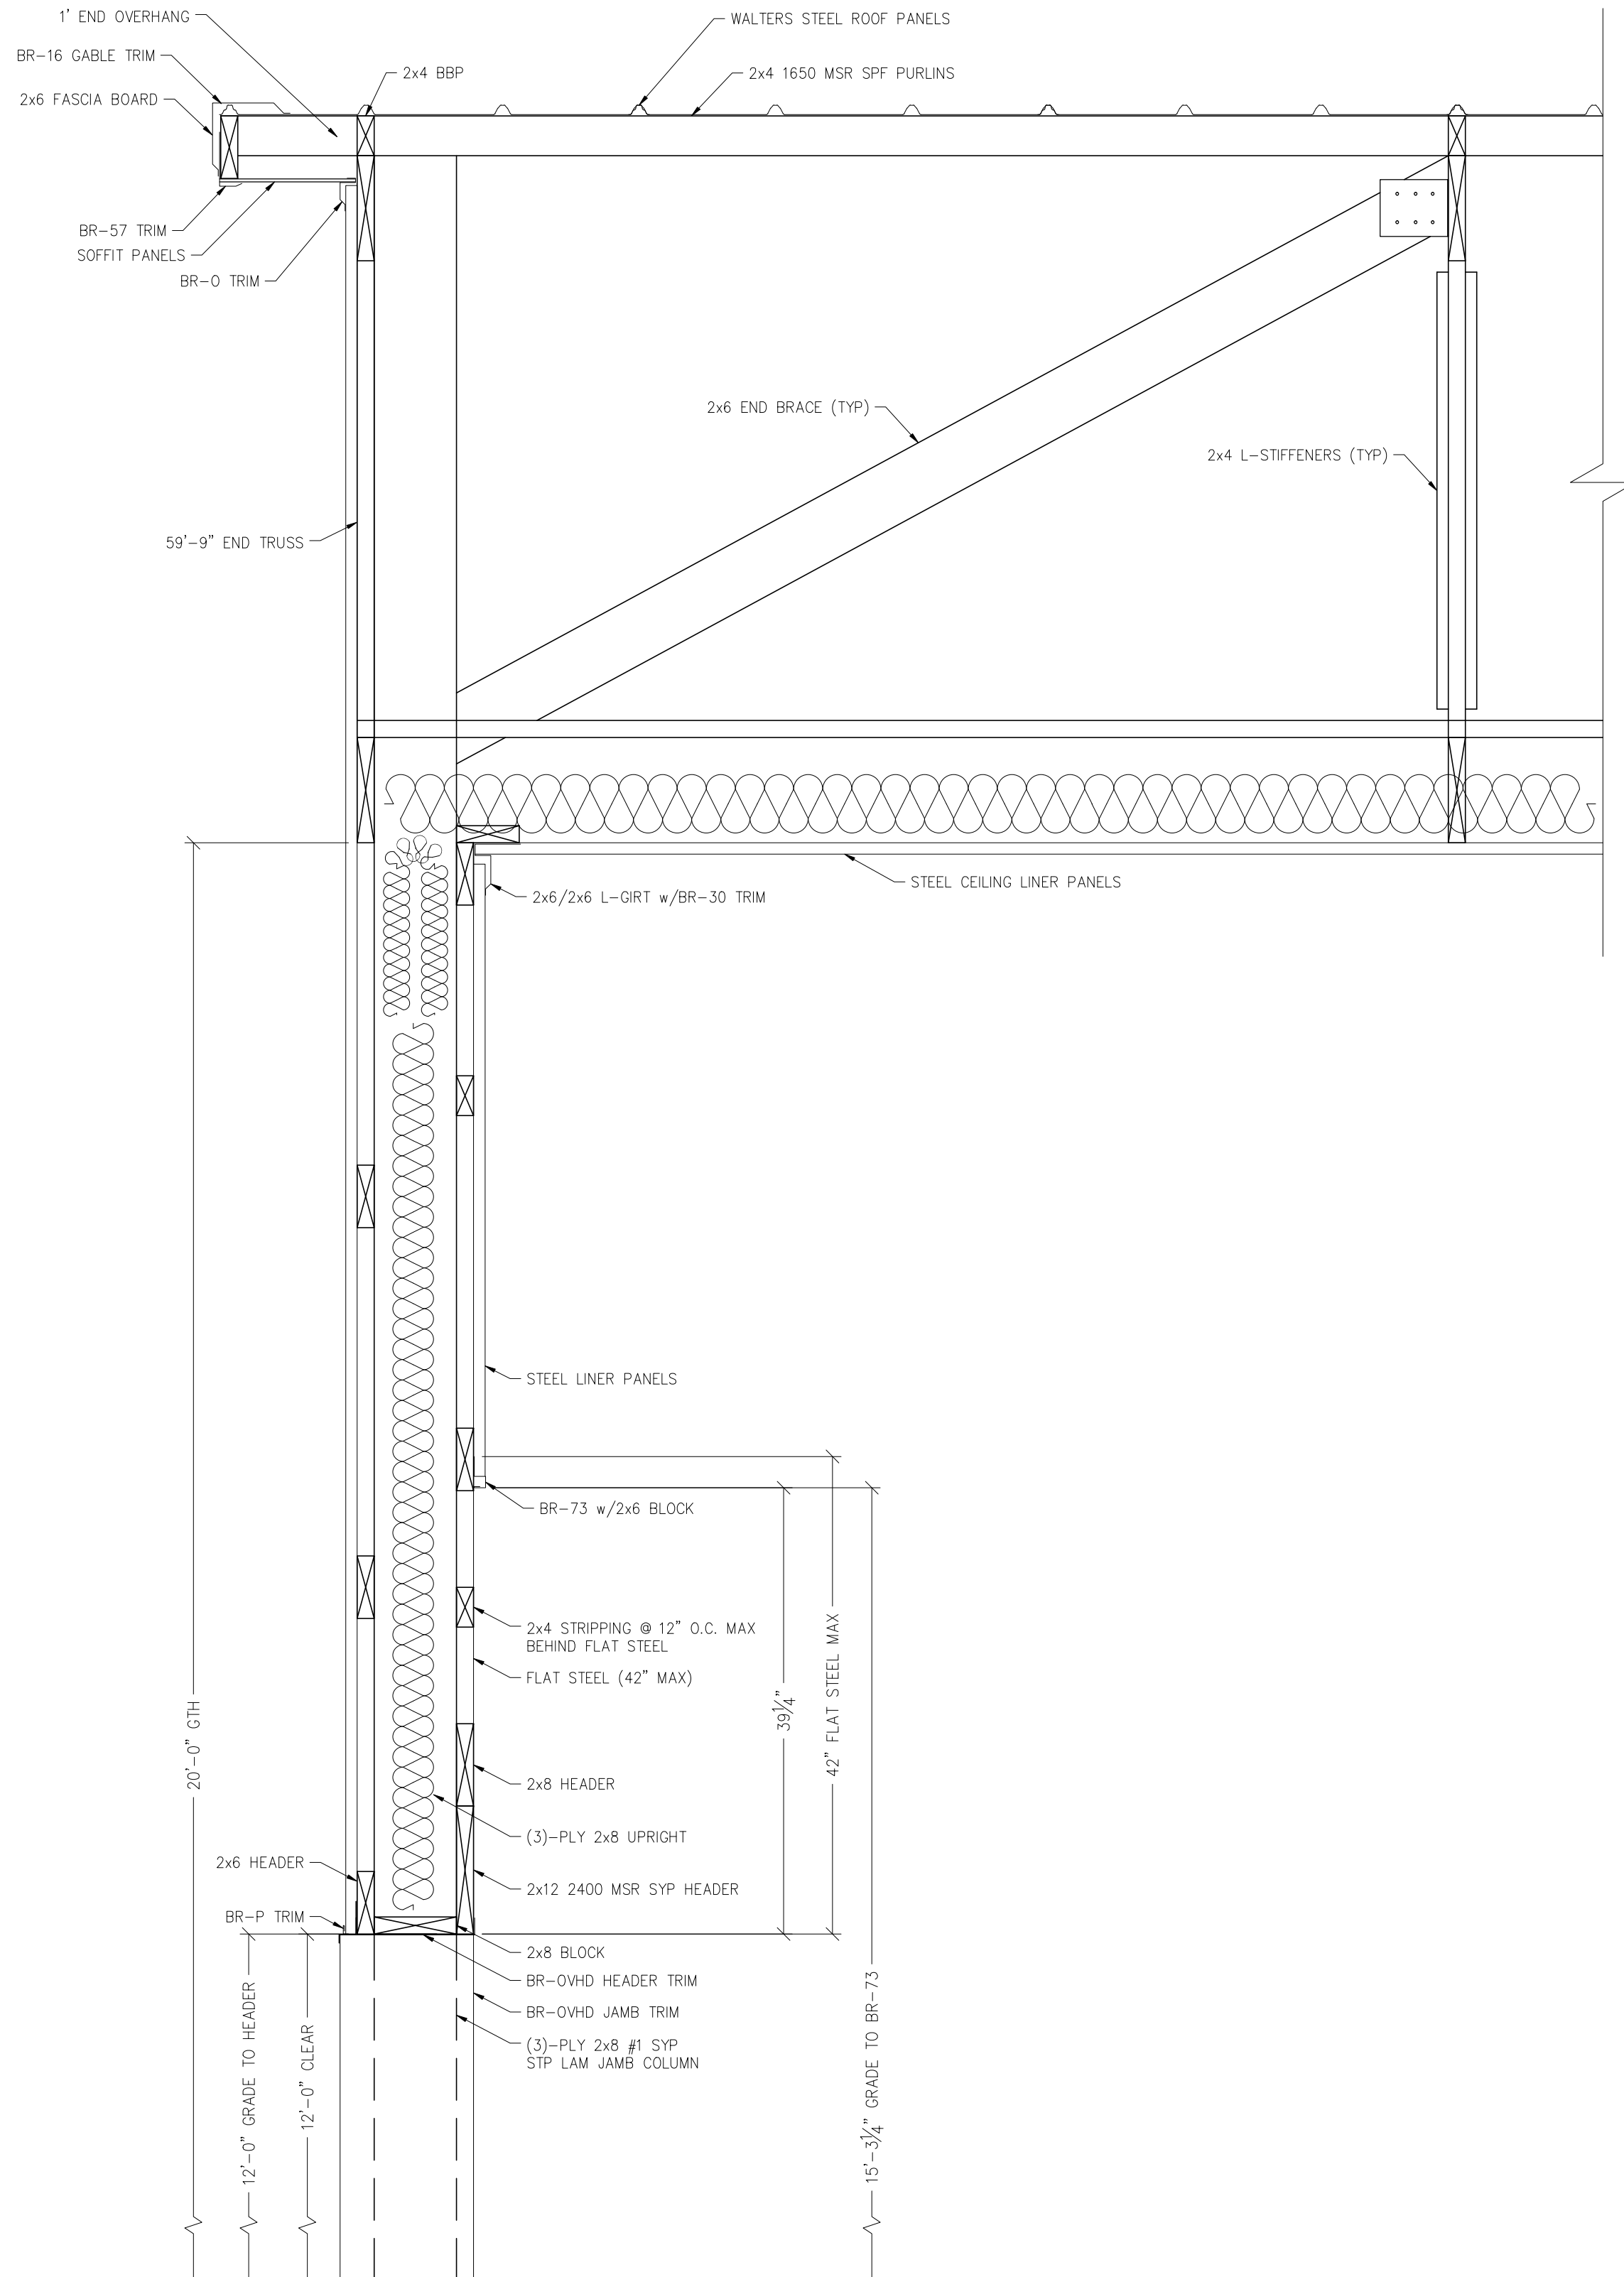


NOTE:
SAME AS SECTION 1/S3
EXCEPT FOR ITEMS NOTED

1
S5
HEADER SECTION
SCALE: 1" = 1'-0"



STANDARD TRIM DETAILS

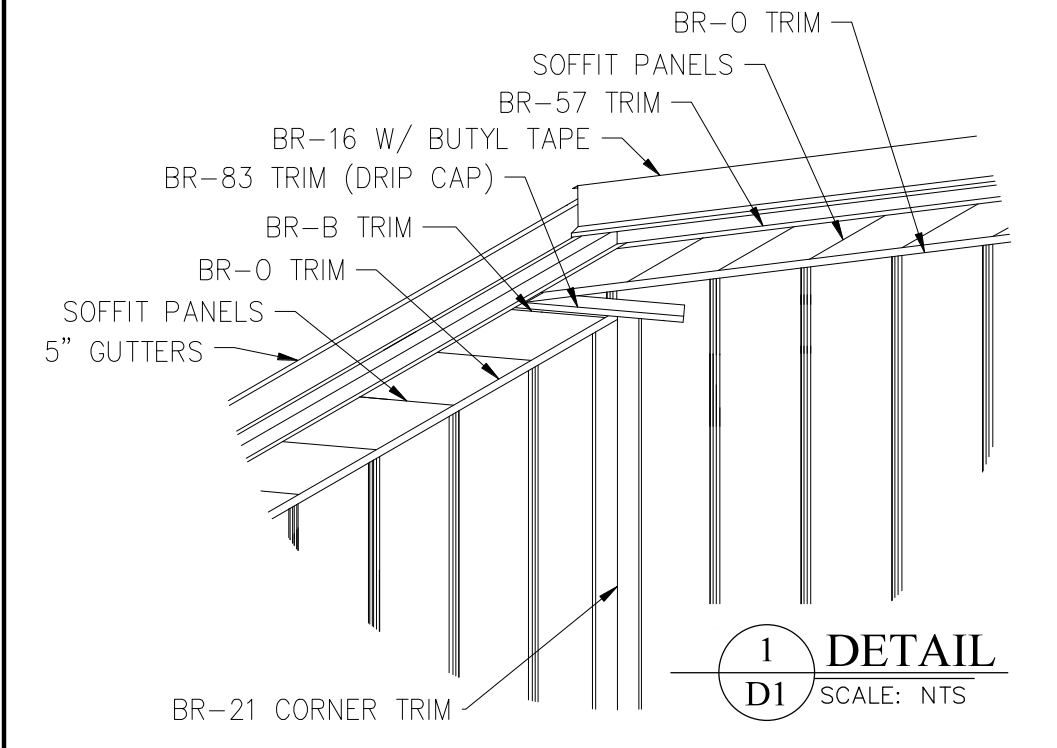

STANDARD FRAMING
DETAILS

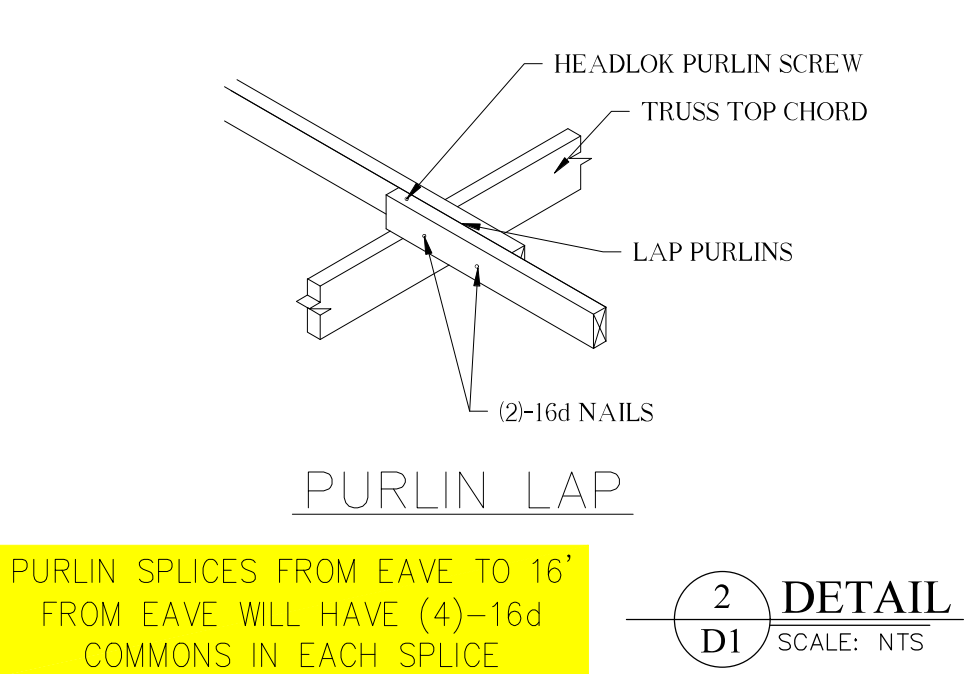











STANDARD BRACING
DETAILS

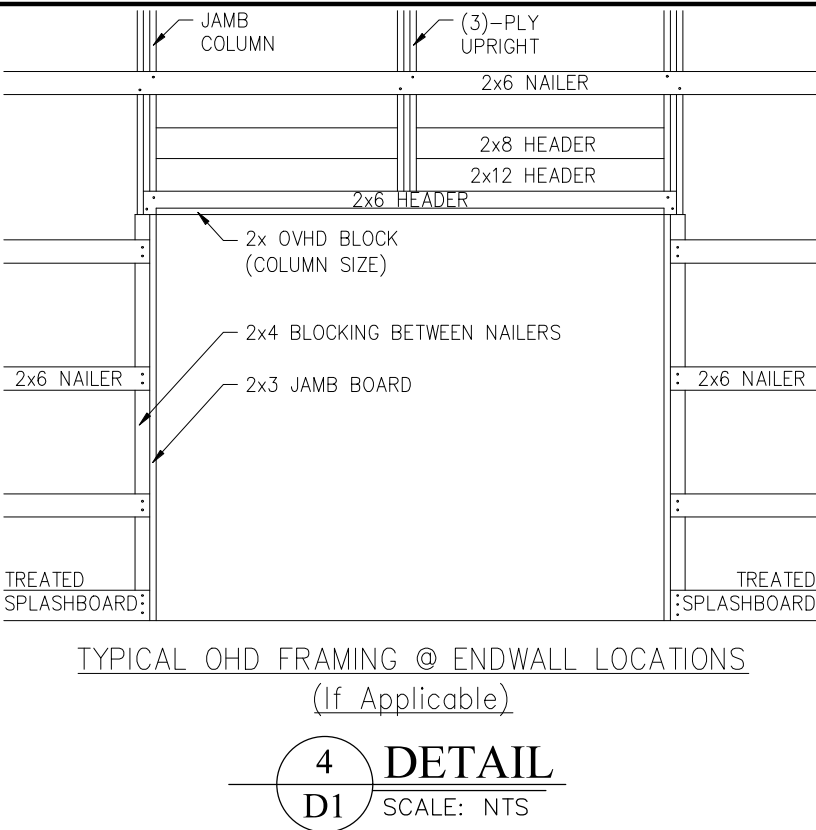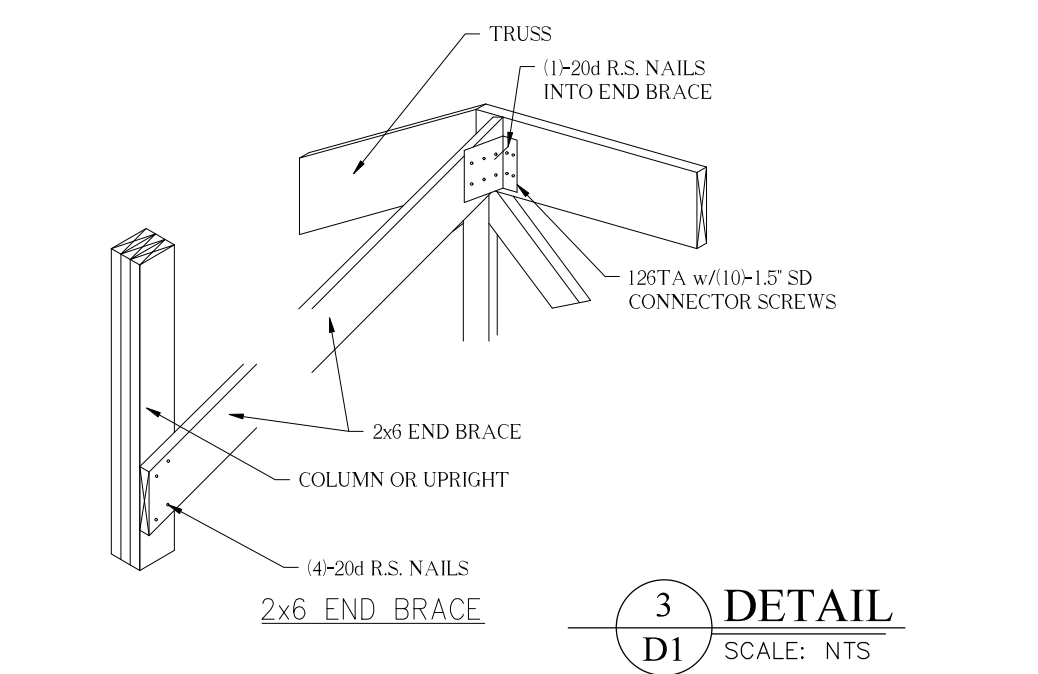



**Walters
Buildings**

Jack Walters & Sons, Corp.
P.O. Box 388
6600 Midland Ct.
Allenton, WI 53002
1-800-558-7800
www.waltersbuildings.com

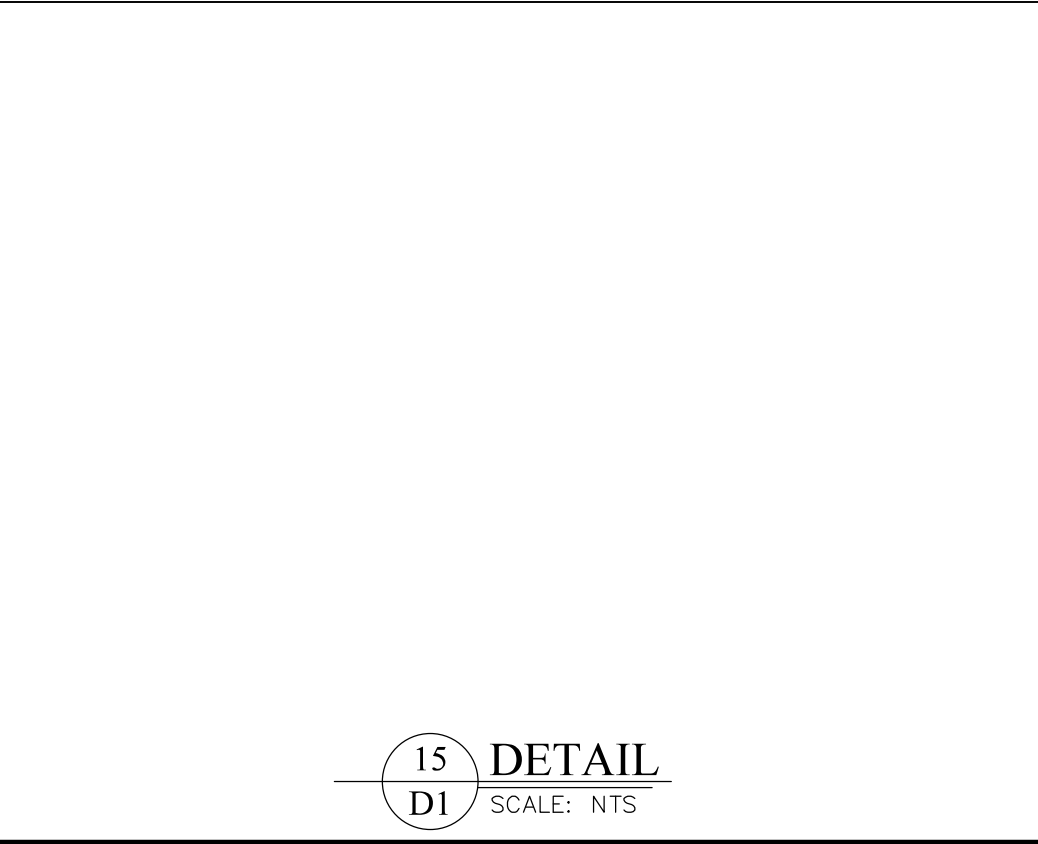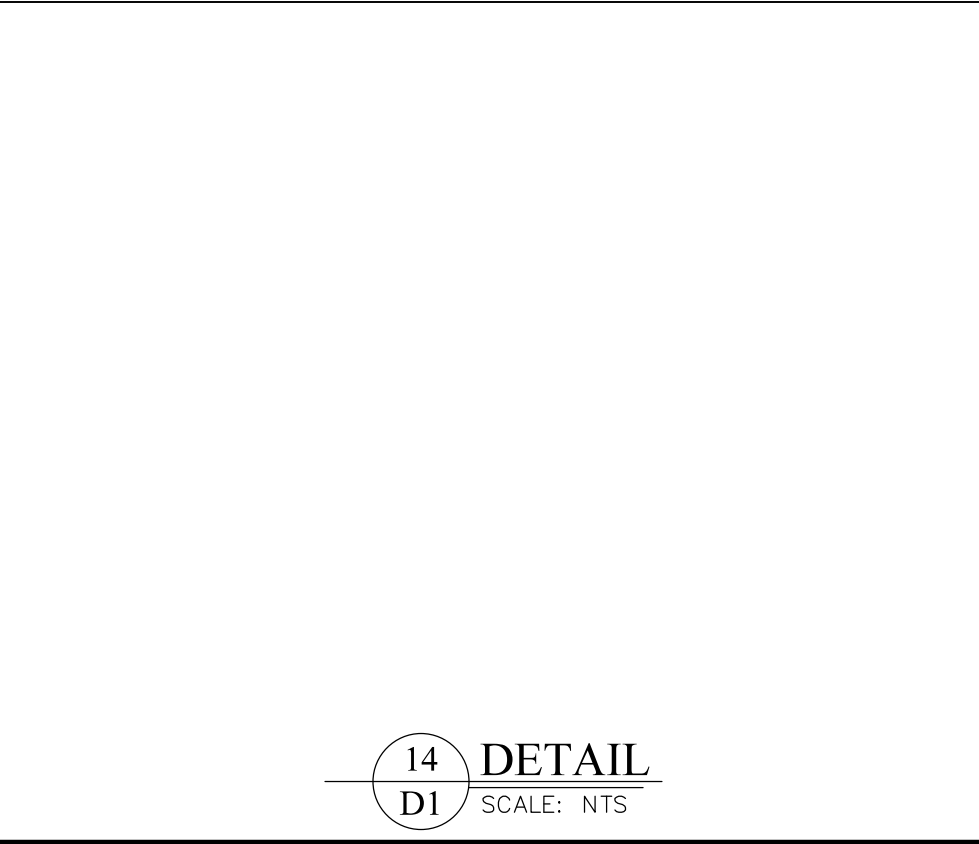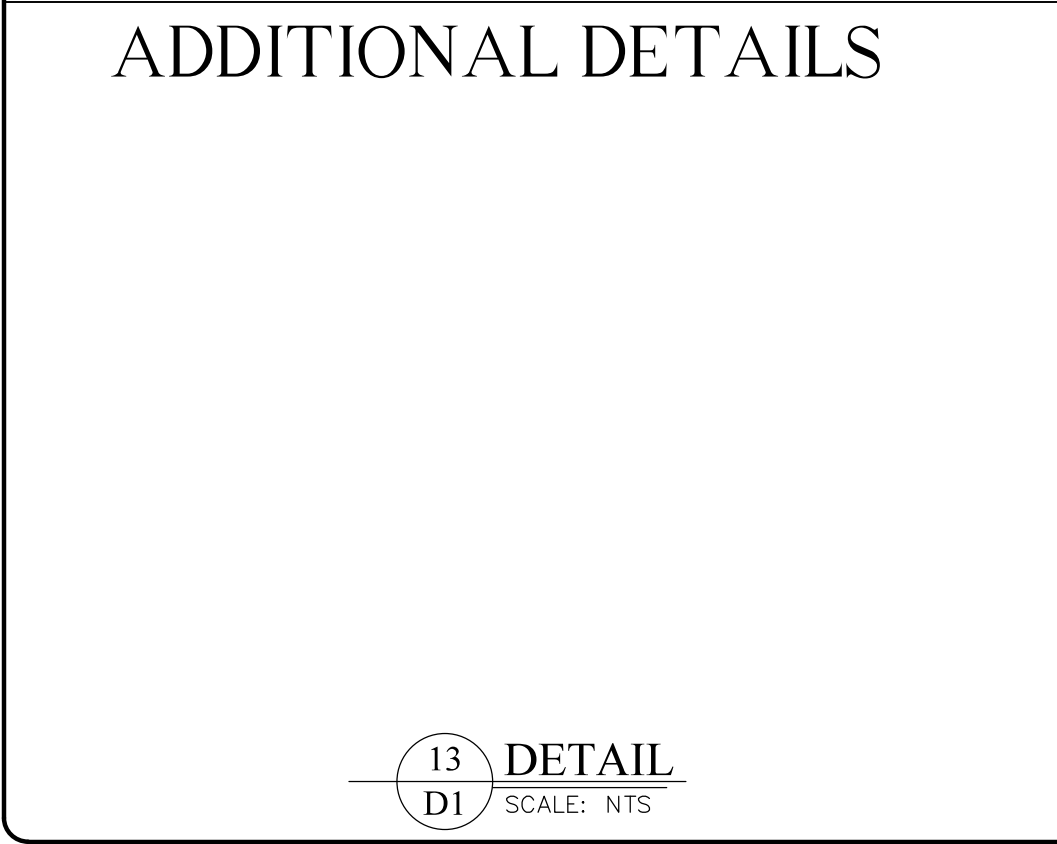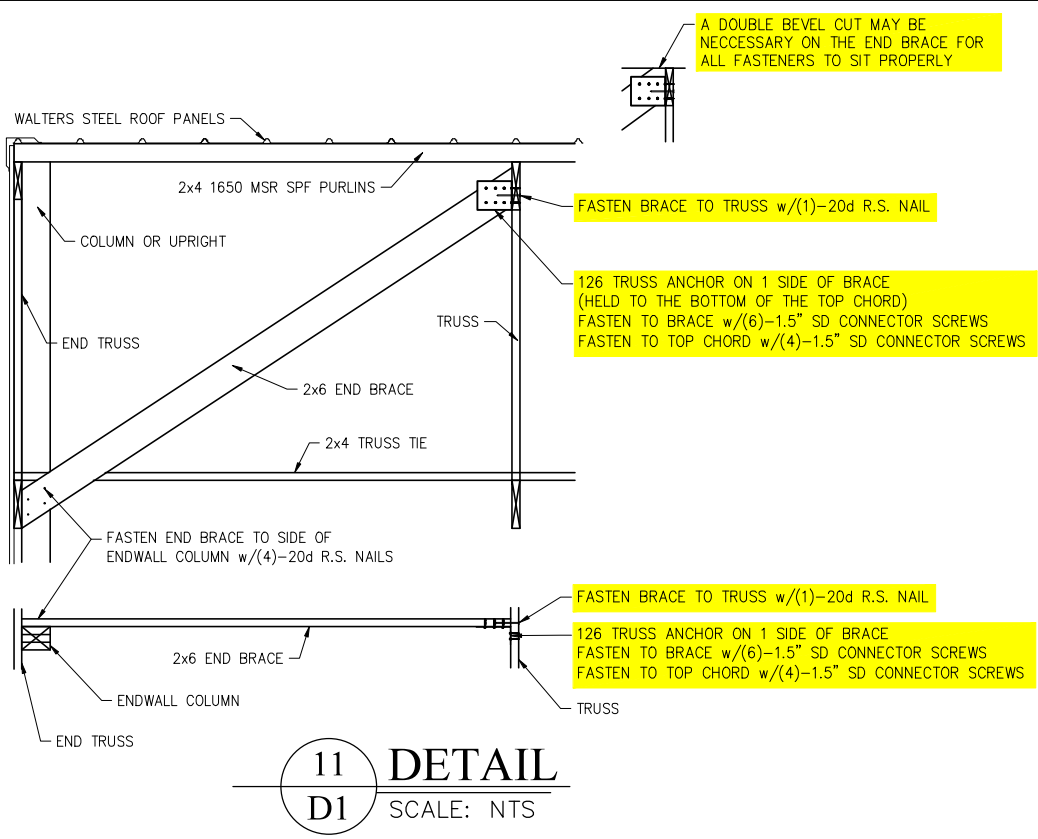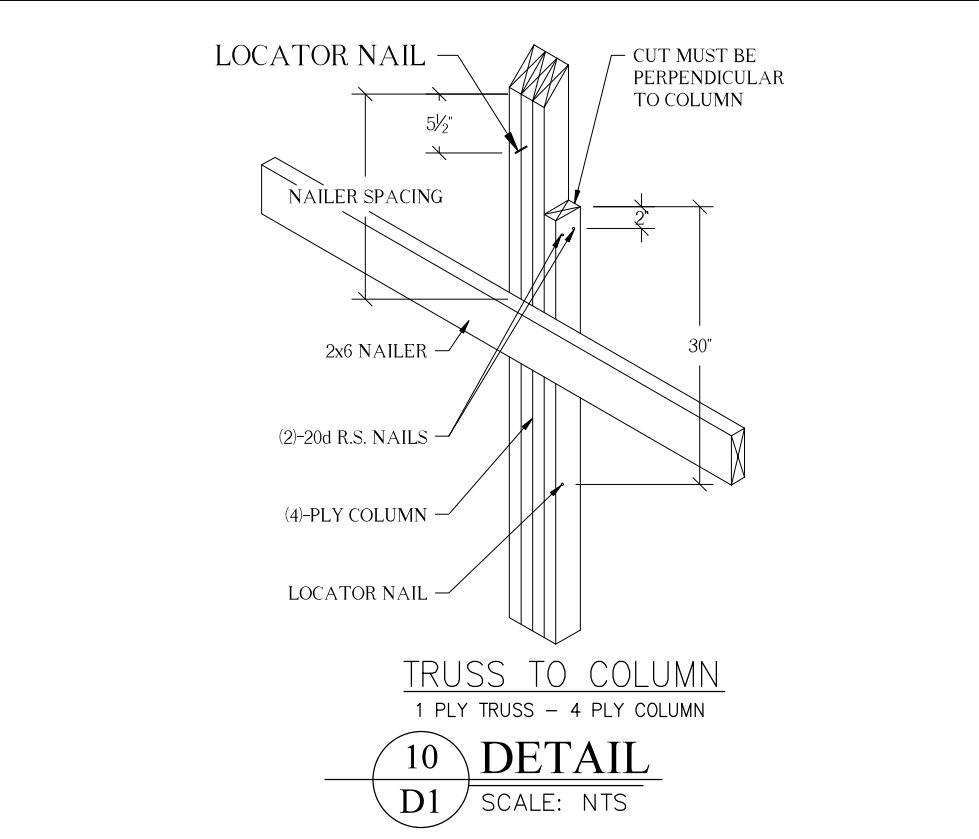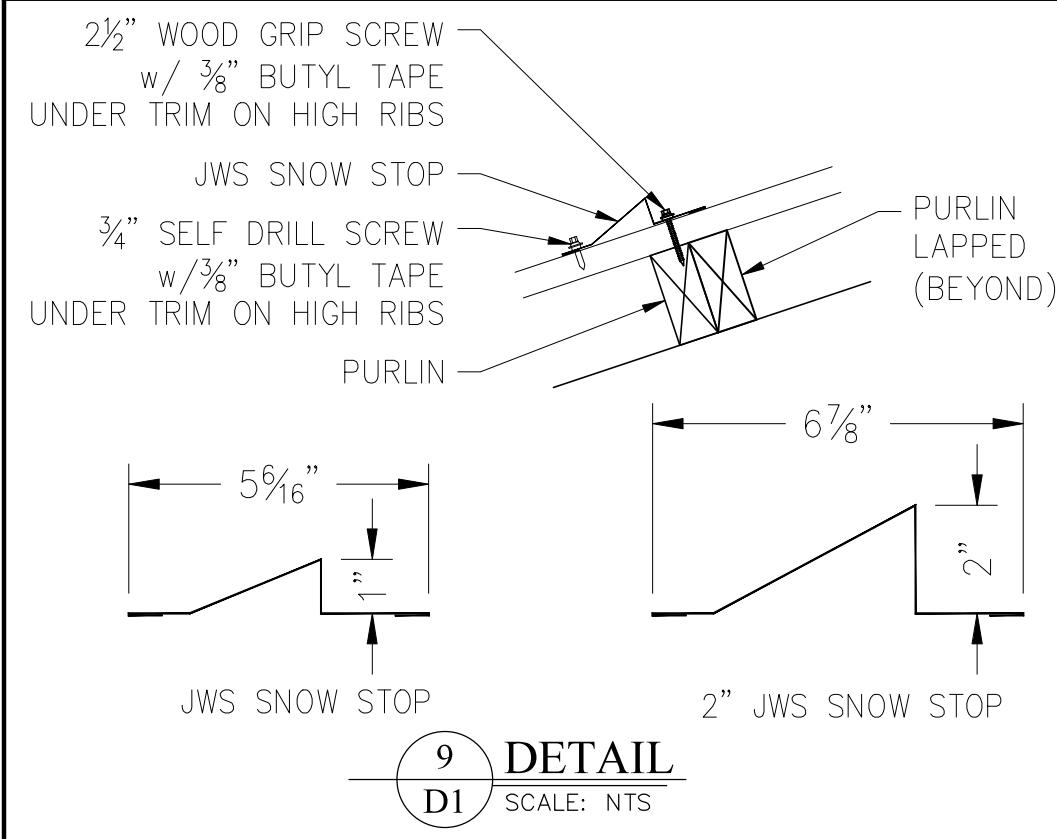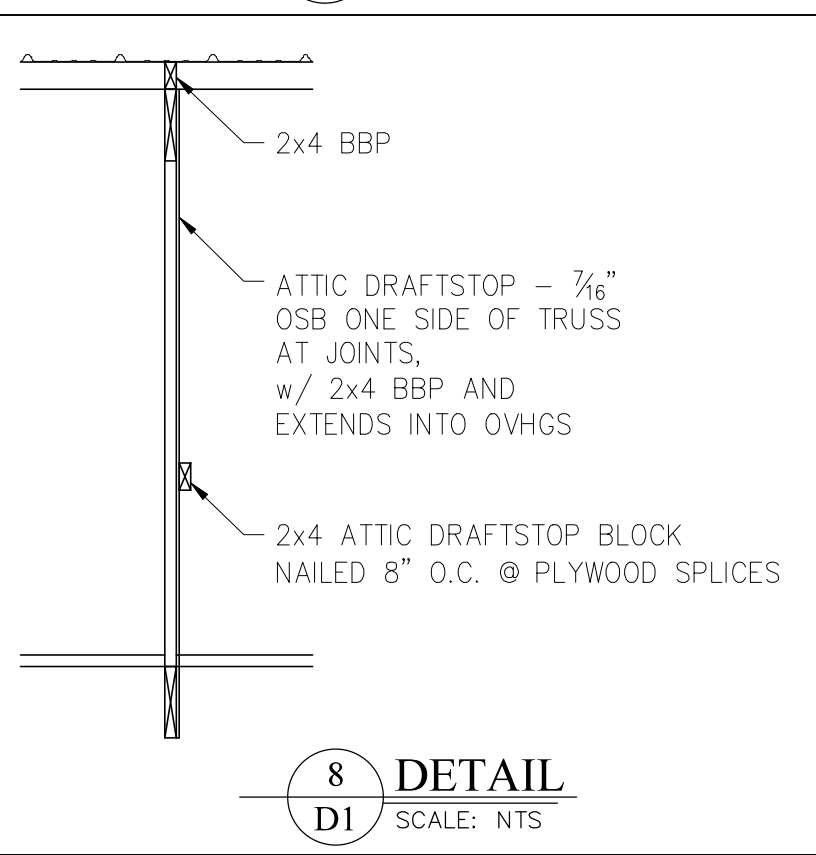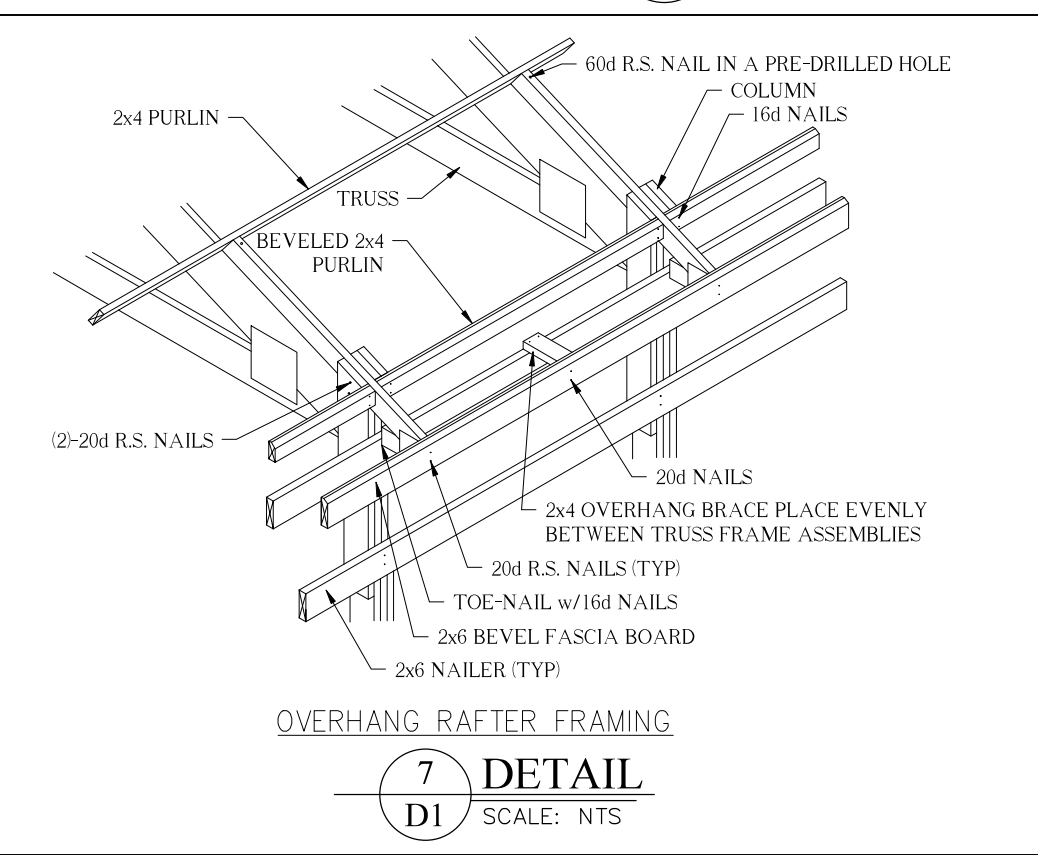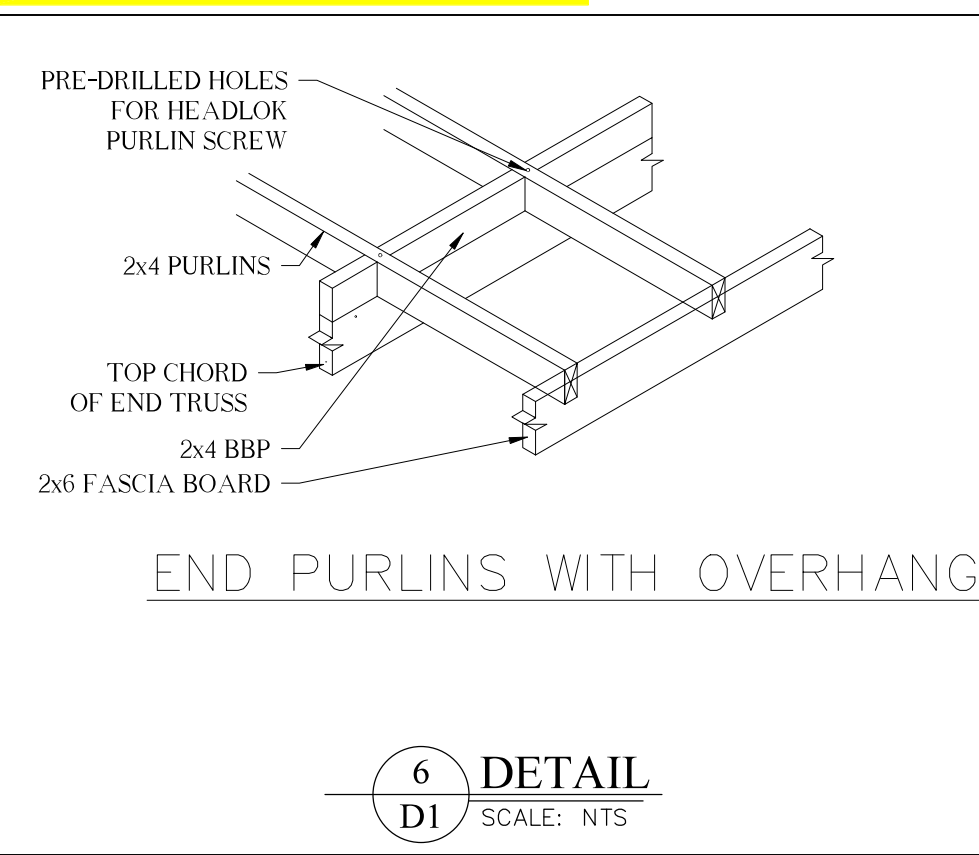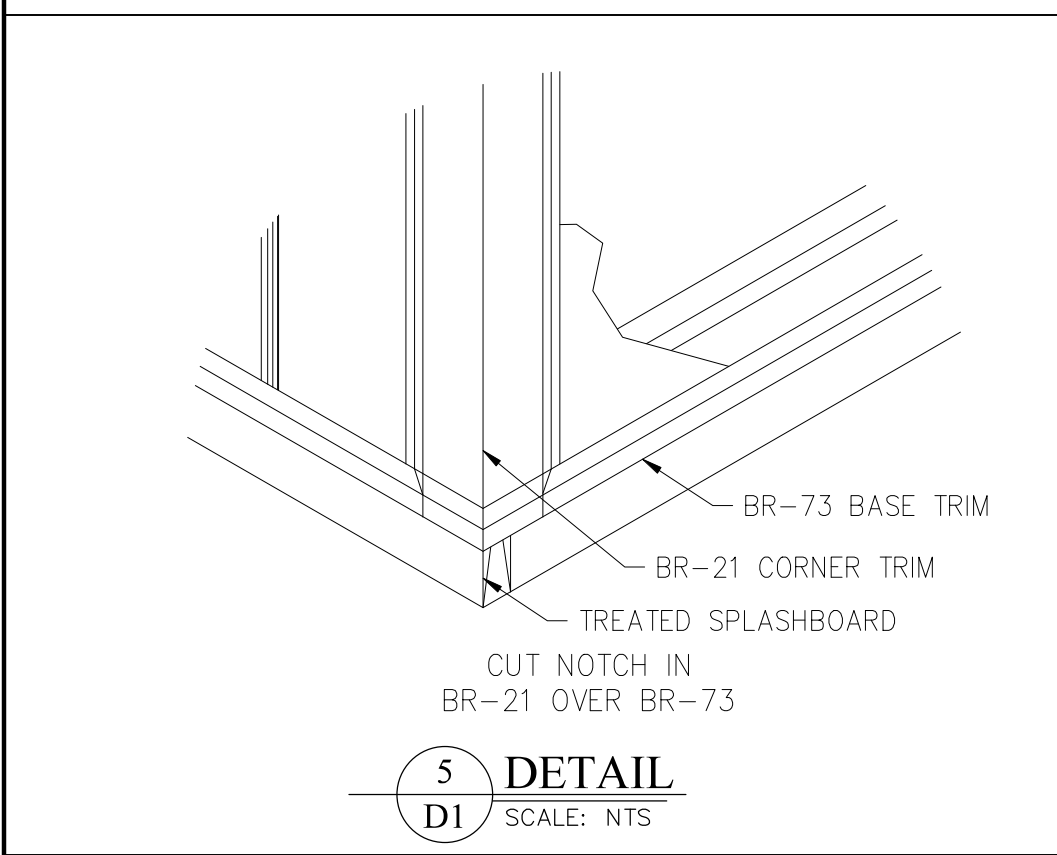

OWNER NAME:
JOHN FISCHER

OWNER ADDRESS:
2525 AVIATION
DRIVE
WAUKESHA, WI 53188
WAUKESHA COUNTY

PROJECT NAME:
60x64 AIRPLANE
HANGAR #1

PROJECT ADDRESS:
2525 AVIATION
DRIVE
WAUKESHA, WI 53188
WAUKESHA COUNTY

SALES REP / DEALER:
MARSHALL WISTH

DRAFTER:
ADAM CRAPSER

ESTIMATOR:
CHARLES SMITH

LAST SAVED BY:
ACRAPSER ON: 2/24/2026

PAPER SIZE:
ARCH FULL BLEED C (18.00 X 24.00 INCHES)

SCALE:
AS NOTED

ENGINEER:
CAYNEN KLESSIG

JOB NUMBER:
95-2132

SHEET NUMBER:

D1



**Walters
Buildings**

Jack Walters & Sons, Corp.
P.O. Box 388
6600 Midland Ct.
Allenton, WI 53002
1-800-558-7800
www.waltersbuildings.com

OWNER NAME:
JOHN FISCHER

OWNER ADDRESS:
2525 AVIATION
DRIVE
WAUKESHA, WI 53188
WAUKESHA COUNTY

PROJECT NAME:
60x64 AIRPLANE
HANGAR #1

PROJECT ADDRESS:
2525 AVIATION
DRIVE
WAUKESHA, WI 53188
WAUKESHA COUNTY

SALES REP / DEALER:
MARSHALL WISTH

DRAFTER:
ADAM CRAPSER

ESTIMATOR:
CHARLES SMITH

LAST SAVED BY:
ACRAPSER ON: 2/24/2026

PAPER SIZE:
ARCH FULL BLEED C (18.00 X 24.00 INCHES)


SCALE: 1" = 750'
0 375 750'

ENGINEER:
CAYNEN KLESSIG

JOB NUMBER:
95-2132

SHEET NUMBER:

SP

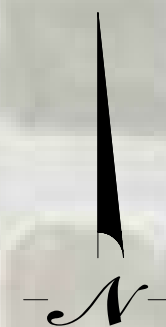

1
SP

SITE PLAN
SCALE: 1: 750