



(SHEET A1.0)


- (SHEET A1.0)

- (SHEET A1.0)

-

1
A1.0

SHEET NUMBER:		C A S H M A N A S S O C I A T E S , I n c .		PH: (608) 237-7443		FAX: (608) 237-7444		6734 Parkway Drive		Sun Prairie, WI 53590		G r e g o r y M. C a s h m a n , A I A	
SHEET TITLE:		A1.0		PROJECT:		Harvest Square		LOCATION:		PROJECT OWNER:		R E V I S I O N S	
Site Layout Plan								2201 Silvernail Road Pewaukee, WI 53072		Good Harvest Market 2, LLC 2205 Silvernail Road Pewaukee, WI 53072		NO. TITLE DATE	
												7/29/19	
								DATE: July 25, 2019					
								Pewaukee, WI 53072					
								2201 Silvernail Road					

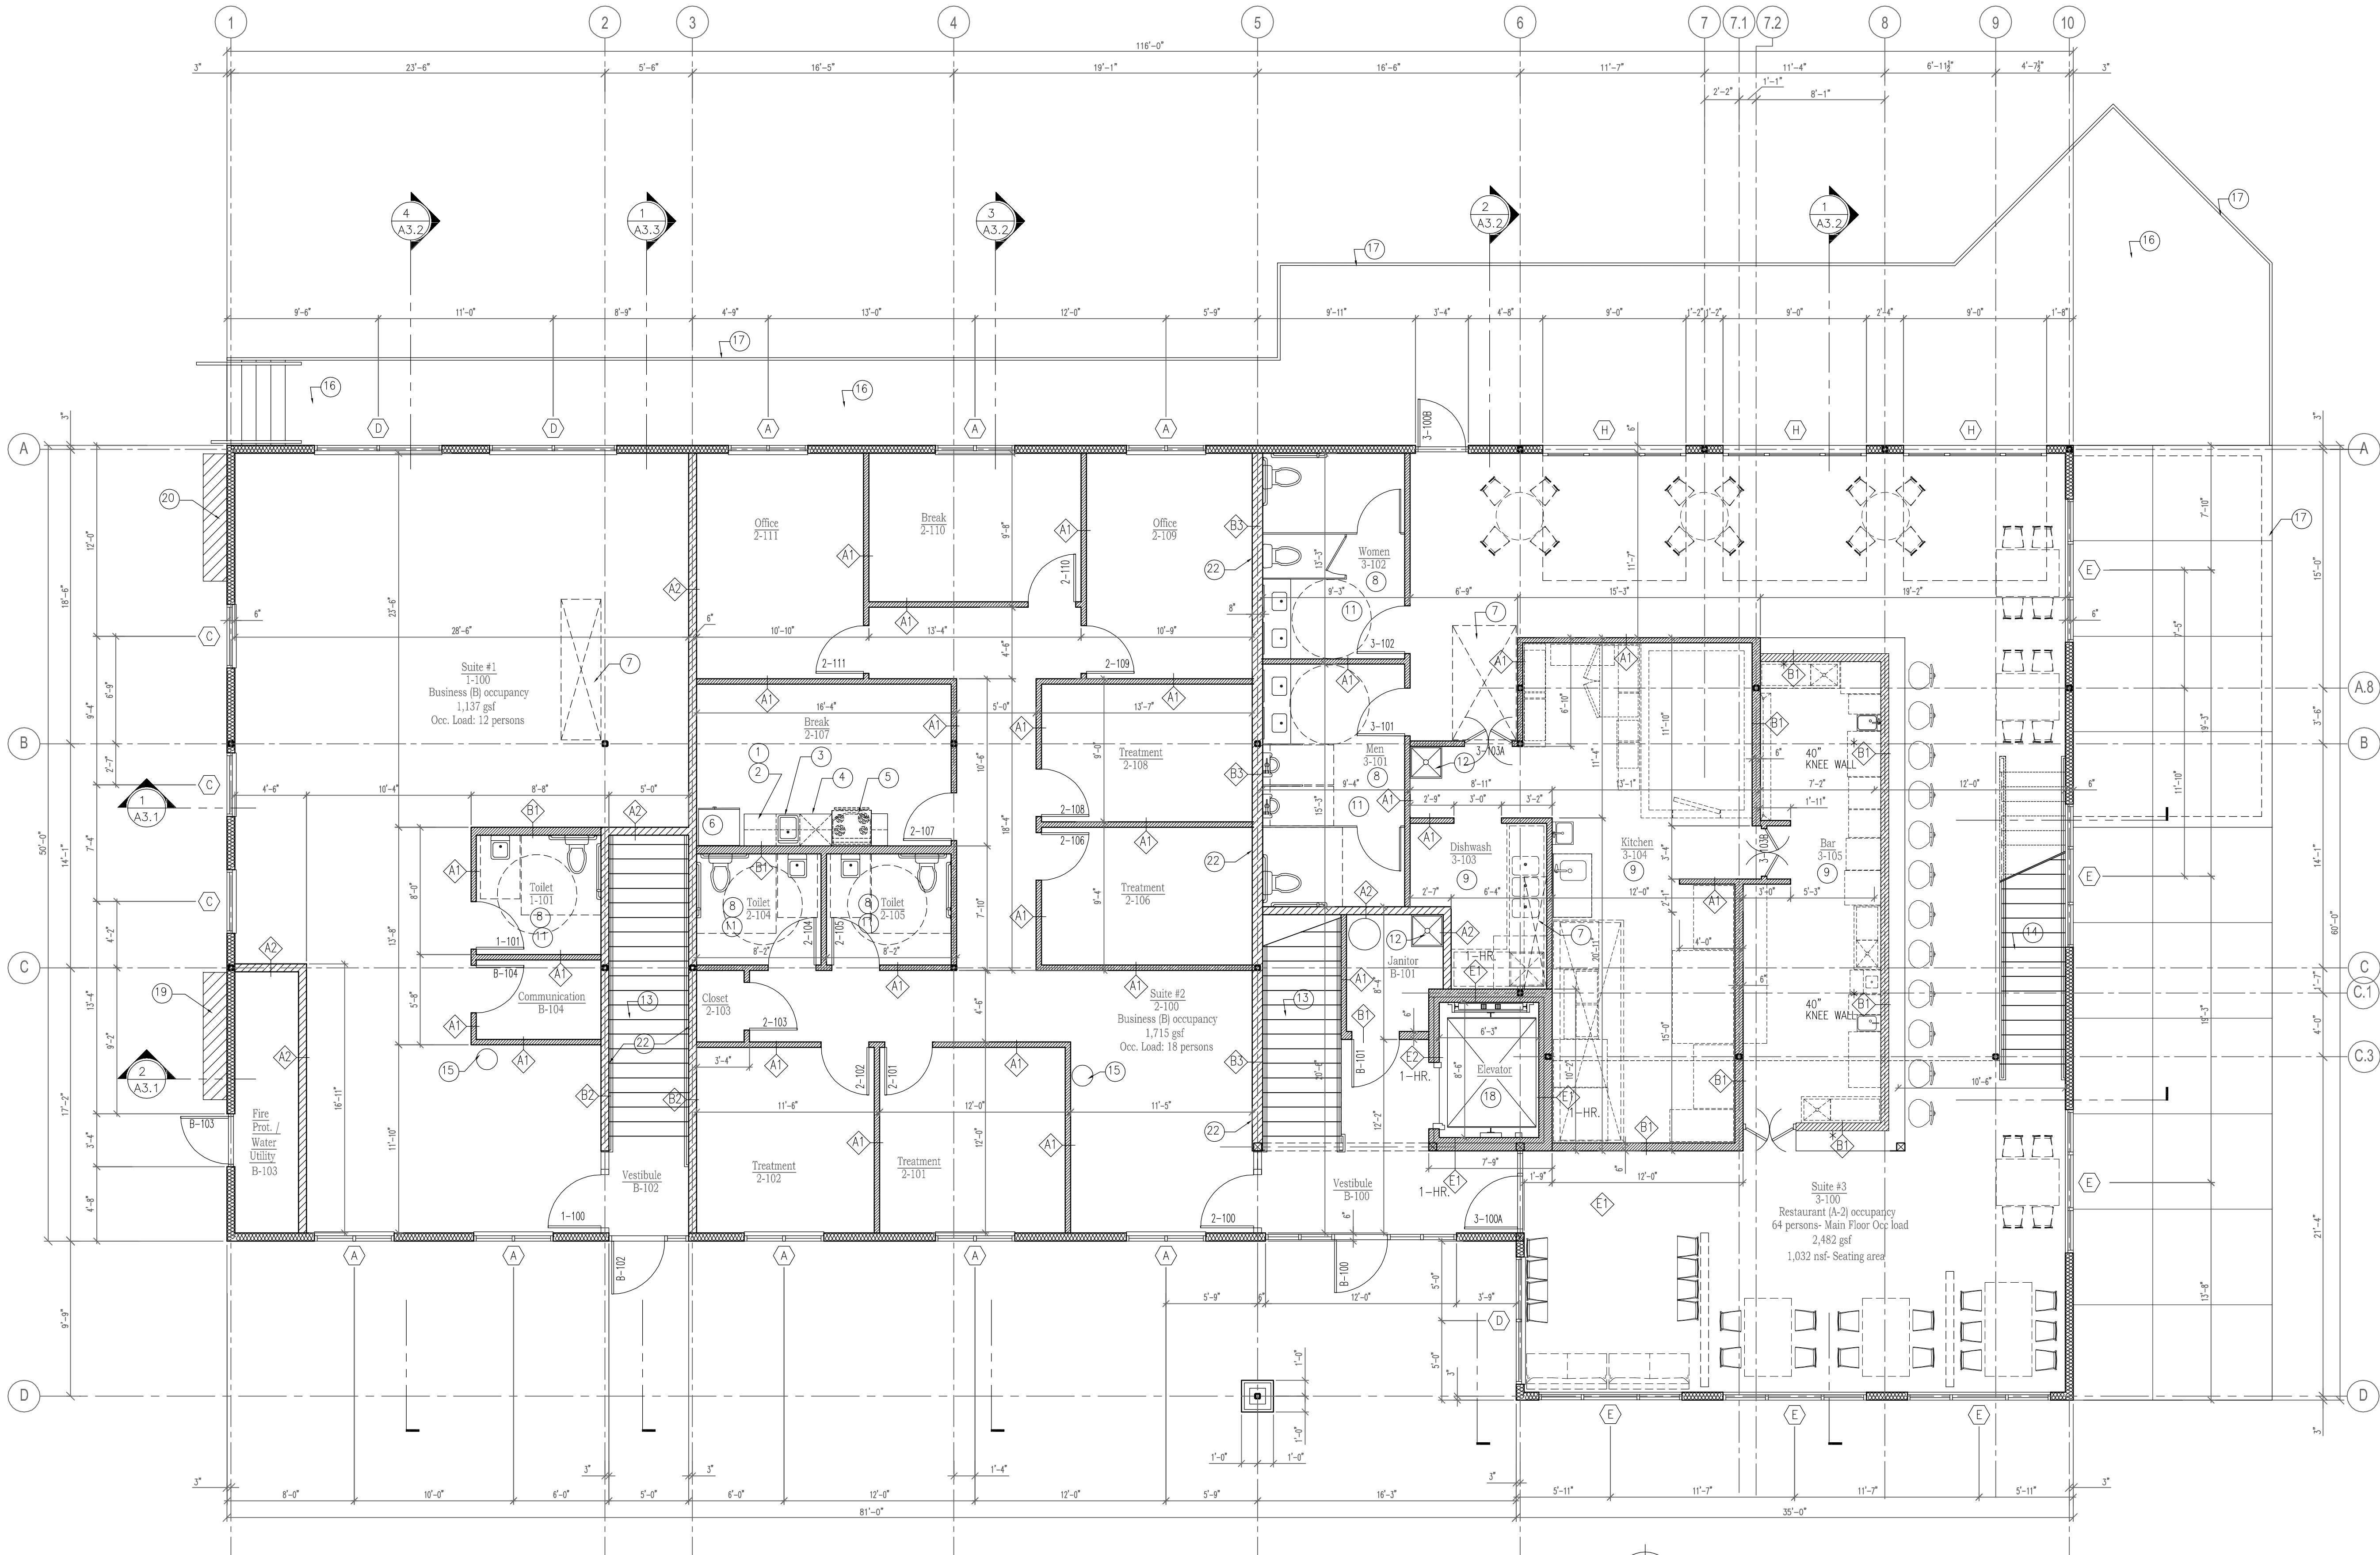


1
A2.0
Main Floor Plan
3/16" = 1'-0"

GENERAL NOTES

1. REFER TO SHEET A0.0 FOR STANDARD SYMBOLS AND ABBREVIATIONS
2. SEE DETAIL 4/ A2.5 FOR PARTITION TYPES
3. REFER TO SHEET A2.4 FOR DOOR AND FINISH SCHEDULES
4. REFER TO DETAIL 3 / A3.3 FOR EXTERIOR WINDOW TYPES AND LOCATIONS.
5. DIMENSIONS TYPICAL: DIMENSION LINES ARE LOCATED FROM FACE-OF-STUD TO FACE-OF-STUD -OR- FACE-OF-MASONRY TYPICAL
6. VERIFY IN FIELD AND COORDINATE FINAL DIMENSIONS OF CABINERY W/ APPLICABLE PARTITION WALLS. PROVIDE BLOCKING IN WALL FOR CABINET MOUNTING
7. VERIFY IN FIELD AND COORDINATE FINAL DIMENSIONS OF ALL WALL-MOUNTED ITEMS- HAND RAILS , GRAB BARS, COUNTERS, CABINETS, PARTITIONS, EQUIPMENT, ETC. PROVIDE WOOD BLOCKING IN WALL FOR ITEMS AS REQUIRED FOR MOUNTING
8. VERIFY ALL PLANS IN FIELD AND COORDINATE FINAL DIMENSIONS AND/OR DISCREPANCIES WITH ARCHITECT / ENGINEER. NOTIFY ARCHITECT IN ALL CASES WHERE EXISTING CONDITIONS DEVIATE FROM PLANS
9. CONTRACTOR MUST THOROUGHLY INSPECT ALL EXISTING BUILDINGS TO VERIFY EXISTING MECHANICAL, ELECTRICAL, PLUMBING, AND STRUCTURAL SYSTEM CONDITIONS. CONTRACTOR IS RESPONSIBLE FOR MAINTAINING STRUCTURAL INTEGRITY OF ALL BUILDINGS THROUGHOUT ALL PHASES OF CONSTRUCTION.
10. FIRE EXTINGUISHERS:
PROVIDE FIRE EXTINGUISHERS PER CITY FIRE DEPT. REQUIREMENTS

KEYED NOTES


- 1 P-LAMINATE COUNTER W/ BASE CABINETS
- 2 UPPER WALL CABINETS
- 3 STAINLESS STEEL UTILITY SINK
- 4 RESIDENTIAL-GRADE DISHWASHER UNIT
- 5 RESIDENTIAL-GRADE STOVE W/ HOOD- VENT TO EXTERIOR
- 6 RESIDENTIAL-GRADE REFRIGERATOR
- 7 DUCT SHAFT ABOVE- 1-HR. RATED. SEE PARTITION TYPES
- 8 ENLARGED TOILET ROOMS- SEE DET. 2 / A2.5
- 9 ENLARGED KITCHEN / BAR- SEE DET. 1 / A2.5
- 10 1-HR. RATED DUCT SHAFT FIRE BARRIER- SEE PARTITION TYPES
SHAFT TO BE CONTINUOUS FROM JOIST BEARING FIRST FLOOR TO ROOFING DECKING
- 11 PROVIDE EXHAUST VENT TO EXTERIOR, TYP. IN BATH ROOMS
- 12 24" x 24" FLOOR-MOUNT SERVICE SINK
- 13 STAIR SECTION- SEE DETAIL 2 / A2.2
- 14 STAIR SECTION- SEE DETAIL 3 / A2.2
- 15 DRINKING WATER BUBBLER / COOLER
- 16 EXTERIOR WOOD FRAME DECK- SEE SECTIONS AND STRUCTURAL DWGS.
- 17 42" HEIGHT GUARD RAILING SYSTEM- TO COMPLY WITH ALL IBC REQUIREMENTS. RAILINGS TO TO COMPLY WITH STRUCTURAL LOADING PER IBC 1607.8
CABLE RAILING SYSTEM WITH ALUMINUM TOP RAIL
- 18 MACHINE ROOM-LESS HYDRAULIC ELEVATOR
BASIS OF DESIGN:
SCHINDLER 3100 MACHINE ROOM- LESS HYDRAULIC ELEVATOR
- 19 ELECTRICAL SERVICE ENTRANCE & METERS
- 20 GAS SERVICE ENTRANCE & METERS
- 21 ROOF ACCESS SCUTTLE W/ STEEL, PRE-MANUFACTURED, WALL-MOUNT ACCESS LADDER.
- 22 STRUCTURAL SHEAR WALL. COORDINATE WALL TYPE WITH STRUCTURAL DWGS.
- 23 STANDING SEAM SHEET METAL ROOFING OVER KITCHEN /BAR AREA
SEE DETAILS.

 

SHEETS A2.0, A2.1

- SHEETS A2.0, A2.1

- (1) P-LAMINATE COUNTER W/ BASE CABINETS
- (2) UPPER WALL CABINETS
- (3) STAINLESS STEEL UTILITY SINK
- (4) RESIDENTIAL-GRADE DISHWASHER UNIT
- (5) RESIDENTIAL-GRADE STOVE
W/ HOOD - VENT TO EXTERIOR
- (6) RESIDENTIAL-GRADE REFRIGERATOR
- (7) DUCT SHAFT ABOVE - 1-HR. RATED. SEE
PARTITION TYPES
- (8) ENLARGED TOILET ROOMS - SEE DET. 2 / A2.5
- (9) ENLARGED KITCHEN / BAR - SEE DET. 1 / A2.5
- (10) 1-HR. RATED DUCT SHAFT FIRE BARRIER - SEE PARTITION TYPES
SHAFT TO BE CONTINUOUS FROM JOIST BEARING
FIRST FLOOR TO ROOFING DECKING
- (11) PROVIDE EXHAUST VENT TO EXTERIOR, TYP. IN BATH ROOMS
- (12) 24" x 24" FLOOR-MOUNT SERVICE SINK
- (13) STAIR SECTION - SEE DETAIL 2 / A2.2
- (14) STAIR SECTION - SEE DETAIL 3 / A2.2
- (15) DRINKING WATER BUBBLER / COOLER
- (16) EXTERIOR WOOD FRAME DECK - SEE SECTIONS AND STRUCTURAL DWGS.
- (17) 42" HEIGHT GUARD RAILING SYSTEM - TO COMPLY WITH ALL
LOAD REQUIREMENTS. RAILINGS TO TO COMPLY WITH STRUCTURAL
LOADING PER IBC 1607.8
CABLE RAILING SYSTEM WITH ALUMINUM TOP RAIL
- (18) MACHINE ROOM-LESS HYDRAULIC ELEVATOR
BASIS OF DESIGN
SCHINDLER 3100 MACHINE ROOM- LESS HYDRAULIC ELEVATOR
- (19) ELECTRICAL SERVICE ENTRANCE & METERS
- (20) GAS SERVICE ENTRANCE & METERS
- (21) ROOF ACCESS SCUTTLE W/ STEEL, PRE-FABRICATED, WALL-MOUNT
ACCESS LADDER.


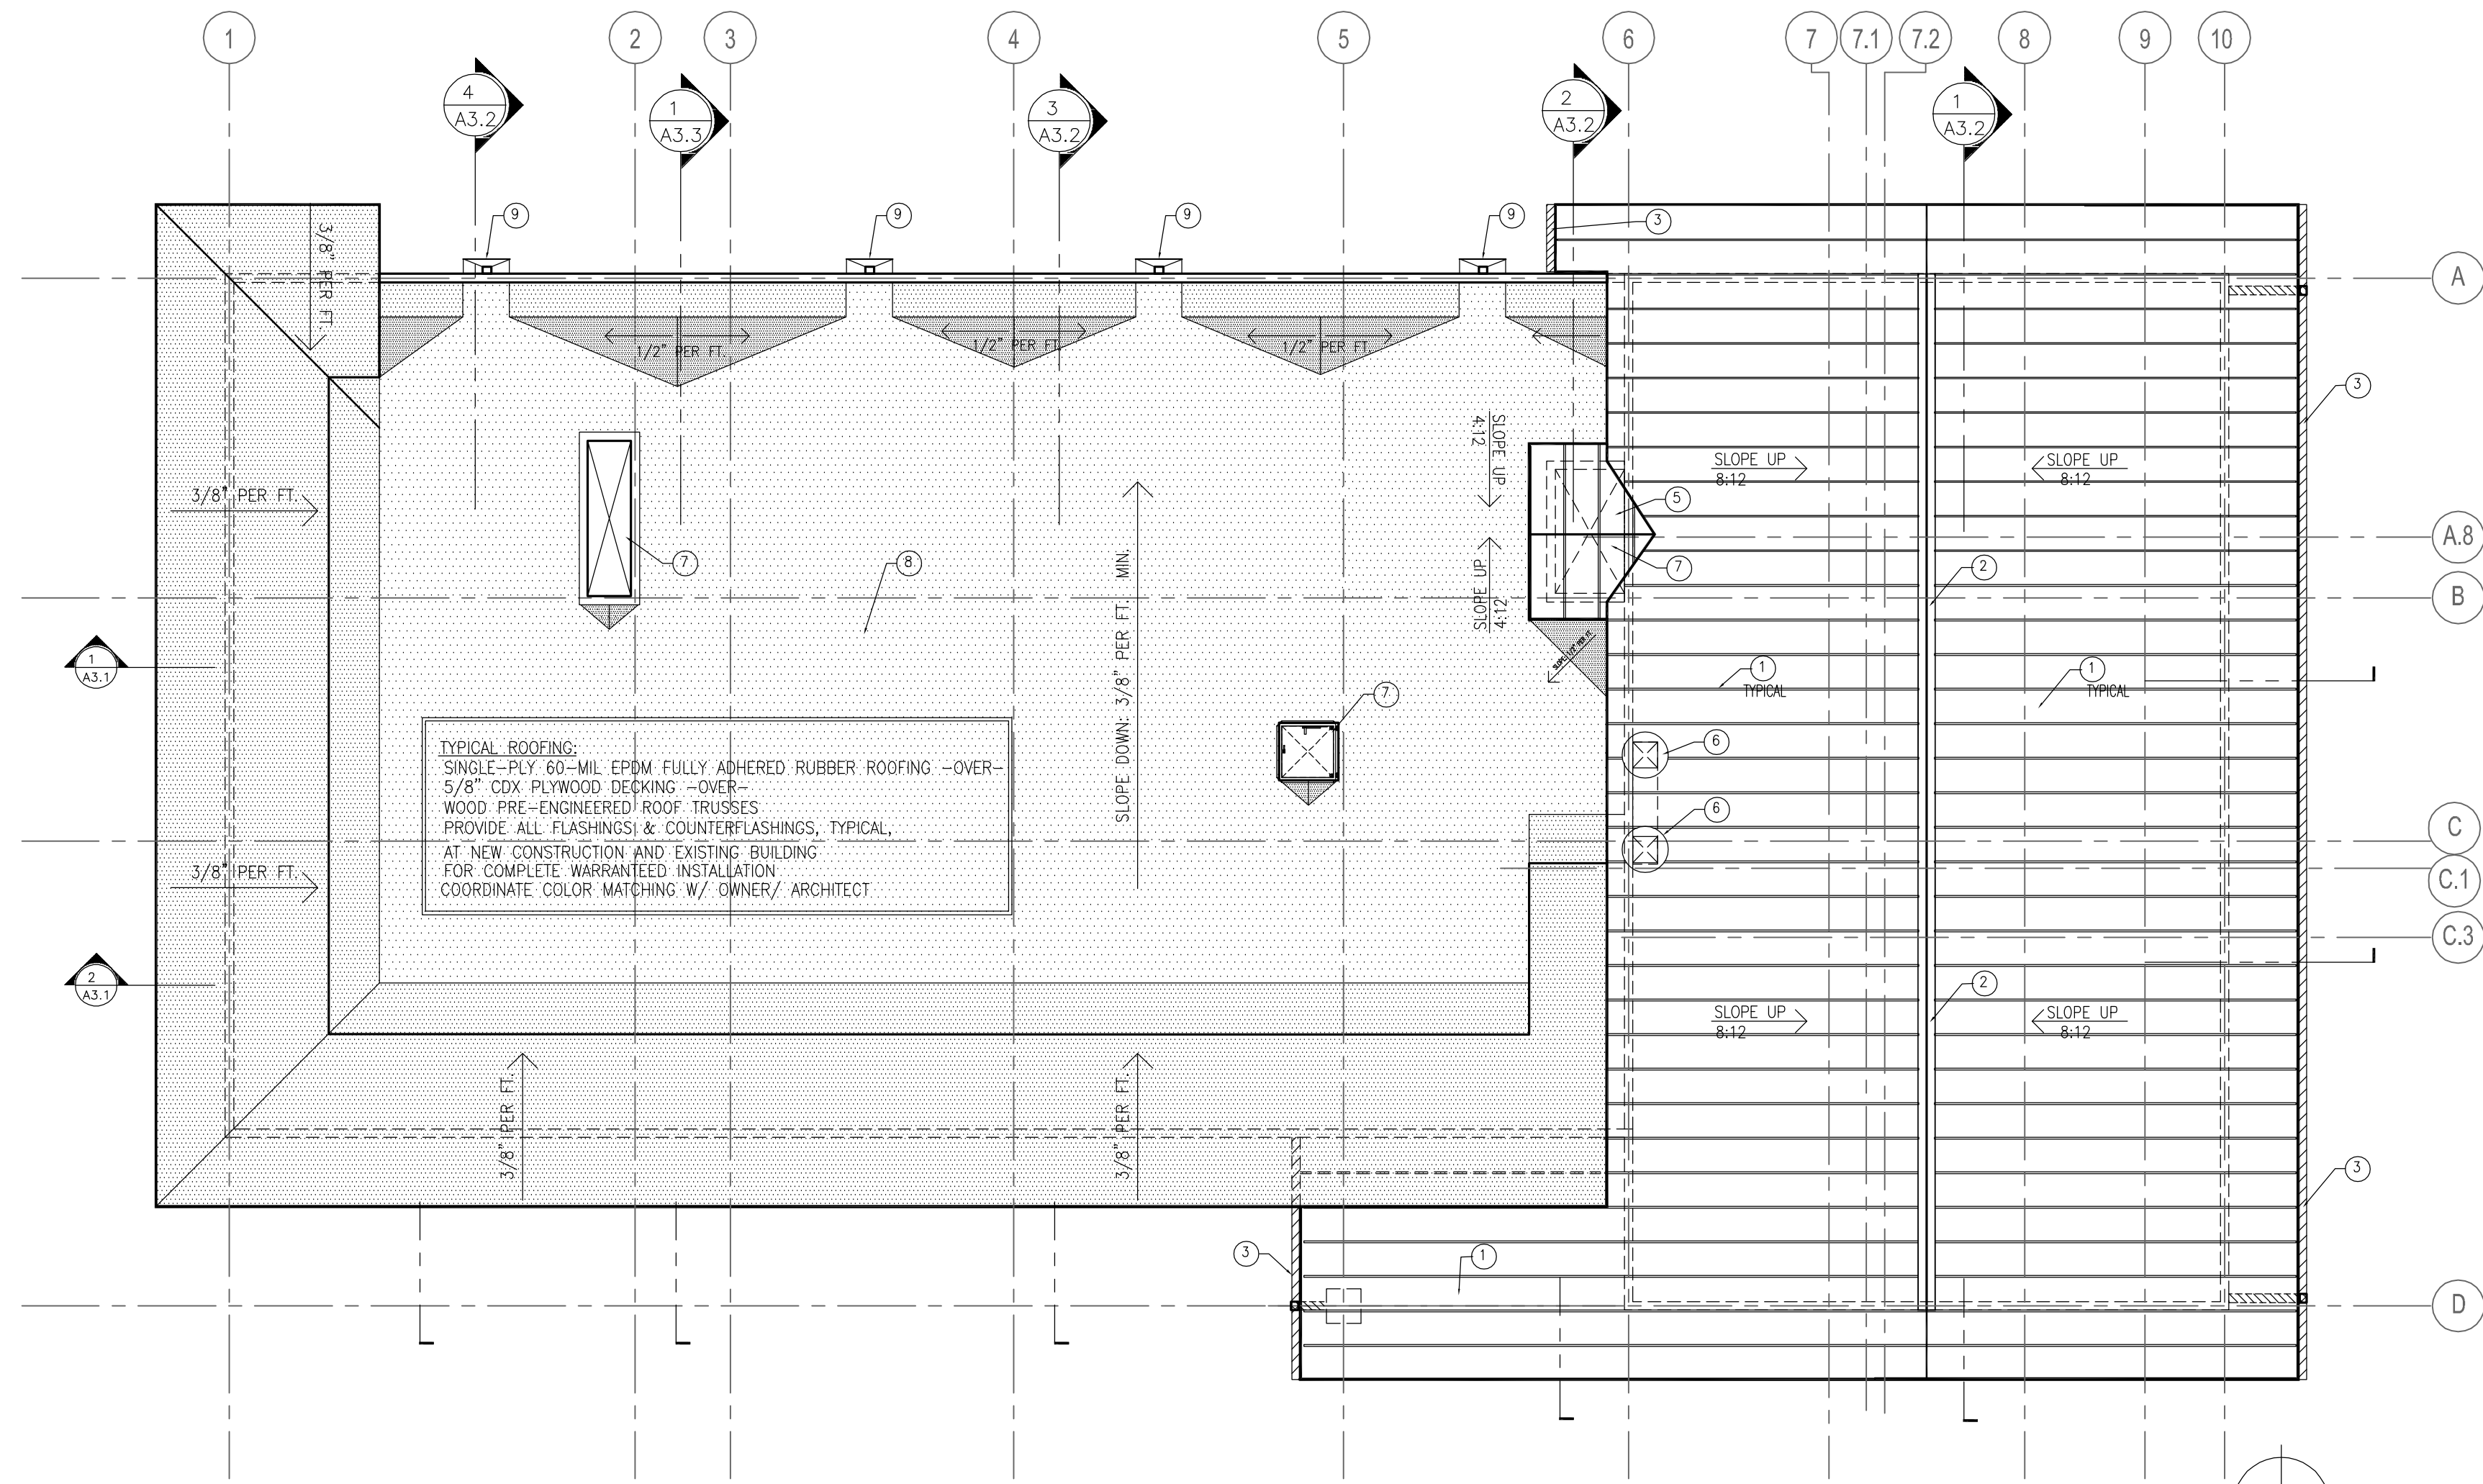


Keyed Notes- Roof Plan


SHT. A2.1

- 1 STANDING SEAM SHEET METAL ROOFING- ROOFING/ UNDERLAYMENT/ FLASHINGS
ATTIC VENTILATION AND ALL ACCESSORIES TO BE PROVIDED BY ROOFING
CONTRACTOR TO PROVIDE A FULLY WARRANTED ROOFING SYSTEM
- 2 RIDGE VENT- PROVIDE VENTILATION PER IBC 1203
- 3 PAINTED ALUMINUM GUTTER & DOWNSPOUT
- 4 DOWNSPOUT LEADER- CONNECT TO PIPED DRAINAGE SYSTEM.
SEE SITE / CIVIL DRAWINGS
- 5 FRAMED MECHANICAL ACCESS DORMER W/ S.S. SHEET METAL ROOFING
- 6 EXHAUST VENTS- SEE MECHANICAL DWGS.
- 7 DUCT SHAFT OPENING FOR HVAC. COORDINATE W/ MECH. DWGS.
- 8 INSULATED ATTIC ACCESS ROOF HATCH ASSEMBLY- 36" x 36"
BILCO TYPE E ROOF HATCH.
PROVIDE ROOF SAFETY RAILING-BIL-GUARD 2.0 ROOF HATCH SAFETY RAILING
- 9 THRU-WALL PAINTED SHEET METAL SCUPPER AND 10" x 10" x 30" GUTTER BOX
TO 6" x 5" MIN. DOWNSPOUT

1
A2.2
Roof Plan
1/8" = 1'-0"

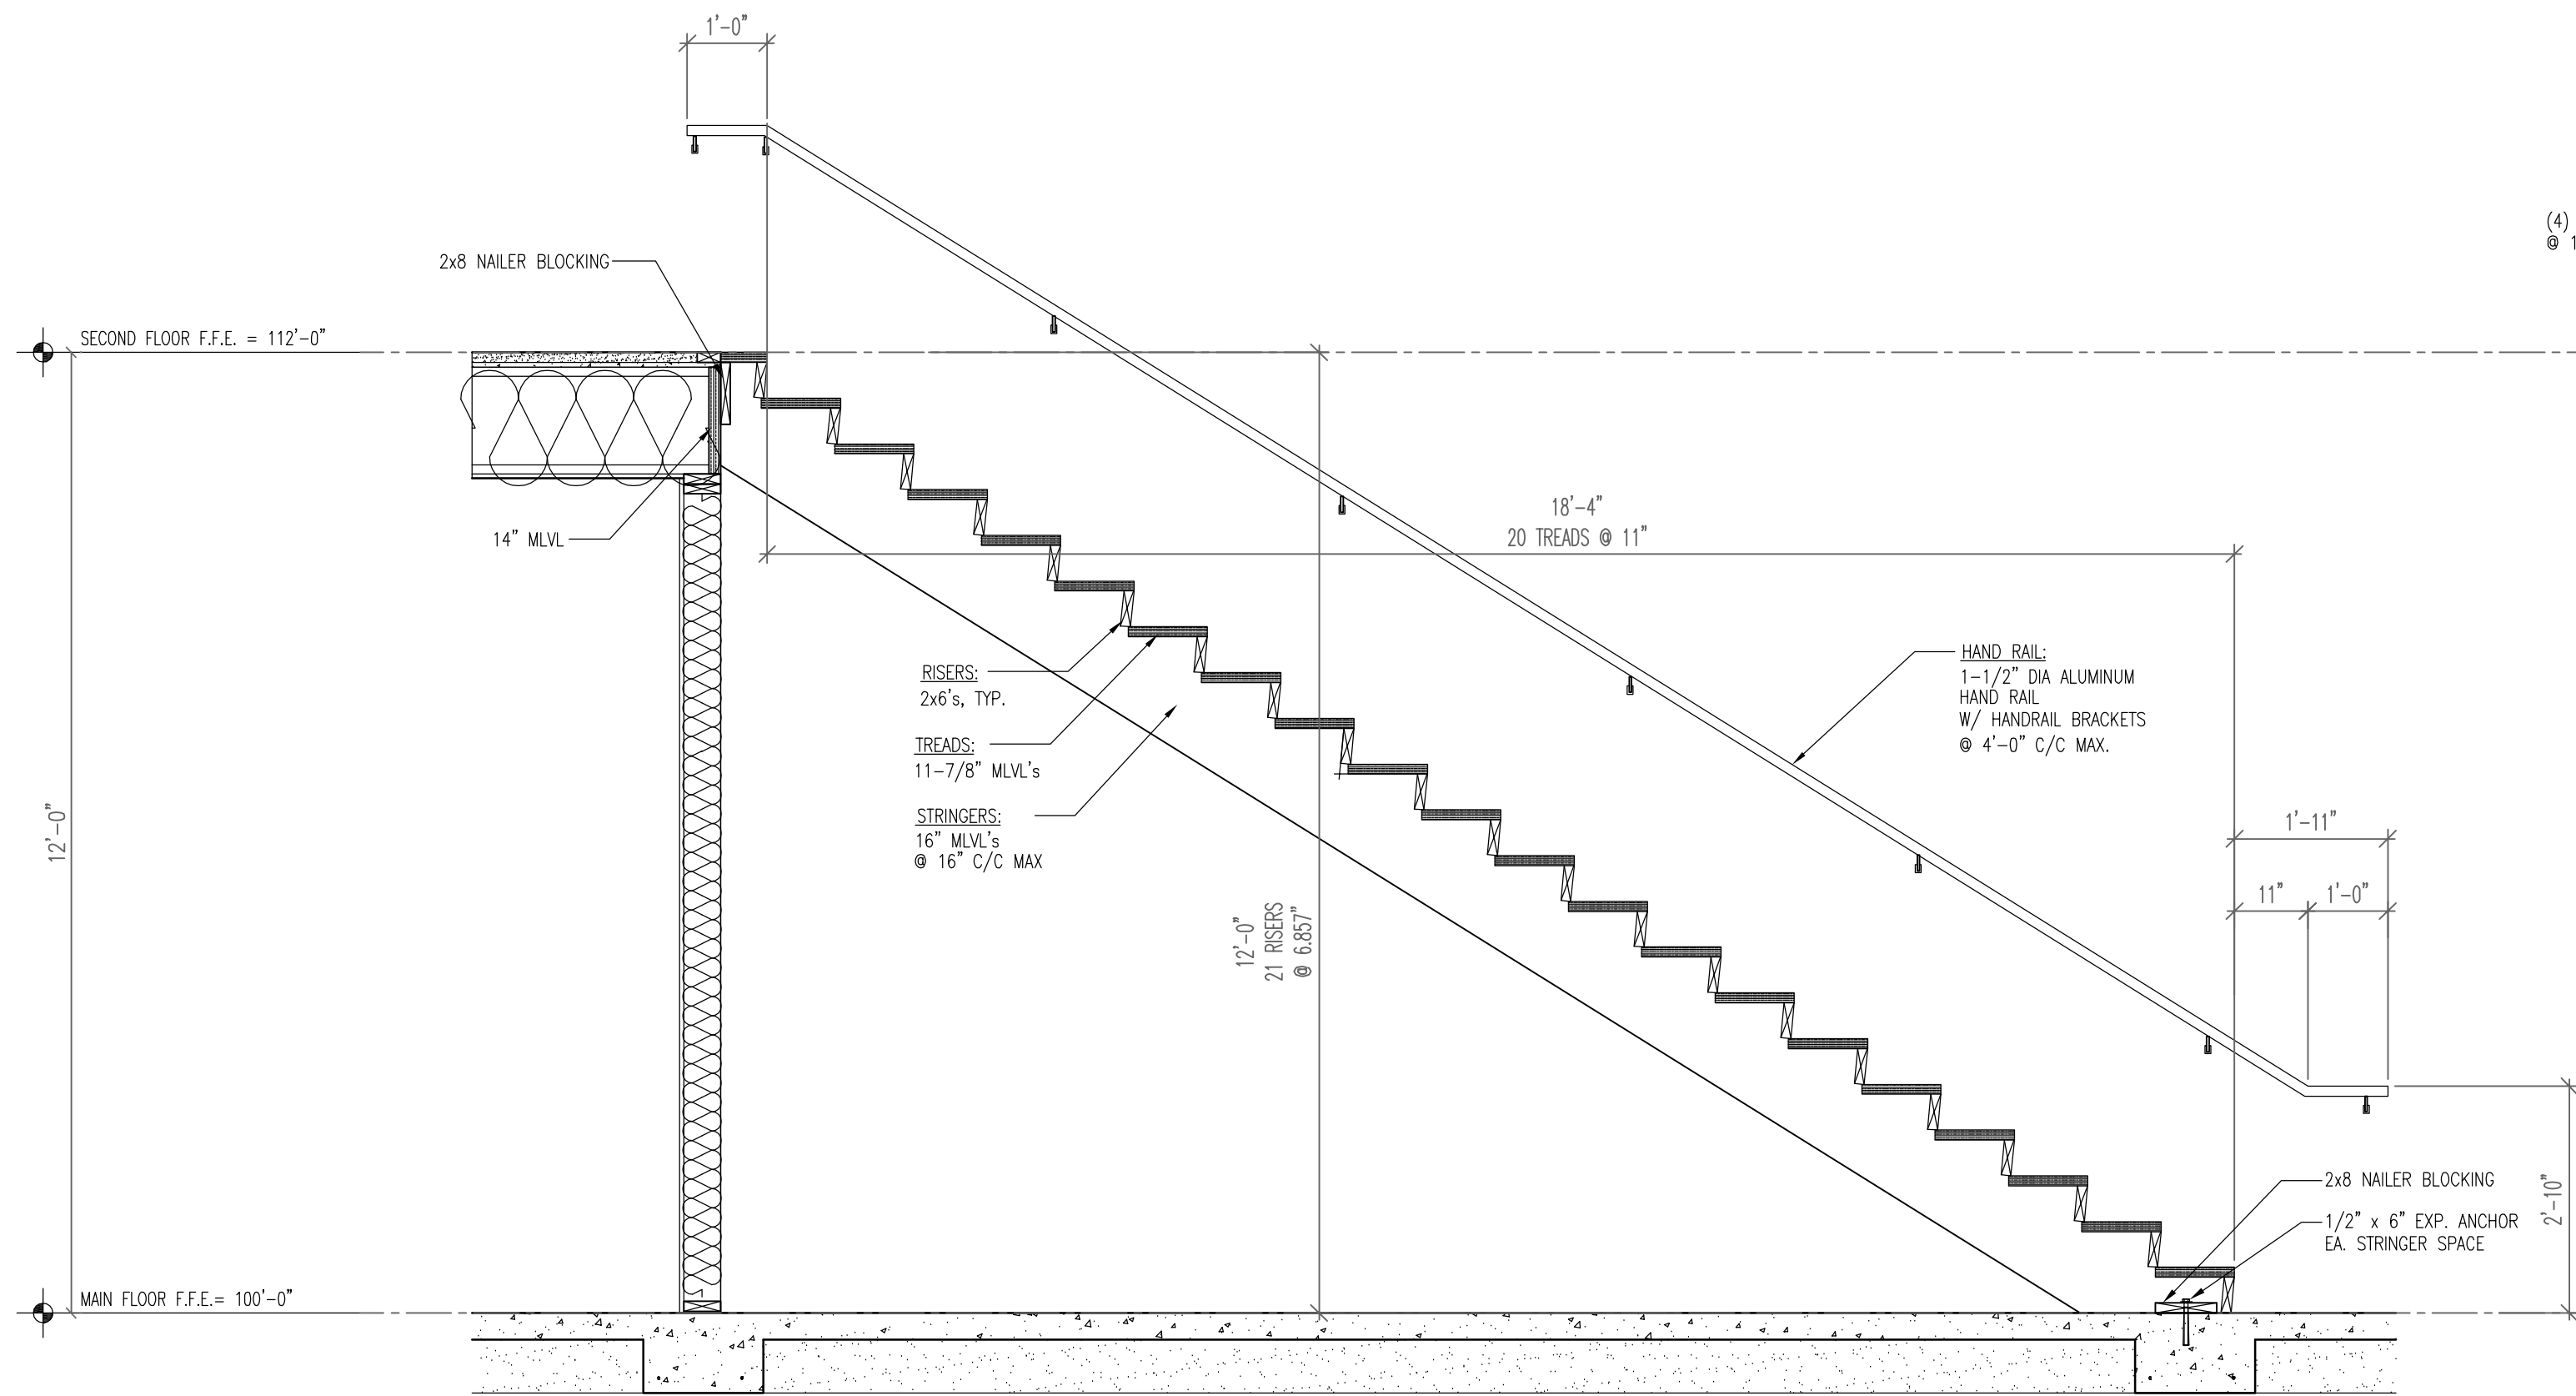 

2
A2.2
Stair Section
1/2" = 1'-0"

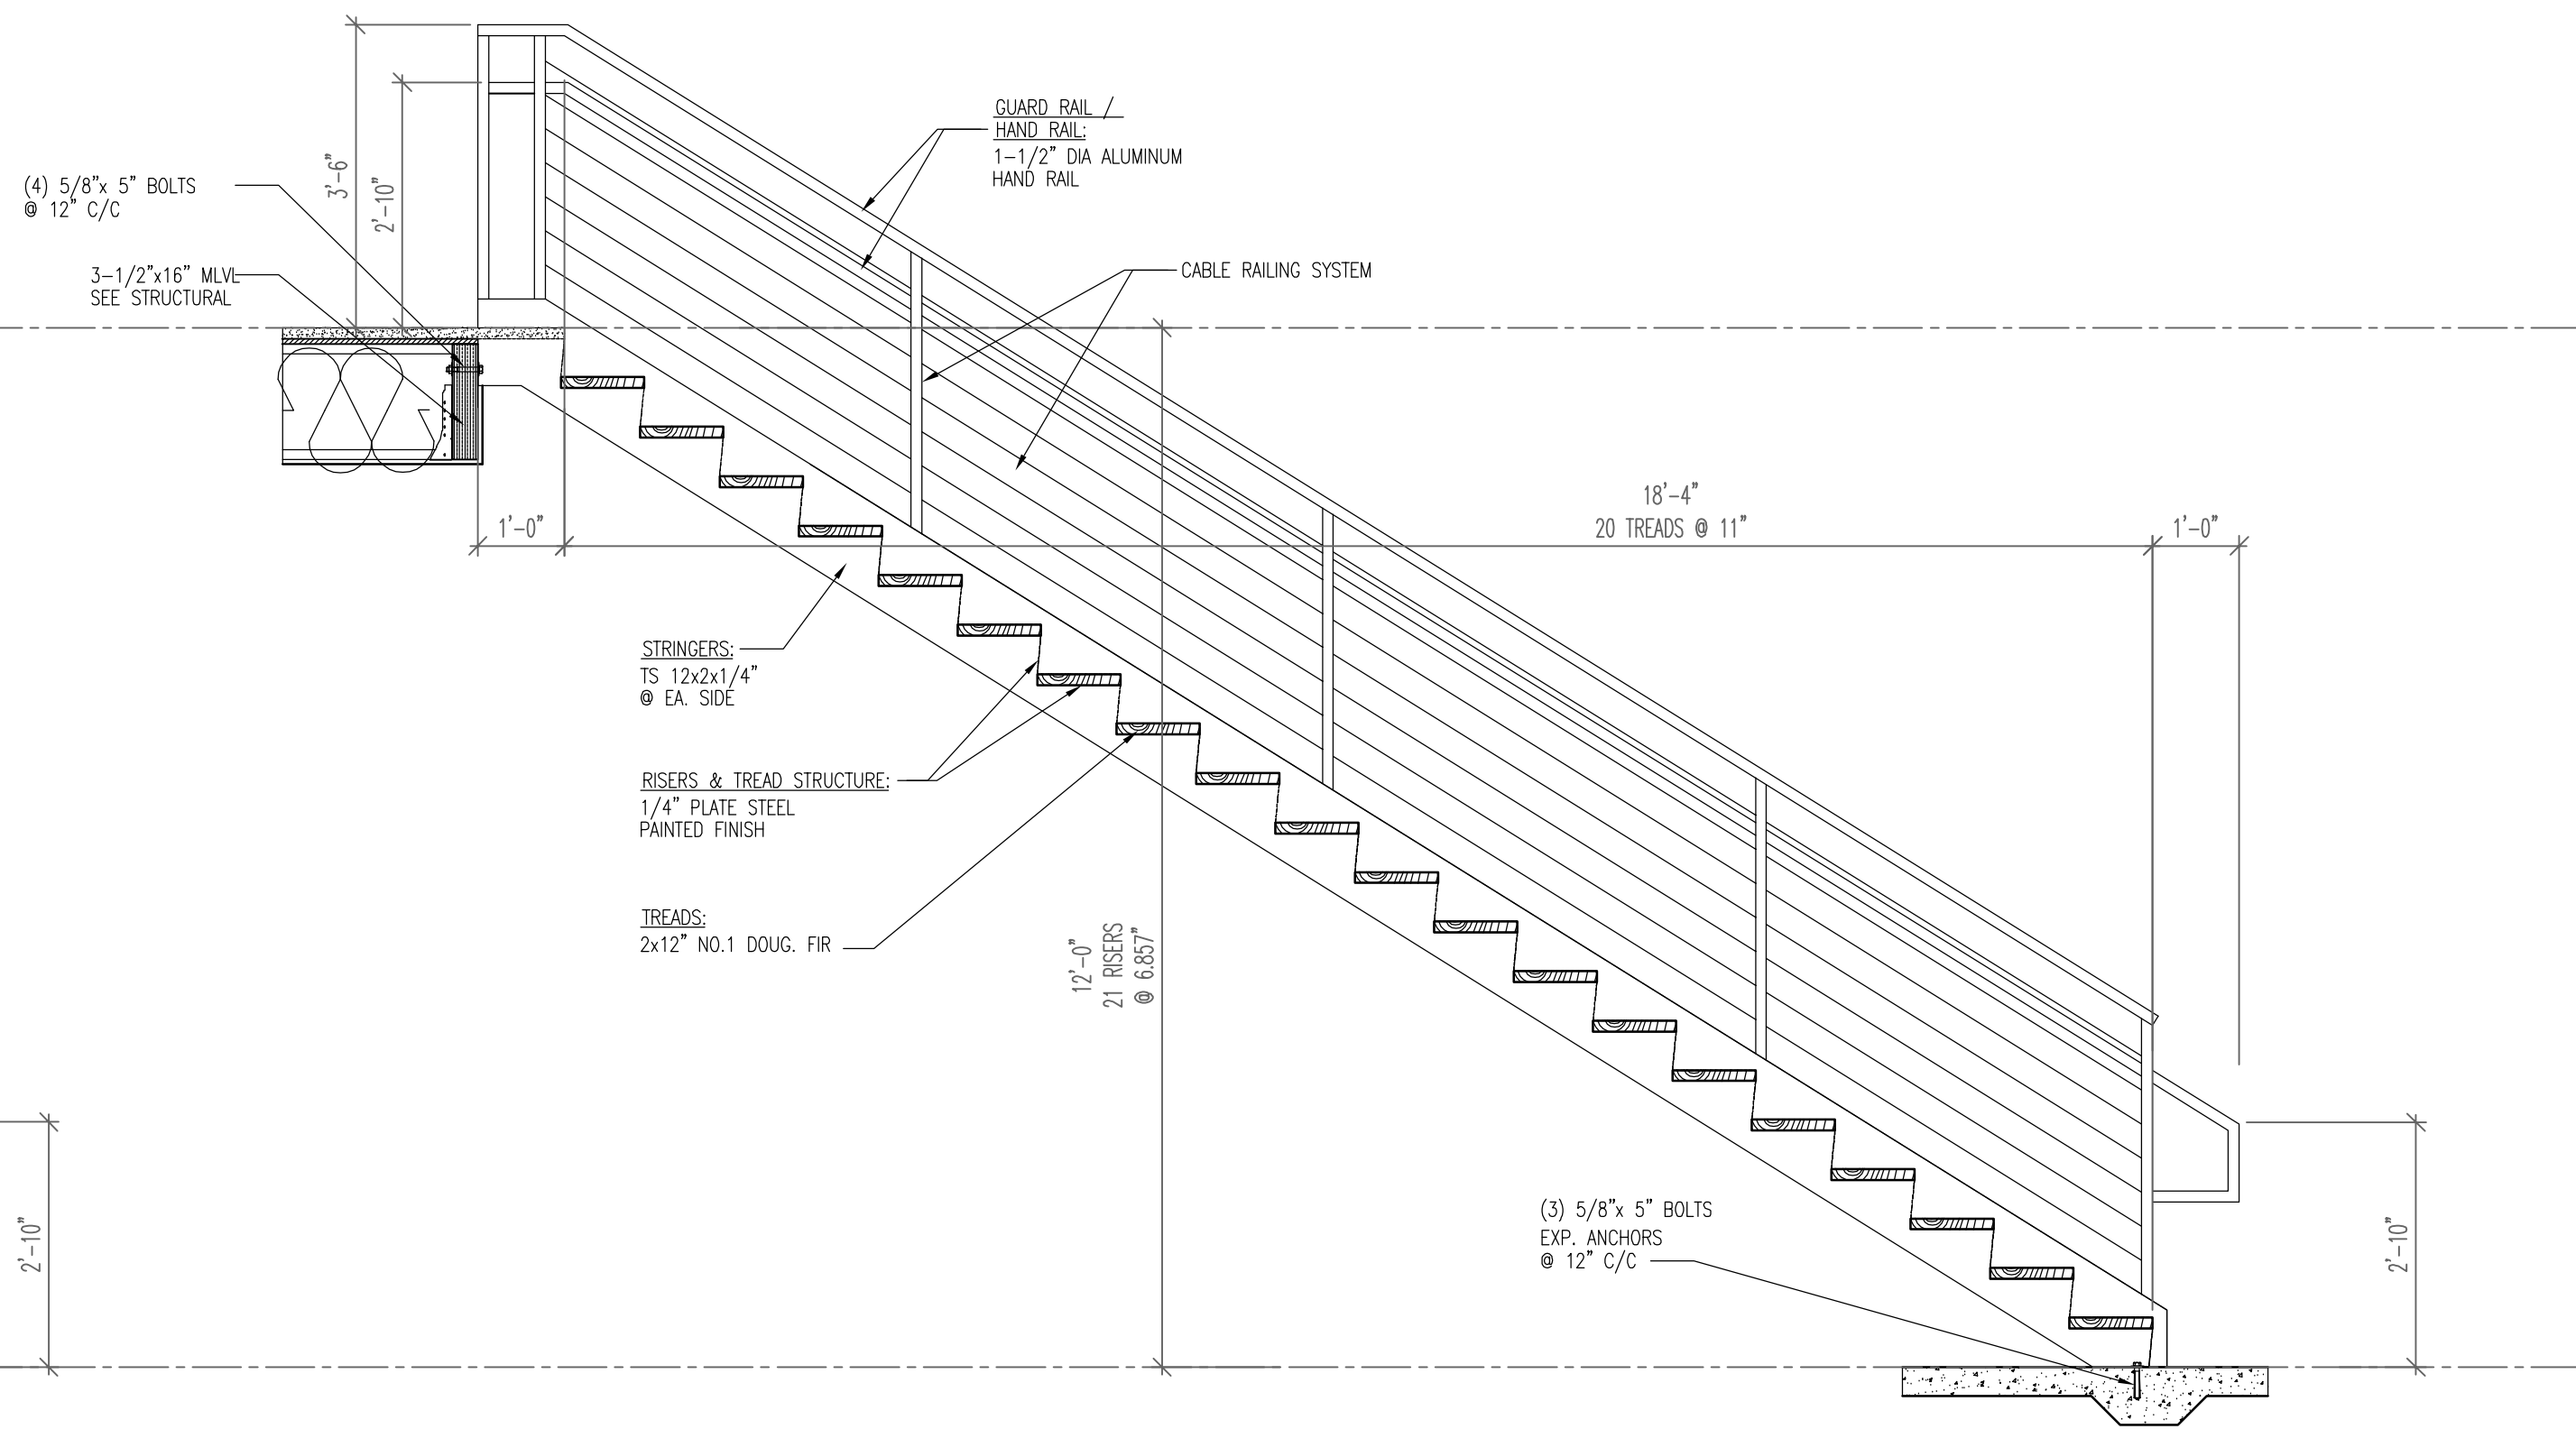


3
A2.2
Stair Section
1/2" = 1'-0"

ROOM FINISH SCHEDULE										
NO.	NAME	FLOOR		WALLS				CEILING	HEIGHT	REMARKS
		MATERIAL	BASE	NORTH	EAST	SOUTH	WEST	MATERIAL		
MAIN FLOOR-BUILDING COMMON										
B-100	Vestibule	PCT	⑤	PCT-6" ⑤	GYP./PAINT	GYP./PAINT	GYP./PAINT	GYP./PAINT	AT-#1	VAULTED ①
B-101	Janitor	SC		VB-6" ⑤	M.R. GYP./PAINT	M.R. GYP./PAINT	M.R. GYP./PAINT ②	M.R. GYP./PAINT ②	M.R. GYP./PAINT	10'-4" ②
B-102	Vestibule	PCT	⑤	PCT-6" ⑤	GYP./PAINT	GYP./PAINT	GYP./PAINT	GYP./PAINT	AT-#1	VAULTED ①
B-103	Fire Protection/Water Utility	SC		VB-6"	GYP./PAINT	GYP./PAINT	GYP./PAINT	GYP./PAINT	GYP./PAINT	10'-4"
B-104	Communication	SC		VB-6"	GYP./PAINT	GYP./PAINT	GYP./PAINT	GYP./PAINT	GYP./PAINT	10'-4"
MAIN FLOOR-TENANT SPACES										
1-100	Suite #1	SC		-	GYP./PAINT	GYP./PAINT	GYP./PAINT	GYP./PAINT	-	10'-4" ⑦
1-101	Toilet	LSV-1		LSV-6"	M.R. GYP./PAINT	M.R. GYP./PAINT	M.R. GYP./PAINT	M.R. GYP./PAINT	AT-#2	8'-6"
2-100	Suite #2	CPT #1		WB-4"	GYP./PAINT	GYP./PAINT	GYP./PAINT	GYP./PAINT	AT-#1	9'-6" ⑧
2-101	Treatment	CPT #1		WB-4"	GYP./PAINT	GYP./PAINT	GYP./PAINT	GYP./PAINT	AT-#1	9'-0"
2-102	Treatment	CPT #1		VB-4"	GYP./PAINT	GYP./PAINT	GYP./PAINT	GYP./PAINT	AT-#1	9'-0"
2-103	Closet	CPT #1		WB-4"	GYP./PAINT	GYP./PAINT	GYP./PAINT	GYP./PAINT	AT-#1	9'-0"
2-104	Toilet	LSV-1	③	LSV-6" ③	M.R. GYP./PAINT	M.R. GYP./PAINT	M.R. GYP./PAINT	M.R. GYP./PAINT	AT-#2	8'-6"
2-105	Toilet	LSV-1	③	LSV-6" ③	M.R. GYP./PAINT	M.R. GYP./PAINT	M.R. GYP./PAINT	M.R. GYP./PAINT	AT-#2	8'-6"
2-106	Treatment	CPT #1		WB-4"	GYP./PAINT	GYP./PAINT	GYP./PAINT	GYP./PAINT	AT-#1	9'-0"
2-107	Break	LSV-1	③	LSV-4" ③	GYP./PAINT	GYP./PAINT	GYP./PAINT	GYP./PAINT	AT-#1	9'-0"
2-108	Treatment	CPT #1		WB-4"	GYP./PAINT	GYP./PAINT	GYP./PAINT	GYP./PAINT	AT-#1	9'-0"
2-109	Office	CPT #1		WB-4"	GYP./PAINT	GYP./PAINT	GYP./PAINT	GYP./PAINT	AT-#1	9'-0"
2-110	Break	CPT #1		WB-4"	GYP./PAINT	GYP./PAINT	GYP./PAINT	GYP./PAINT	AT-#1	9'-0"
2-111	Office	CPT #1		WB-4"	GYP./PAINT	GYP./PAINT	GYP./PAINT	GYP./PAINT	AT-#1	9'-0"
3-100	Suite #3	SC		WB-6"	GYP./PAINT	GYP./PAINT	GYP./PAINT	GYP./PAINT	AT-#1	①
3-101	Men	SC		WB-6"	GYP./PAINT/PCT- 4'-0"	GYP./PAINT/PCT- 6'-6"	GYP./PAINT/PCT- 4'-0"	GYP./PAINT/PCT- 4'-0"	AT-#2	8'-6"
3-102	Women	SC		WB-6"	GYP./PAINT/PCT- 4'-0"	GYP./PAINT/PCT- 6'-6"	GYP./PAINT/PCT- 4'-0"	GYP./PAINT/PCT- 4'-0"	AT-#2	8'-6"
3-103	Dishwash	SC		WB-6"	M.R. GYP./ FRP	M.R. GYP./ FRP	M.R. GYP./ FRP	M.R. GYP./ FRP	AT-#2	8'-6"
3-104	Kitchen	SC		WB-6"	M.R. GYP./ FRP	M.R. GYP./ FRP	M.R. GYP./ FRP	M.R. GYP./ FRP	AT-#2	8'-6"
3-105	Bar	SC		VB-6"	GYP./PAINT	GYP./PAINT	GYP./PAINT	GYP./PAINT	AT-#2	①
SECOND FLOOR-BUILDING COMMON										
B-200	Corridor	CPT #2		WB-6"	GYP./PAINT	GYP./PAINT	GYP./PAINT	GYP./PAINT	AT-#1	9'-0"
B-201	Toilet	LSV-1	③	LSV-6" ③	M.R. GYP./PAINT	M.R. GYP./PAINT	M.R. GYP./PAINT	M.R. GYP./PAINT	AT-#2	8'-6"
B-202	Toilet	LSV-1	③	LSV-6" ③	M.R. GYP./PAINT	M.R. GYP./PAINT	M.R. GYP./PAINT	M.R. GYP./PAINT	AT-#2	8'-6"
B-203	Mech	SV-1		SV-6"	M.R. GYP./PAINT	M.R. GYP./PAINT	M.R. GYP./PAINT	M.R. GYP./PAINT	GYP./PAINT	10'-4" ②
B-204	Closet	CPT #2		VB-4"	GYP./PAINT	GYP./PAINT	GYP./PAINT	GYP./PAINT	GYP./PAINT	11'-0" +/- ⑨
SECOND FLOOR-TENANT SPACES										
3-200	Suite #3, Upper Indoor Dining	CPT #2		WB-6"	GYP./PAINT	GYP./PAINT	GYP./PAINT	GYP./PAINT	WD-#1	VAULTED ①
3-201	Suite #3, Upper Outdoor Dining	WP EVD		WP EVD	EXTERIOR SIDING ⑥	EXTERIOR SIDING ⑥	EXTERIOR SIDING ⑥	EXTERIOR SIDING ⑥	WD-#2	VAULTED ①
4-100	Suite #4	CPT #1		WB-4"	GYP./PAINT	GYP./PAINT	GYP./PAINT	GYP./PAINT	AT-#1	9'-6" ⑧
4-101	Office	CPT #1		WB-4"	GYP./PAINT	GYP./PAINT	GYP./PAINT	GYP./PAINT	AT-#1	9'-0"
4-102	Treatment	CPT #1		WB-4"	GYP./PAINT	GYP./PAINT	GYP./PAINT	GYP./PAINT	AT-#1	9'-0"
4-103	Break	LSV-1	③	LSV-4" ③	GYP./PAINT	GYP./PAINT	GYP./PAINT	GYP./PAINT	AT-#1	9'-0"
4-104	Treatment	CPT #1		WB-4"	GYP./PAINT	GYP./PAINT	GYP./PAINT	GYP./PAINT	AT-#1	9'-0"
4-105	Treatment	CPT #1		WB-4"	GYP./PAINT	GYP./PAINT	GYP./PAINT	GYP./PAINT	AT-#1	9'-0"
4-106	Treatment	CPT #1		WB-4"	GYP./PAINT	GYP./PAINT	GYP./PAINT	GYP./PAINT	AT-#1	9'-0"
4-107	Treatment	CPT #1		WB-4"	GYP./PAINT	GYP./PAINT	GYP./PAINT	GYP./PAINT	AT-#1	9'-0"
4-108	Treatment	CPT #1		WB-4"	GYP./PAINT	GYP./PAINT	GYP./PAINT	GYP./PAINT	AT-#1	9'-0"
4-109	Treatment	CPT #1		WB-4"	GYP./PAINT	GYP./PAINT	GYP./PAINT	GYP./PAINT	AT-#1	9'-0"
5-100	Suite #5	CPT #1		WB-4"	GYP./PAINT	GYP./PAINT	GYP./PAINT	GYP./PAINT	AT-#1	9'-6" ⑧
5-101	Closet	CPT #1		WB-4"	GYP./PAINT	GYP./PAINT	GYP./PAINT	GYP./PAINT	AT-#1	9'-0"
5-102	Office	CPT #1		WB-4"	GYP./PAINT	GYP./PAINT	GYP./PAINT	GYP./PAINT	AT-#1	9'-0"
5-103	Office	CPT #1		WB-4"	GYP./PAINT	GYP./PAINT	GYP./PAINT	GYP./PAINT	AT-#1	9'-0"
5-104	Office	CPT #1		WB-4"	GYP./PAINT	GYP./PAINT	GYP./PAINT	GYP./PAINT	AT-#1	9'-0"
6-100	Suite #6	CPT #1		WB-4"	GYP./PAINT	GYP./PAINT	GYP./PAINT	GYP./PAINT	AT-#1	9'-6" ⑧
7-100	Suite #7	CPT #1		WB-4"	GYP./PAINT	GYP./PAINT	GYP./PAINT	GYP./PAINT	AT-#1	9'-6" ⑧
7-101	Office	CPT #1		WB-4"	GYP./PAINT	GYP./PAINT	GYP./PAINT	GYP./PAINT	AT-#1	9'-0"
7-102	Kitchennette	LSV-1		LSV-4"	GYP./PAINT	GYP./PAINT	GYP./PAINT	GYP./PAINT	AT-#1	9'-0"
7-103	Closet	CPT #1		WB-4"	GYP./PAINT	GYP./PAINT	GYP./PAINT	GYP./PAINT	AT-#1	9'-0"
7-104	Closet	CPT #1		WB-4"	GYP./PAINT	GYP./PAINT	GYP./PAINT	GYP./PAINT	AT-#1	9'-0"
FINISH LEGEND										
PAINTING:										
PAINT/ GYP.- PAINT ON FINISHED/ PREP'D GYP. FINISHED SURFACE.										
PAINT/ M.R. GYP.- PAINT ON FINISHED/ PREP'D MOISTURE-RESISTANT GYP. BOARD										
CARPET:										
CPT #1- LOW LEVEL LOOP (MULTIPURPOSE) DIRECT GLUE-DOWN										
CPT #2- CARPET TILE										
RESILIENT FLOORING:										
VCT- VINYL COMPOSITION TILE										
LSV- LUXURY SEAMLESS SHEET VINYL										
SV- SEAMLESS SHEET VINYL										
WP EVD- WATERPROOF EXTERIOR VINYL DECKING- "TUFDECK" WATERPROOF DECKING SYSTEM										
VINYL BASE:										
VB-4"- VINYL BASE- 4" HIGH										
VB-6"- VINYL BASE- 6" HIGH										
CERAMIC TILE:										
PCT- PORCELAIN CERAMIC TILE										
PCT- (4'-6") PORCELAIN CERAMIC TILE BASE- HEIGHT NOTED										
WOOD BASE:										
WB-4"- 1x4 MAPLE- STAINED & POLYURETHANE FINISH- COLOR BY OWNER SELECTION										
WB-6"- 1x6 MAPLE- STAINED & POLYURETHANE FINISH- COLOR BY OWNER SELECTION										
WOOD WAINSCOT:										
WC-1 +/- 36" HIGH WALL WAINSCOT (FIELD VERIFY)										
BEADED WAINSCOT, WALL BASE, AND CHAIR RAIL										
TO MATCH EXISTING SANCTUARY										
FIBERGLASS REINFORCED PANELLING:										
FRP/ M.R. GYP.- SHEET FIBERGLASS REINFORCED PANEL -OVER-										
-OVER- 5/8" MOISTURE-RESISTANT GYP. BOARD										
CONCRETE FINISH:										
SC- SEALED CONCRETE FINISH										
CEILINGS:										
PAINT FINISH:										
PAINT/ GYP.- PAINT ON FINISHED/ PREP'D GYP. FINISHED SURFACE.										
ACOUSTICAL TILE:										
AT #1- ACOUSTICAL TILE STYLE #1:										
REVEAL EDGE DECORATIVE TILE										
AT #2-										
MYLAR-FACED, WASHABLE, FLUSH EDGE W/ STD. GRID										
WOOD TONGUE & GROOVE										
WD-#1 6" NOM WIDTH SMOOTH PINE TONGUE & GROOVE										
STAIN & POLYURETHANE SATIN FINISH										
WD-#2 "SMART-SIDE" EXTERIOR PANEL W/ TRIM										
SEE REFLECTED CEILING PLAN										


KEYED NOTES		
①	SEE REFLECTED CEILING PLAN - SHEET A2.3 AND SECTIONS - FOR CEILING HEIGHTS AND SLOPES	
②	② WOP SINK- PROVIDE FRP/ M.R. GYP. WAINSCOT, UP 4'-0" HEIGHT ON TWO ADJACENT SIDES, TYP.	
③	LUXURY SHEET VINYL FLOORING WITH INTEGRAL BASE- HEIGHT AS NOTED	
④	SMOOTH CEDAR T & G FINISH CEILING OVER GYP FINISHED SURFACE	
⑤	STAIRS TO BE OPT-#2 WITH 1X12 MAPLE VENEER RUNNING BOARD TRIM	
⑥	SEE EXTERIOR ELEVATIONS FOR EXTERIOR FINISHES	
⑦	UNFINISHED, NON-OCCUPIED SPACE AT THIS TIME	
⑧	CEILING HEIGHT TO BE AS HIGH AS POSSIBLE. CONTRACTOR TO COORDINATE WITH MECH/ ELECT / SPRINKLER CONTRACTOR TO ACHIEVE CEILINGS AS HIGH AS POSSIBLE.	
⑨	ATTIC ACCESS HATCH IN CEILING	

FINISH NOTES		
1	ALL SURFACES WHICH ARE TO RECEIVE FINISH APPLICATION WILL BE SMOOTH, FREE FROM DEPRESSIONS, PROTRUSIONS, PITS, BUMPS, STREAKS AND VARIATION IN TEXTURE. IF SURFACES ARE NOT ACCEPTABLE TO RECEIVE FINISHES, NOTIFY GENERAL CONTRACTOR AND HAVE SURFACES CORRECTED PRIOR TO FINISH APPLICATION.	
2	ALL SURFACES DESIGNATED TO BE PAINTED SHALL RECEIVE _____ MEDIUM-HEAVY SPRAY TEXTURE COAT AND TWO WELL-APPLIED FINISH COATS TO PROPERLY COVER SURFACE.	
3	ALL WALL PAINT TO BE SATIN FINISH. ALL TRIM WHERE APPLICABLE TO BE SEMI-GLOSS. CEILINGS TO BE FLAT FINISH. CONTRACTOR TO PROVIDE TOP-QUALITY LATEX PAINTS FROM THE APPROVED PAINT MANUFACTURER. PRIMER - TEXTURE - 2 COATS PAINT PROCESS TO BE APPLIED.	
4	ALL TRIM TO BE STAINED, VARNISHED, AND SEALED.	
5	ALL MISCELLANEOUS GRILLES, ETC. OCCURRING ON WALLS OR CEILING SHALL BE PAINTED TO MATCH THE SURFACES ON WHICH THEY OCCUR UNLESS OTHERWISE NOTED. ALL METAL SURFACES SHALL BE PRIMED FOR PAINTING.	
6	INSTALL ROLL CARPET USING STRETCH METHOD. INSTALLATION OF CARPET PER MANUFACTURERS RECOMMENDATIONS INCLUDING CONSTRUCTION OF CONCRETE SUB-FLOOR, MOISTURE AND BOND TESTING, PATCHING/LEVELING COMPOUNDS, SEALERS, ADHESIVE RECOMMENDATION AND APPLICATION, RELATIVE MOISTURE CONTENT AND TEMPERATURE OF AREA DURING INSTALLATION.	
7	ALL CONTINUOUS CARPET OF THE SAME SPECIFICATION MUST BE FROM ONE DYE LOT AND MUST MEET INDUSTRY STANDARD TOLERANCE FOR SIDES TO SIDE MATCH.	
8	WHERE TWO DIFFERENT FLOOR FINISHES MEET AT DOOR OPENING, SEAMING FOR CARPET TRANSITION OR TRANSITION STRIP SHALL OCCUR AT CENTERLINE OF DOOR.	
9	PROVIDE AND INSTALL EDGE GUARD STRIPS AT ALL LOCATIONS WHERE FLOOR FINISHES ABUT CONCRETE FLOORS.	
10	CEILING HEIGHTS VARY. SEE REFLECTED CEILING PLANS FOR TYPE AND HEIGHT OF CEILING.	
11	DOOR TRIM: TYPICAL- 1x4 MAPLE JAMBS & 1x6 HEADS - STAINED & POLYURETHANE FINISH- COLOR BY OWNER SELECTION	
12	WINDOW TRIM: TYPICAL- SILL- OFFICE- 3/8" CULTURED MARBLE- COLOR BY OWNER SELECTION TYPICAL- SILL- RESTAURANT- 1/2" SOLID SURFACE- CORIAN OR SIMILAR - COLOR BY OWNER SELECTION TYPICAL- SILL TRIM- 1x3 UNDER SILL- STAINED & POLYURETHANE FINISH- COLOR BY OWNER SELECTION	

HARDWARE GROUPS			(AS NOTED ON DOOR/ HARDWARE SCHEDULE)
EXIT	PASSAGE	CLASSROOM (FOR OFC./STG.)	
E-1 EXTERIOR ALUMINUM DOOR	P-1	C-1	
RIM PANIC DEVICE- PUSH SIDE PULL ADA LEVER- PULL SIDE KEYED CYLINDER CONTINUOUS HINGE CLOSER H/C-ACCESS THRESHOLD WEATHER SEAL/ SWEEP ELECTRIC STRIKE FOR ACCESS CONTROL SYSTEM	ADA PASSAGE LEVER SET BUTTS (3) WALL BUMPER	CLASSROOM LEVER LOCKSET BUTTS (3) WALL BUMPER	
E-2 INTERIOR UNIT ENTRANCE	P-2	C-2 EXTERIOR CLOSET	
ADA ENTRANCE LEVER SET (BOTH SIDES) KEYED CYLINDER / DEAD BOLT BUTTS (3) WALL BUMPER	PASSAGE PUSH PLATE / PULL HANDLE CLOSER BUTTS (3) DOOR STOP	CLASSROOM LEVER LOCKSET BUTTS (3) THRESHOLD WEATHER SEAL/ SWEEP	
E-3 EXTERIOR ALUMINUM EXIT DOOR	T-1 PRIVACY TOILET	T-2 PUBLIC TOILET DECORATIVE DOOR PUSH & PULL BARS: 30" VERTICAL LENGTH 10" KICK PLATE (PUSH SIDE) BUTTS (3) CLOSER DOOR STOP	
RIM PANIC DEVICE- PUSH SIDE PULL ADA LEVER- PULL SIDE CONTINUOUS HINGE CLOSER H/C-ACCESS THRESHOLD WEATHER SEAL/ SWEEP	T-2 PUBLIC TOILET		
E-4 INTERIOR ALUMINUM EXIT DOOR	RIM PANIC DEVICE- PUSH SIDE PULL ADA LEVER- PULL SIDE CONTINUOUS HINGE CLOSER H/C-ACCESS THRESHOLD		

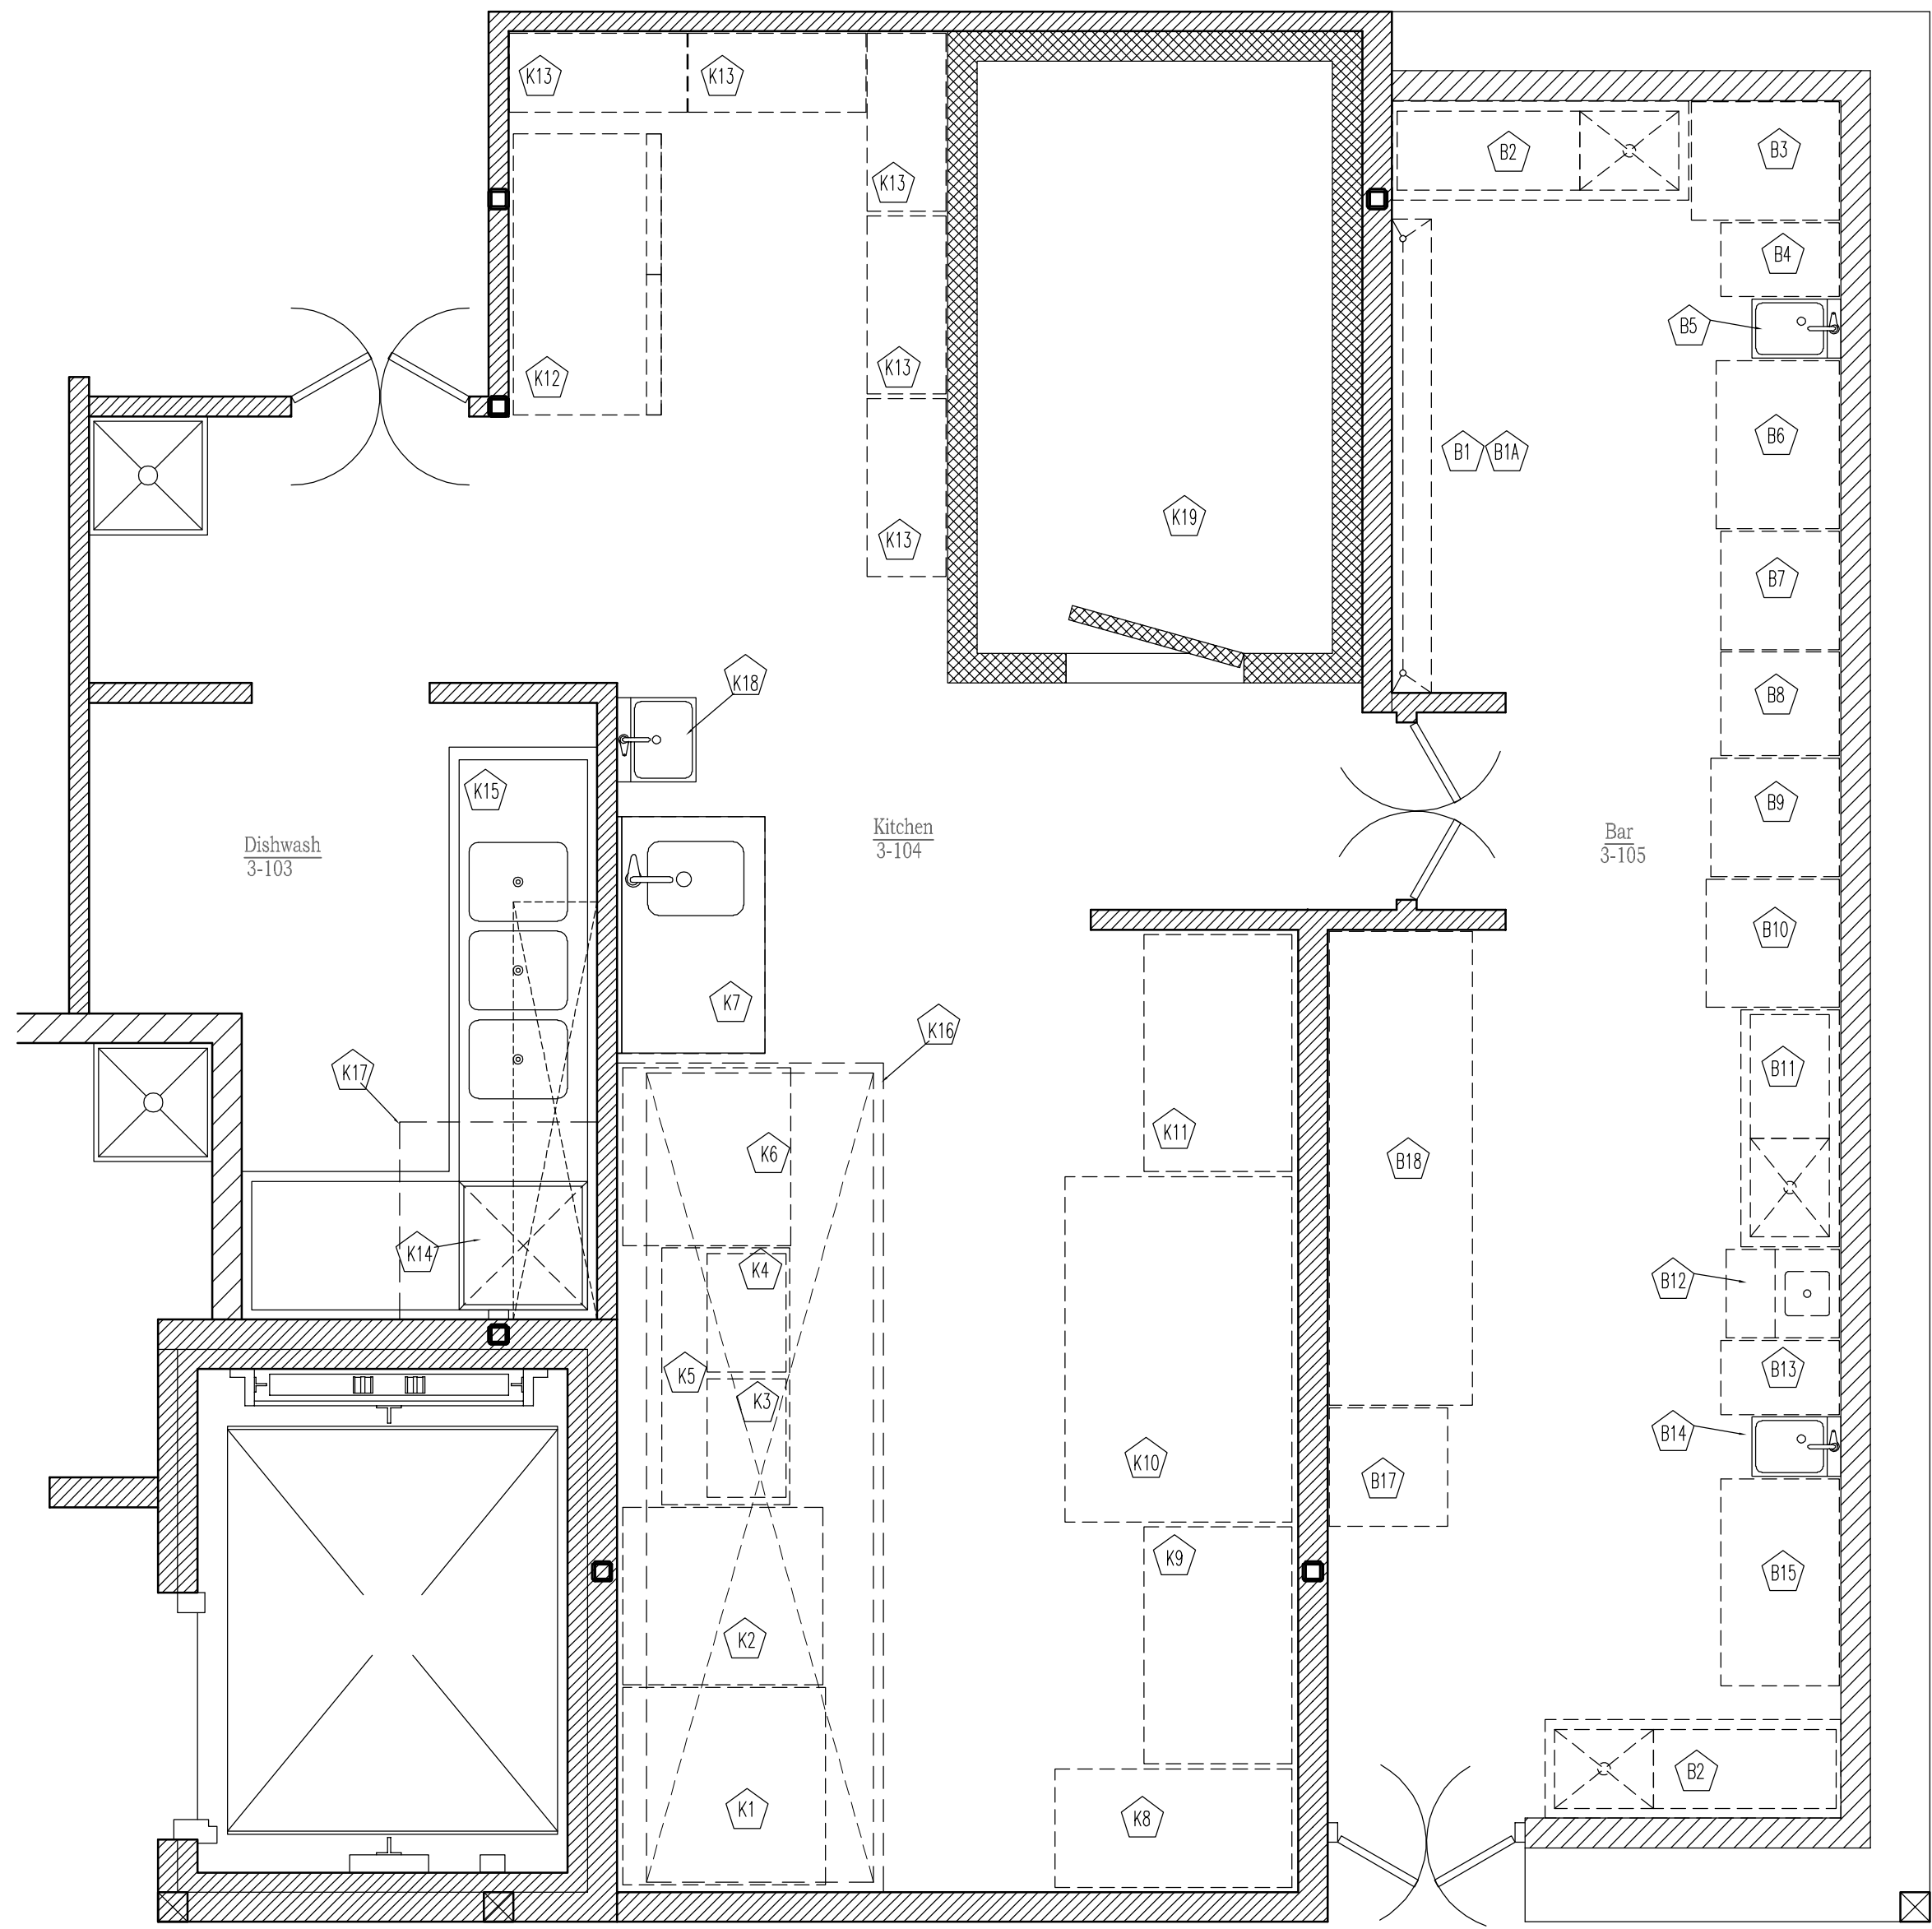


1
A2.5
Enlarged Kitchen # 3-104 Plan
3/8" = 1'-0"

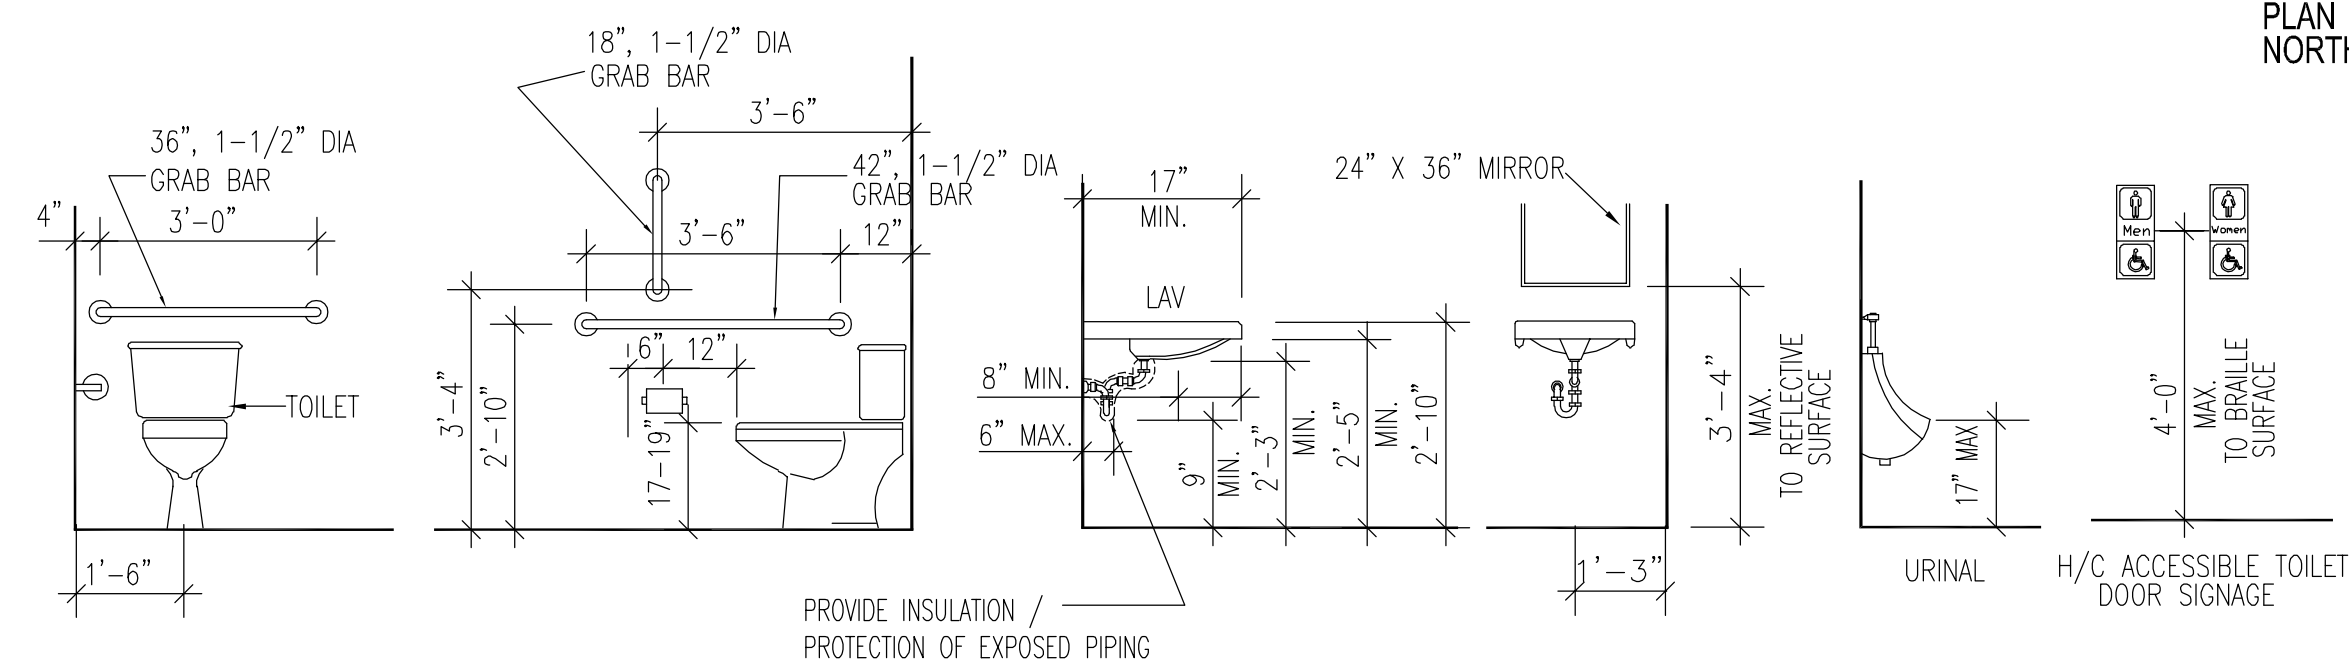


3
A2.5
Toilet Room Accessibility Standards
3/8" = 1'-0"

KITCHEN / BAR EQUIPMENT SCHEDULE	
1/ A2.5	
TAG	DESCRIPTION
K1	HOBART GAS CONVECTION OVEN MOD. # HCC501 50,000 BTUH
K2	STAINLESS STEEL WORK TABLE W/ (ASSUMED) 36" x 40" 50,000 BTUH APPLIANCE
K3	CPG TABLE TOP GAS GRIDDLE MOD. # 351CPC224L 30,000 BTUH
K4	CPG TABLE TOP GAS CHARBROILER MOD. # CBR24 40,000 BTUH
K5	AVANTO CHIEF BASE (2) REFRIG. DWR. GAS MOD. - CBE SERIES #178CB252HC 115 V / 3.5 AMP
K6	VULCAN GAS STOVE / OVEN 6-BURNER GAS MOD. # 365-6BN 215,000 BTUH
K7	STAINLESS STEEL PREP SINK 48" x 30"
K8	REGENCY STAINLESS STEEL WORK STATION 48" x 24"
K9	REGENCY STAINLESS STEEL WORK STATION 48" x 30"
K10	AVANTCO 70" - 3-DOOR S.S. SANDWICH PREP REFRIGERATOR MODEL # 55-PT-71W-HC 115V 8.8 AMP
K11	REGENCY STAINLESS STEEL WORK STATION 48" x 30"
K12	CONTINENTAL REFRIGERATOR-FREEZER COMBO MODEL # DL3RRF-55 115V 16.7AMP
K13	DRY STORAGE RACKING
K14	NOBLE HT-180 COMMERCIAL DISHWASHER UNIT
K15	3-COMPARTMENT S.S. DISHWASH TABLE
K16	TYPE 1 S.S. EXHAUST HOOD W/ FIRE PROTECTION
K17	S.S. EXHAUST HOOD FOR DISHWASH SYSTEM
K18	S.S. HAND WASH SINK
K19	WALK-IN COOLER
B1 B1A	S.S. SHEET METAL FABRICATED BEER TAP DRAIN TABLE W/ 2 DRINKS - 8' D x 96" L
B2	S.S. COCKTAIL WORK STATION- 20" x 60" EAGLE #CWS5-18R
B3	S.S. STORAGE RACK- 24" x 30"
B4	GARBAGE CONTAINER- 15" W x 24" D
B5	S.S. UNDERBAR HAND SINK- 12" W x 18" D ADVANCE TABCO SL-HS-12
B6	S.S. UNDER COUNTER REFRIGERATOR- 25" D x 34" W BEVERAGE-AIR # UC334HC
B7	24" x 24" DIRTY DISH RACK
B8	S.S. DRAIN BOARD STORAGE CABINET 21" W x 24" D ADVANCE TABCO SL-HS-12
B9	S.S. UNDERCOUNTER DISHWASHER- 24" W x 26" D NOBLE UH30-E
B10	ICE MAKER- 26" W x 27" D SCOTSMAN # CU152B
B11	S.S. COCKTAIL WORK STATION- 20" x 60" EAGLE #CWS4-18R
B12	BLENDER STATION- 18" W x 23" D REGENCY # 600BS231B
B13	GARBAGE CONTAINER- 15" W x 24" D
B14	S.S. UNDERBAR HAND SINK- 12" W x 18" D ADVANCE TABCO SL-HS-12
B15	S.S. STORAGE RACK- 42" W x 24" D
B16	NOT USED
B17	P.O.S. STATION
B18	REFRIGERATED WINE CABINET - 29" D x 95" W BEVERAGE-AIR # BB94HC-1-G-B

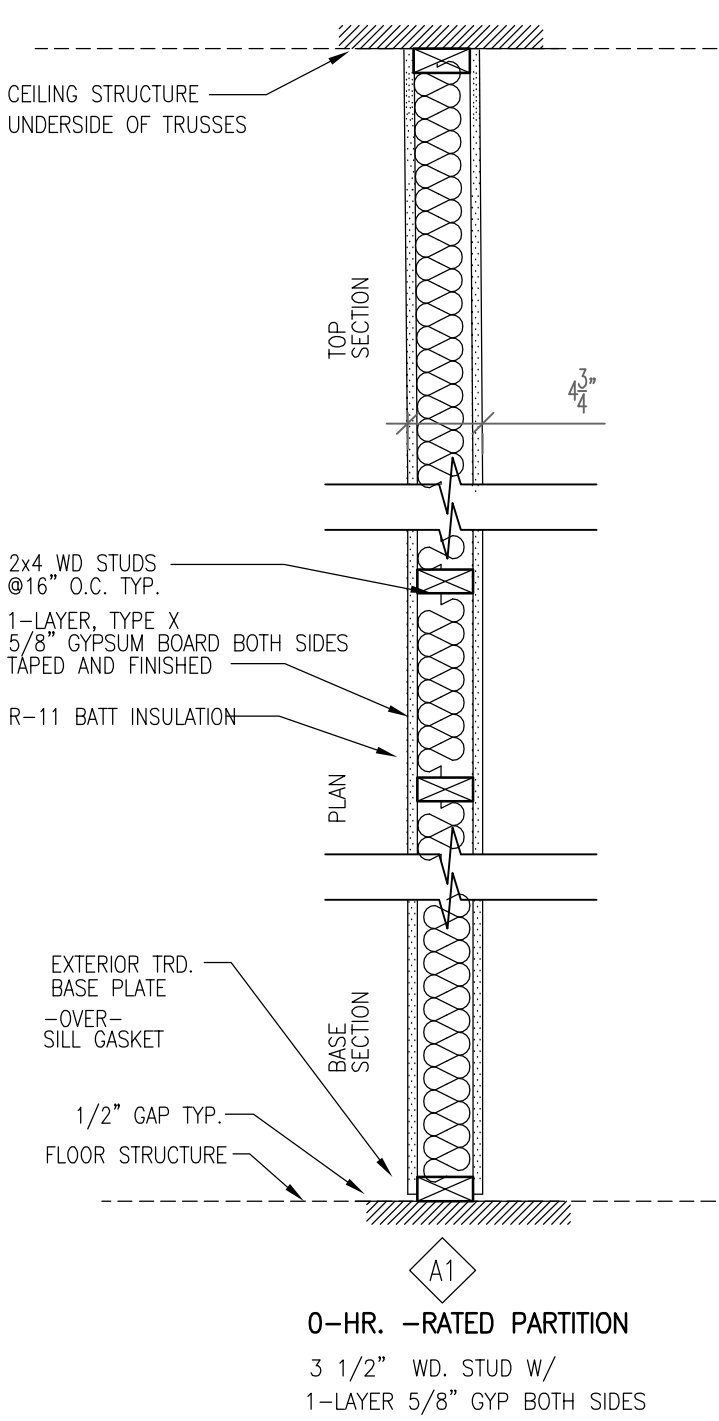


4
A2.5
Partition Types
1" = 1'-0"

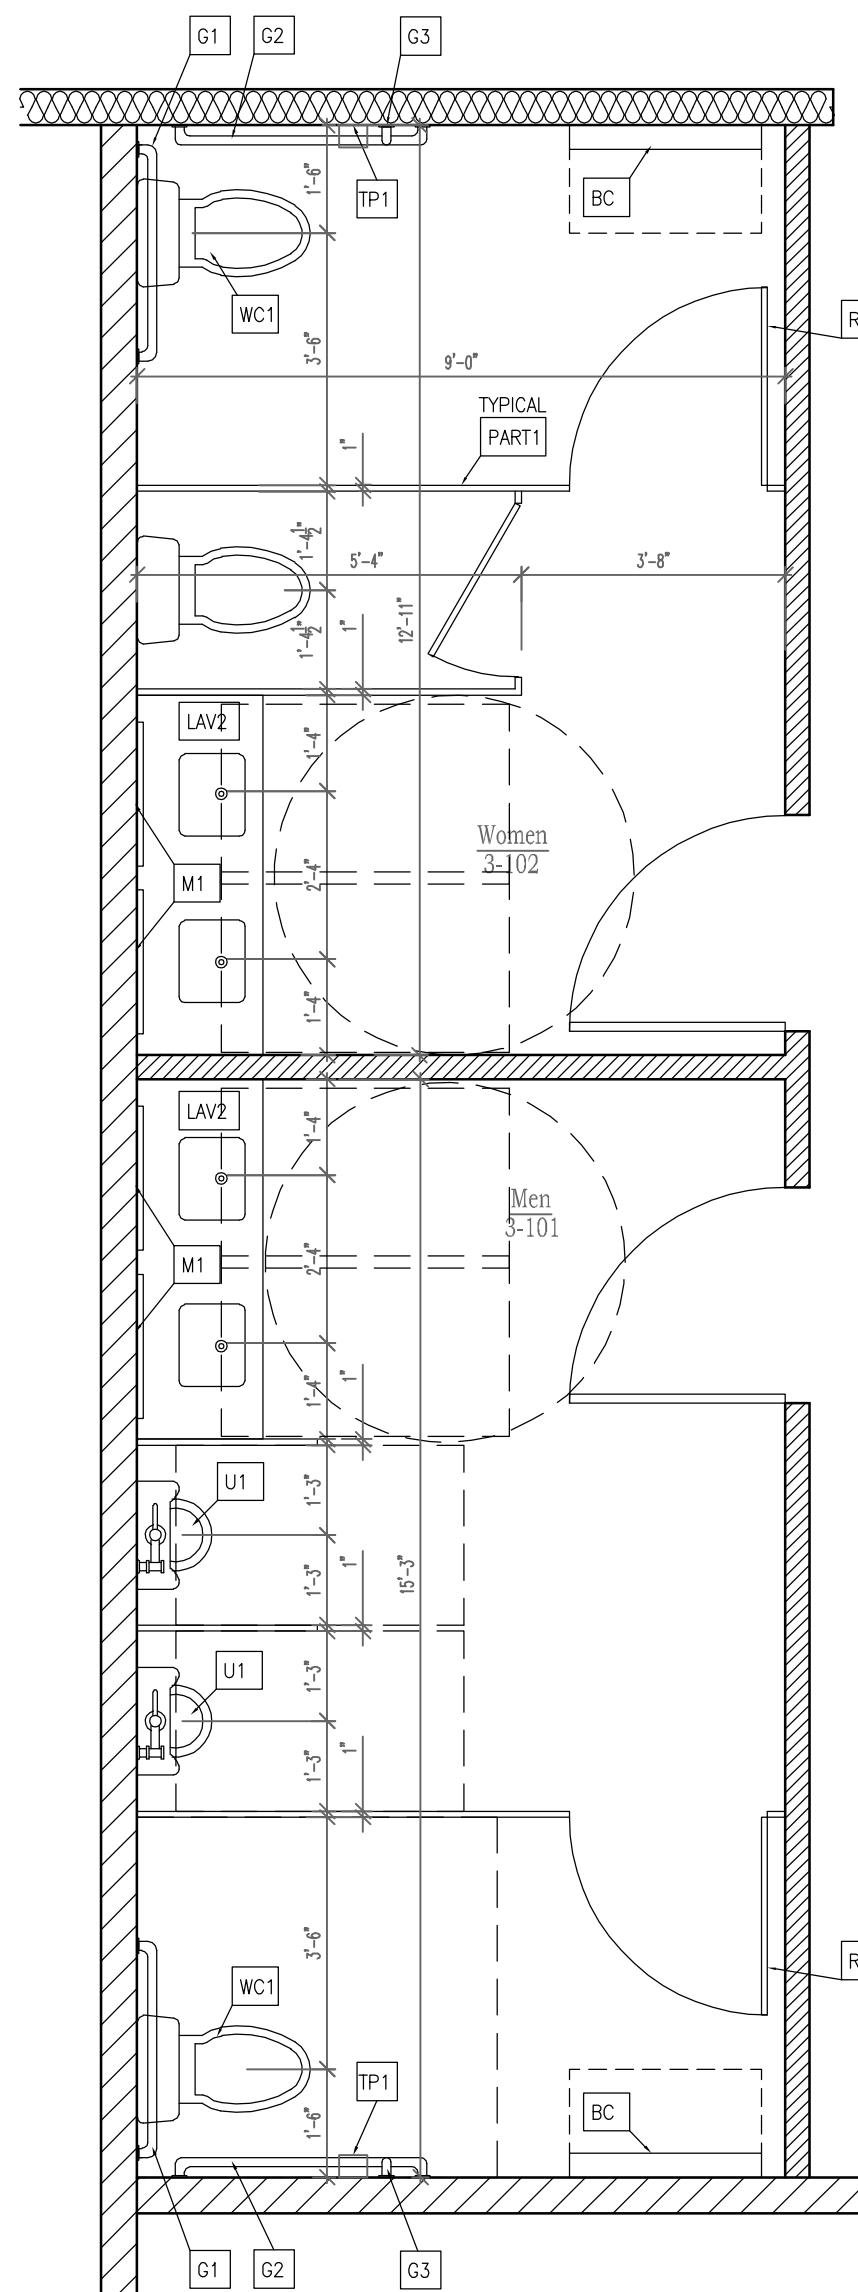


2A
Toilet Rooms 3-101 & 102


2
A2.5
Enlarged Toilet Plans
3/8" = 1'-0"

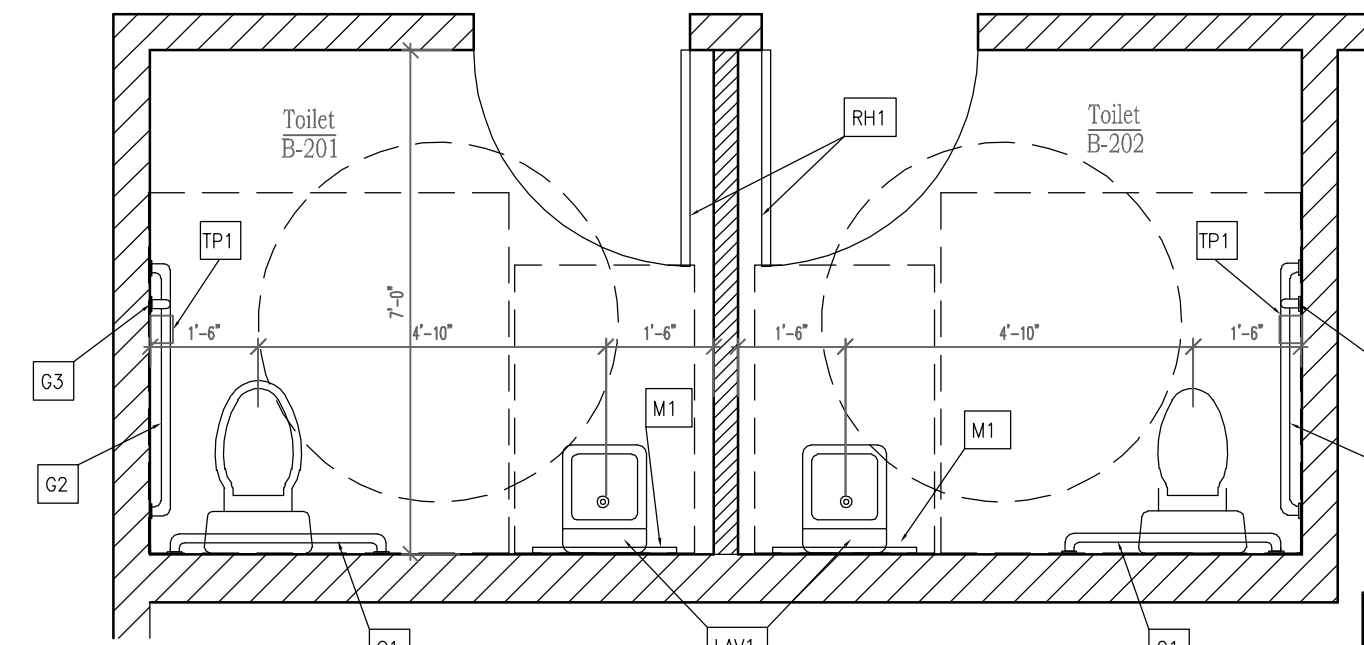

2D
Toilet Rooms B-201 & 202

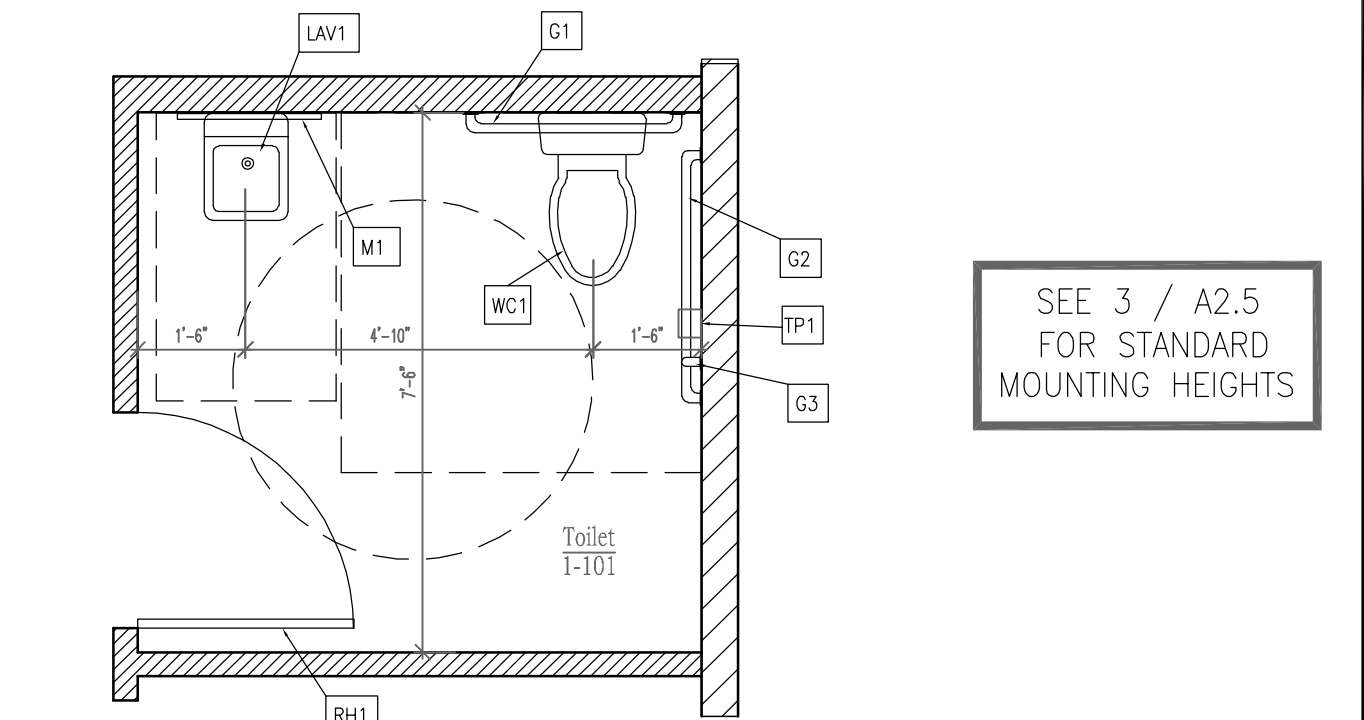


2C
Toilet Room 1-101

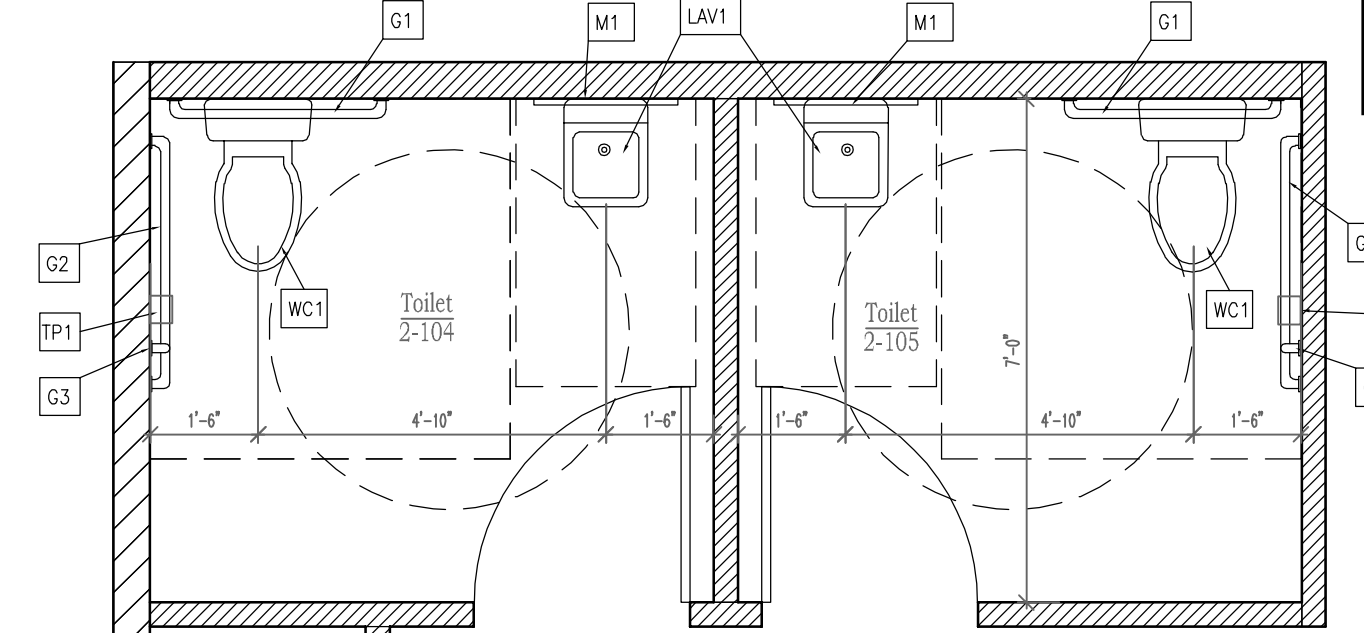


2B
Toilet Rooms 2-104 & 105


FIXTURES & ACCESSORIES SCHEDULE	
2/ A2.5	
TAG	DESCRIPTION
G1	36" GRAB BAR- 1-1/2" DIA
G2	42" GRAB BAR- 1-1/2" DIA
G3	18" VERTICAL GRAB BAR- 1-1/2" DIA
RH1	ROBE HOOK- DOOR MOUNTED
TP1	TOILET PAPER DISPENSER - WALL / PARTITION MOUNT
M1	24" W x 36" H PLATE GLASS MIRROR
WC1	ADA ACCESS ELONGATED BOWL TOILET
PART1	METAL TOILET PARTITION/ BAKED ENAMEL PAINT FINISH
U1	ADA ACCESS URINAL
LAV1	ADA ACCESS WALL-MOUNT LAVATORY
LAV2	SOLID SURFACE WALL-MOUNT COUNTER TOP W / INTEGRAL LAVATORIES
DF	ADA ACCESS HI-LOW ELECTRIC WATER COOLER
BC	WALL-MOUNT FOLDING BABY CHANGE STATION

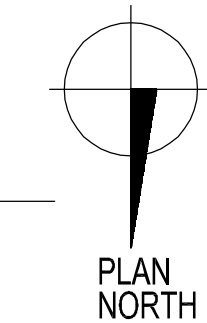


PARTITIONS NOTE:
COORDINATE ALSO WITH STRUCTURAL PLANS FOR LOCATIONS
AND ADDITIONAL PARTITION REQUIREMENTS
FOR SHEAR WALLS

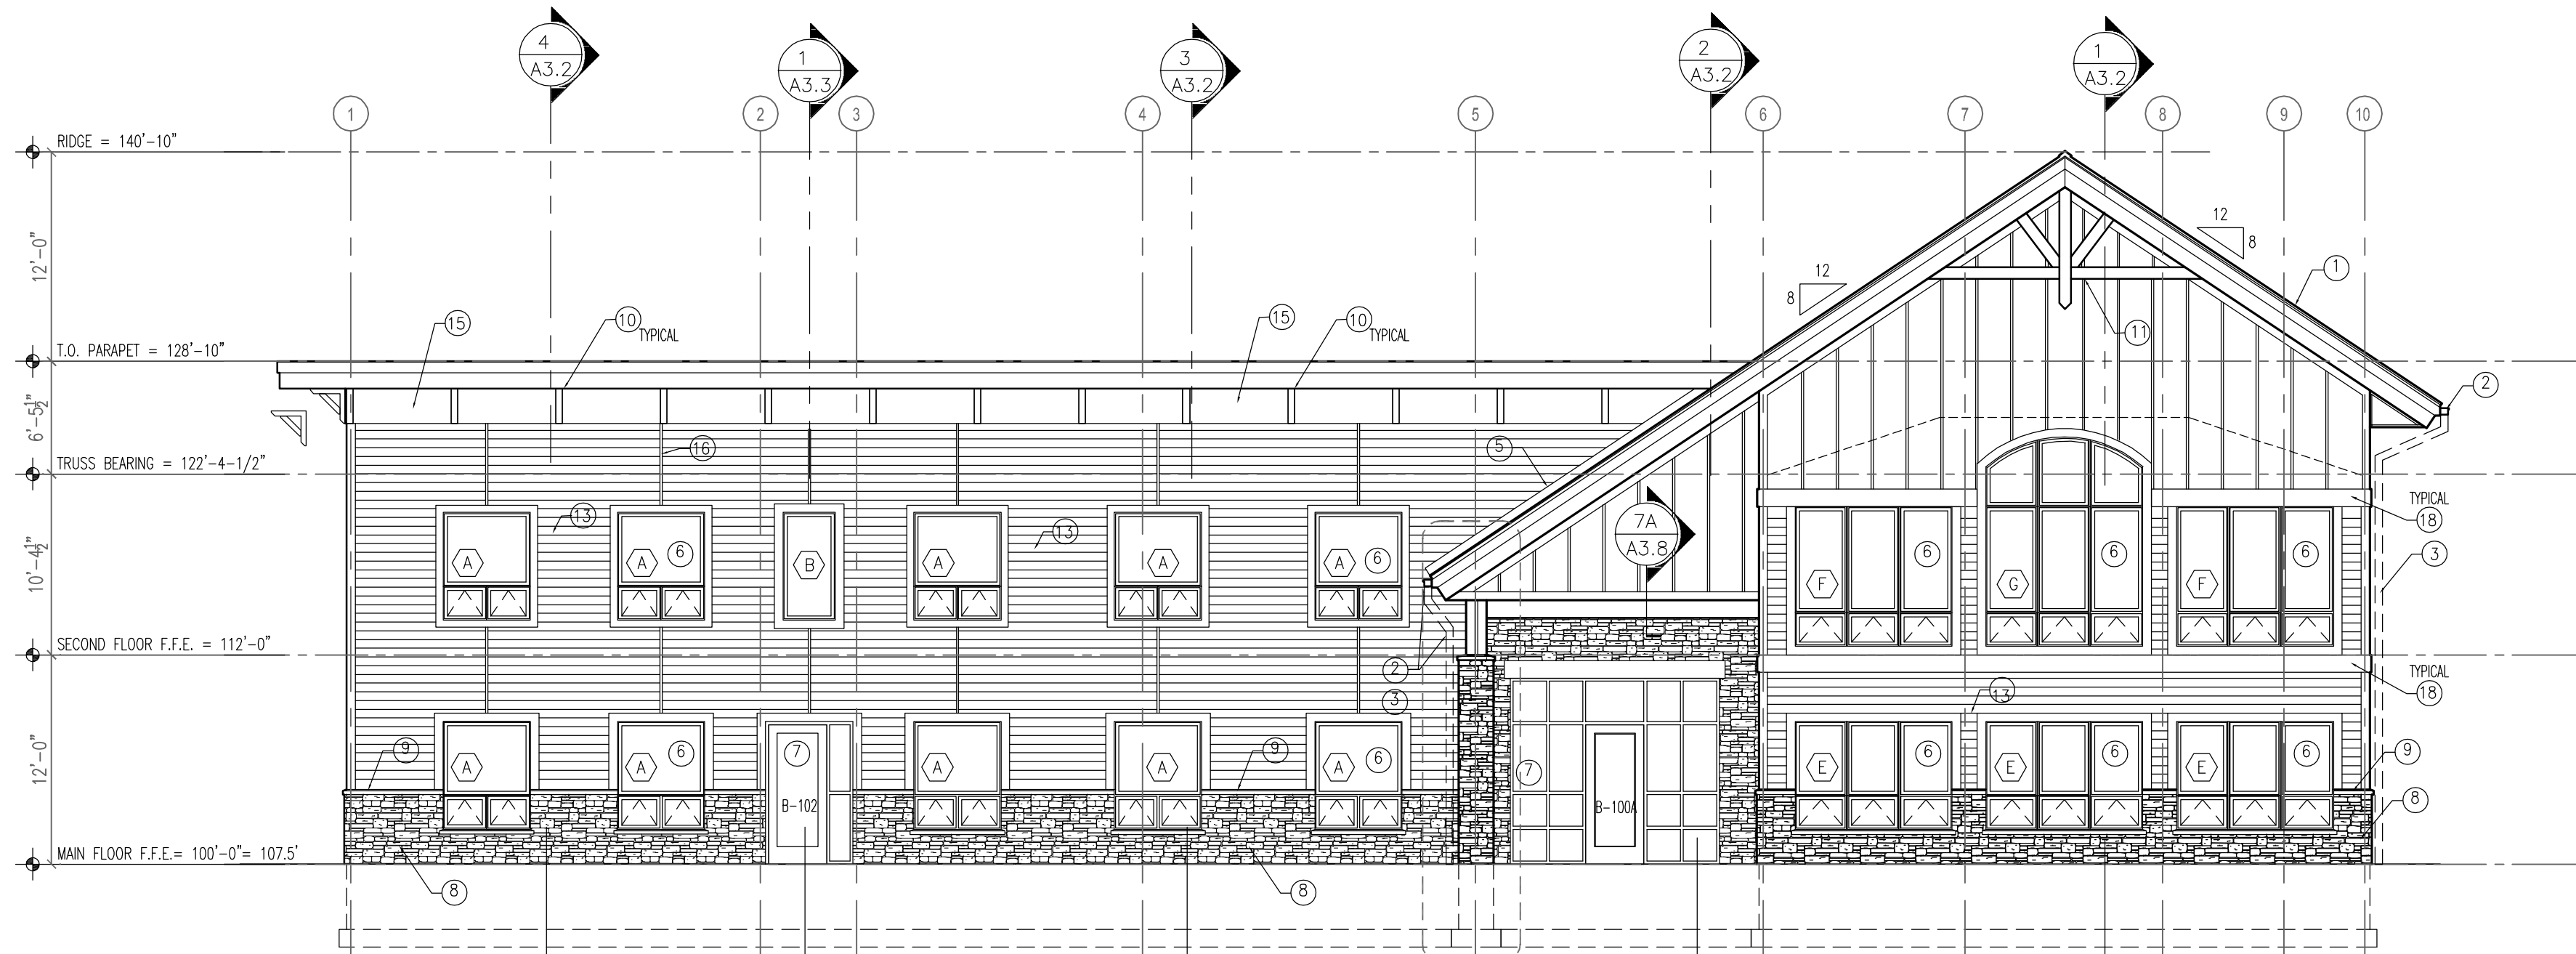

1
A3.0
Front (North) Elevation
1/8" = 1'-0"

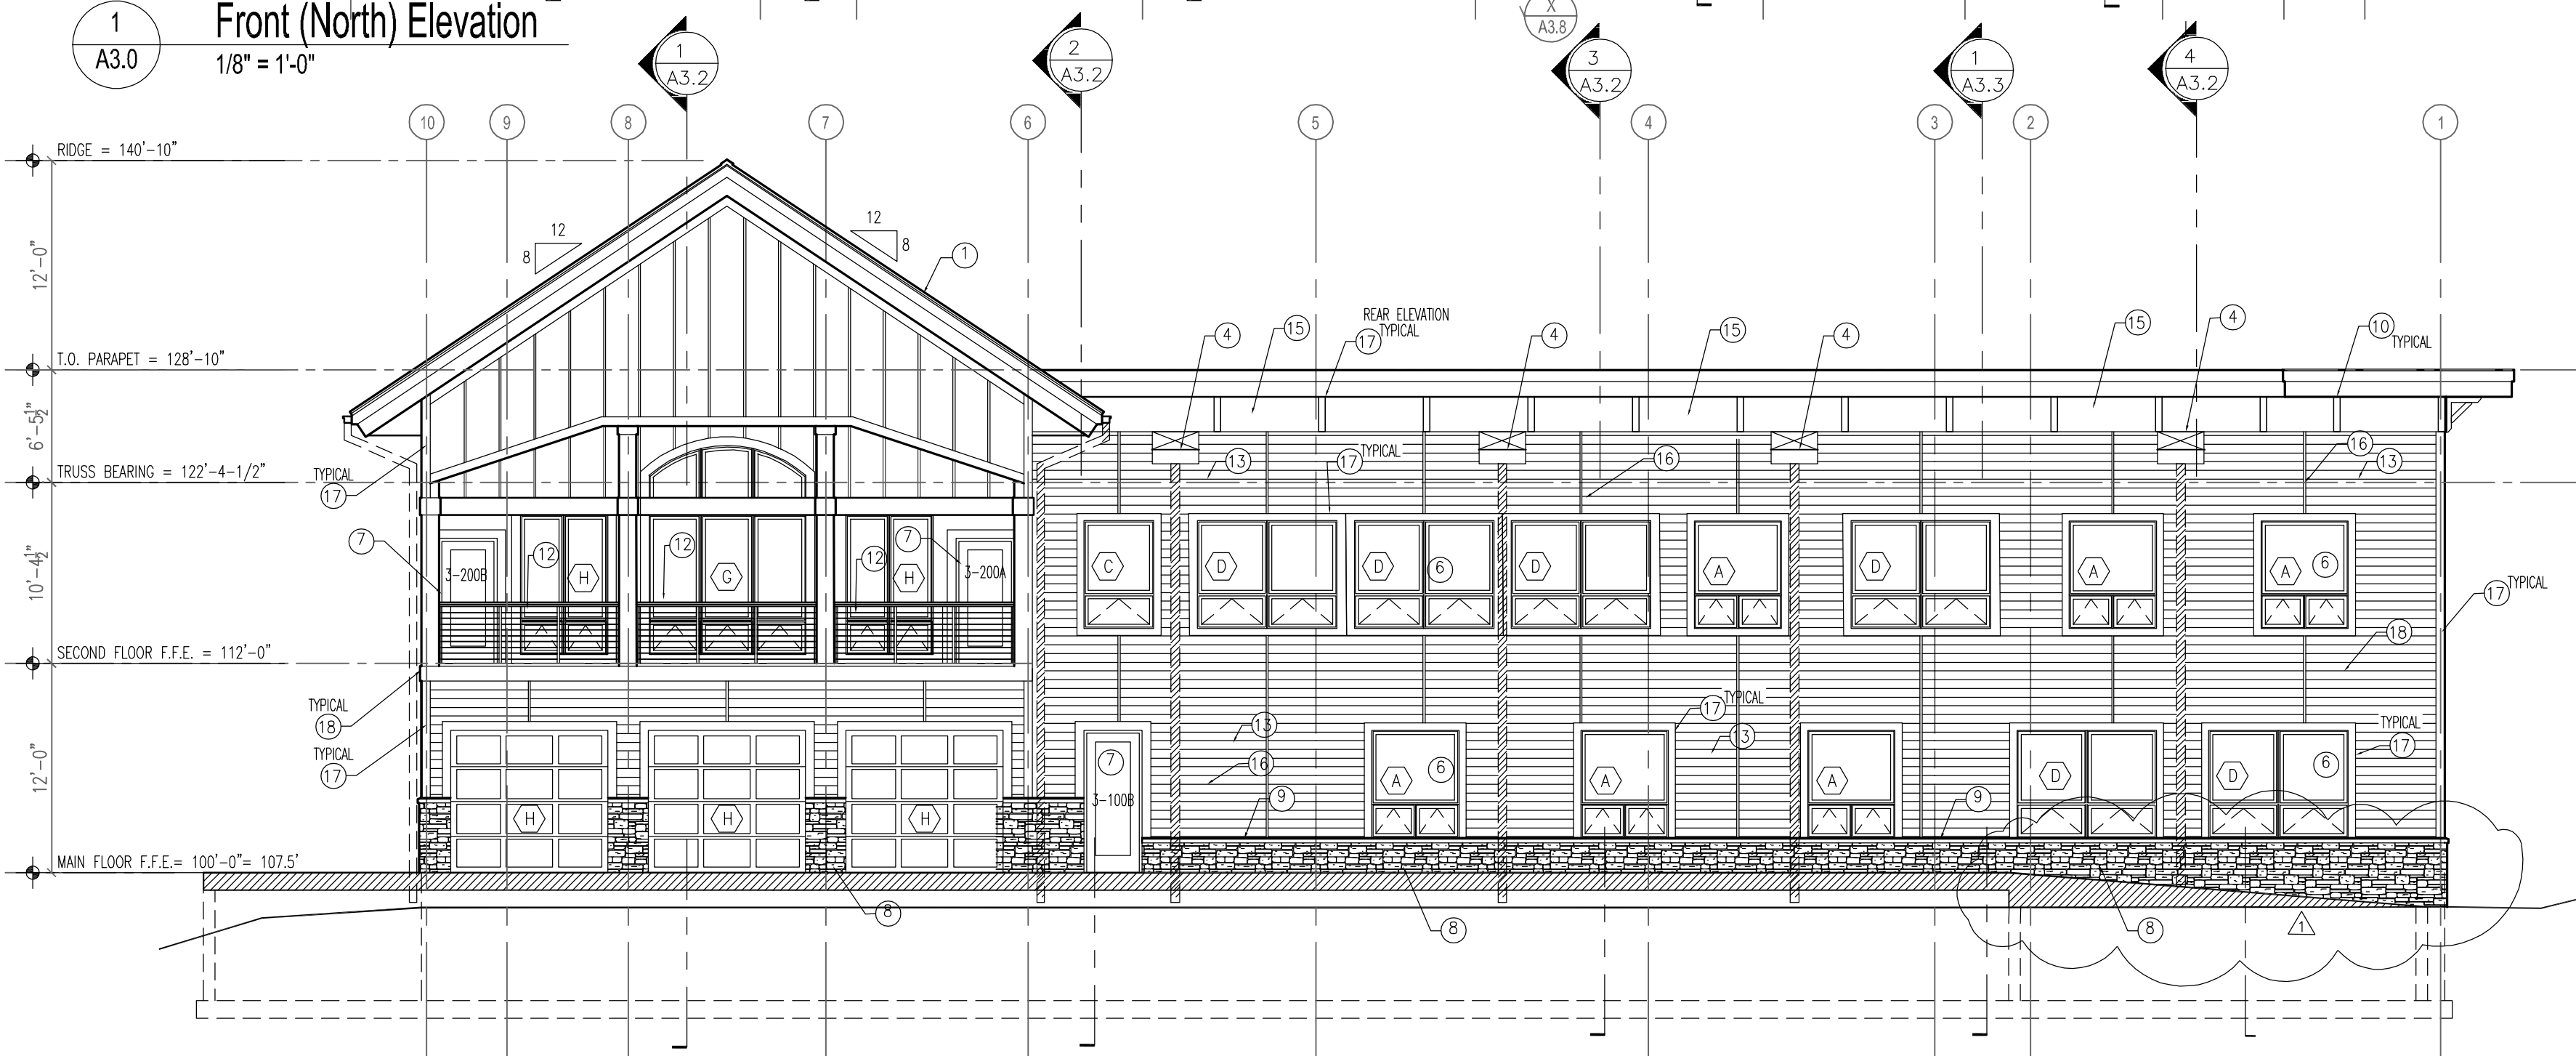

2
A3.0
Rear (South) Elevation
1/8" = 1'-0"

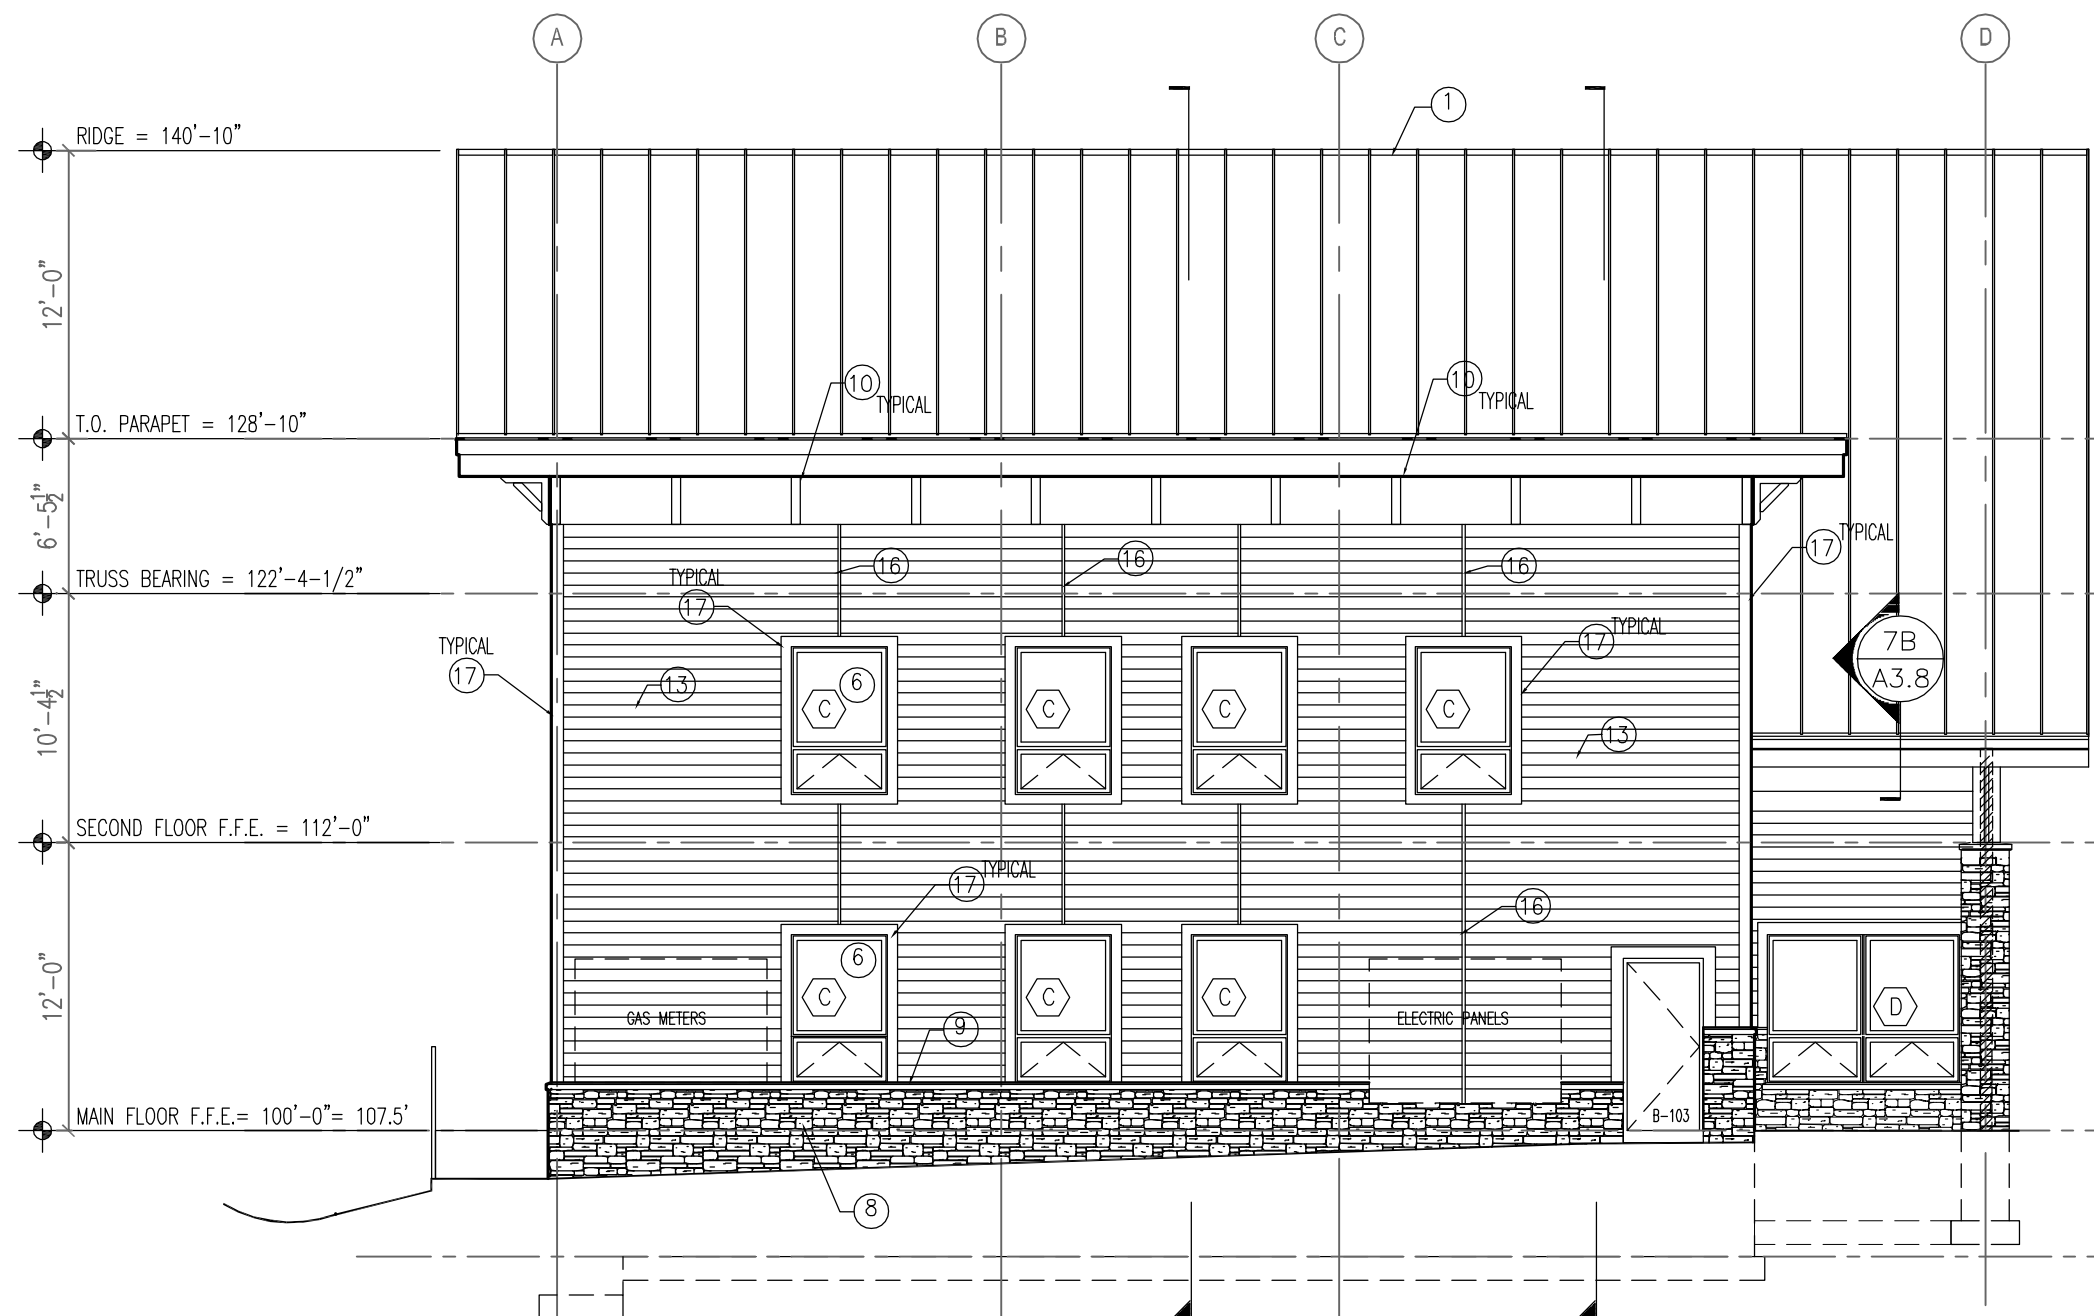

3
A3.0
East Elevation
1/8" = 1'-0"





4
A3.0
West Elevation
1/8" = 1'-0"


Keyed Notes-
Exterior Elevations

SHT. A3.0

- ROOFING:
- 1 STANDING SEAM SHEET METAL ROOFING- ROOFING/ UNDERLAYMENT/ FLASHINGS
ATTIC VENTILATION AND ALL ACCESSORIES TO BE PROVIDED BY ROOFING
CONTRACTOR TO PROVIDE A FULLY WARRANTED ROOFING SYSTEM
 - 2 PAINTED METAL GUTTER & DOWNSPOUT
CONNECT DOWNSPOUT TO STORM PIPING SYSTEM, TYP.
SIZING OF GUTTER & D.S. BY ROOFER
 - 3 PAINTED METAL DOWNSPOUT LEADER
 - 4 PAINTED METAL SCUPPER & GUTTER BOX
 - 5 PAINTED METAL FLASHING PER ROOFER
- OTHER EXTERIOR:
- 6 EXTERIOR WINDOWS, TYPICAL- SEE SCHEDULE- 3/ A3.3
 - 7 ALUMINUM ENTRANCE SYSTEM- SEE DOOR SCHEDULE
 - 8 CULTURED STONE (OR EQUIVALENT) EXTERIOR MASONRY VENEER
 - 9 CULTURED STONE (OR EQUIVALENT) EXTERIOR MASONRY SILL
 - 10 DECORATIVE BRACKETS- CUSTOM 4 x 6 (NOMINAL) ROUGH SAWN CEDAR
STAIN TO MATCH WOODTONE COLOR "SMOKEY ALDER"
 - 11 DECORATIVE GABLE- CUSTOM 4 x 8 (NOMINAL) ROUGH SAWN CEDAR
STAIN TO MATCH WOODTONE COLOR "SMOKEY ALDER"
 - 12 42" HEIGHT GUARD RAILING SYSTEM- TO COMPLY WITH ALL
IBC REQUIREMENTS. RAILINGS TO COMPLY WITH STRUCTURAL
LOADING PER IBC 1607.8
- SIDING/ SOFFIT/ FASCIA/ TRIM:
- 13 "SMART-SIDE" 6" LAP SIDING- CEDAR TEXTURE FINISH
STAIN TO MATCH WOODTONE COLOR "TAMARACK GREEN"
 - 14 "SMART-SIDE" WOOD-GRAIN TEXTURE PANEL 0.375" x 48.56" PANELS
BOARD-AND-BATTEN SYSTEM- CEDAR TEXTURE
190 SERIES .530 THICKNESS x 2.5" CEDAR TEXTURE TRIM@ 24" C/C
STAIN TO MATCH WOODTONE COLOR "SMOKEY ALDER"
 - 15 "SMART-SIDE" WOOD-GRAIN TEXTURE PANEL 0.375" x 48.56" PANELS
CEDAR TEXTURE
STAIN TO MATCH WOODTONE COLOR "SMOKEY ALDER"
 - 16 "SMART-SIDE" 540 SERIES 0.910 THICKNESS x 1.5" TRIM BOARD
CEDAR TEXTURE FINISH
STAIN TO MATCH WOODTONE COLOR "TAMARACK GREEN"
 - 17 "SMART-SIDE" 540 SERIES 0.910 THICKNESS x 5.5" TRIM BOARD
CEDAR TEXTURE FINISH
STAIN TO MATCH WOODTONE COLOR "SMOKEY ALDER"
 - 18 "SMART-SIDE" 540 SERIES 0.910 THICKNESS x 11.21" TRIM BOARD
CEDAR TEXTURE FINISH
STAIN TO MATCH WOODTONE COLOR "SMOKEY ALDER"

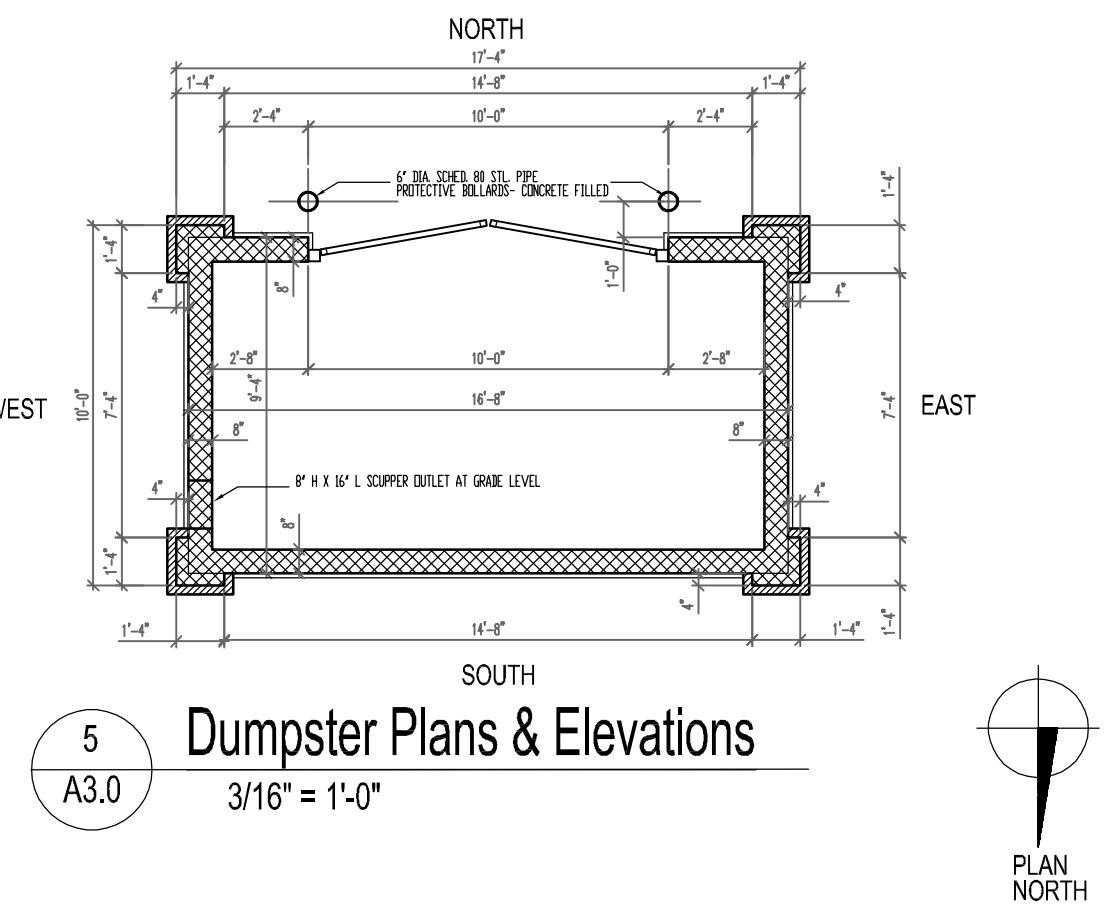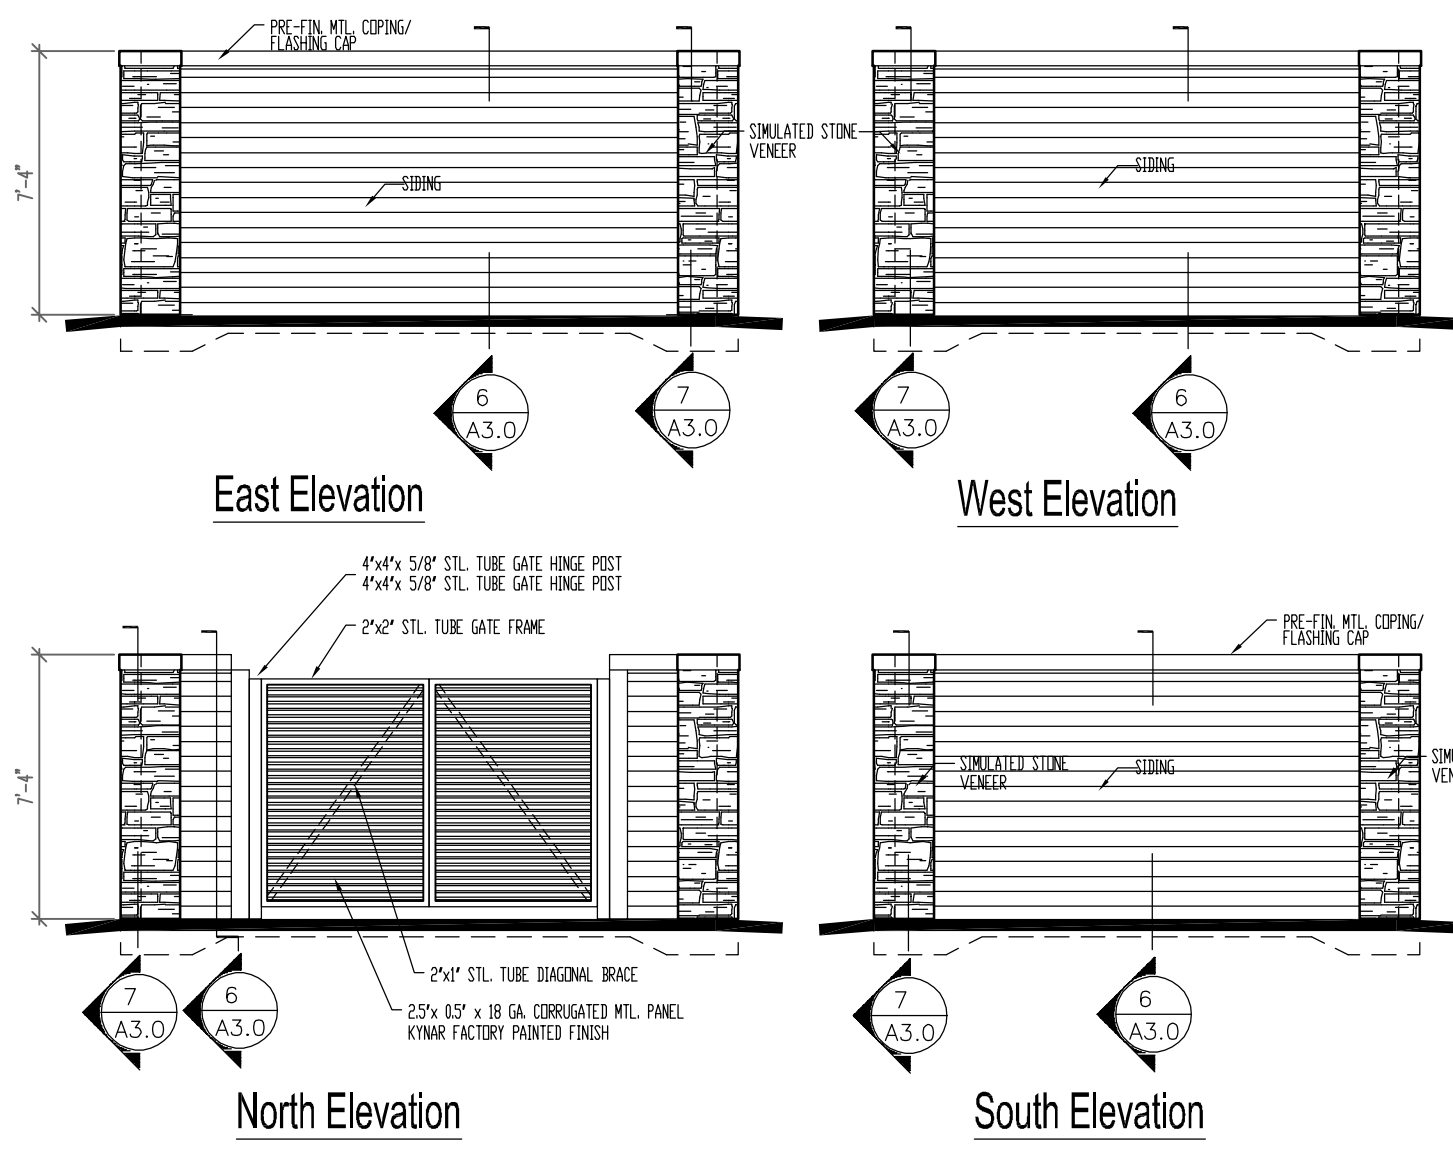


5
A3.0
Dumpster Plans & Elevations
3/16" = 1'-0"

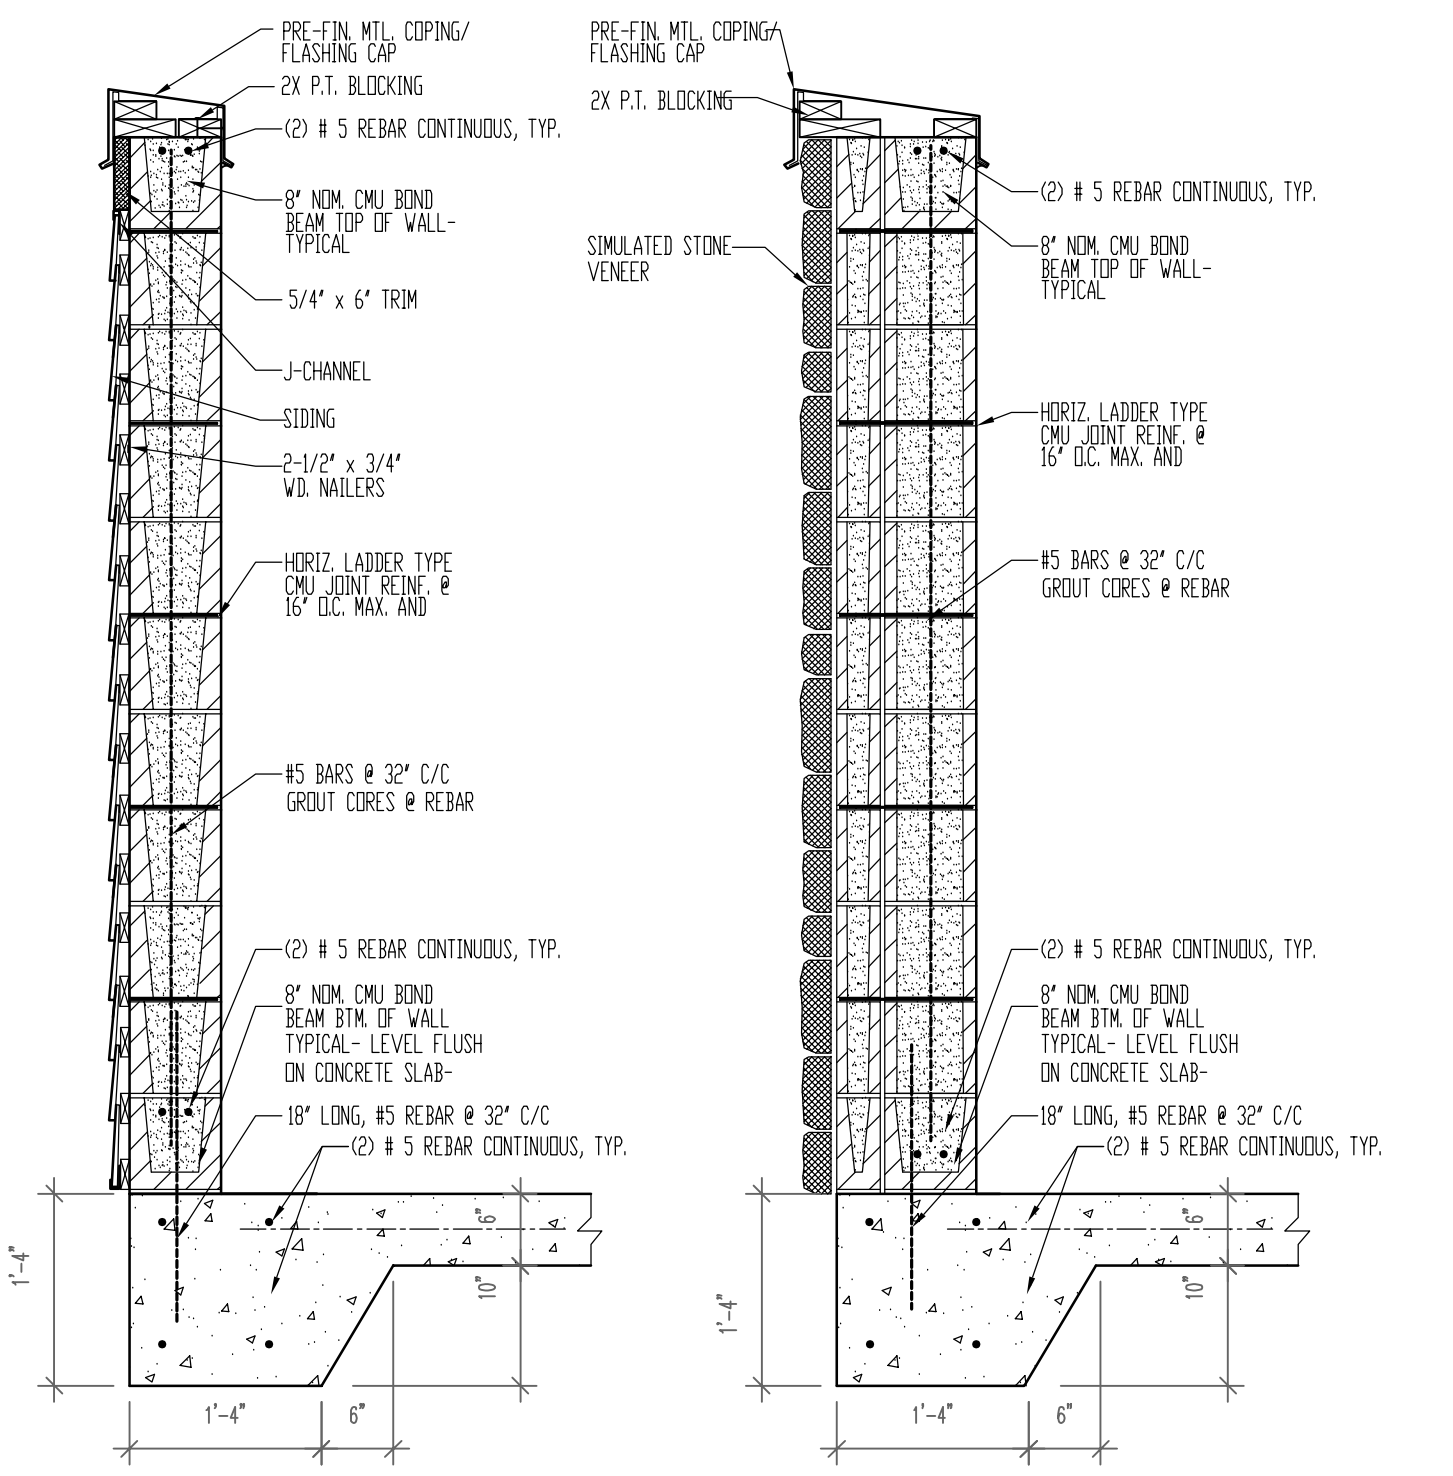


6
A3.0
Dumpster Section
3/4" = 1'-0"





7
A3.0
Dumpster Section
3/4" = 1'-0"

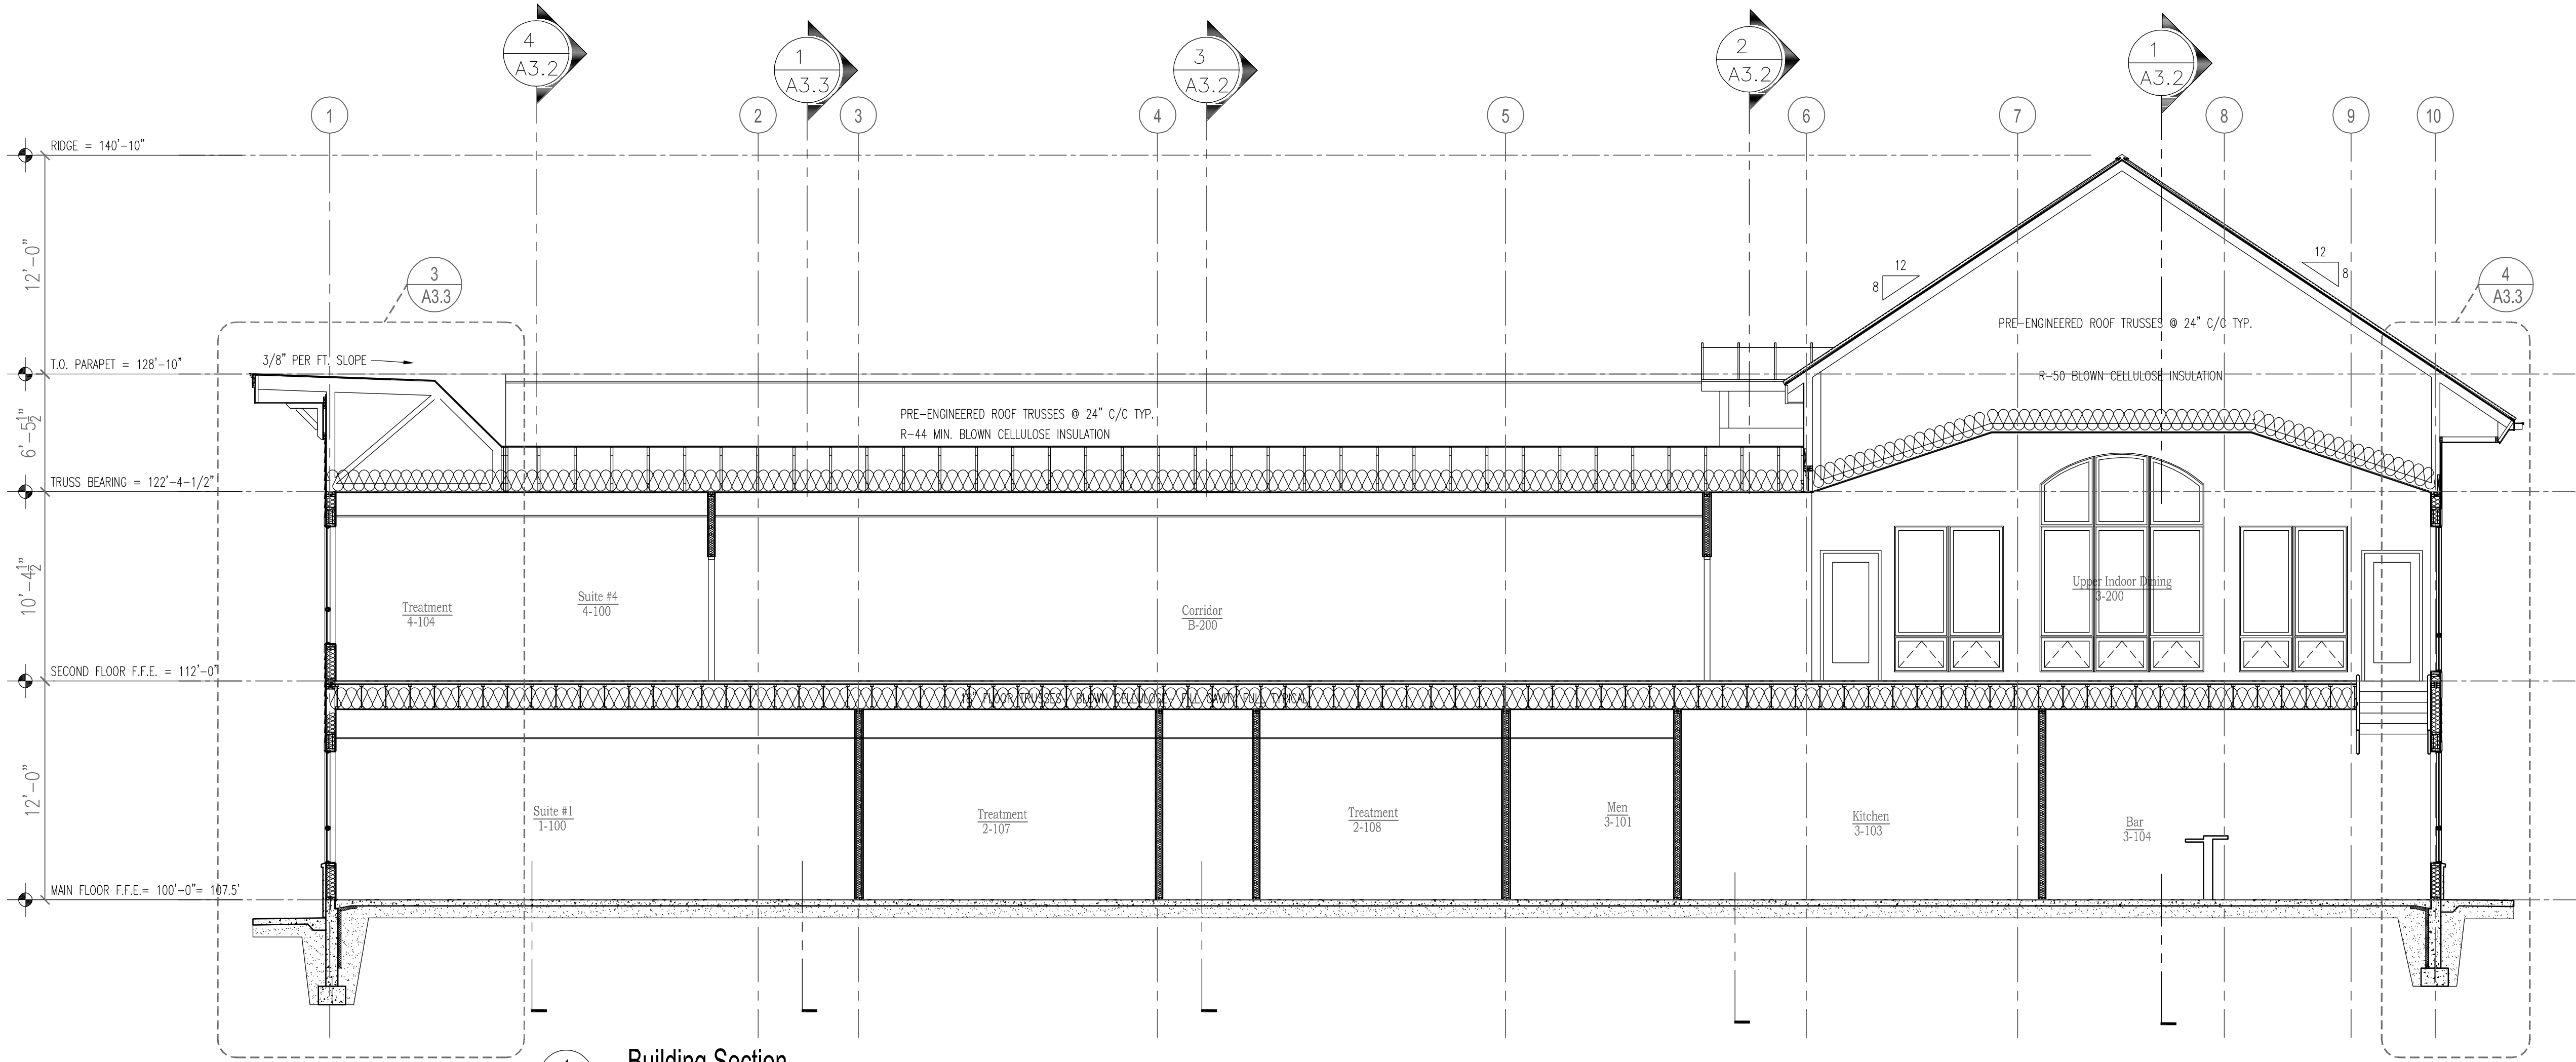


1
A3.1
Building Section
3/16" = 1'-0"

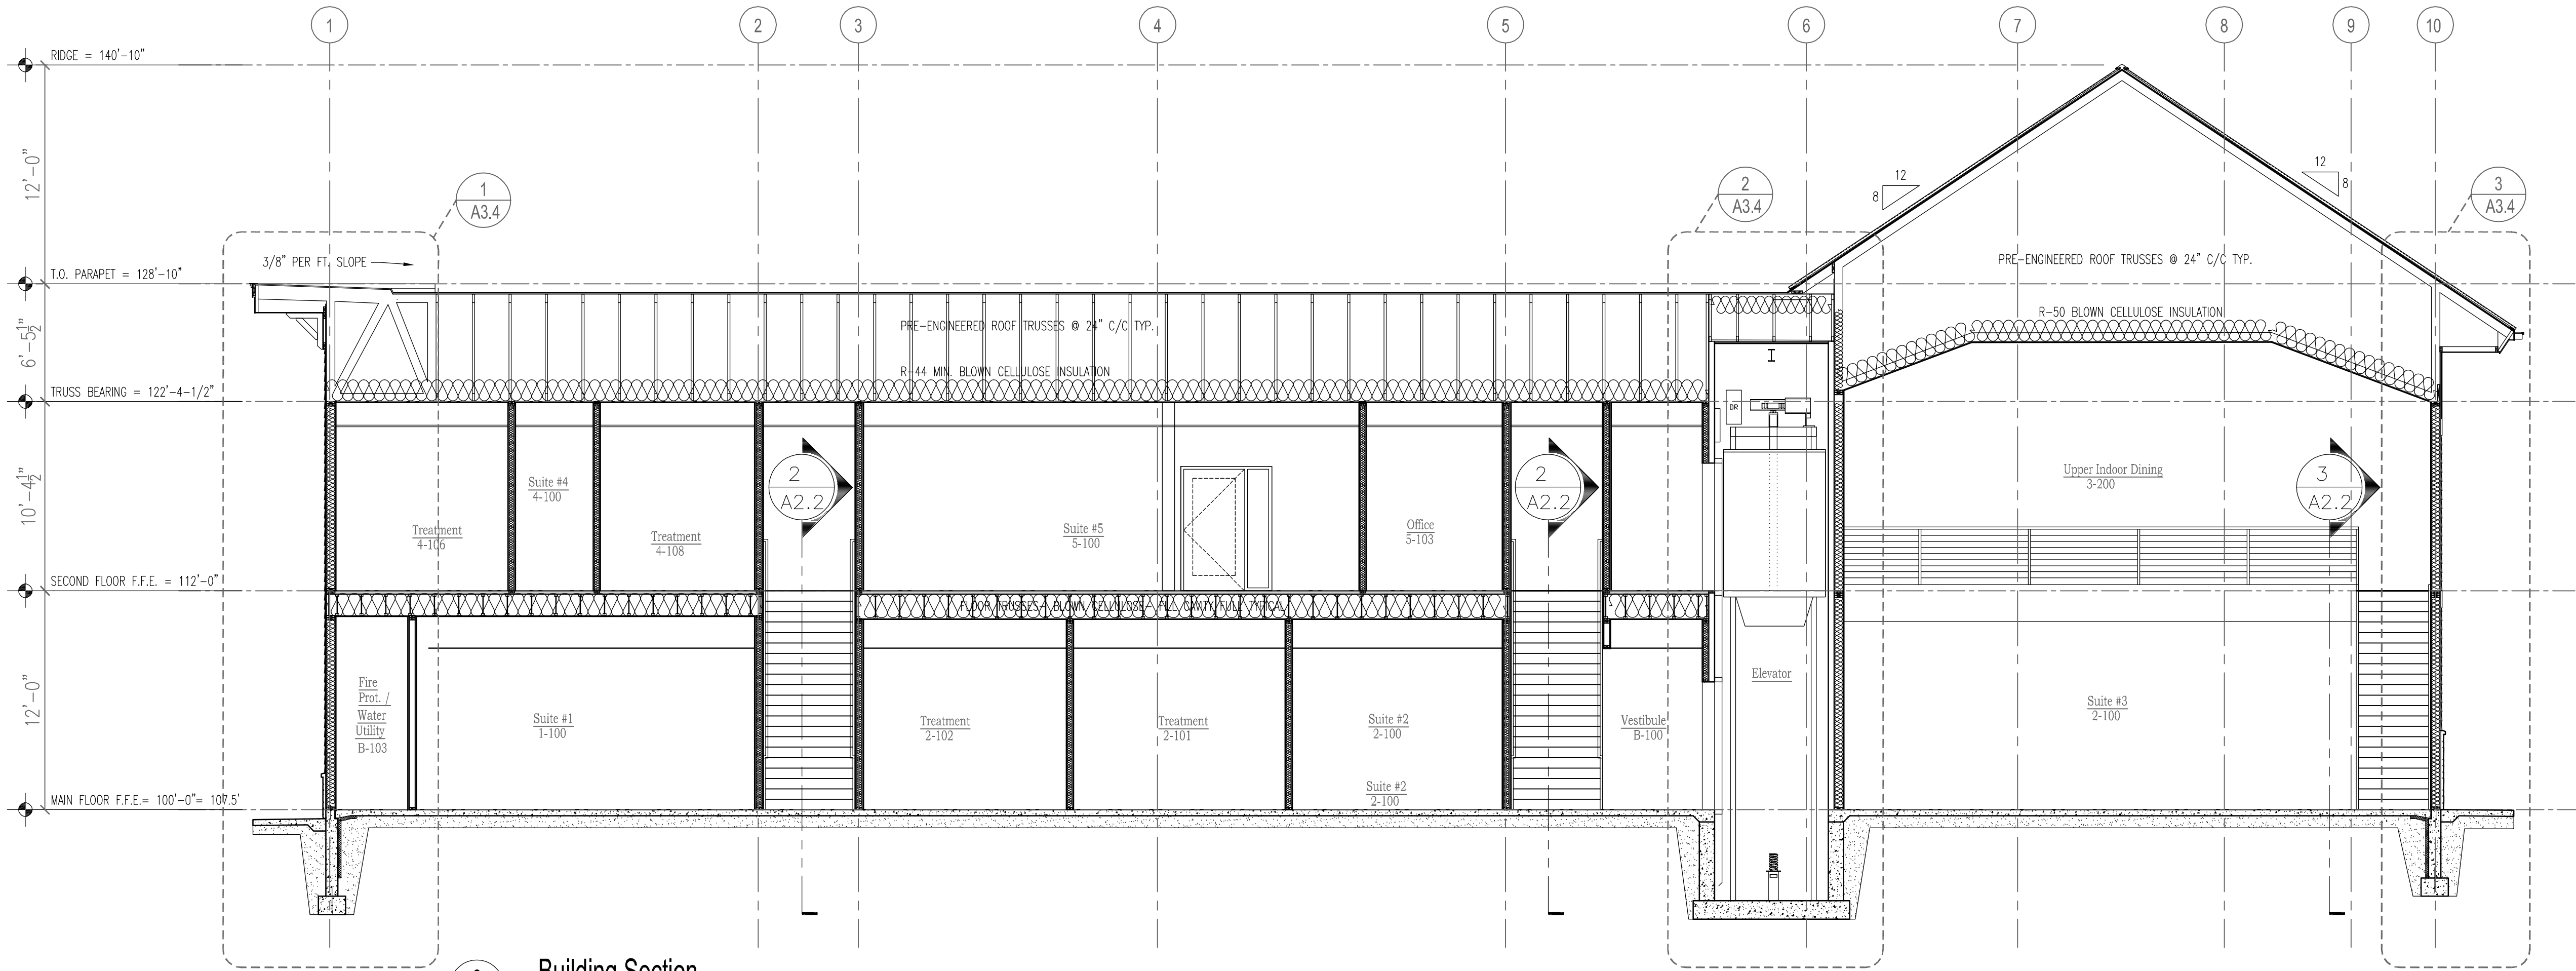


2
A3.1
Building Section
3/16" = 1'-0"

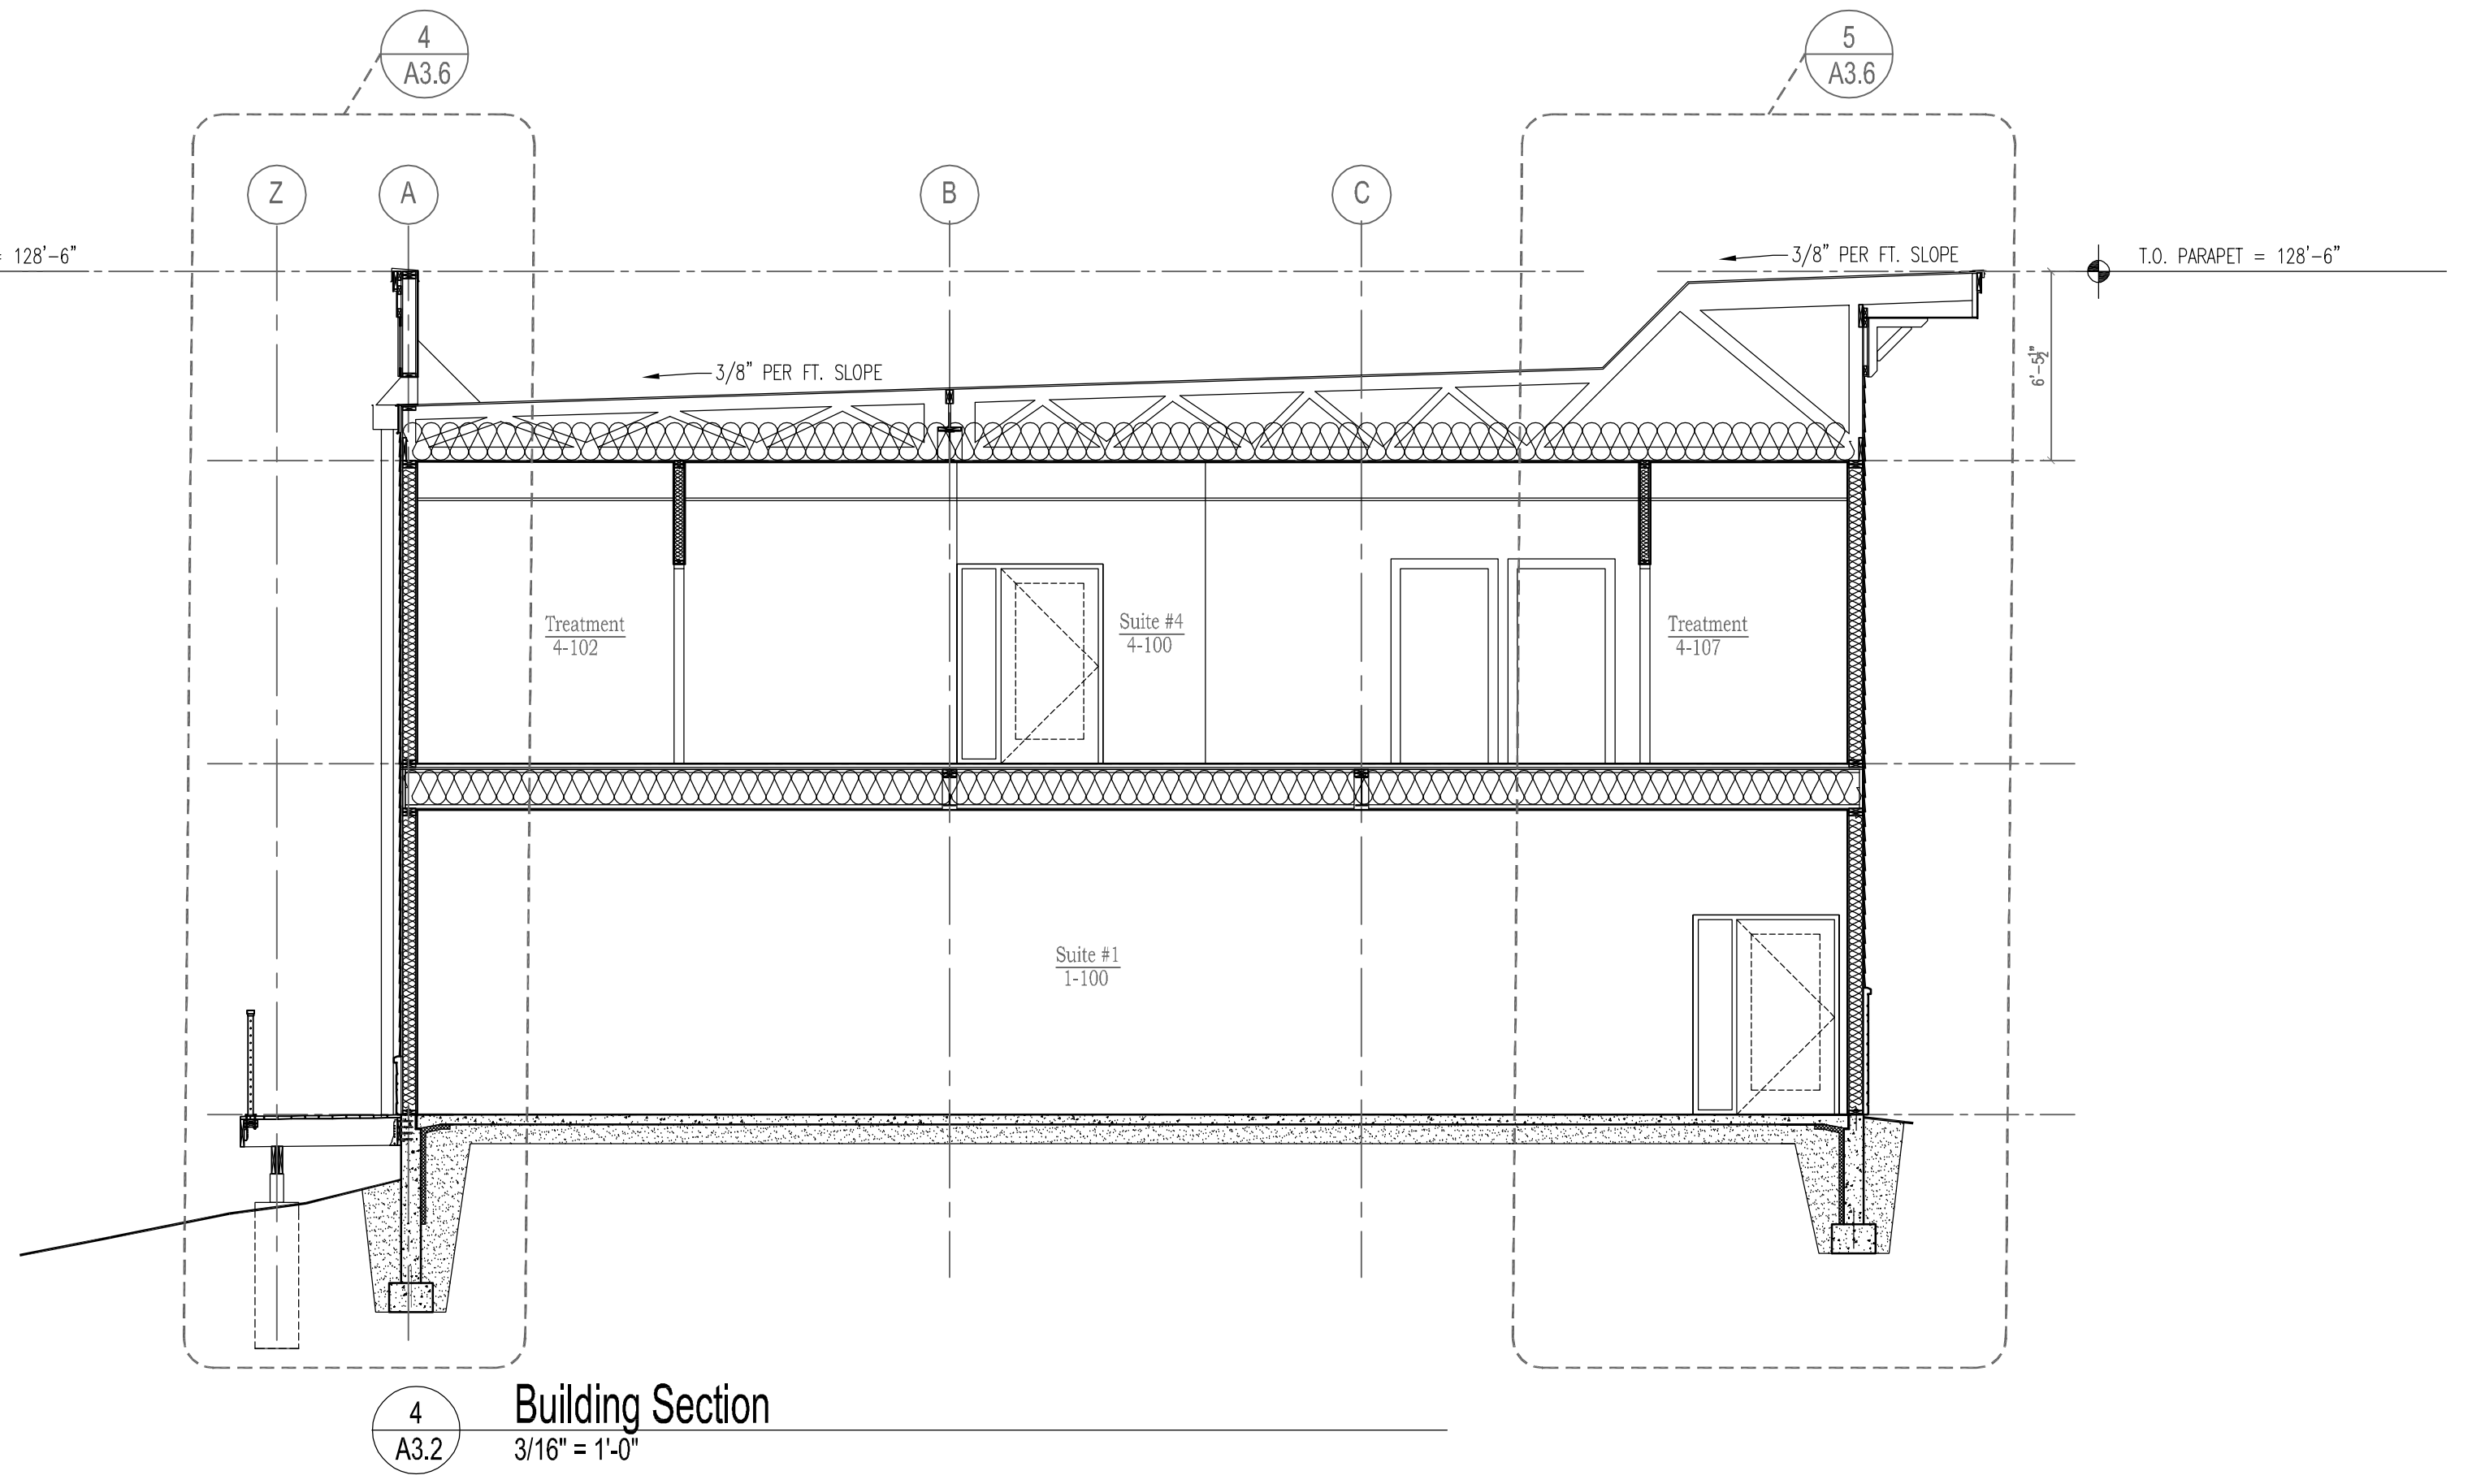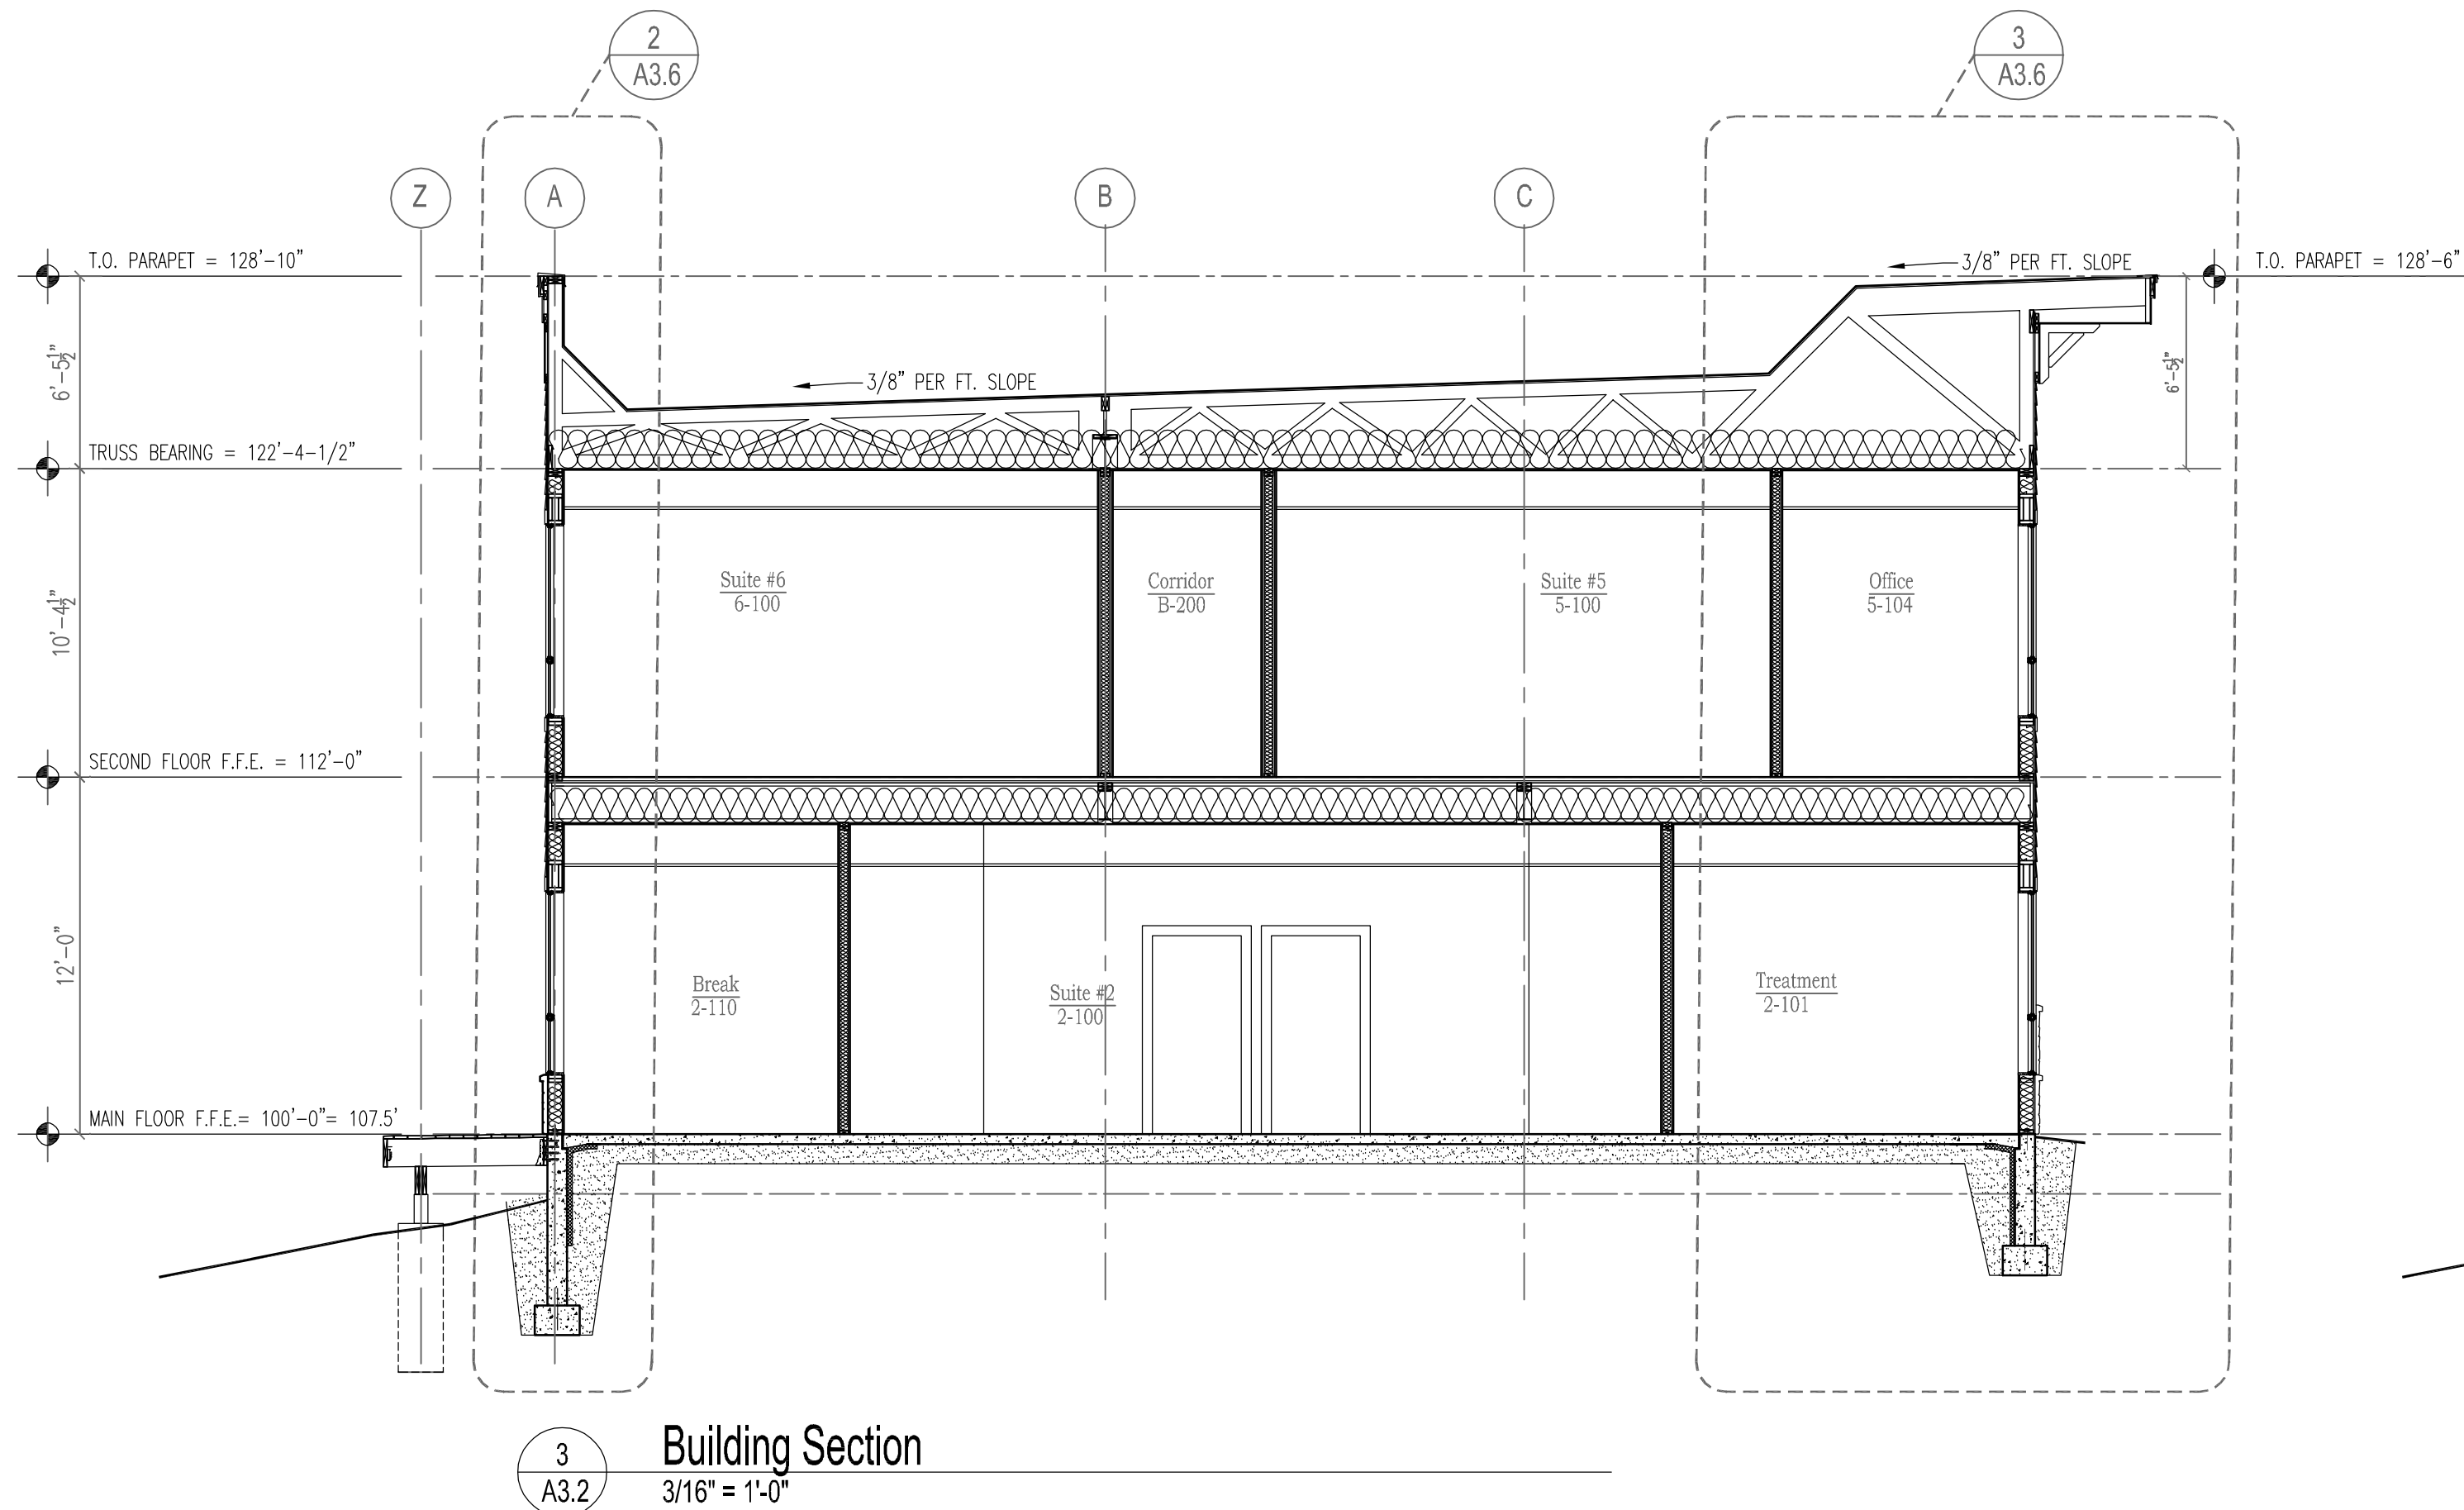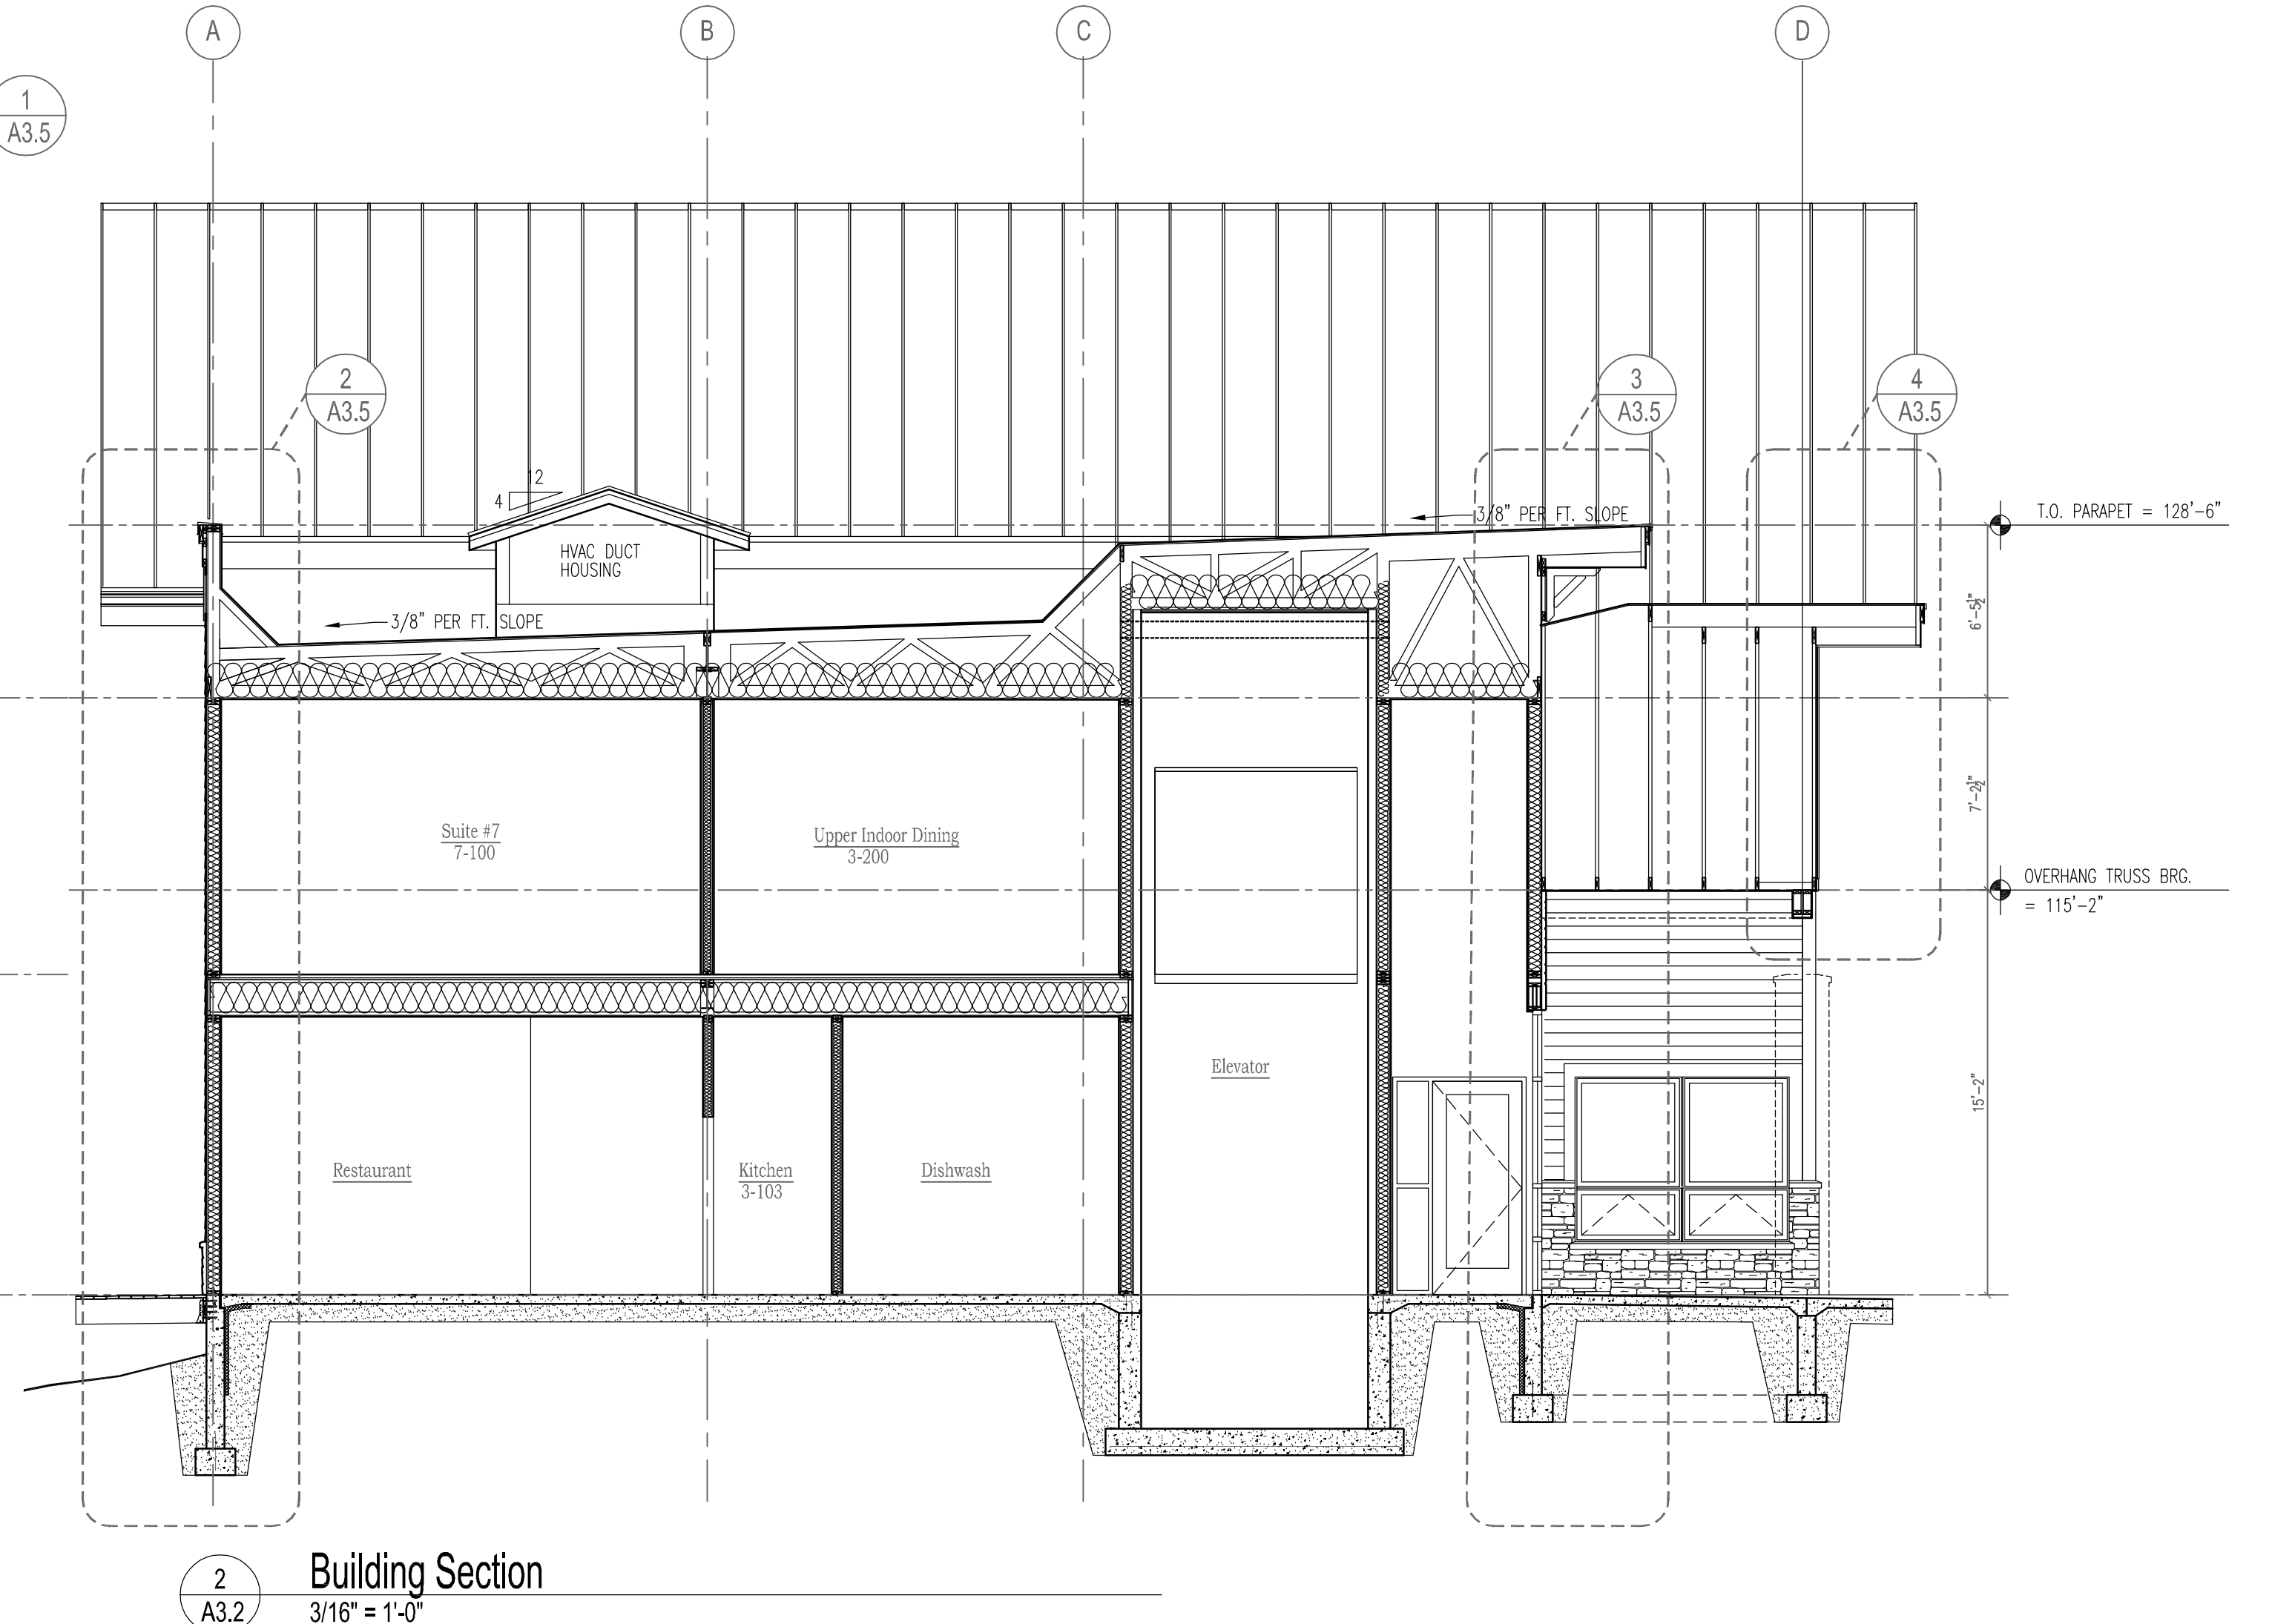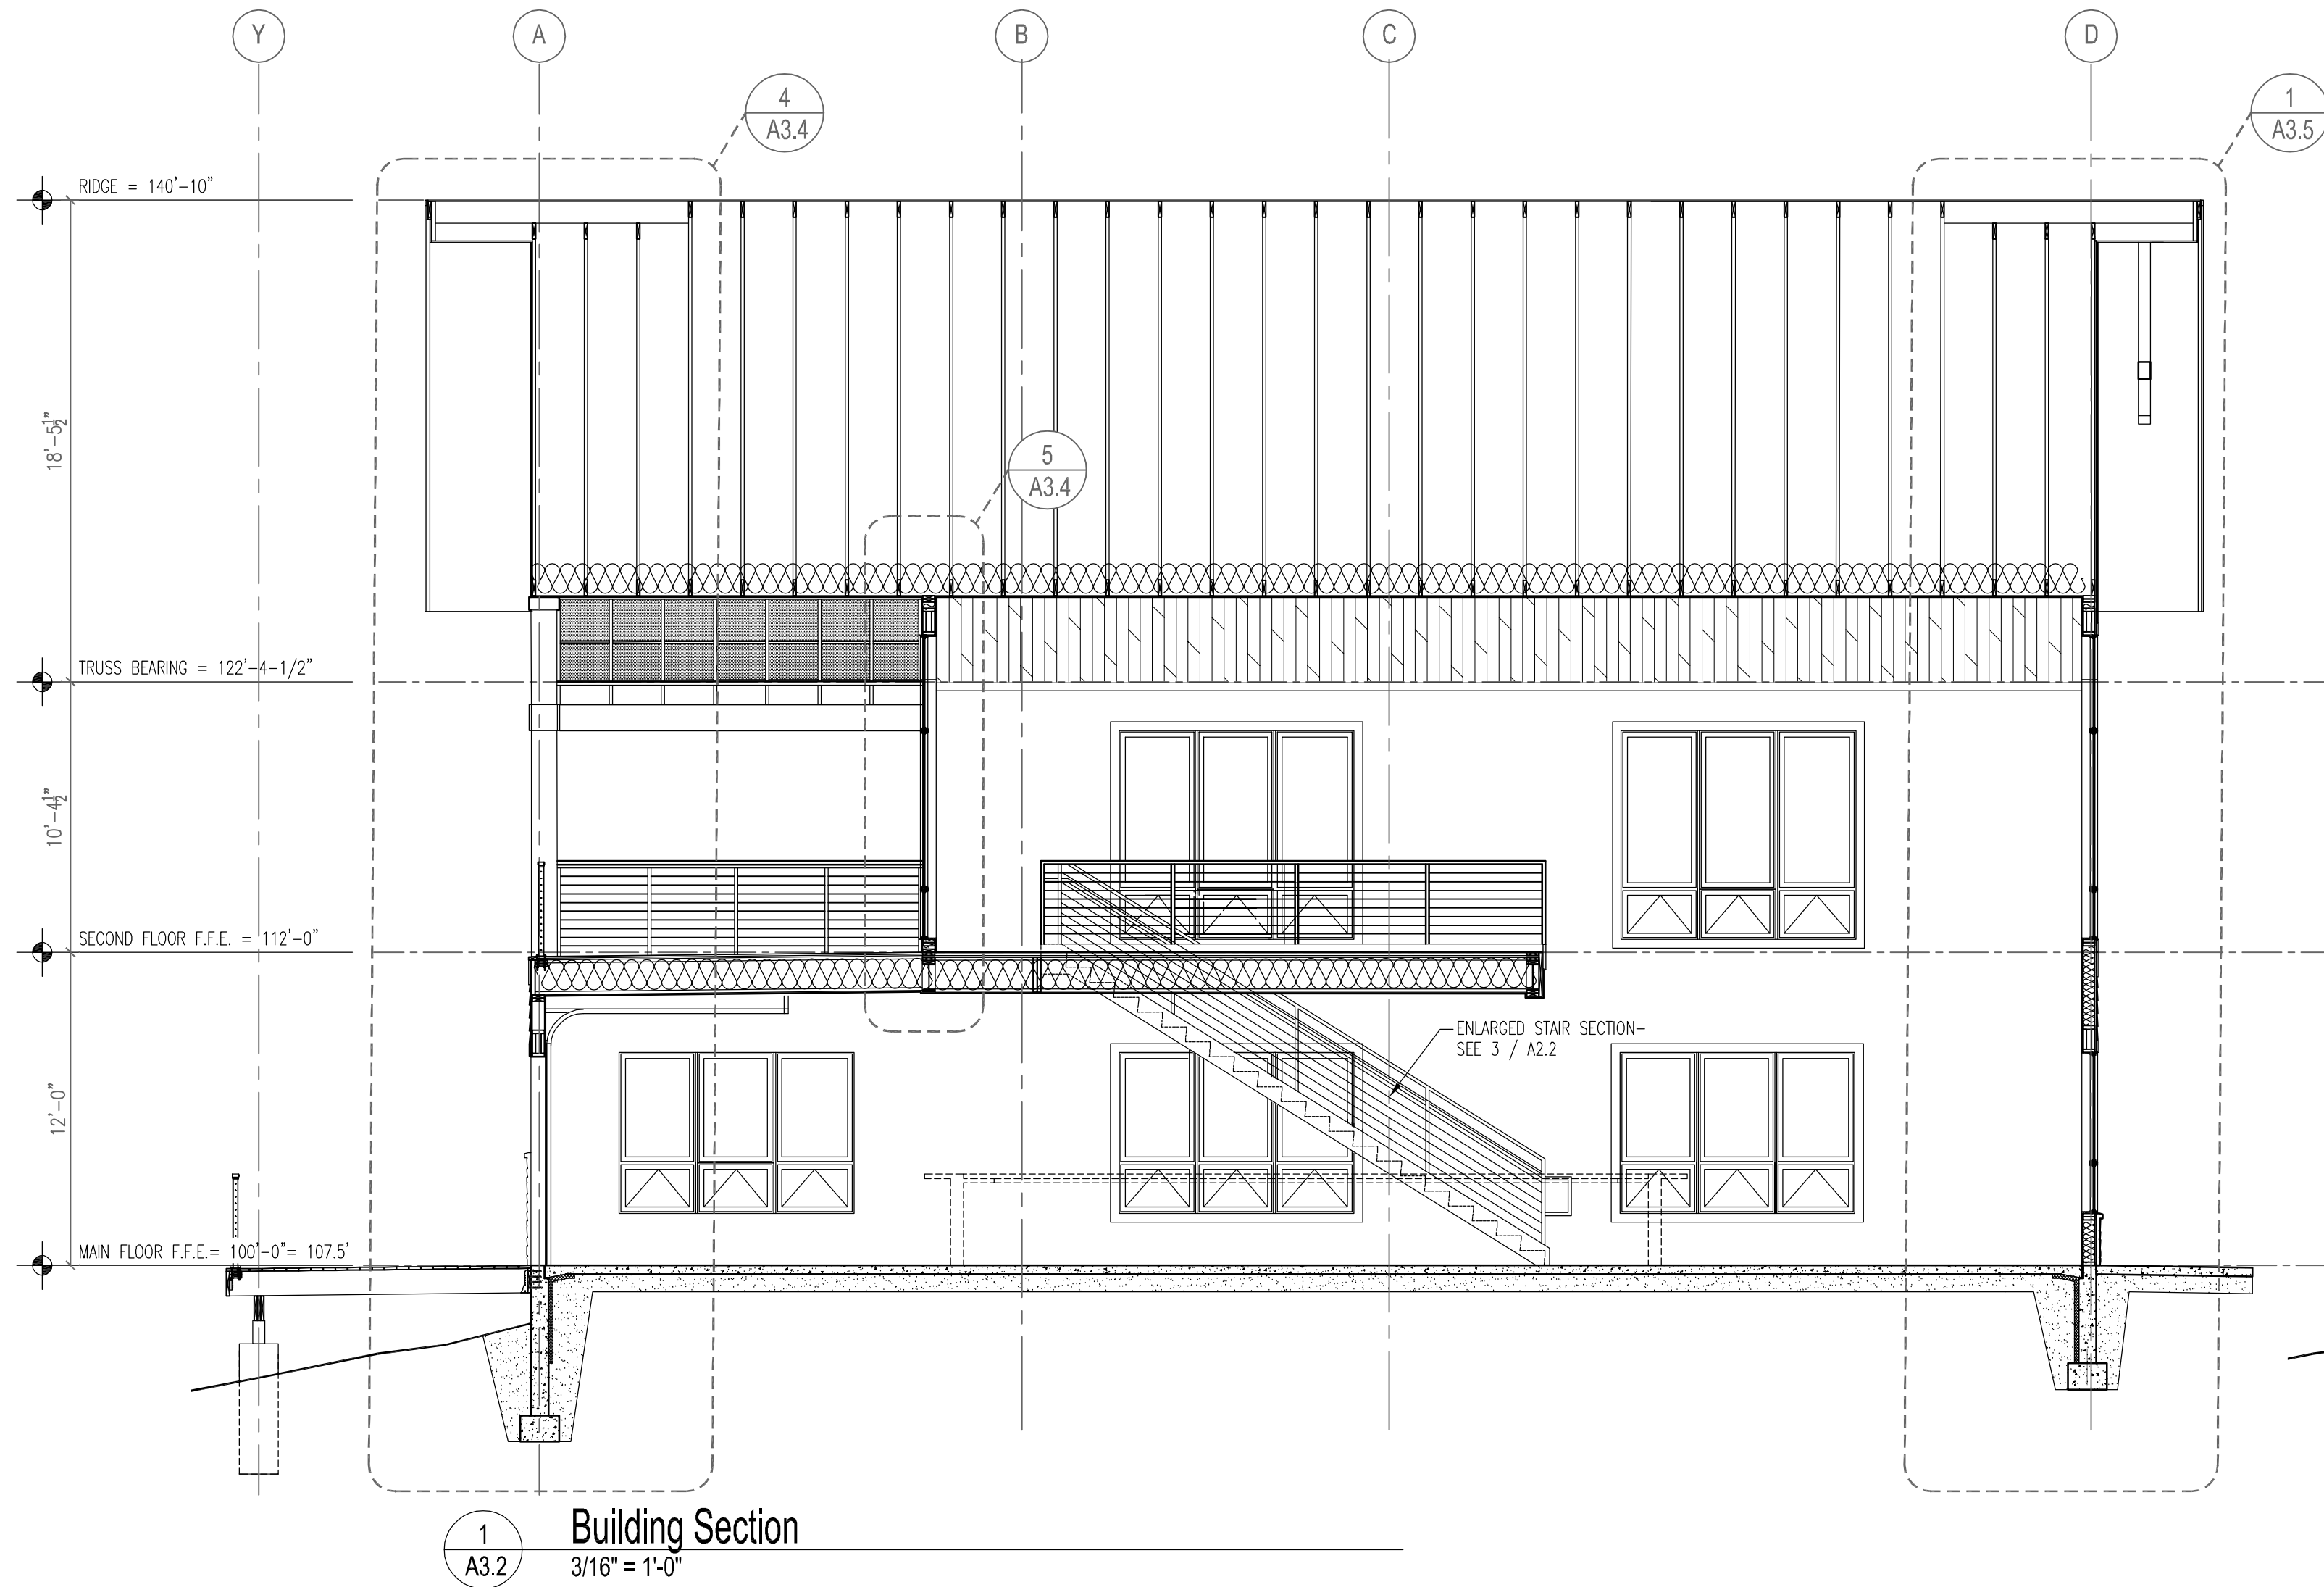

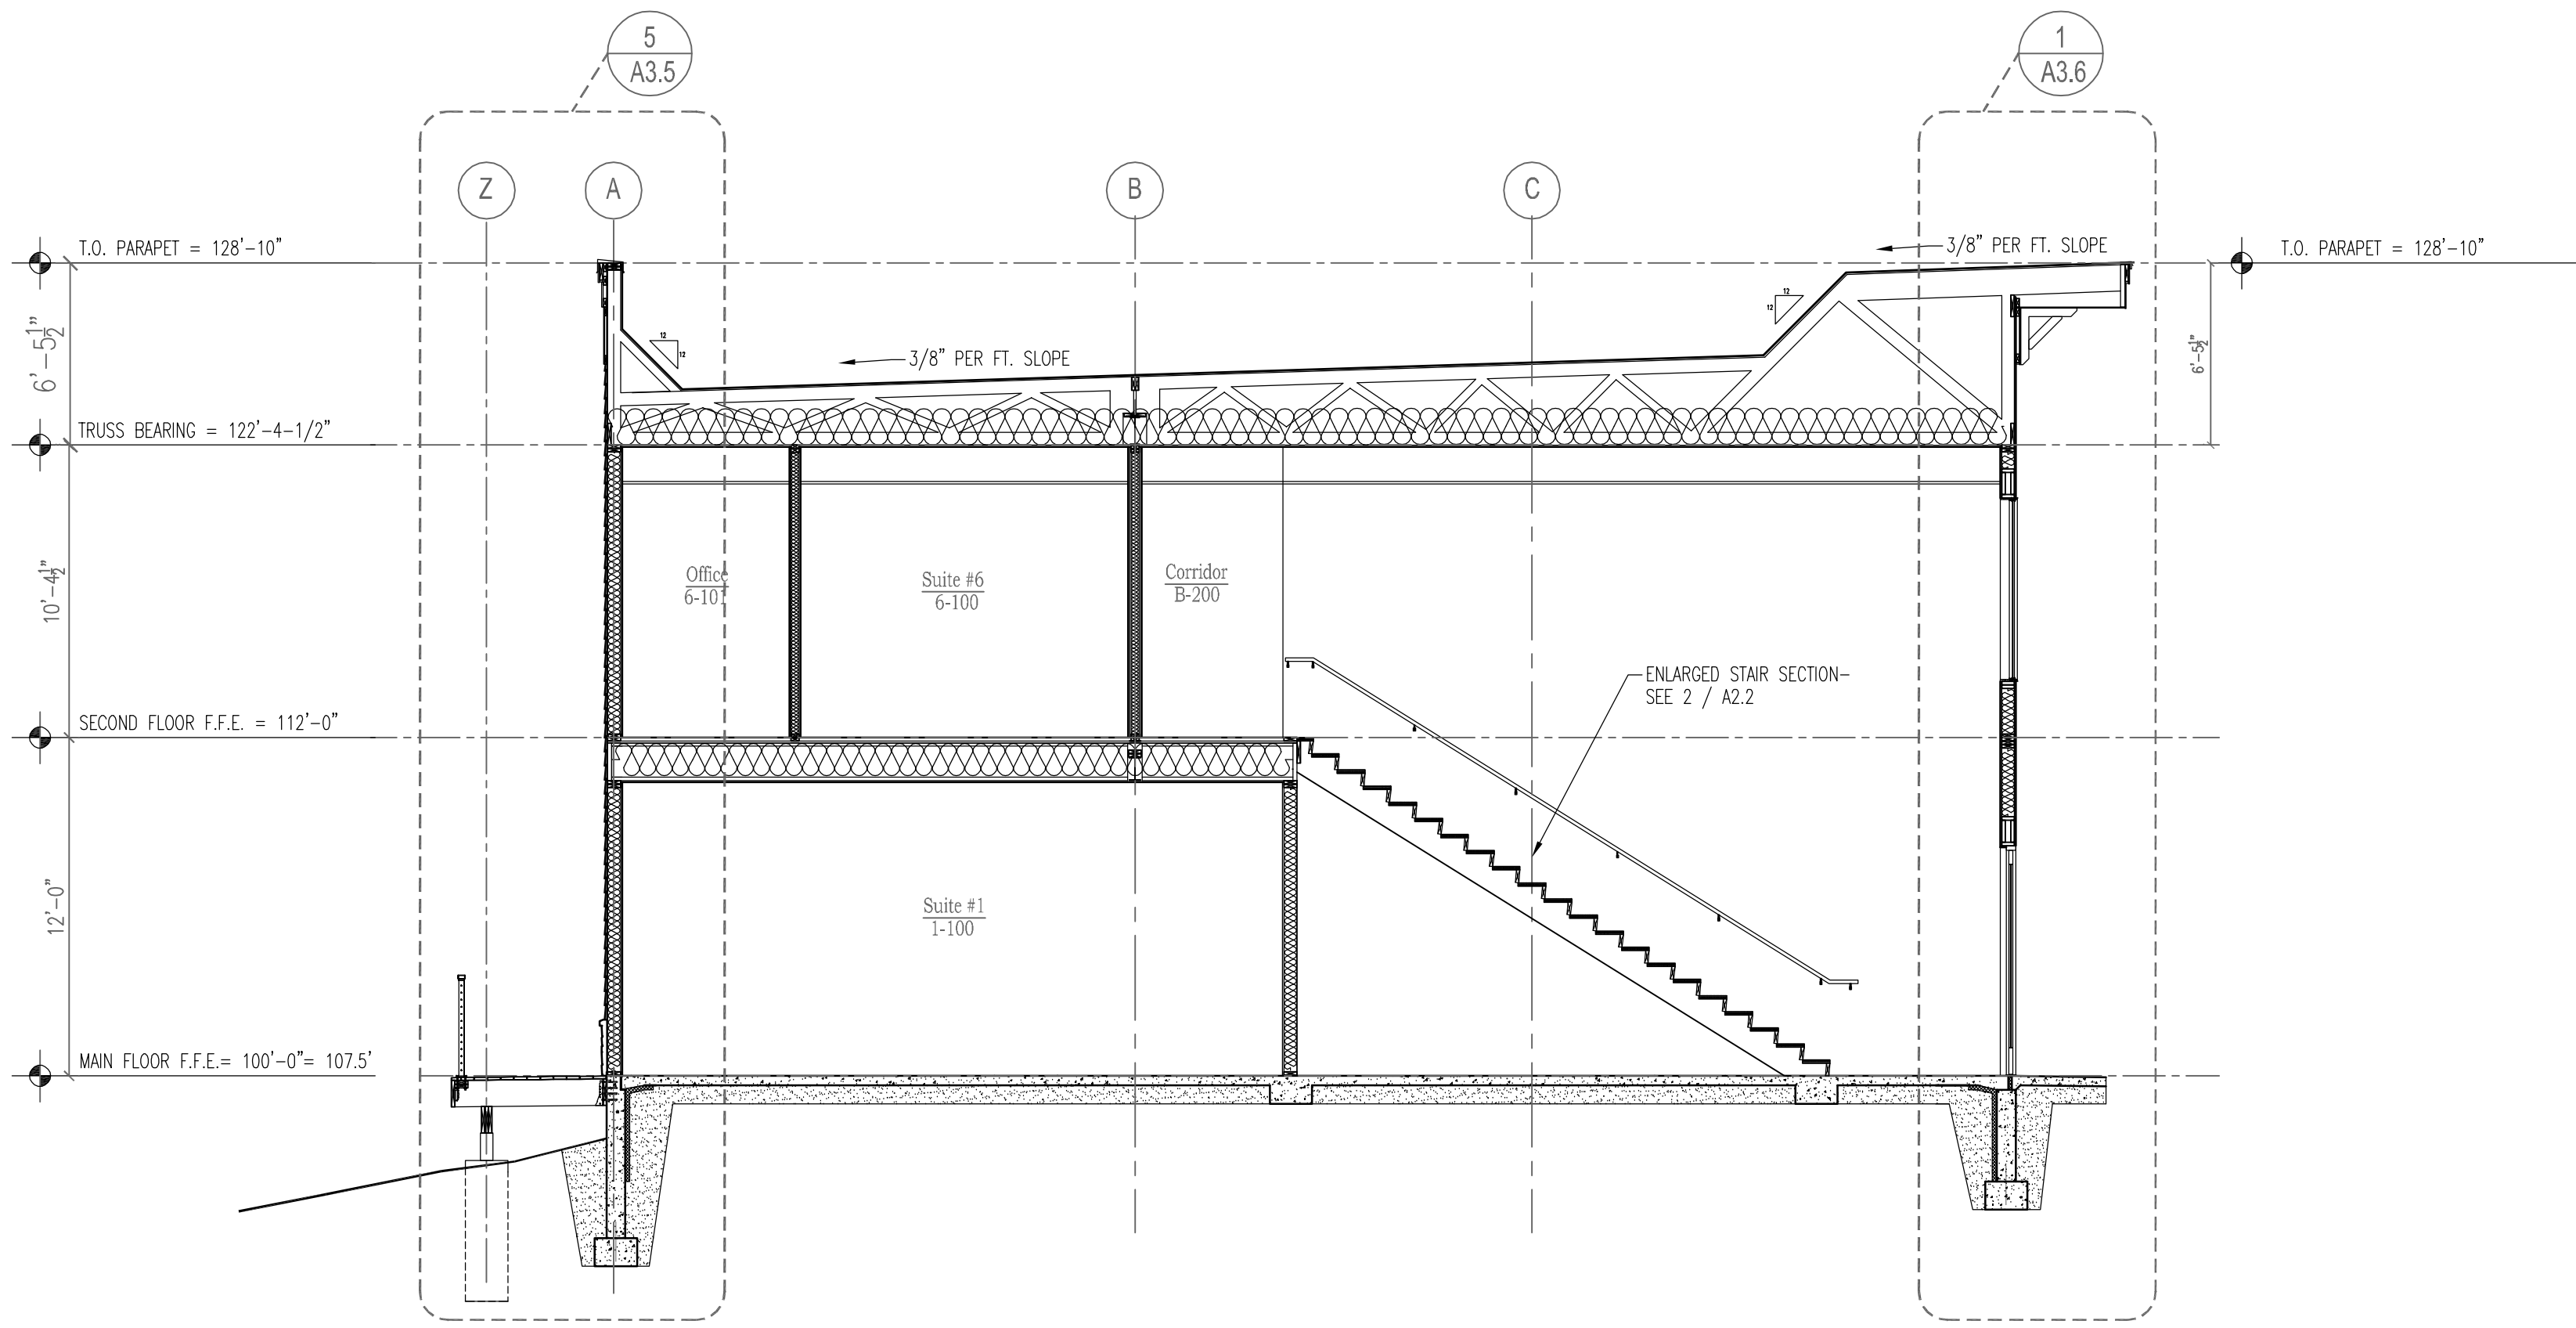


1
A3.3 Building Section
3/16\"/>

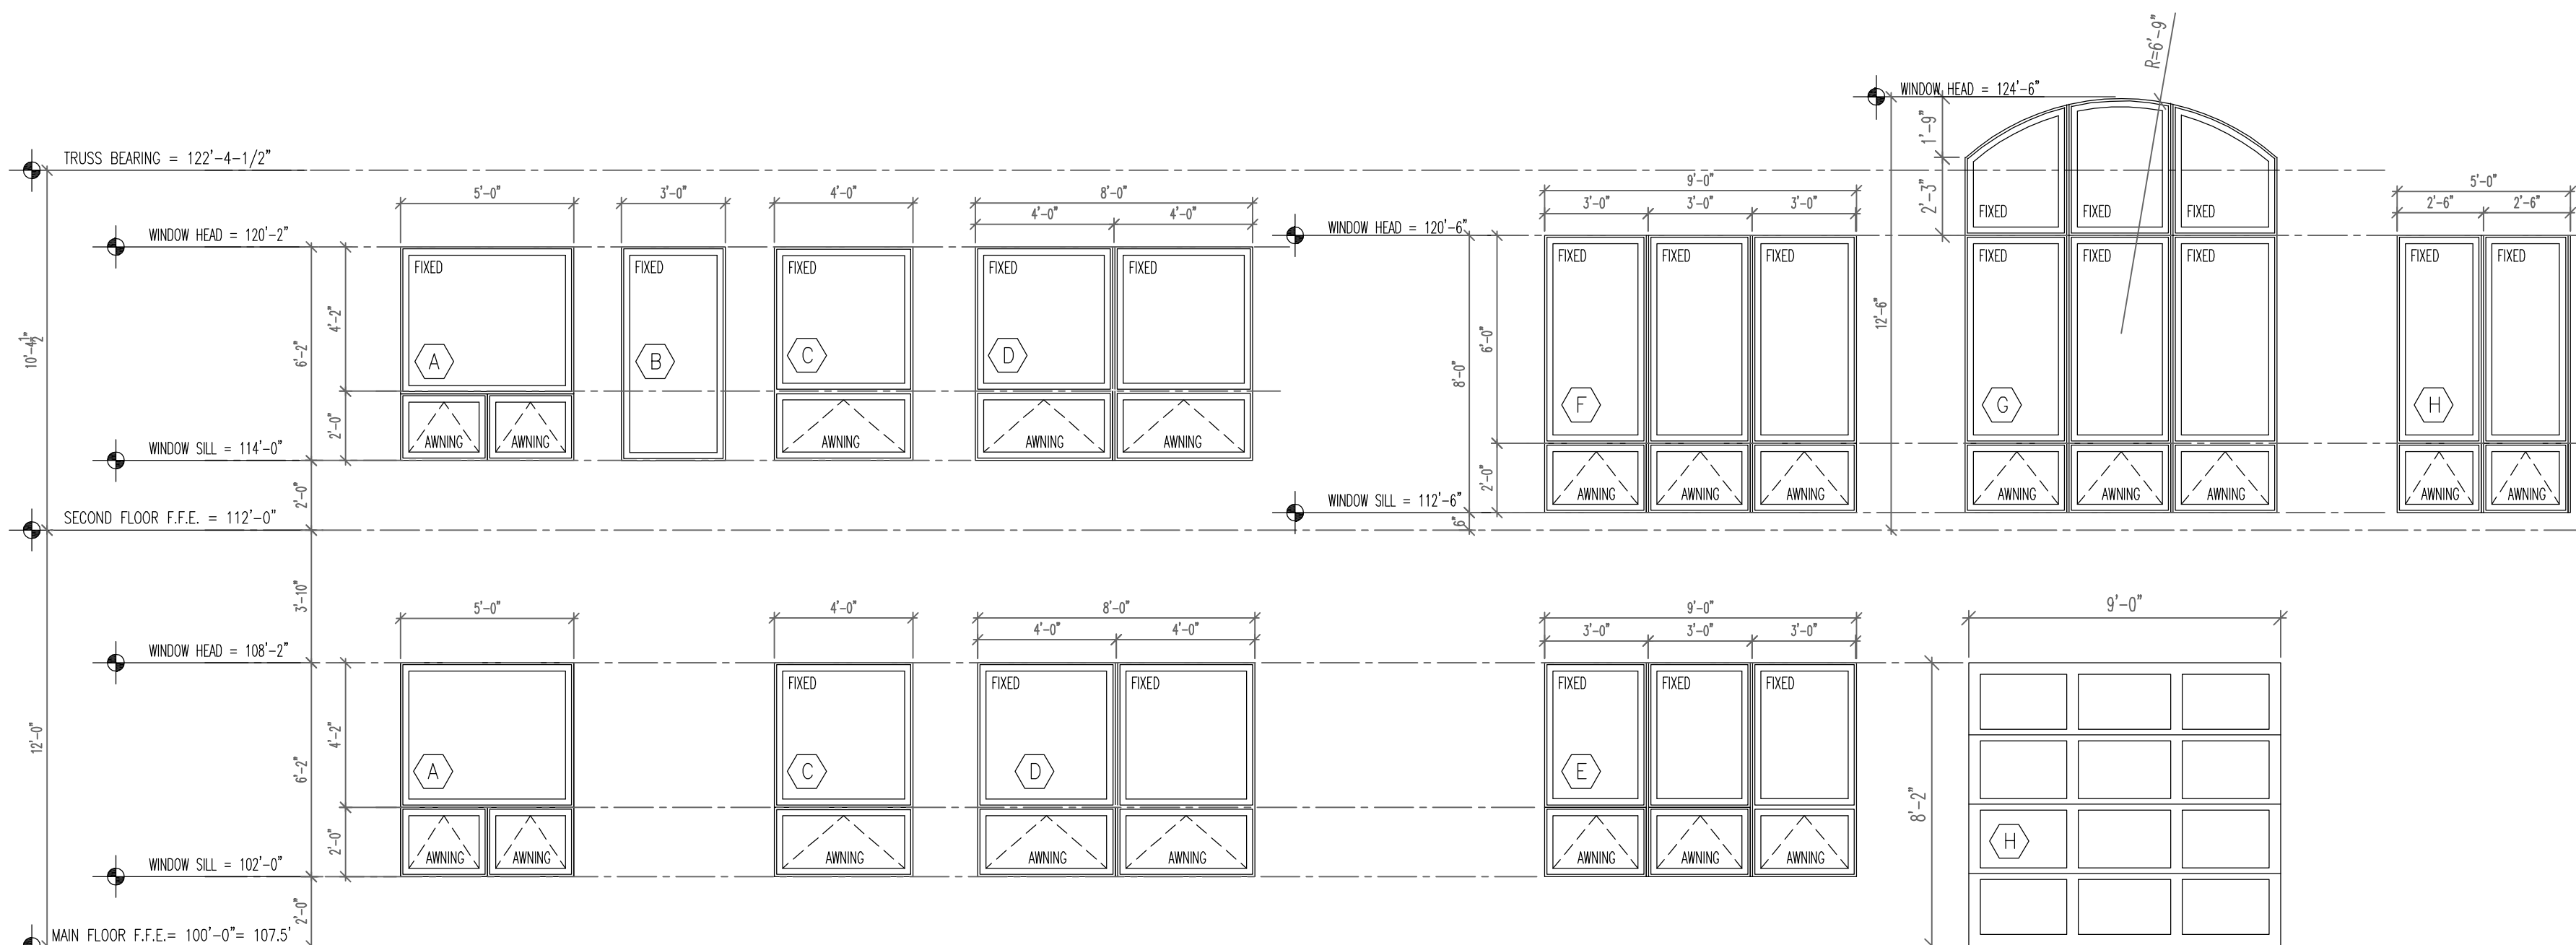

Exterior Window Notes

1. ALUMINUM-CLAD WOOD WINDOWS, TYPICAL. THERMALLY BROKEN, INSULATED FRAMES.
2. TYPICAL GLAZING: 1", INSULATED, LOW "E", ARGON-FILLED CLEAR GLASS. PROVIDE SAFETY GLASS AS REQUIRED.
3. WINDOW DIMENSIONS ARE NOMINAL. CONTRACTOR MUST VERIFY W/ WINDOW MANUFACTURER FOR EXACT R.O. SIZES.
4. EXTERIOR FINISH- DARK BRONZE ANODIZED
5. R VALUE = 3.33 U= 0.30 OR BETTER SHGC = 0.40

3
A3.3 Exterior Window Elevations
1/4\"/>

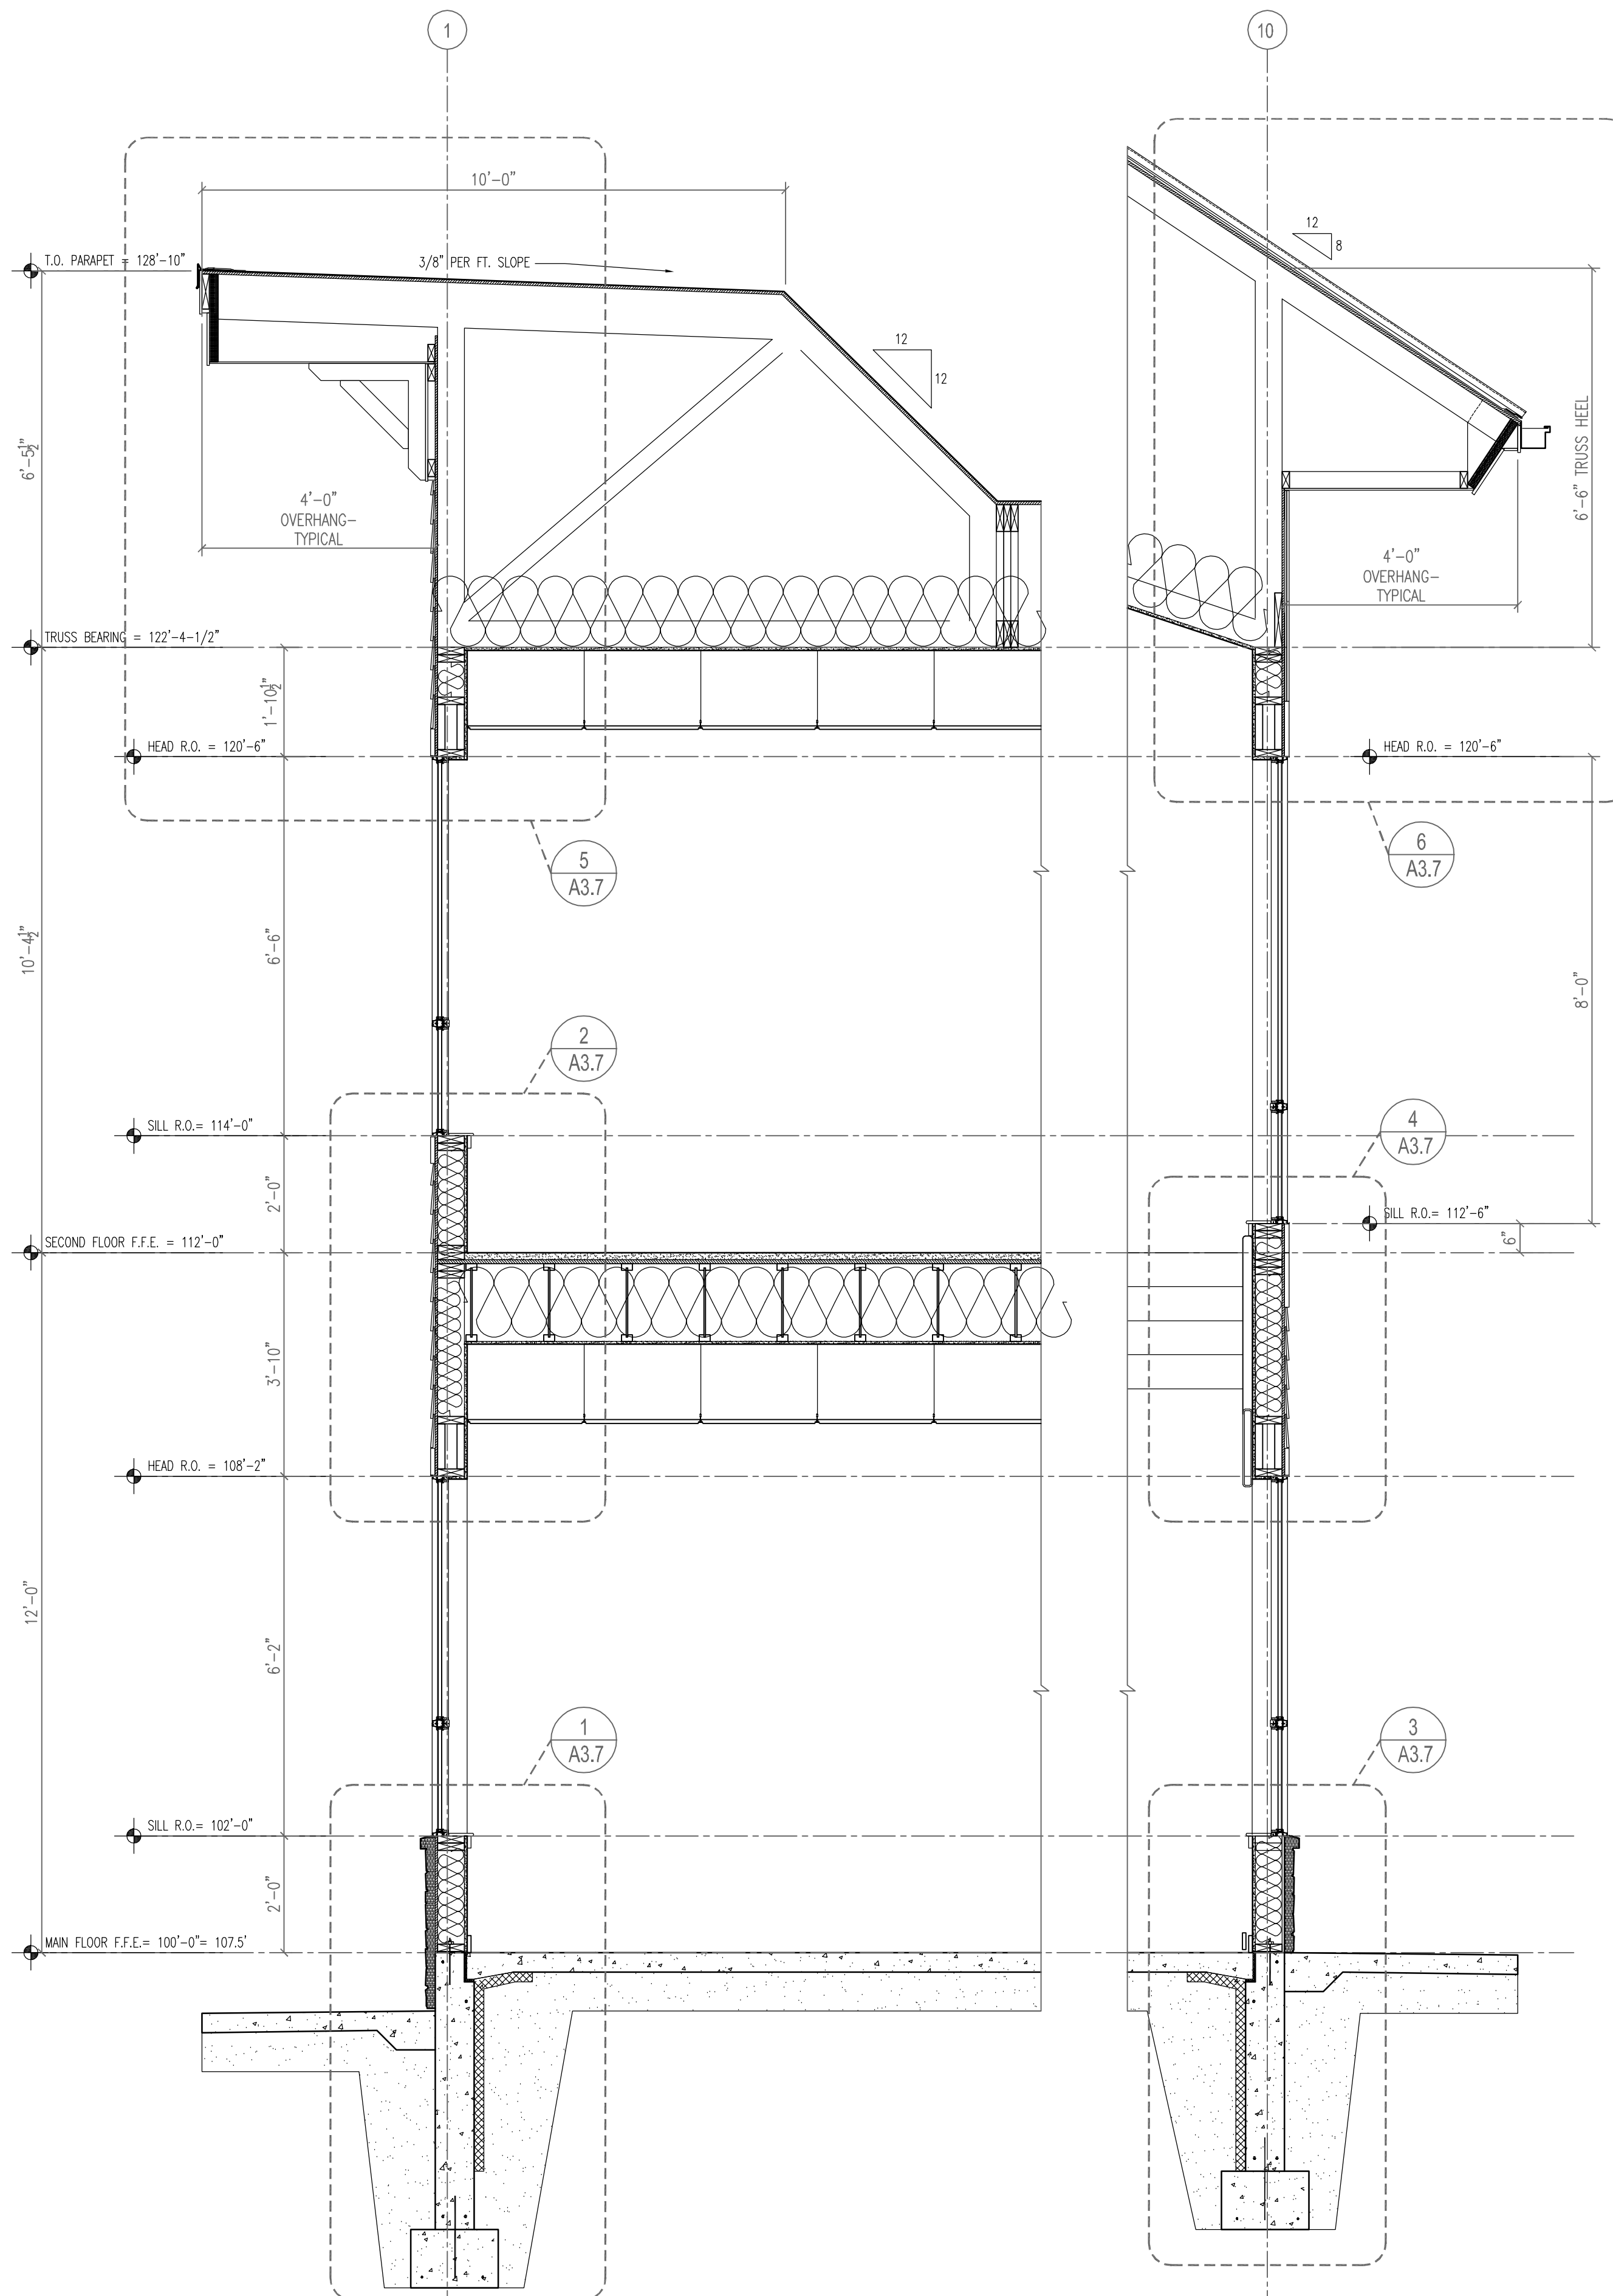

3
A3.3 Wall Section
1/2\"/>

4
A3.3 Wall Section
1/2\"/>

SHEET NUMBER

A3.3

Building & Wall Sections

Harvest Square

LOCATION:

2201 Silvernail Road
Pewaukee, WI 53072

PROJECT OWNER:

Good Harvest Market 2, LLC
2201 Silvernail Road
Pewaukee, WI 53072

REVISIONS

NO.	TITLE	DATE

INC.

PROJECT TITLE:

2201 Silvernail Road
Pewaukee, WI 53072

LOCATION:


2201 Silvernail Road
Pewaukee, WI 53072

PROJECT OWNER:


Good Harvest Market 2, LLC
2201 Silvernail Road
Pewaukee, WI 53072

REVISIONS


NO.	TITLE	DATE

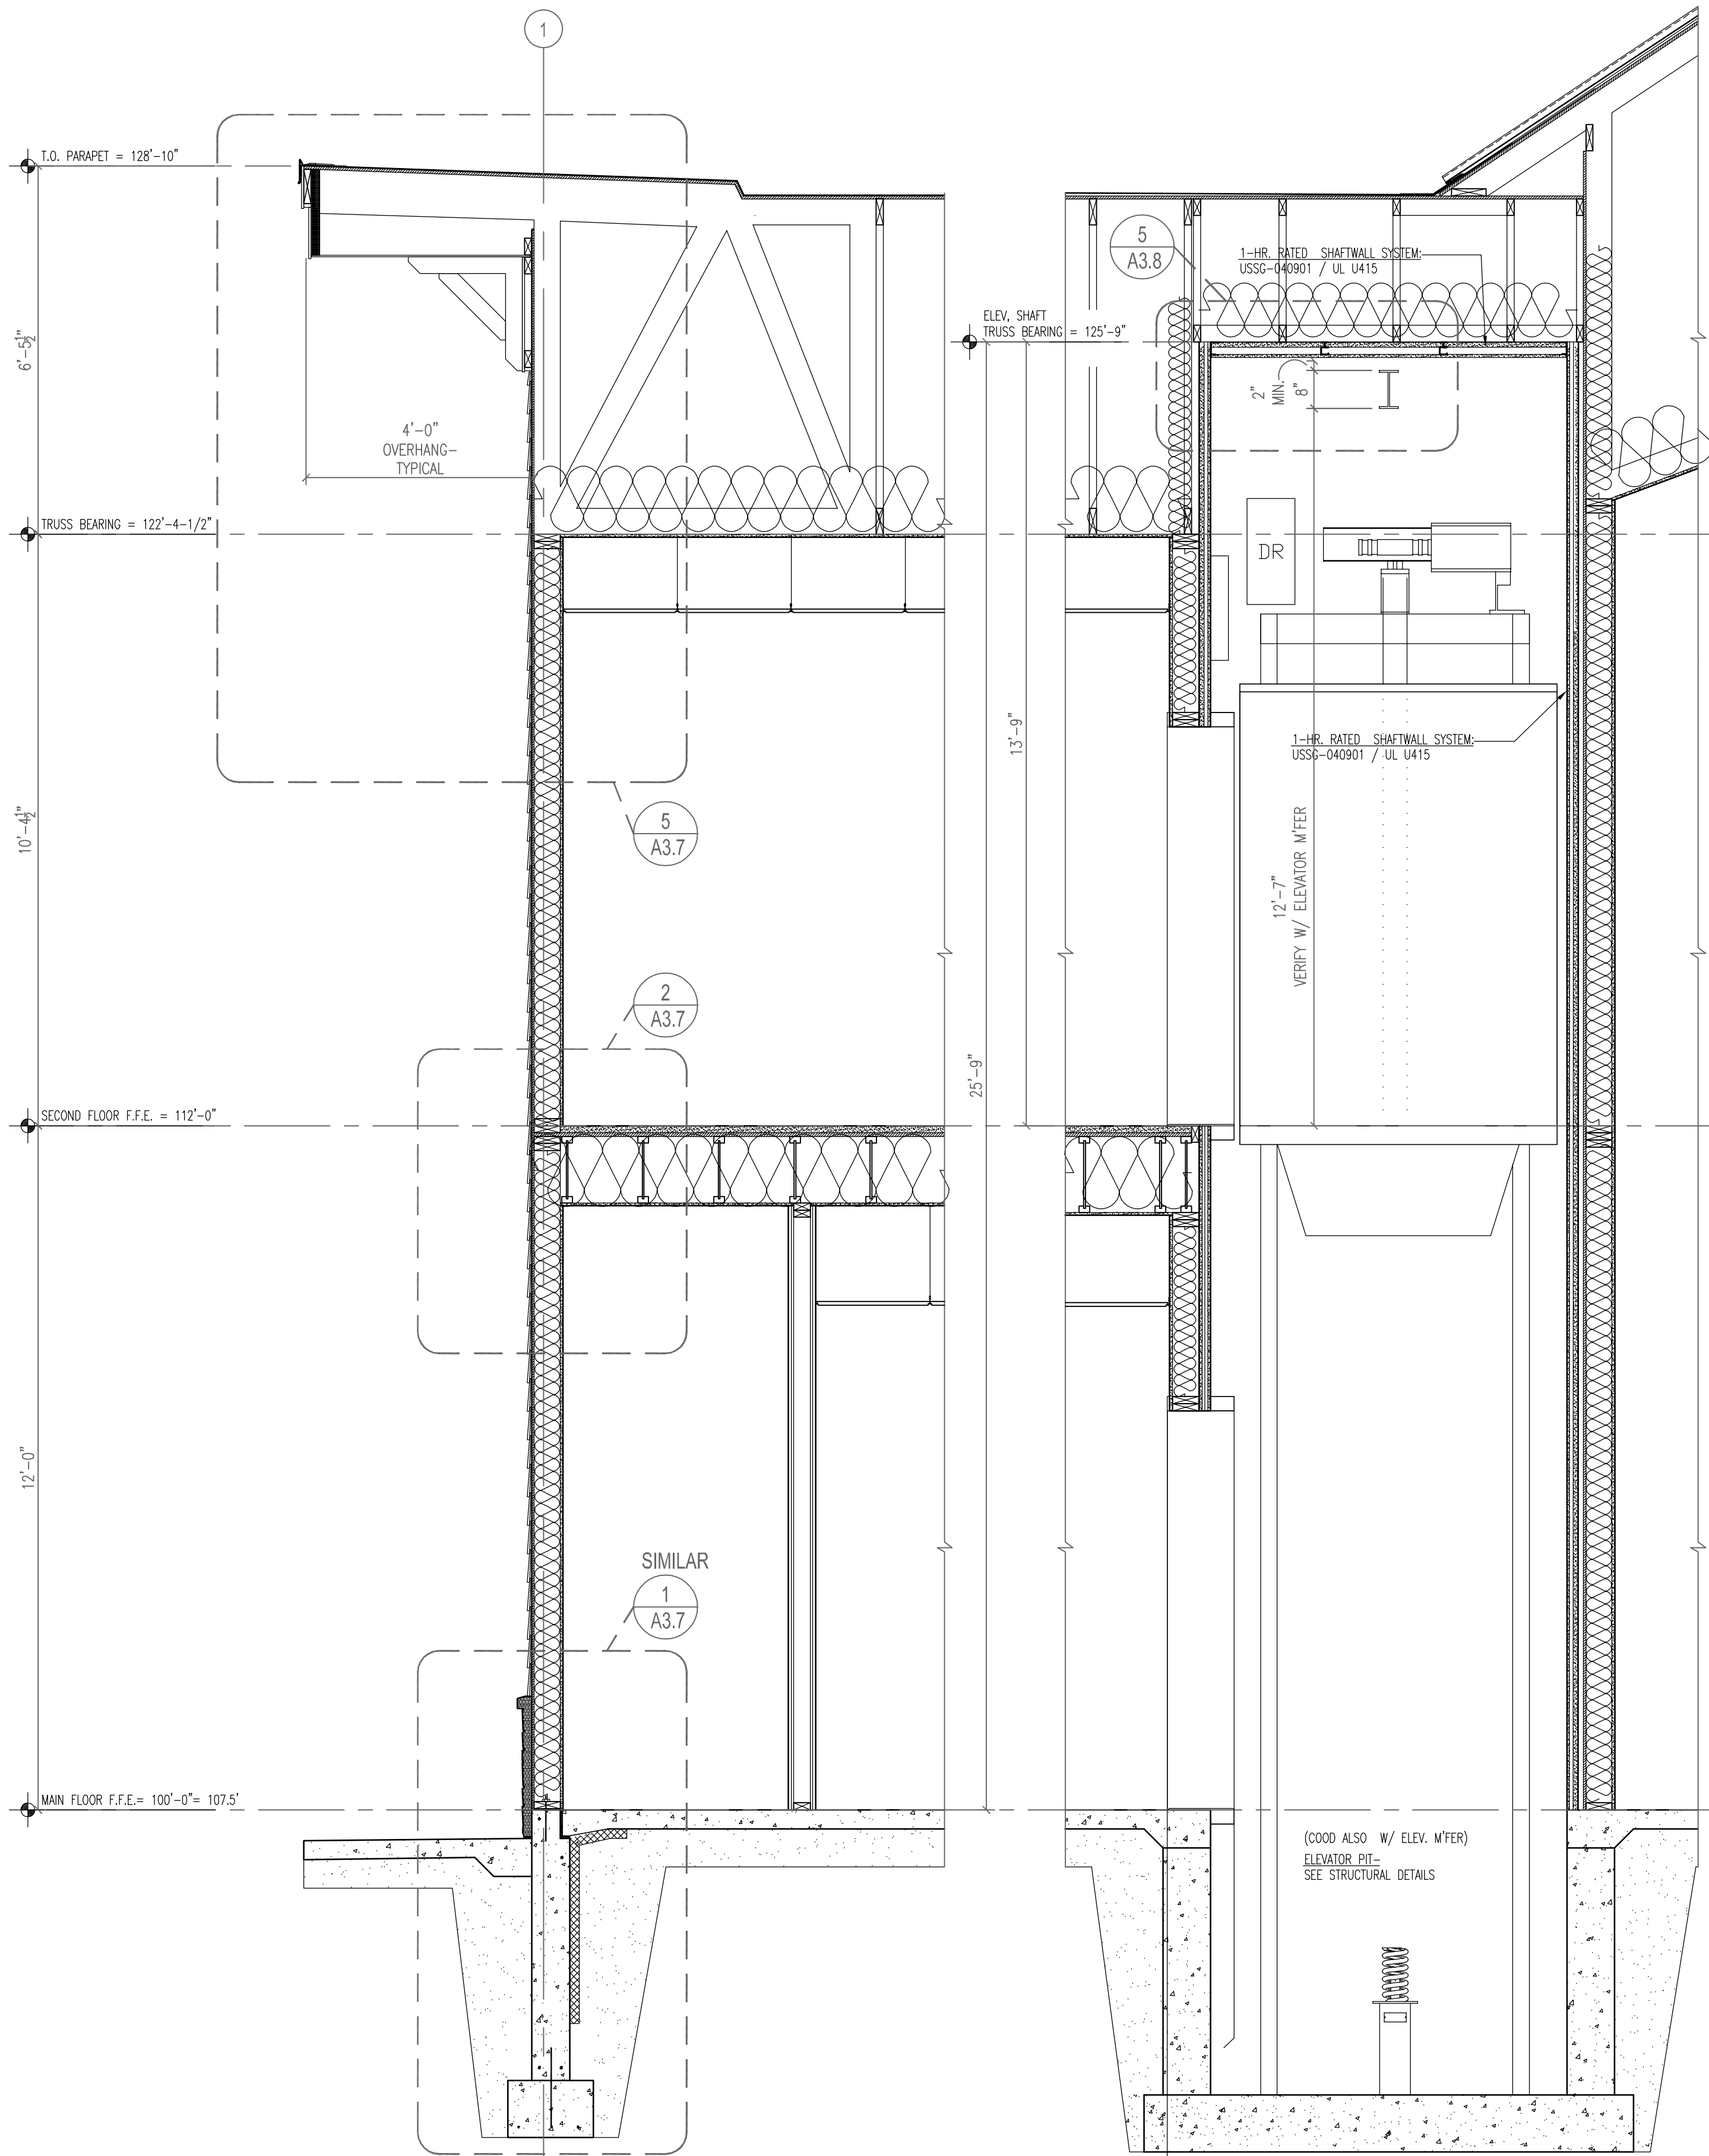


1
A3.4
Wall Section
1/2" = 1'-0"

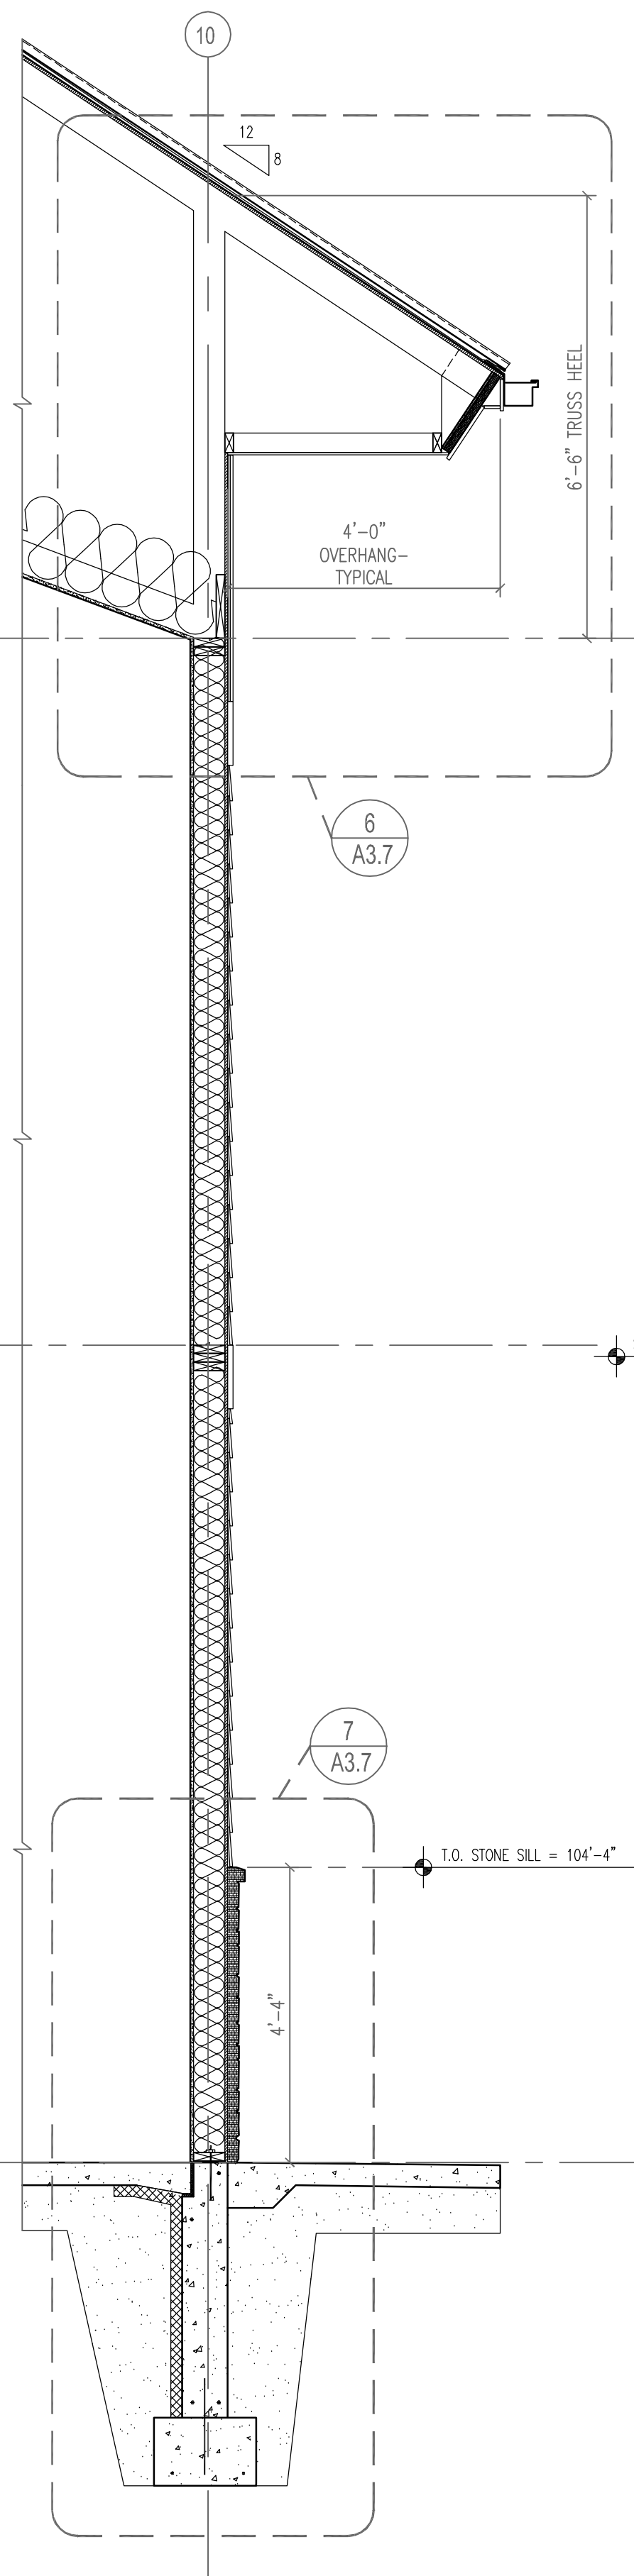


2
A3.4
Wall Section
1/2" = 1'-0"

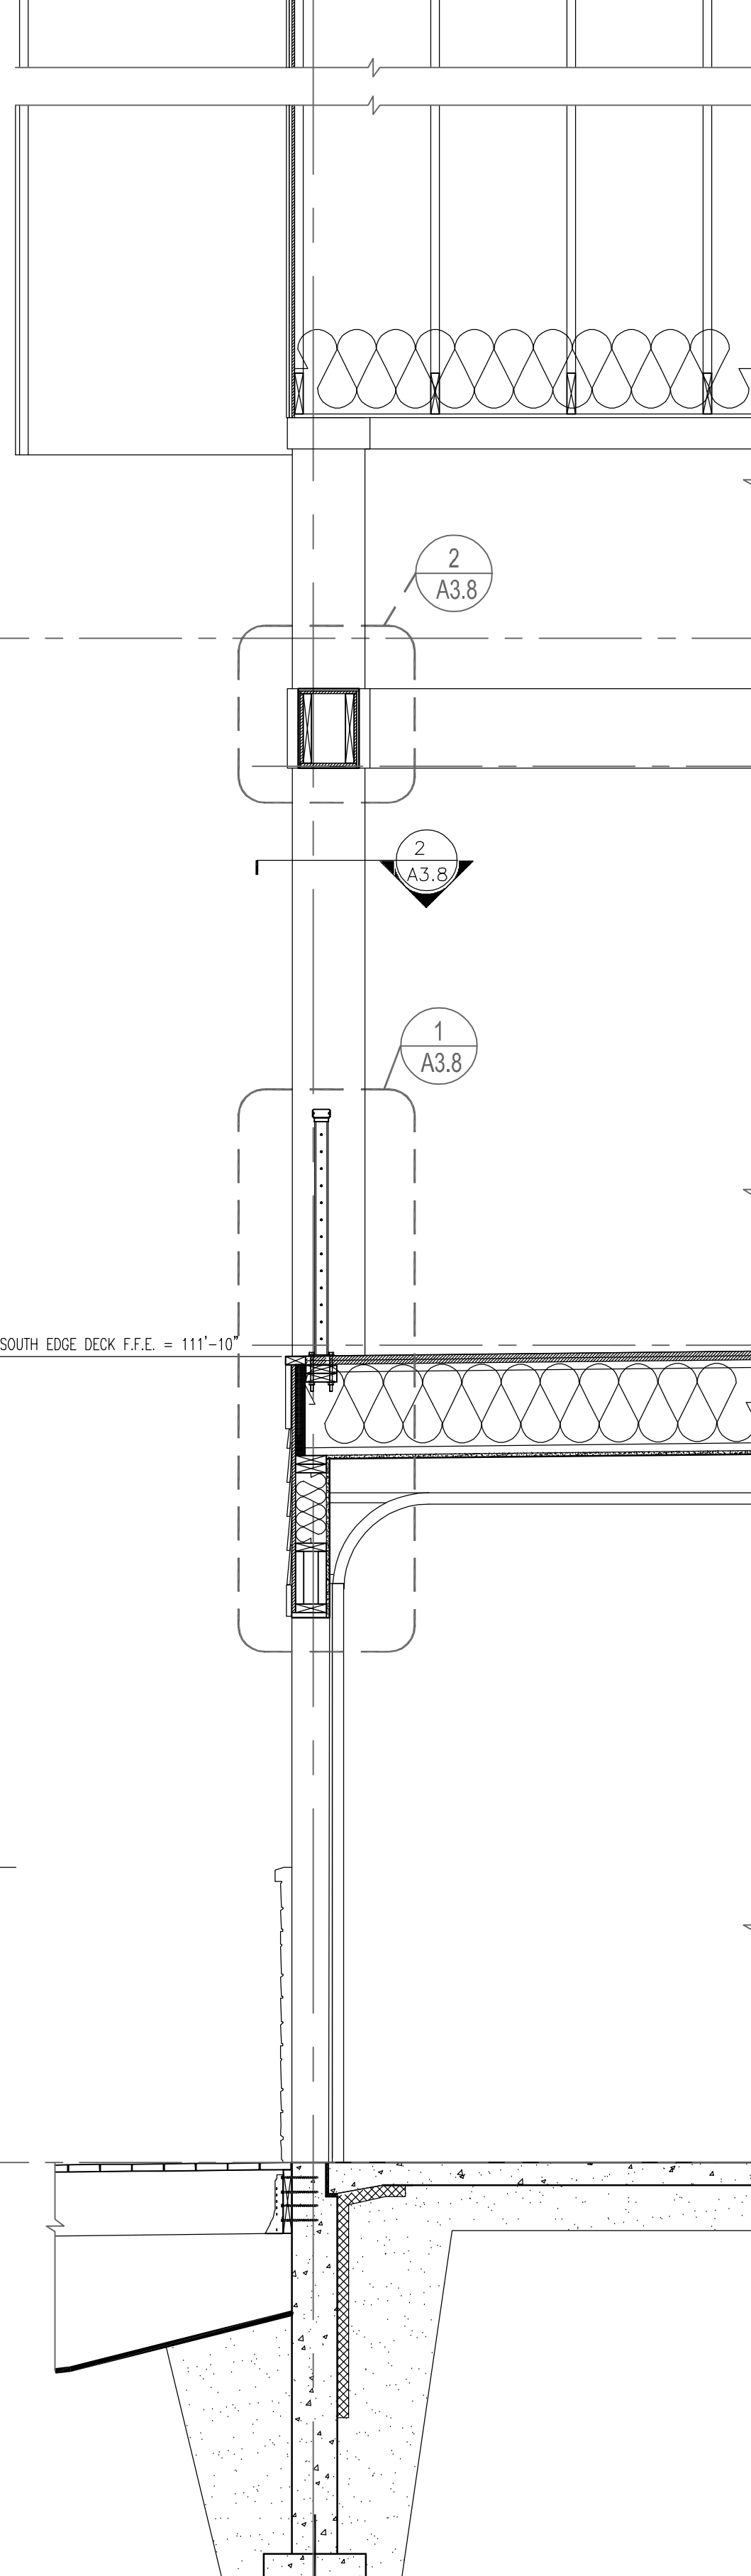

3
A3.4
Wall Section
1/2" = 1'-0"

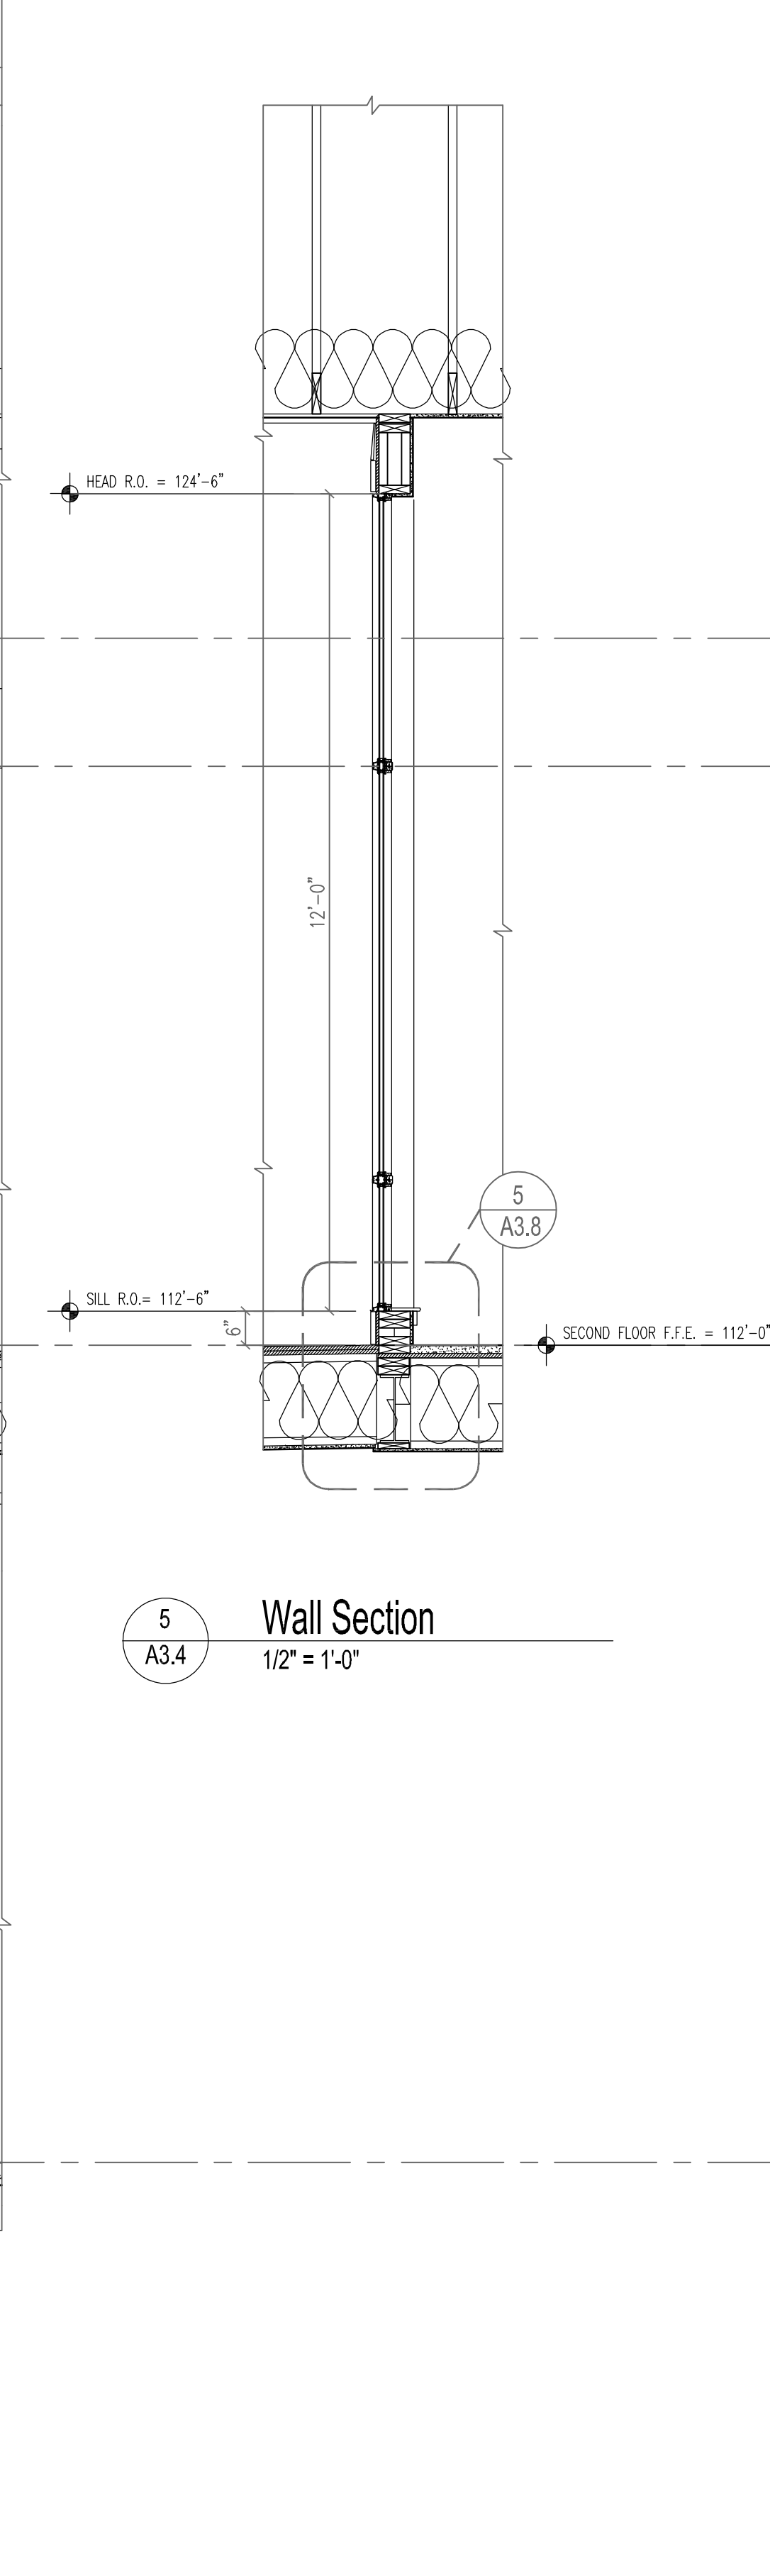

4
A3.4
Wall Section
1/2" = 1'-0"

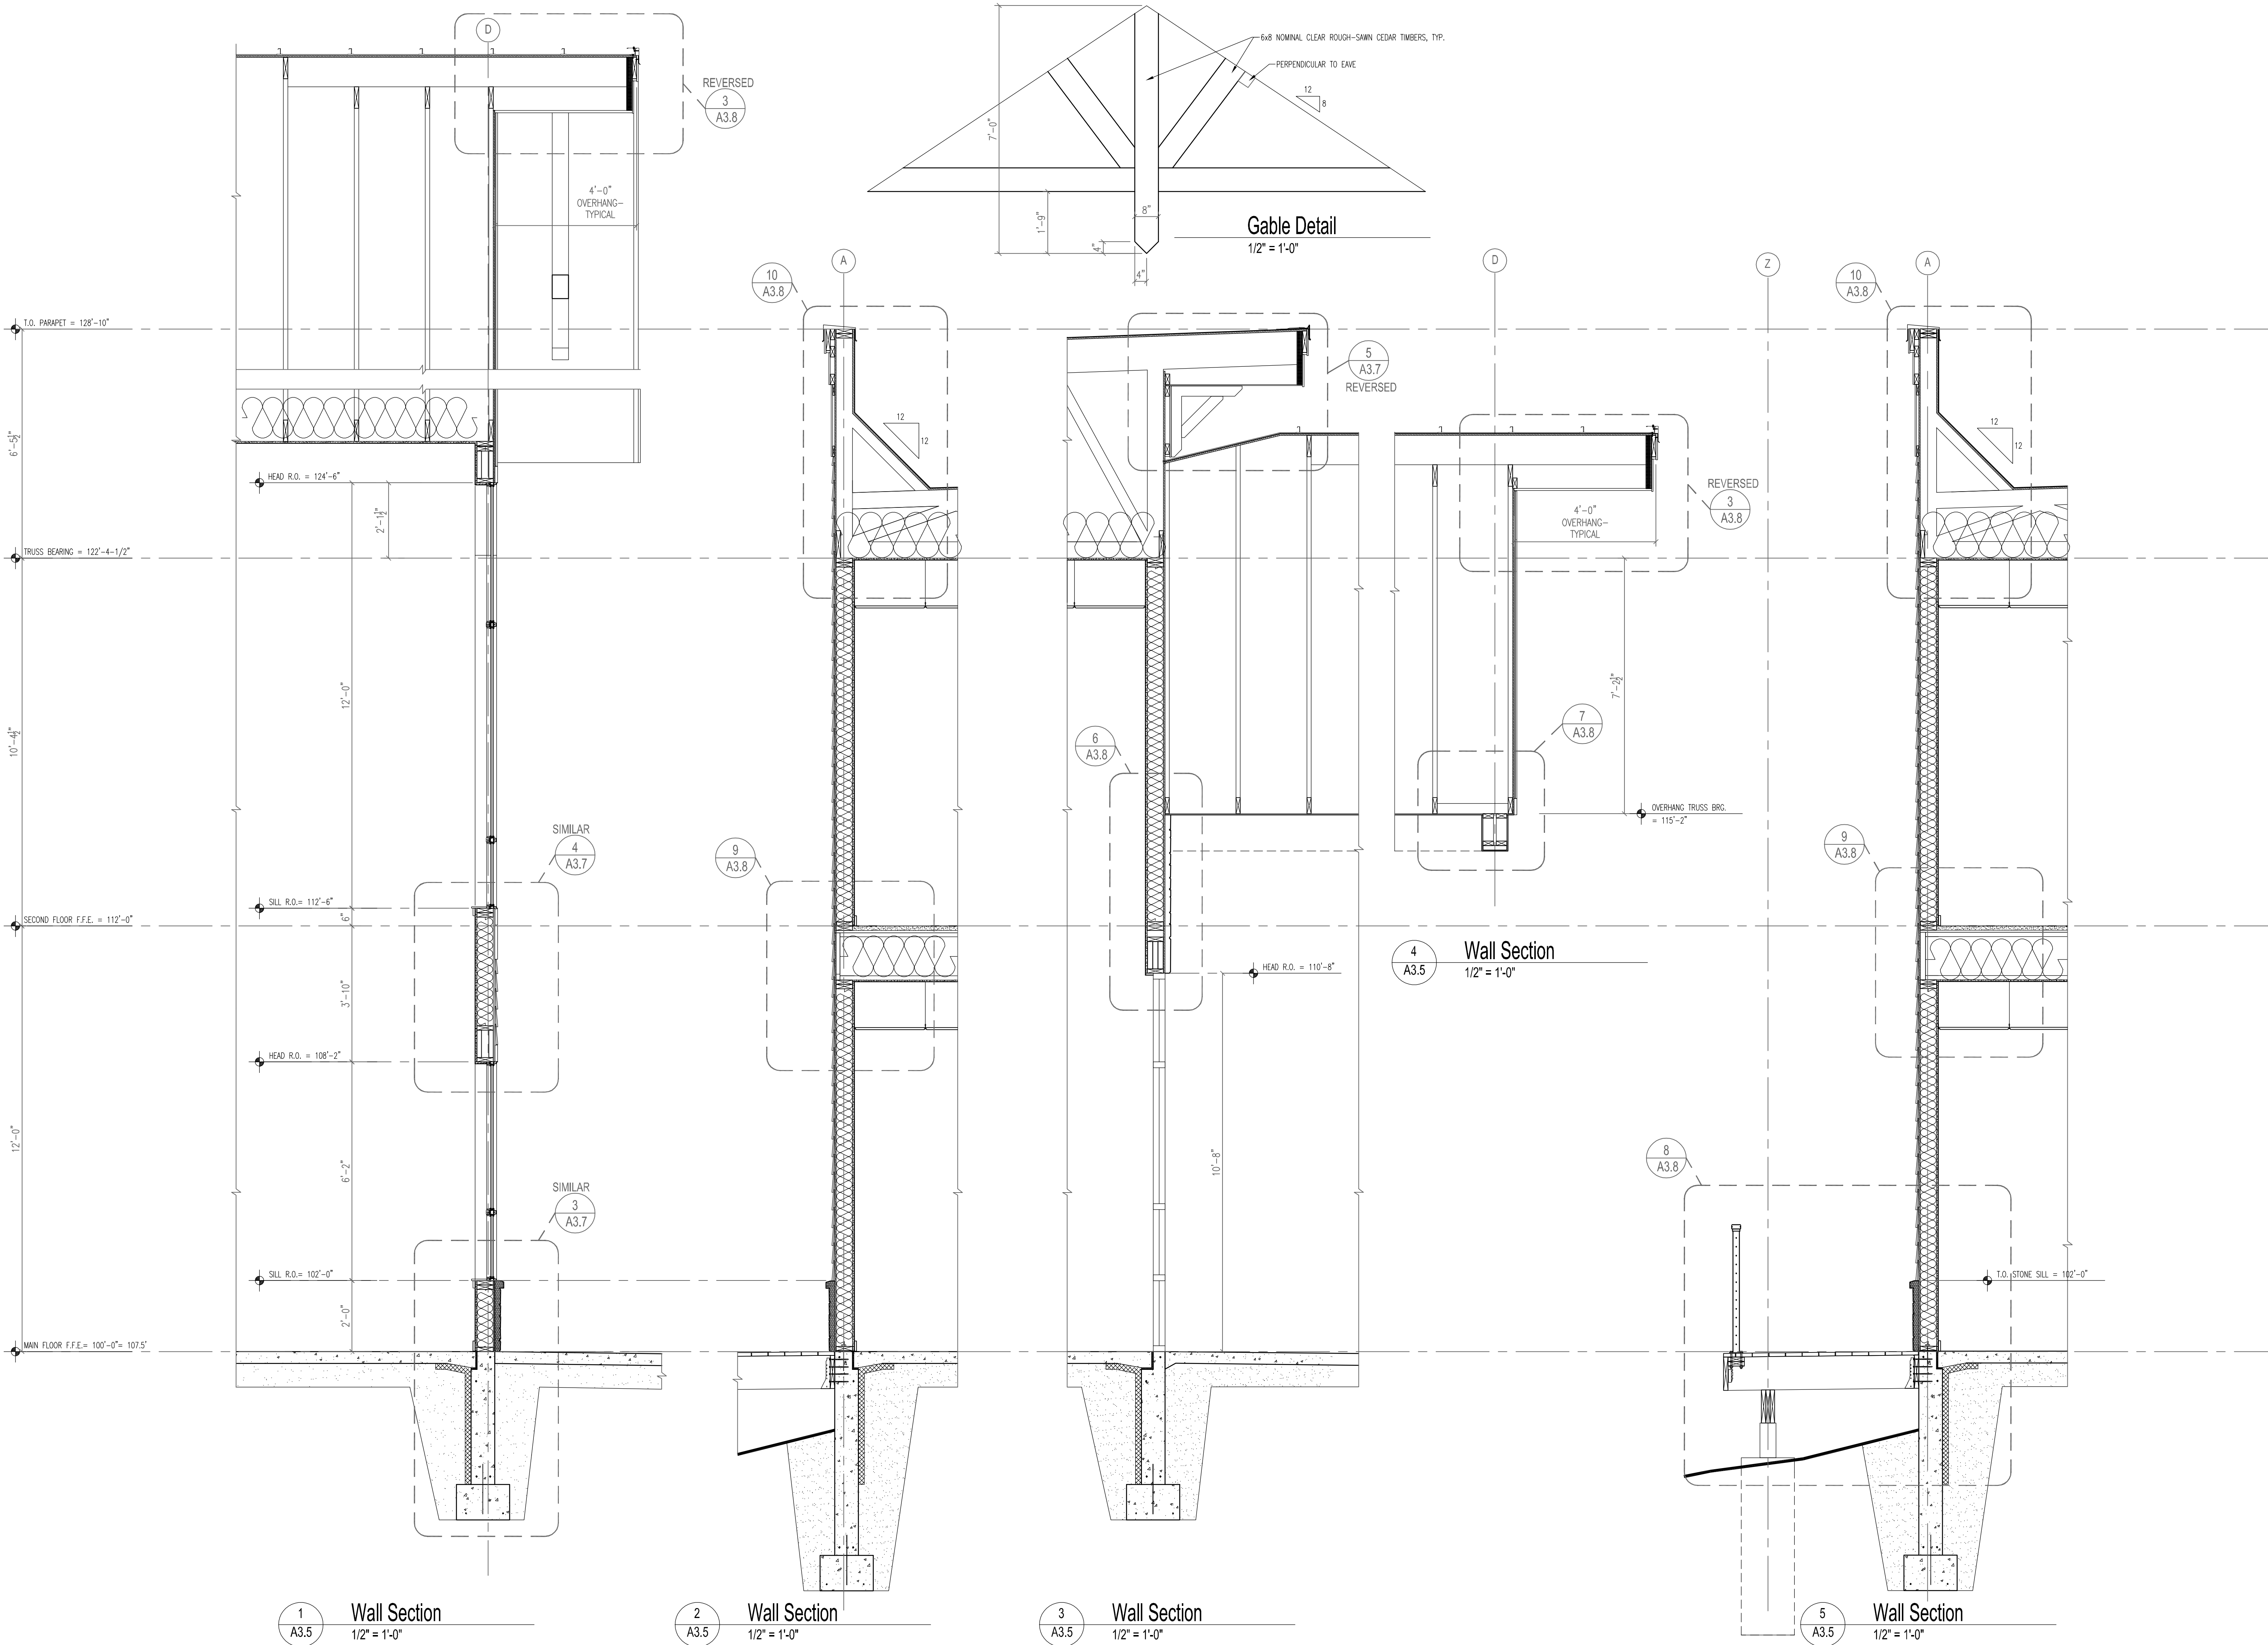

SHEET NUMBER:

A3.5

Wall Sections

In c.

PROJECT:

Harvest Square

LOCATION:

2201 Silvermail Road
Pewaukee, WI 53072

PROJECT OWNER:

Coast Harvest Market 2, LLC
2205 Silvermail Road
Pewaukee, WI 53072

Sun Prairie, WI 53590


Gregory M. Cashman, AIA

REVISIONS

NO.	TITLE	DATE

DATE: July 25, 2019

Pewaukee, WI 53072

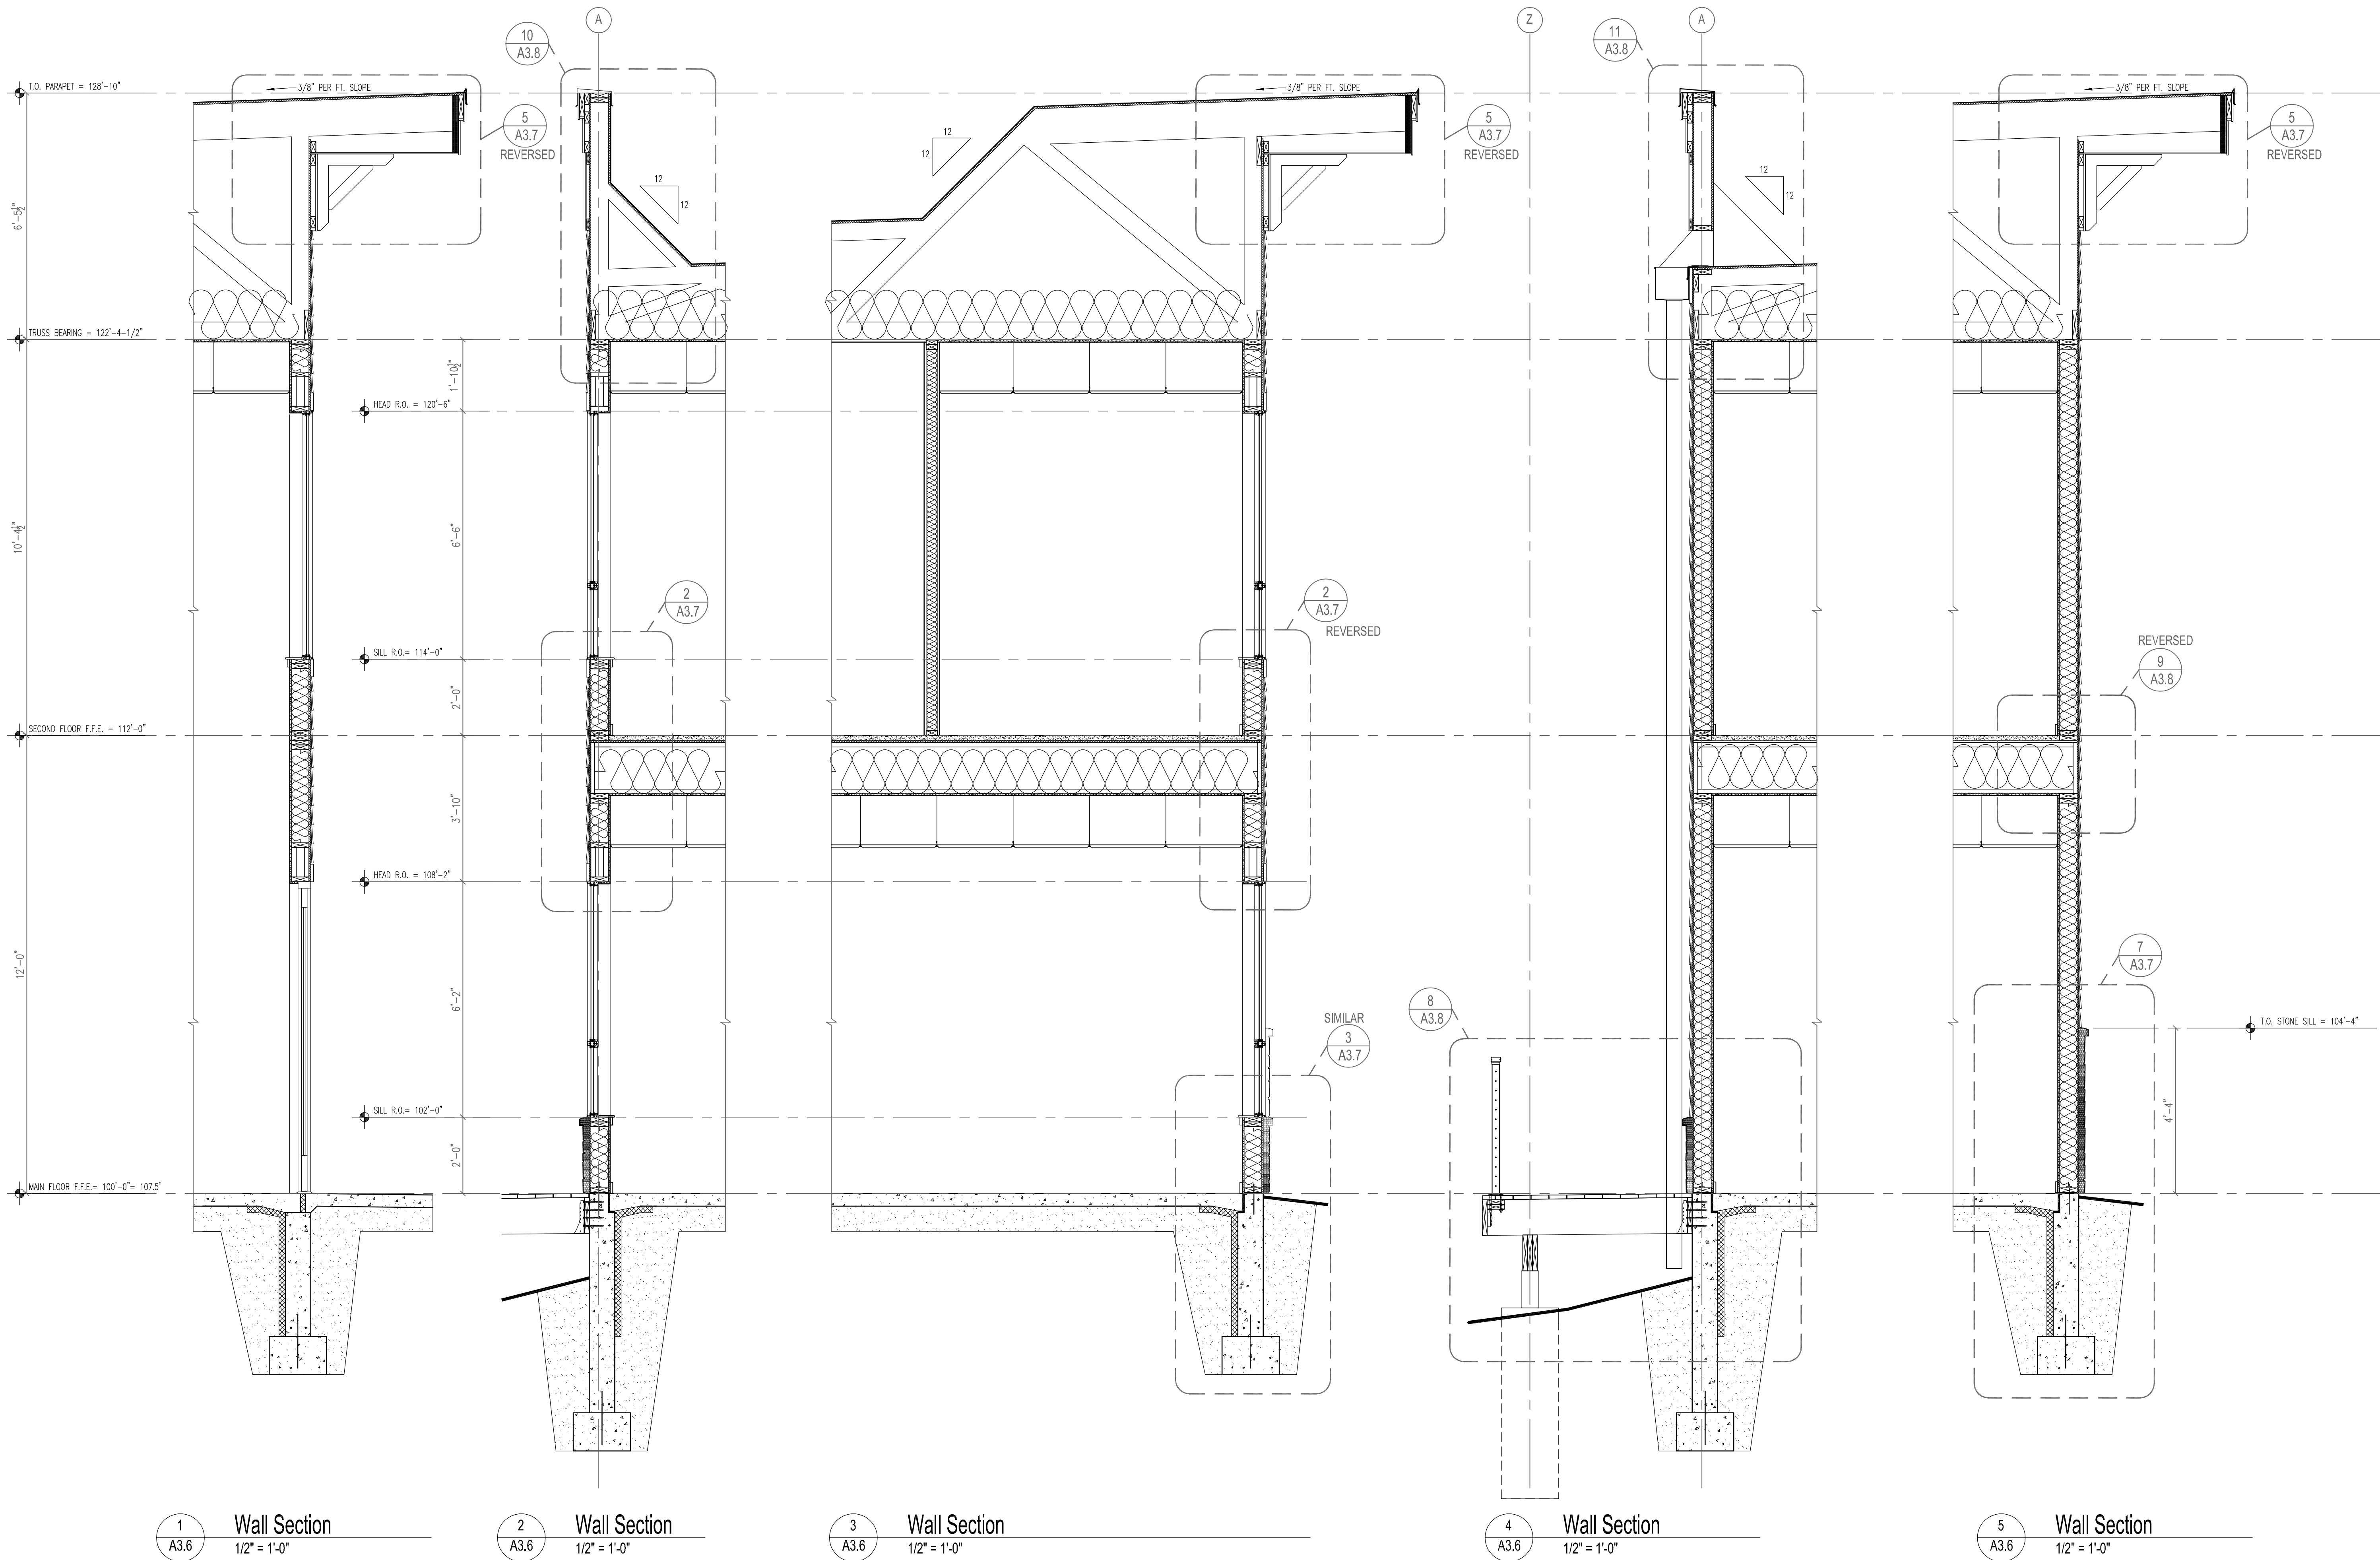

CASHMAN ASSOCIATES, INC.

A3.6

Wall Sections

Harvest Square

2201 Silvernail Road
Pewaukee, WI 53072

DATE: July 25, 2019

Sun Prairie, WI 53590

Gregory M. Cashman, AIA

REVISIONS	
NO.	TITLE

PROJECT OWNER:
Good Harvest Market 2 LLC
2201 Silvernail Road
Pewaukee, WI 53072

LOCATION:

6734 Parkway Drive

PH: (608) 237-7443

INC.

PROJECT:

PROJECT:

CASHMAN ASSOCIATES, INC.

4
A3.8
Rated Shaft Detail
1" = 1'-0"

3 Eave Detail
A3.8 1" = 1'-0" 6x6 NOM. EXT. TRD. COLUMN

Column Build-Out (PLAN VIEW) Architectural (Faux) Beam Detail

2 A3.8	Column / Beam Build-out Detail			COLUMN (BEYOND)
	1" = 1'-0"			

A3.8 $1'' = 1'-0''$

7A Faux Beam Detail 7B Beam / Eave Detail @ Overhang
A3.8 1" = 1'-0" A3.8 1" = 1'-0"

A3.8 1" = 1'-0"

2x6 TRD. BLOCKING PLATES

WATERPROOF DETAIL LINE CONSTRUCTION

5 Detail
A3.8 1" = 1/2"

South Parapet Detail

1" = 1'-0"

(2) 2x6 BASE PLATES
WOOD TRIM

1" = 1'-0"

11
A3.8

Detail
1" = 1'-0"

12 Architectural Column Detail