

MEGA-RIB COLOR CHART



AVAILABLE COLORS

Regal White PVDF	Sandstone PVDF	Buckskin PVDF
Ivory PVDF & SMP	Surrey Beige PVDF	Patrician Bronze PVDF & SMP
Dark Bronze PVDF	Evergreen PVDF	Patina Green PVDF
Ash Gray PVDF	Charcoal PVDF	
Slate Gray PVDF	Terra Cotta PVDF	Colonial Red PVDF
Brite Red* PVDF	Regal Blue* PVDF	
Proweathered Calvalume Metallic** PVDF	Texas Silver Metallic** PVDF	Calvalume Plus Base - No paint

Colors shown may vary due to digital representation. Color charts and actual color chips are available from McElroy Metal and McElroy Metal contractors and distributors.

*Deep tone colors - additional cost will apply
**Metallic colors - additional cost will apply

MCELROYMETAL.COM



Wall siding is Mega-Rib.

Regal White

Patrician Bronze

Coping, downspouts
and flashing to match
Patrician Bronze.



SIDE ELEVATION

SCALE: 1/16" = 1'-0"


PROPOSED ELEVATION GENERAL NOTES

- SIDING TO BE MEGARIB VERTICALLY PLACED ON WALLS. COLOR TBD.
- HANGAR DOOR FRAMES TO BE BI-FOLD IN HORIZONTAL DIRECTION WITH MEGARIB STEEL SIDING PLACED IN VERTICAL ORIENTATION ON BOTH HALVES. FOLLOW DOOR MANUFACTURER'S INSTALLATION MANUAL FOR CLEARANCES AT CENTER HINGED BI-FOLD AND AROUND DOOR FRAME. COLOR TBD.
- GARAGE DOOR TO MATCH ADJACENT STEEL SIDING COLOR.
- STEEL 6" X 6" CUTTER ALONG REAR OF BUILDING WITH DOWNSPOUTS PER CALCULATIONS. SPACE DOWNSPOUTS AT COLUMN LINES.
- FIXED GLAZING ALUMINUM WINDOWS TO BE SET IN ICF WALL AND TRIMMED TO MATCH ADJACENT SIDING.
- COPING, FLASHING AND ALL RELATED ACCESSORIES TO MATCH ADJACENT SIDING.
- INDIVIDUAL ADDRESSES FOR EACH UNIT TO BE PLACED ON WALL ADJACENT TO HANGAR DOOR ON FRONT ELEVATION.



FRONT ELEVATION

SCALE: 1/16" = 1'-0"

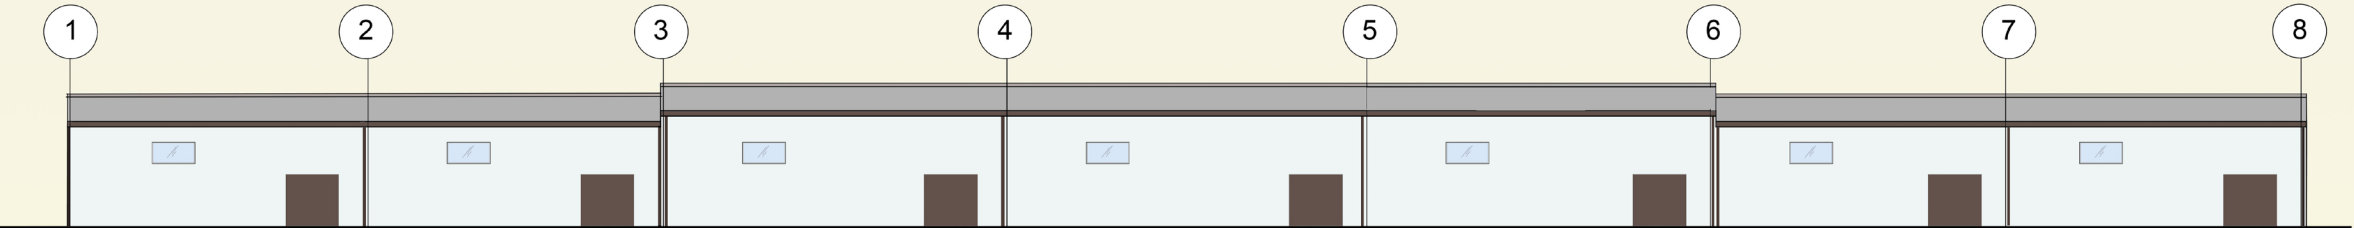

REAR ELEVATION

SCALE: 1/16" = 1'-0"

Candacity, LLC
CAN-DO CONSULTING



Candacity, LLC
Melanie Smythe, NCARB
Architect
Richfield, WI 53076

PROJECT TEAM:

Architect: Candacity, LLC
P: 262-247-6301
www.candacityllc.com
MEP Engineer: Dan Rhodes, PE
P: 616-204-2479
dan@aedtd.com
Civil/Structural Engineer: Bob Krause, PE
P: 262-730-7938
rkrause@johnkandjohnke.com

COPYRIGHT DISCLAIMER:

THIS DOCUMENT IS THE PROPERTY OF Candacity, LLC. COPYRIGHTED AS SUCH. NO PARTS HEREOF, INFORMATION FROM Candacity, LLC FOR USE OF THIS DOCUMENT IS NOT TRANSFERABLE. THE RECIPIENT OF THIS DOCUMENT IS HEREBY ADVISED THAT IT IS RELEASED FOR USE UNDER THE FOLLOWING TERMS AND CONDITIONS:
THE DOCUMENT IS TO BE USED ONLY IN CONNECTION WITH THIS PROJECT. NO PART OF ANY PORTION OF THE DOCUMENT IS TO BE REPRODUCED, COPIED, OR OTHERWISE USED FOR ANY OTHER PROJECT.
THE DOCUMENT IS FOR DESIGN INTENT AND INFORMATION ONLY, AND DOES NOT CONSTITUTE A BUILDING CONTRACT. THE RECIPIENT RELEASES THE OBLIGATION TO VERIFY THE CONTENTS OF THE DOCUMENT. THE RECIPIENT IS TO COMPLY WITH ALL LOCAL, STATE, AND FEDERAL REQUIREMENTS, INCLUDING BUT NOT LIMITED TO, ALL APPLICABLE PERMITS, ETC., WITH RESPECT TO ALL ASPECTS OF THE WORK.
Candacity, LLC MAKES NO WARRANTY AS TO THE SUITABILITY OF THE DOCUMENT FOR THE RECIPIENT'S INTENDED USE. THE RECIPIENT SPECIFICALLY AGREES TO WAIVE AND TO INDEMNIFY AND DEFEND ANY AND ALL CLAIMS AGAINST Candacity, LLC, ITS CONSULTANTS, AND ANY RELATIVES THEREOF, INCLUDING OR OTHERWISE, FOR ANY LOSS, INJURY, DAMAGE, OR A RESULT OF PROPER OR IMPROPER USE OF THIS DOCUMENT.
THE RECIPIENT AGREES TO RETURN OR DESTROY THIS DOCUMENT UPON COMPLETION OR TERMINATION OF WORK PERFORMED IN CONNECTION WITH THIS PROJECT.

PROFESSIONAL SEAL:

2.11.26

PROJECT TITLE:

New Hangar Building
WAUKESHA AIRPORT
544 Northview Road
Waukesha, WI 53188

plan commission

△	-	
△	-	
△	-	
No. △	Revision Description	Date

SHEET TITLE:

BUILDING
ELEVATIONS

PROJECT NO.: 25-006
DRAWN BY: MS
ISSUE DATE: 2-11-2026
SHEET NUMBER:
A2.0
PLAN COMMISSION