

KEYED EXTERIOR ELEVATIONS (PC)	
TAG #	DESCRIPTION
0	EXISTING BUILDING TO REMAIN
1	PRECAST CONCRETE PANEL - TEXTURED AND PAINTED SW 9154 PERLE NOIR
2	PRECAST CONCRETE PANEL - SMOOTH AND PAINTED SW 6275 FASHIONABLE GRAY
3	PRECAST CONCRETE PANEL - SMOOTH AND PAINTED CREAM (TO MATCH EXISTING BRICK)
4	PHENOLIC PANEL - WOOD LOOK - TRESPA MILANO TERRA
5	BOARD & BATTEN SIDING - LP SMARTSIDE PAINTED CREAM (TO MATCH EXISTING BRICK)
6	BRICK - SIZE, COLOR AND PATTERN TO MATCH EXISTING
7a	COMPOSITE METAL PANEL - CHARCOAL
7b	COMPOSITE METAL PANEL - ORANGE (TO MATCH LOGO)
8	ROOF SCREEN - CITYSCAPE ENVISOR - BLACK (RTU SIZE SHOWN AS DASHED BOX)
9	STANDING SEAM METAL ROOF - CHARCOAL
10	PREFINISHED ALUMINUM STORFRONT SYSTEM - BLACK
11	PREFINISHED METAL COPING - BLACK
12	PAINTED WOOD PERGOLA - BLACK
13	PRECAST PANELS MOUNTED ON STEEL POSTS (WITH CEDAR FENCE GATE) - COLOR TO MATCH ADJACENT GARAGE

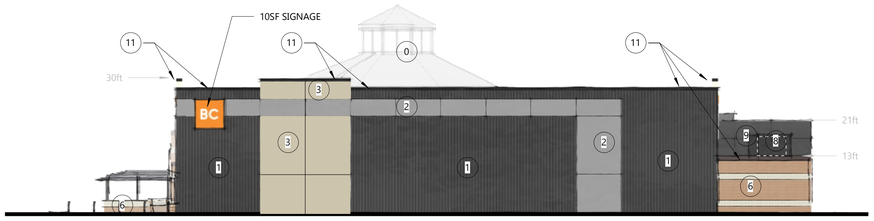


WEST ELEVATION
SCALE: 1/16" = 1'-0"

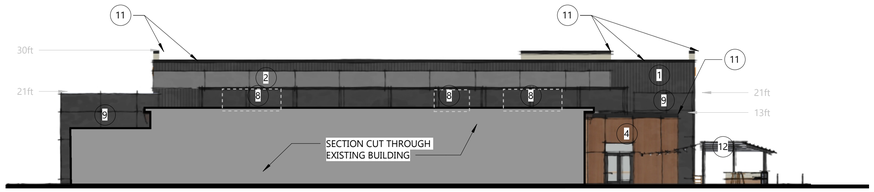


NORTH ELEVATION
SCALE: 1/16" = 1'-0"




SOUTH ELEVATION
SCALE: 1/16" = 1'-0"

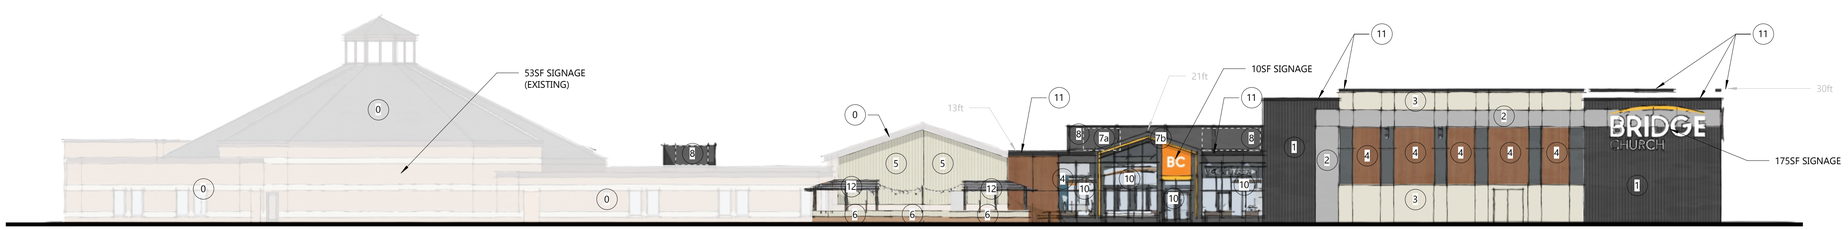

EAST ELEVATION
SCALE: 1/16" = 1'-0"

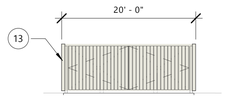

TRASH ENCLOSURE
3/32" = 1'-0"

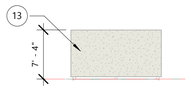

TRASH ENCLOSURE
3/32" = 1'-0"

GROTH Design Group

N58 W6181 COLUMBIA RD.
P.O. BOX 332
CEDARBURG, WISCONSIN 53012

PH. (262) 377-8001
FX. (262) 377-8003

PROJECT

BRIDGE CHURCH

ADDITION AND RENOVATION

1314 S GRAND AVE WAUKESHA, WI 53186

ISSUE

NO. REV. DATE DESCRIPTION

PROGRESS DOCUMENTS

These documents reflect progress and intent and may be subject to change, including additional detail. These are not final construction documents and should not be used for final bidding or construction-related purposes.

PROJECT INFO

Date
07.08.25

Project No.
24.123

SHEET TITLE

COLORED ELEVATIONS

DESIGN DEVELOPMENT

PC201

7/25/2025 12:19:58 PM

© Groth Design Group, Inc.









GROTH
Design
Group

N58 W6181 COLUMBIA RD.
P.O. BOX 332
CEDARBURG, WISCONSIN 53012

PH. (262) 377-8001
FX. (262) 377-8003

PROJECT

BRIDGE CHURCH

ADDITION AND RENOVATION

1314 S GRAND AVE WAUKESHA, WI 53186

ISSUE

NO. REV. DATE DESCRIPTION

PROGRESS DOCUMENTS

These documents reflect progress and intent and may be subject to change, including additional detail. These are not final construction documents and should not be used for final bidding or construction-related purposes.

PROJECT INFO

Date

07.08.25

Project No.

24.123

SHEET TITLE

PERSPECTIVE RENDERINGS

DESIGN DEVELOPMENT

PC202

7/25/2025 12:20:00 PM

© Groth Design Group, Inc.