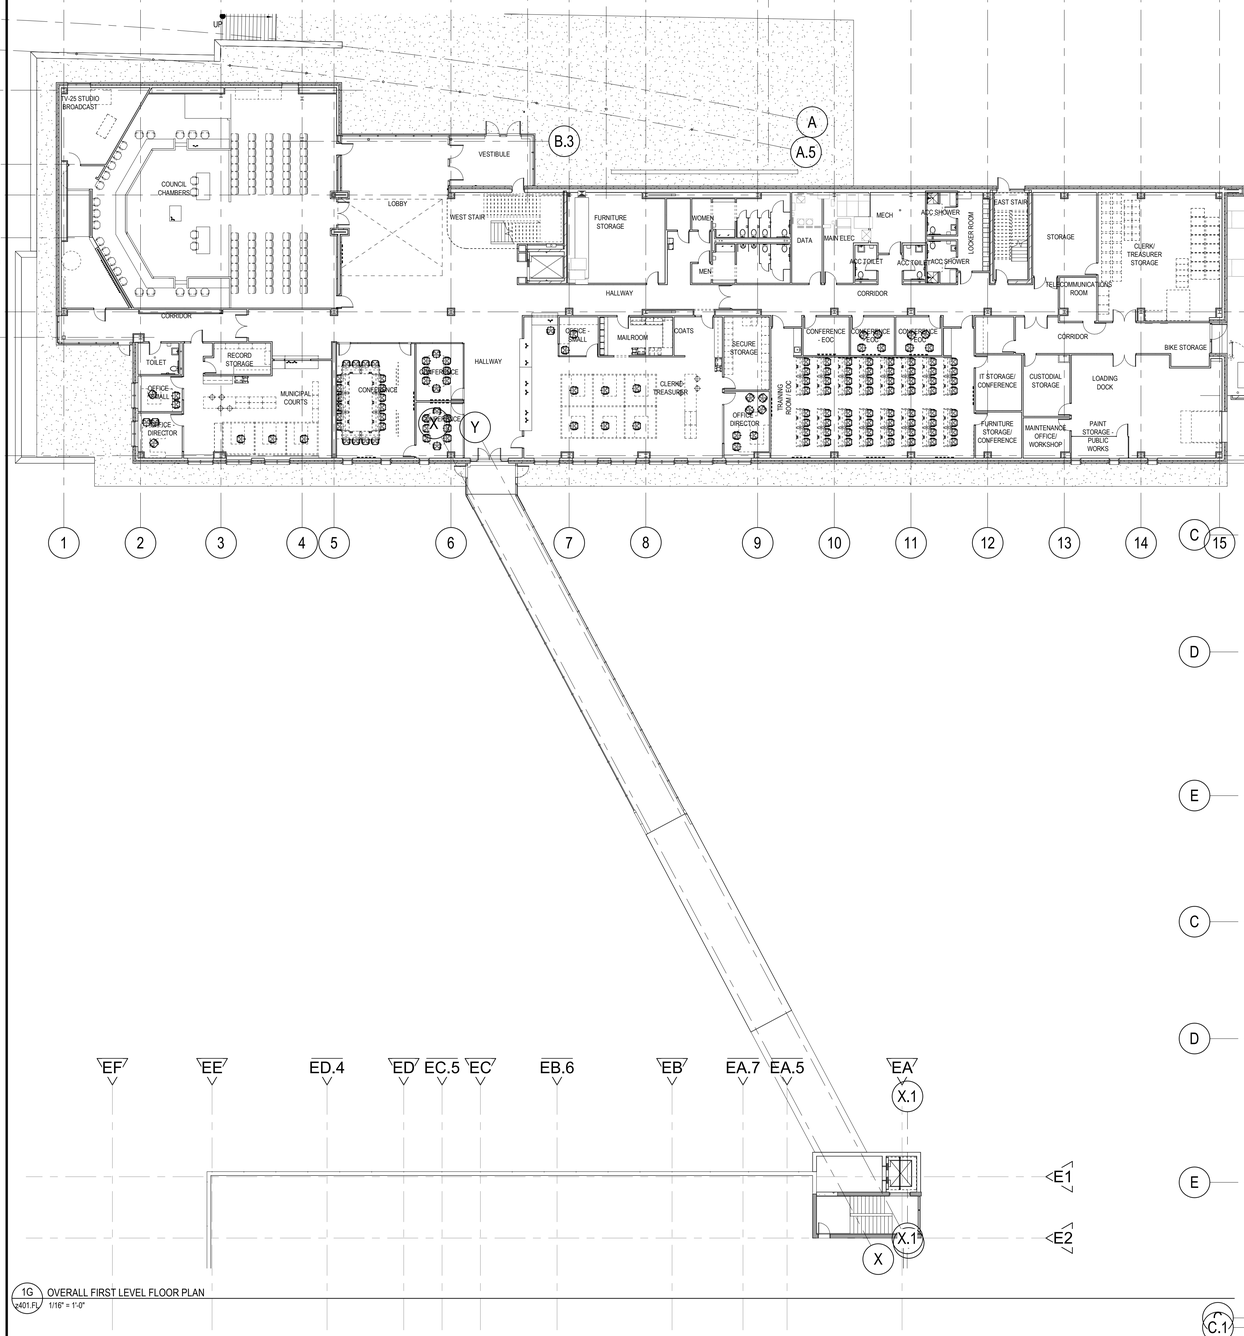

1G z401.FL OVERALL FIRST LEVEL FLOOR PLAN 1/16" = 1'-0"

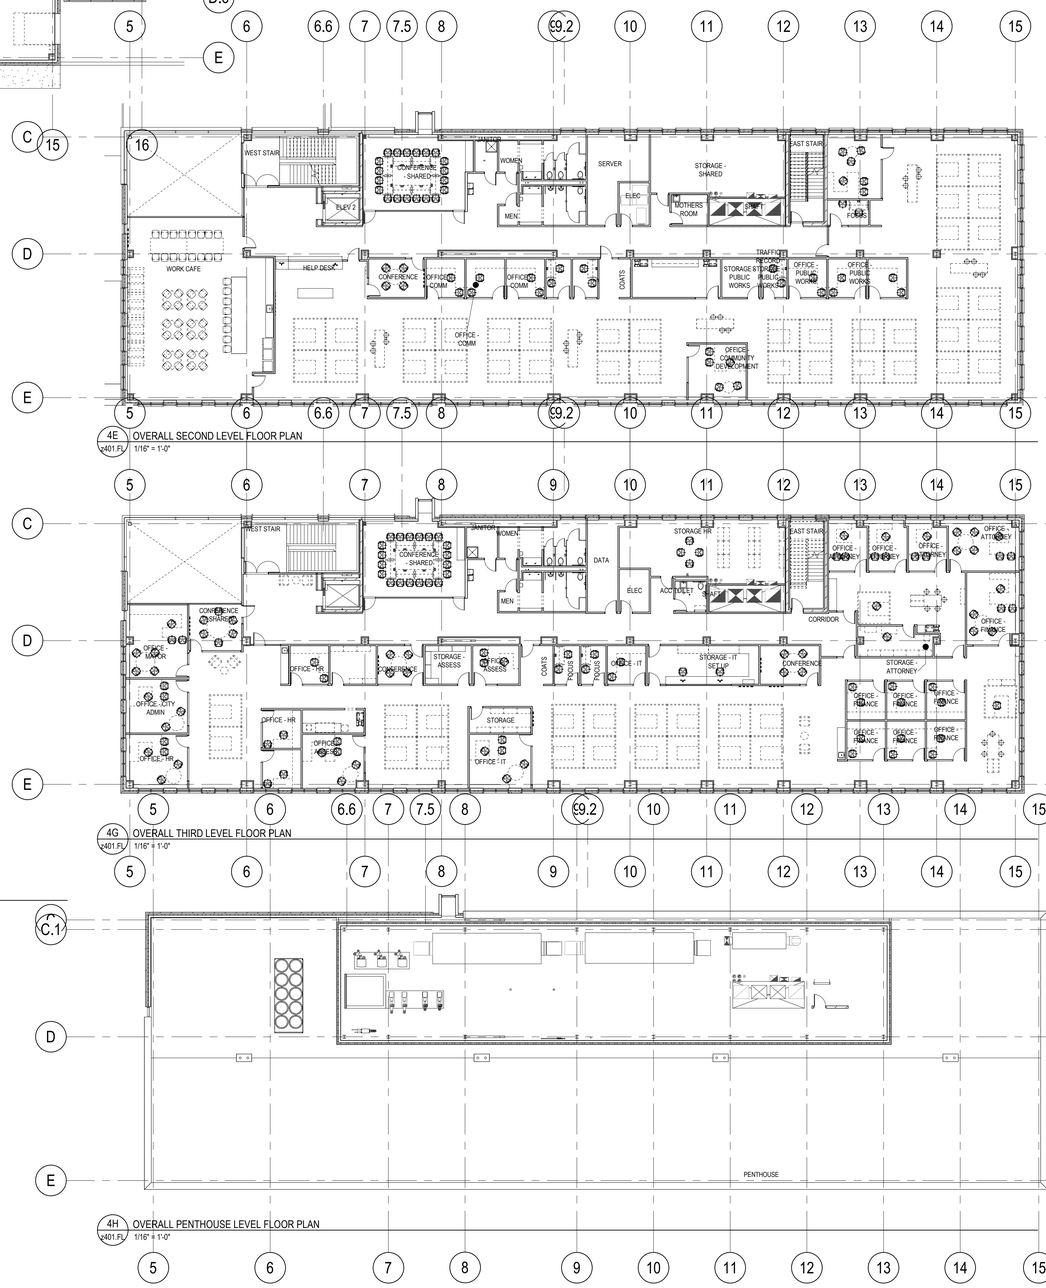

4E z401.FL OVERALL SECOND LEVEL FLOOR PLAN 1/16" = 1'-0"

4G z401.FL OVERALL THIRD LEVEL FLOOR PLAN 1/16" = 1'-0"

4H z401.FL OVERALL PENTHOUSE LEVEL FLOOR PLAN 1/16" = 1'-0"

2/26/2019 8:44:55 AM

City of Waukesha

Waukesha City Hall
Waukesha, WI

BWBR

1241 John Q Hammons Dr., Ste. 503
Madison, WI 53717
608.829.3701
bwbr.com

Consultants

This document may be an electronic file or may be printed from an electronic file provided to the user. It is the sole responsibility of the user to ensure that the content and quality is consistent with the content and quality of the original documents on file at BWBR.

Issued For

Item	Date

NOT FOR CONSTRUCTION
FOR REFERENCE ONLY

This Sheet may be a Reduced Copy.
The Scale is 1" long on a Full Size Sheet. Drawing Scales apply to Full Size Sheets.

Keyplan

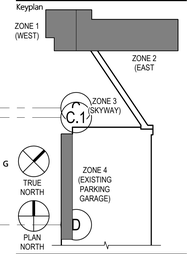

Comm. No. 3.2018006.00
Drawn PH

Sheet Title
OVERALL FLOOR PLANS

Sheet No.
z401.FL

Copyright BWBR