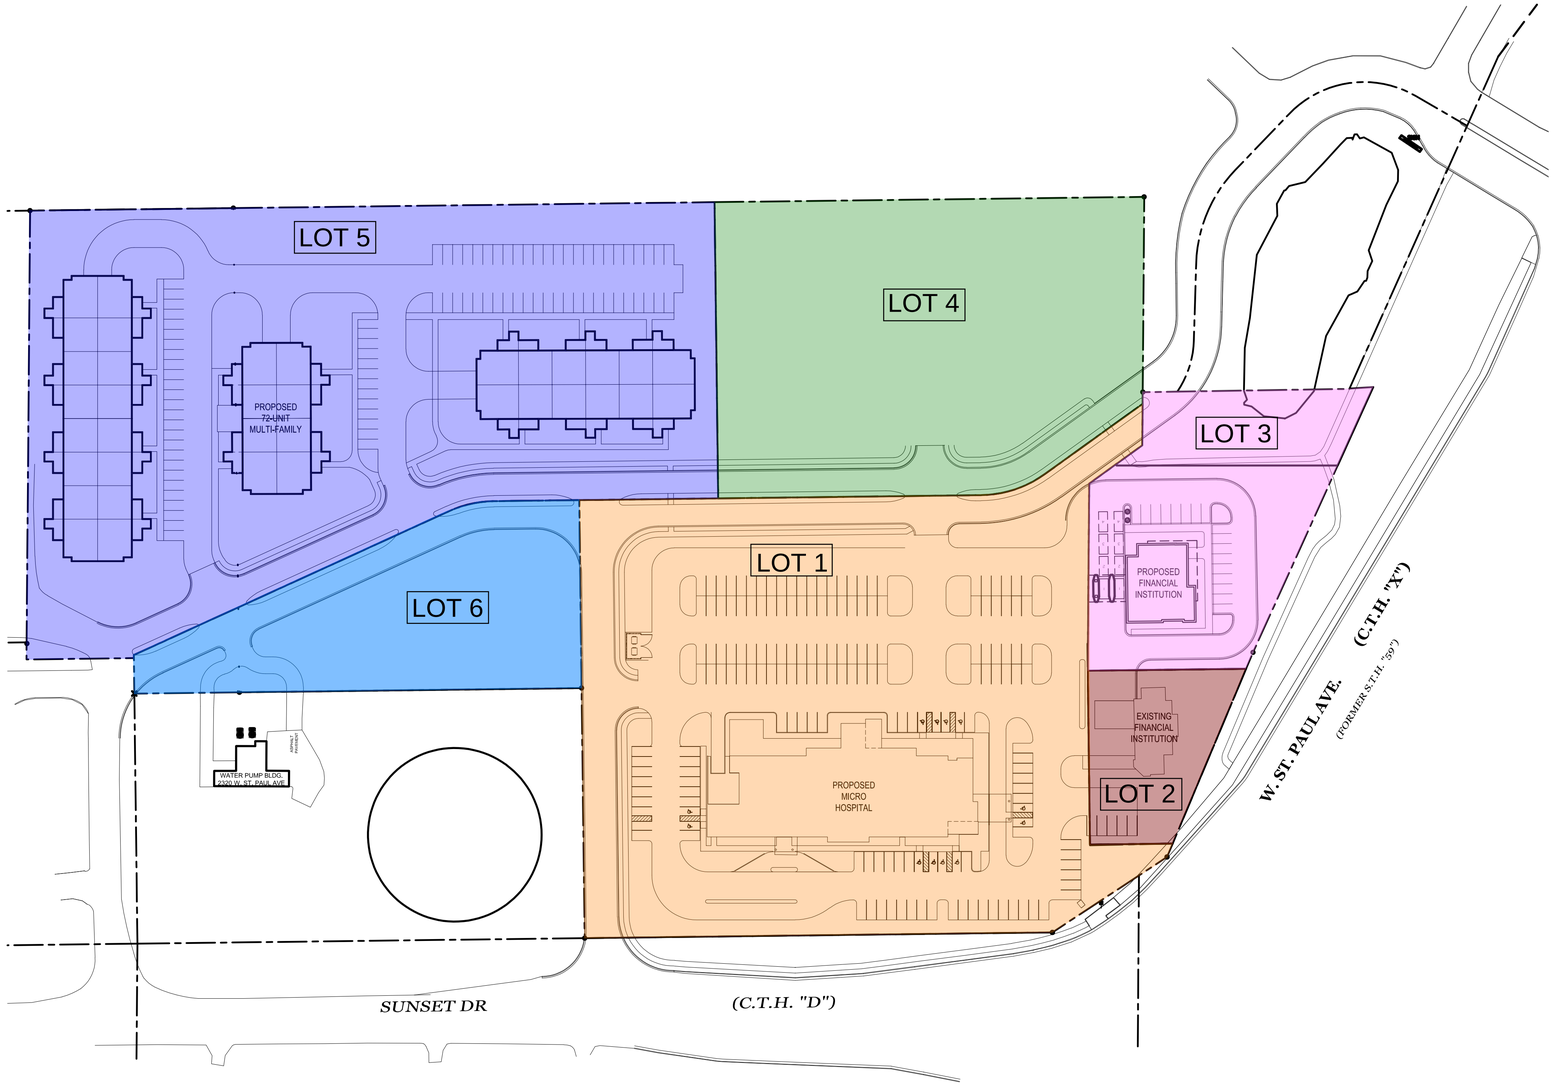

1 PRELIMINARY SITE PLAN
PUD SITE: 13.46 AC 1/64" = 1'-0"

VJS CONSTRUCTION SERVICES
W233 N2647 ROUNDY CIRCLE WEST
PEWAUKEE, WI 53066
PHONE 262.542.9000
FAX 262.542.1371
WWW.VJSCS.COM

PRELIMINARY SITE PLAN FOR:

FOX RUN

WAUKESHA, WI

DRAWINGS AND SPECIFICATIONS AS INSTRUMENTS OF SERVICE ARE THE PROPERTY OF VJS CONSTRUCTION SERVICES, WHETHER THE WORK FOR WHICH THEY ARE MADE BE EXECUTED OR NOT AND ARE NOT TO BE USED OR COPIED ON OTHER WORK EXCEPT BY WRITTEN AGREEMENT WITH VJS CONSTRUCTION SERVICES.

DATE	REV.	REVISION DESCRIPTION

PROJECT NO.	---
START DATE	11/5/2019
DRAWN BY	MAH
SCALE	AS MARKED

PRELIMINARY – NOT FOR CONSTRUCTION

SITE PLAN

C1.01

11 APR, 2018