TO OBTAIN LOCATIONS OF PARTICIPANTS UNDERGROUND FACILITIES BEFORE YOU DIG IN WISCONSIN

DIGGERS HOTLINE

CALL DIGGERS HOTLINE
811 or 1-800-242-8511
MILW. AREA 259-1181
WIS. STATUTE 182.0175(1974)
REQUIRES MIN. 3 WORK DAYS NOTICE BEFORE YOU EXCAVATE

HELLER & ASSOCIATES LLC
LANDSCAPE ARCHITECTURE

One Redwood Court
Racine, Wisconsin 53402
ph 262 639 9733
fx 262 639 9737
david@wdavidheller.com

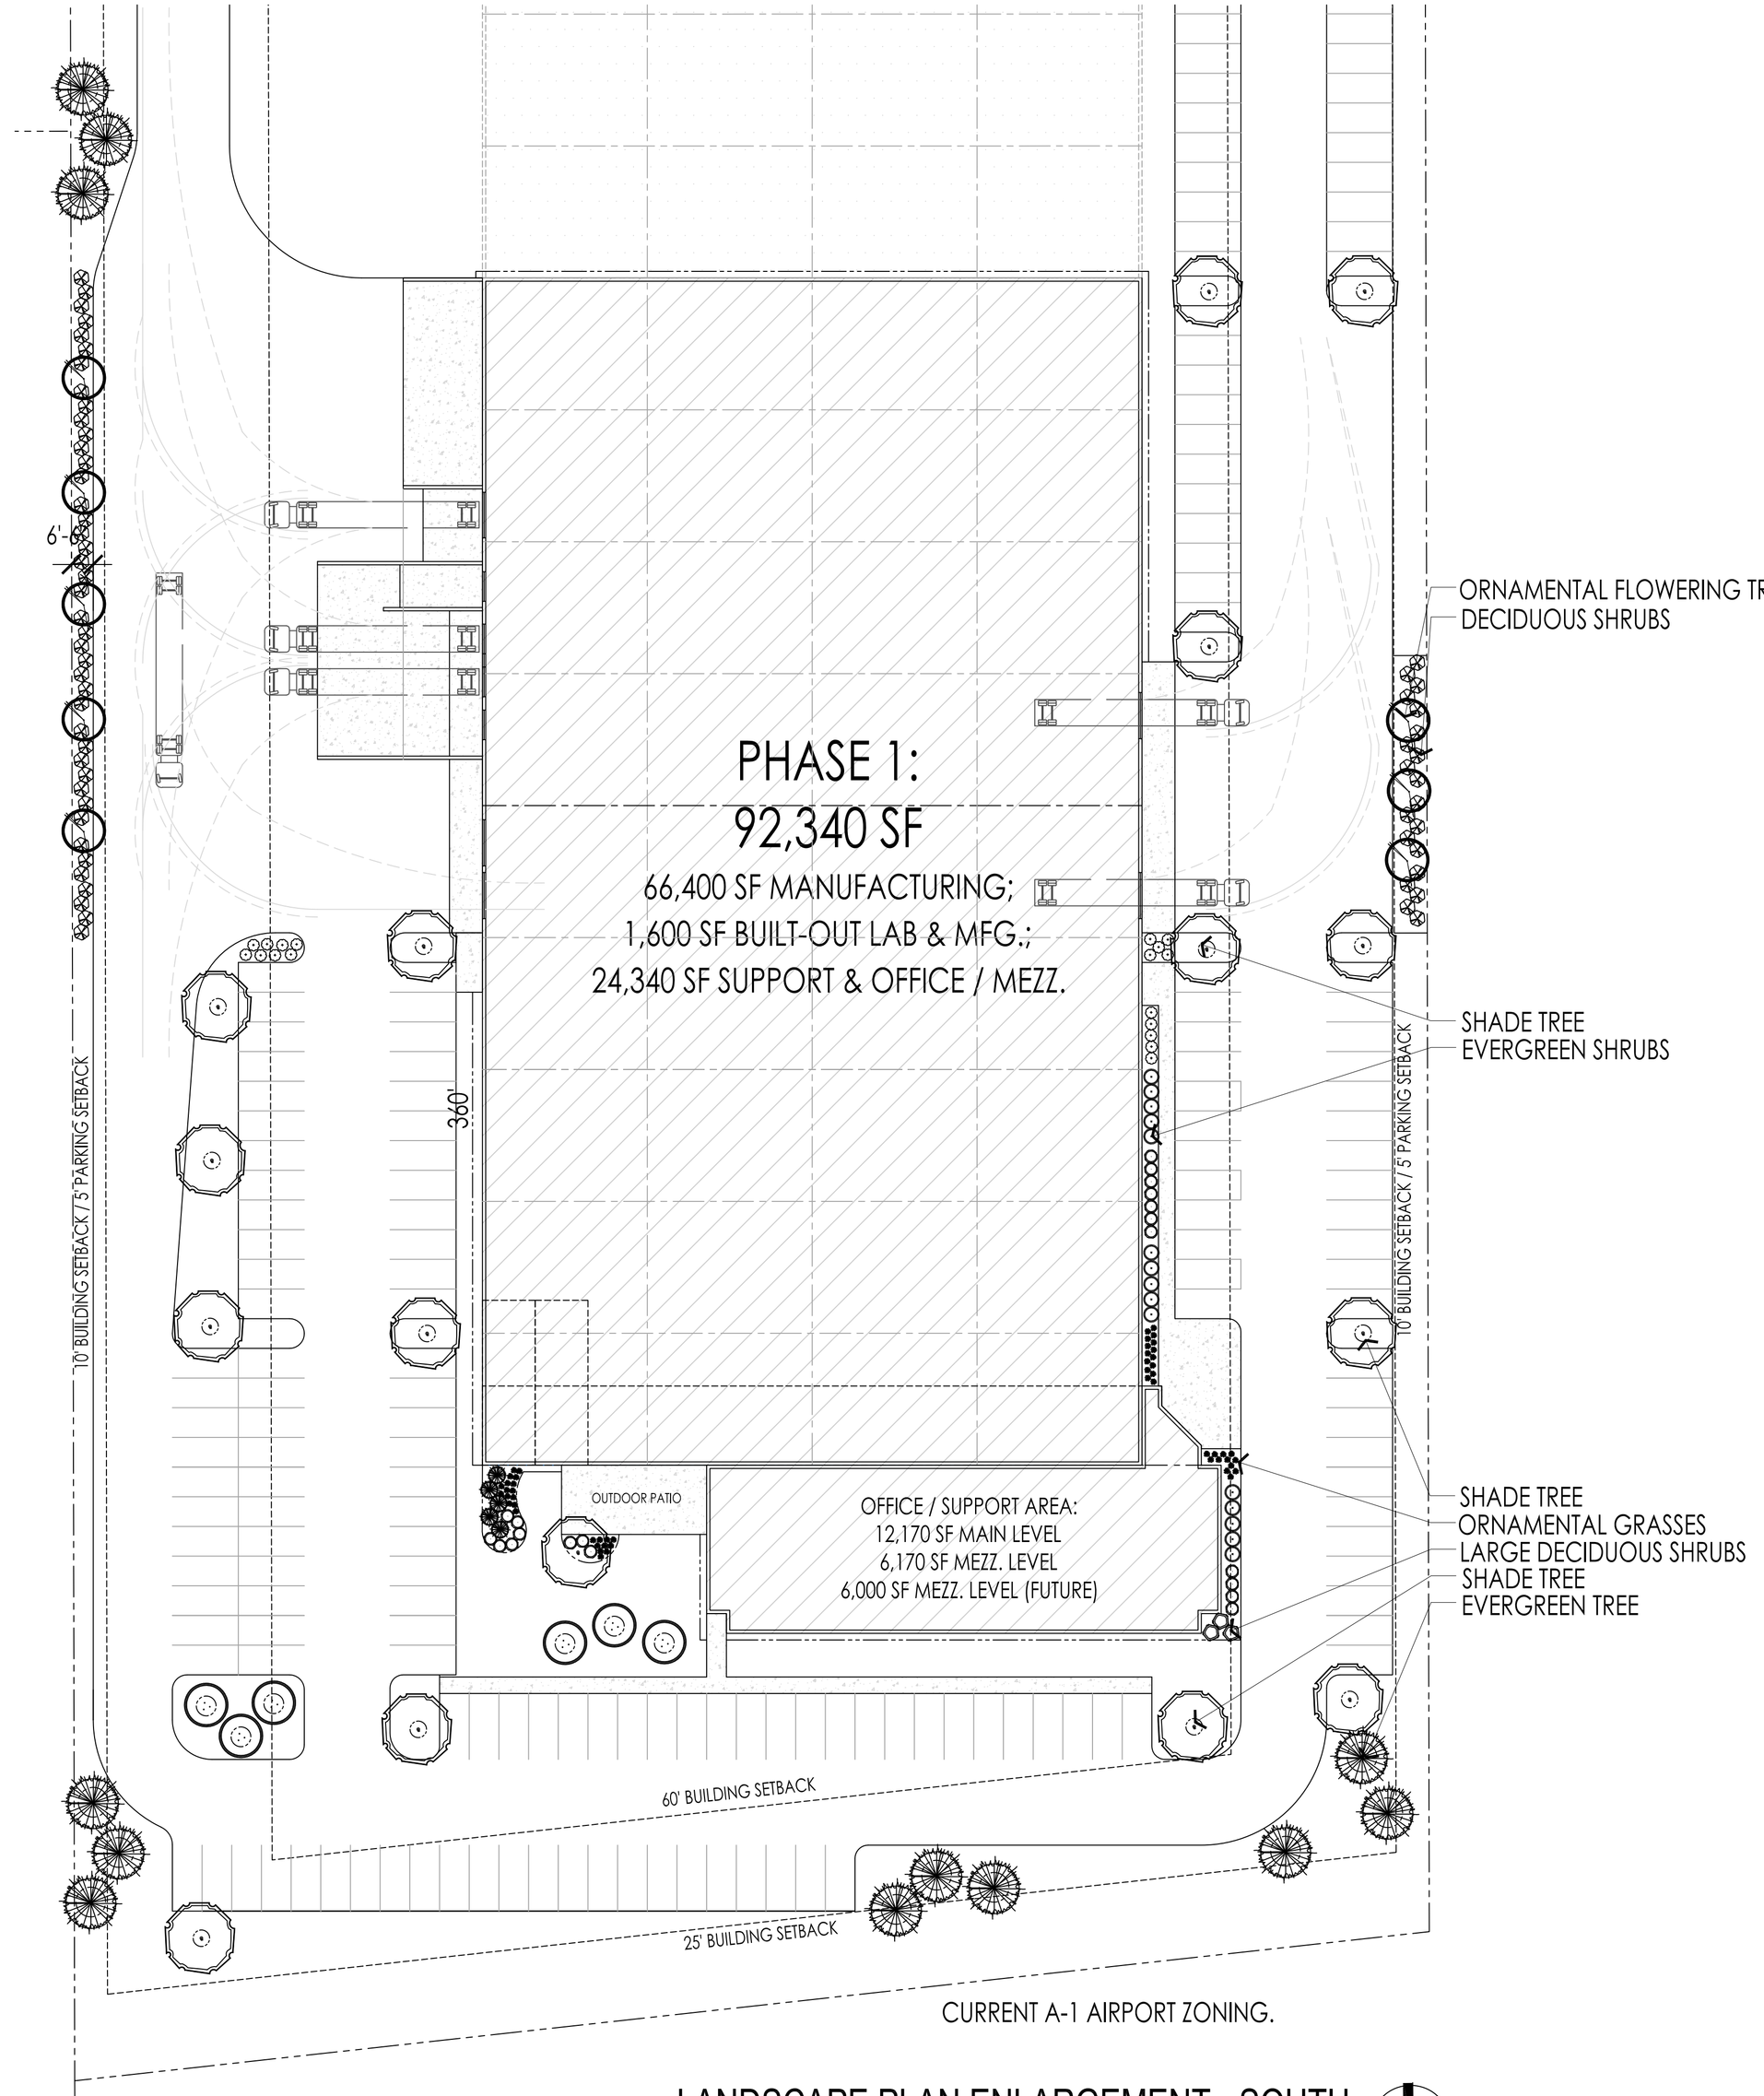

LANDSCAPE PLAN ENLARGEMENT - SOUTH

SCALE: 1"=30'0"

BRIOHN DESIGN GROUP
3885 N BROOKFIELD ROAD, SUITE 200
BROOKFIELD WISCONSIN 53045-1900
(262) 790-0500 PHONE
(262) 790-0505 FAX

SHEET TITLE
LANDSCAPE CONCEPT PLAN
ENLARGEMENT

PROPOSED NEW BUILDING FOR:
OBERLIN FILTER
855 W. SILVERNAIL ROAD
WAUKESHA, WISCONSIN

JOB:	14-010
DRAWN:	WDH
CHECKED:	WDH
DATE:	MARCH 24,2014
SHEET:	

L1.1