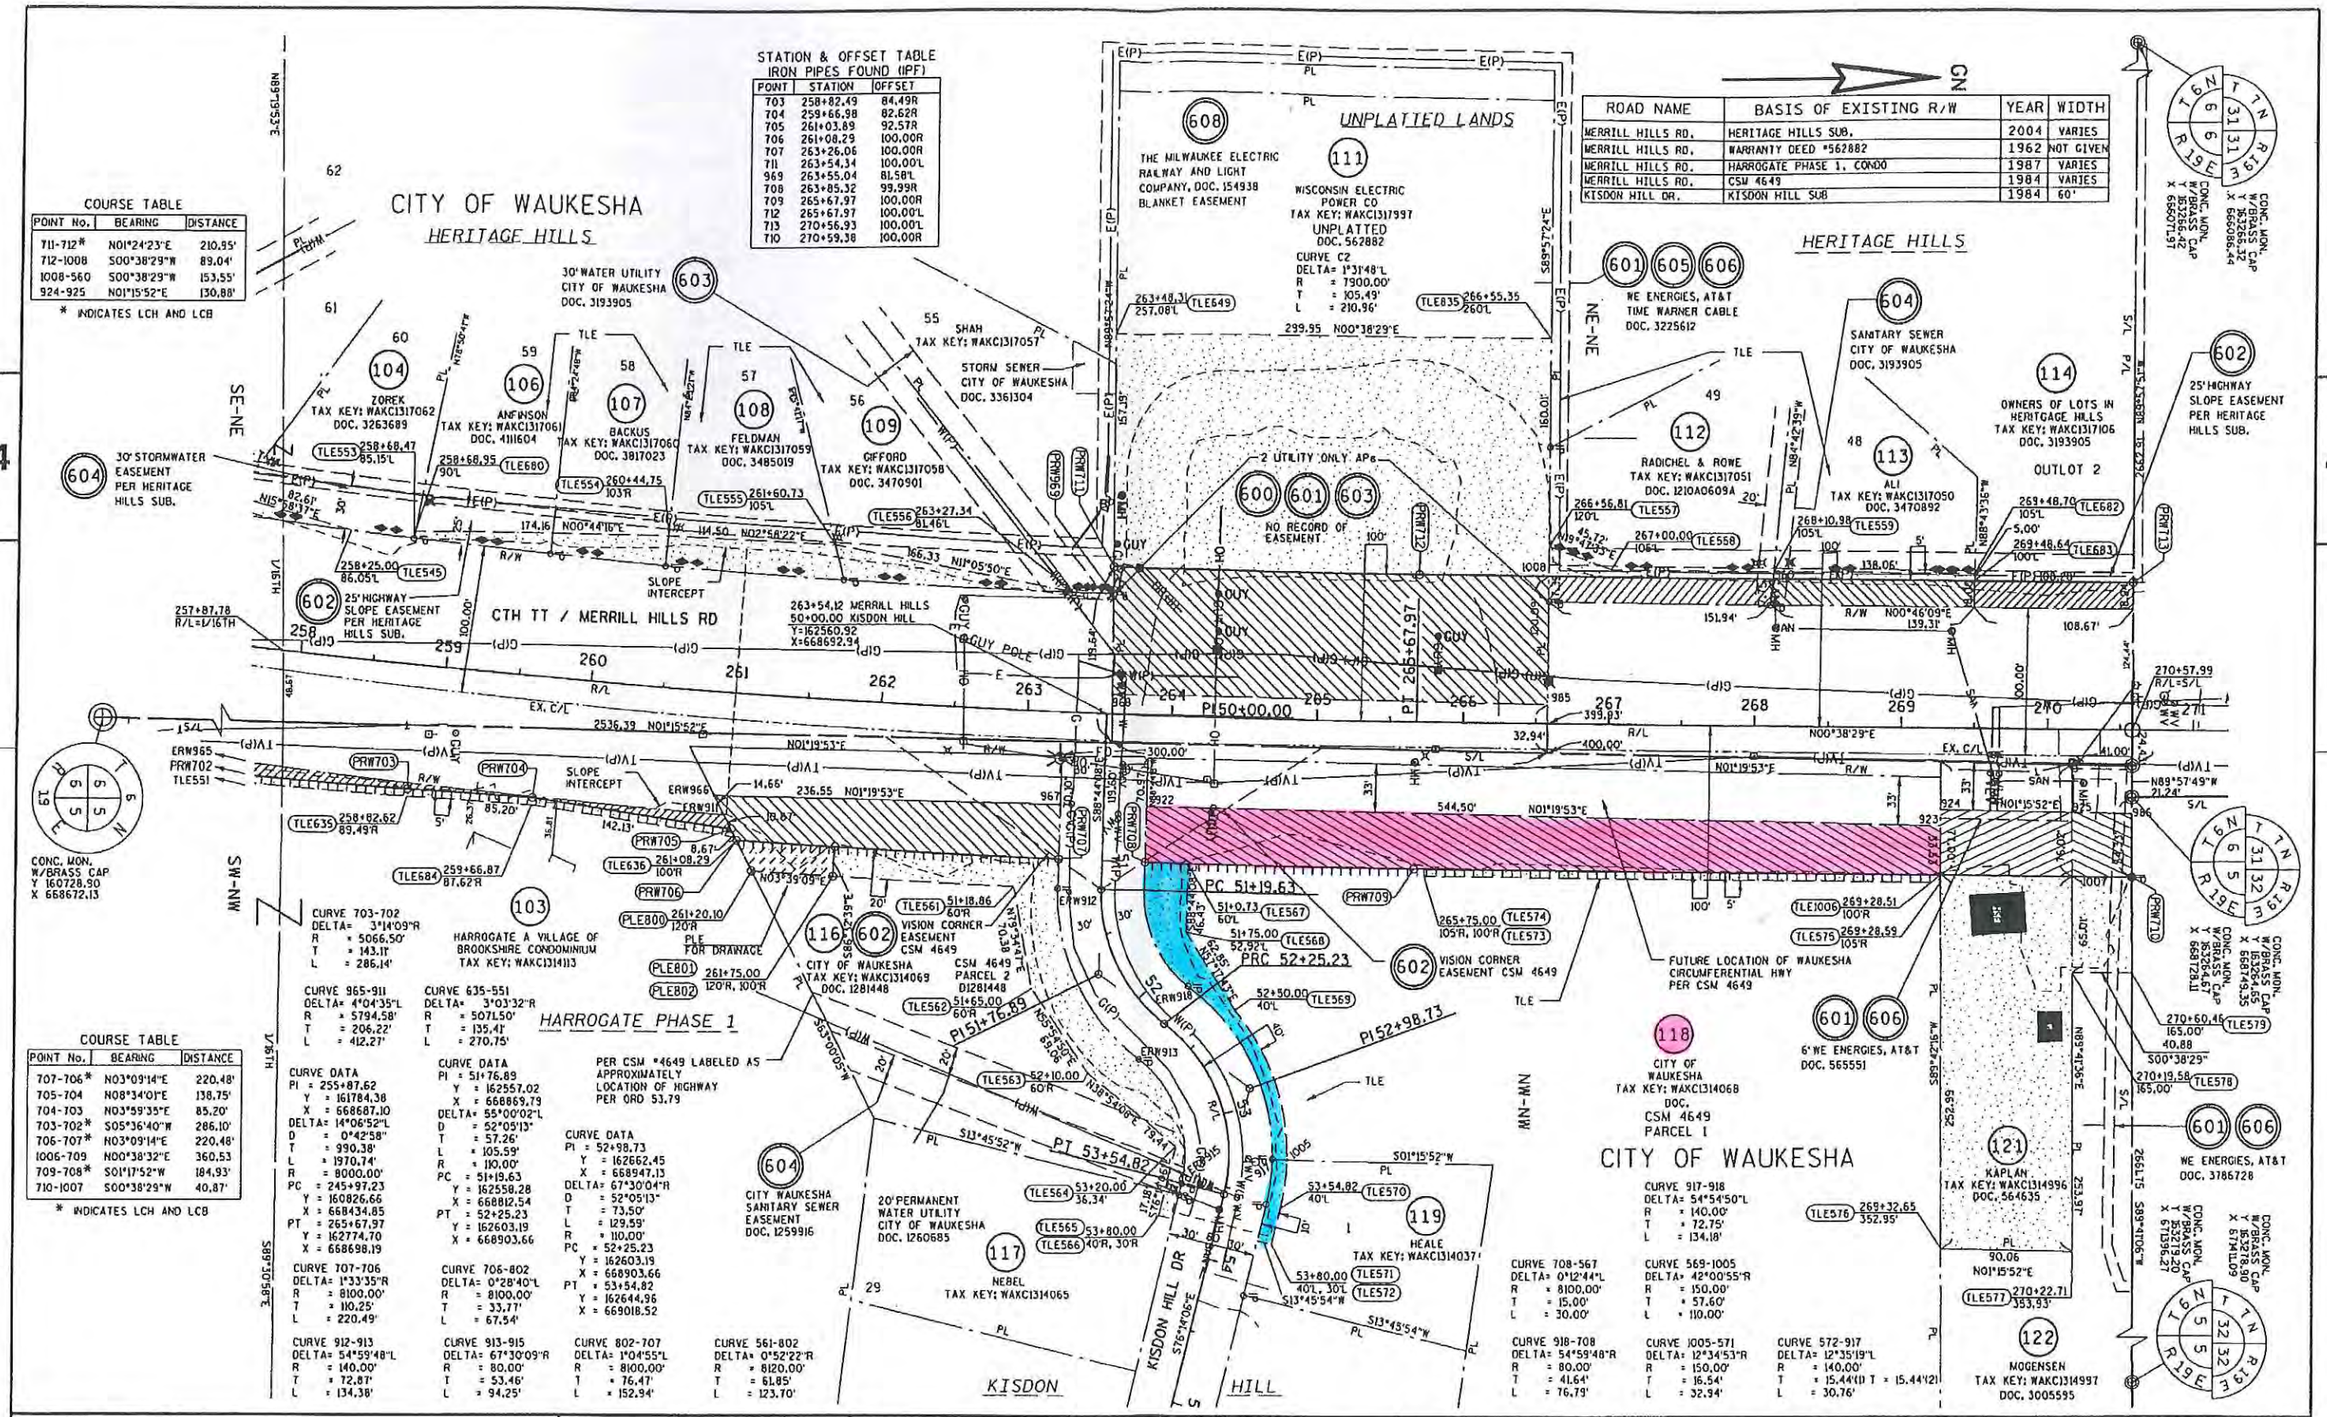

REVISION DATE: 08/01/2015	DATE: 08/03/2015	SCALE, FEET 0 50 100	HWY: CTH TT	STATE R/W PROJECT NUMBER 2788-00-22
			COUNTY: WAUKESHA	CONSTRUCTION PROJECT NUMBER 2788-02-70

PLAT SHEET	4.22
PS&E SHEET	E

FILE NAME : S:\Wauk_Co\CO_Gov\100075 Waukesha Bypass Study\Survey\DGN\RW_Plot_sheets\140275_rw_22_rp.dgn PLOT DATE : 8/3/2015 PLOT BY : jhamulos PLOT NAME : PLOT SCALE : 1:100

WISDOT/CADDS SHEET 75