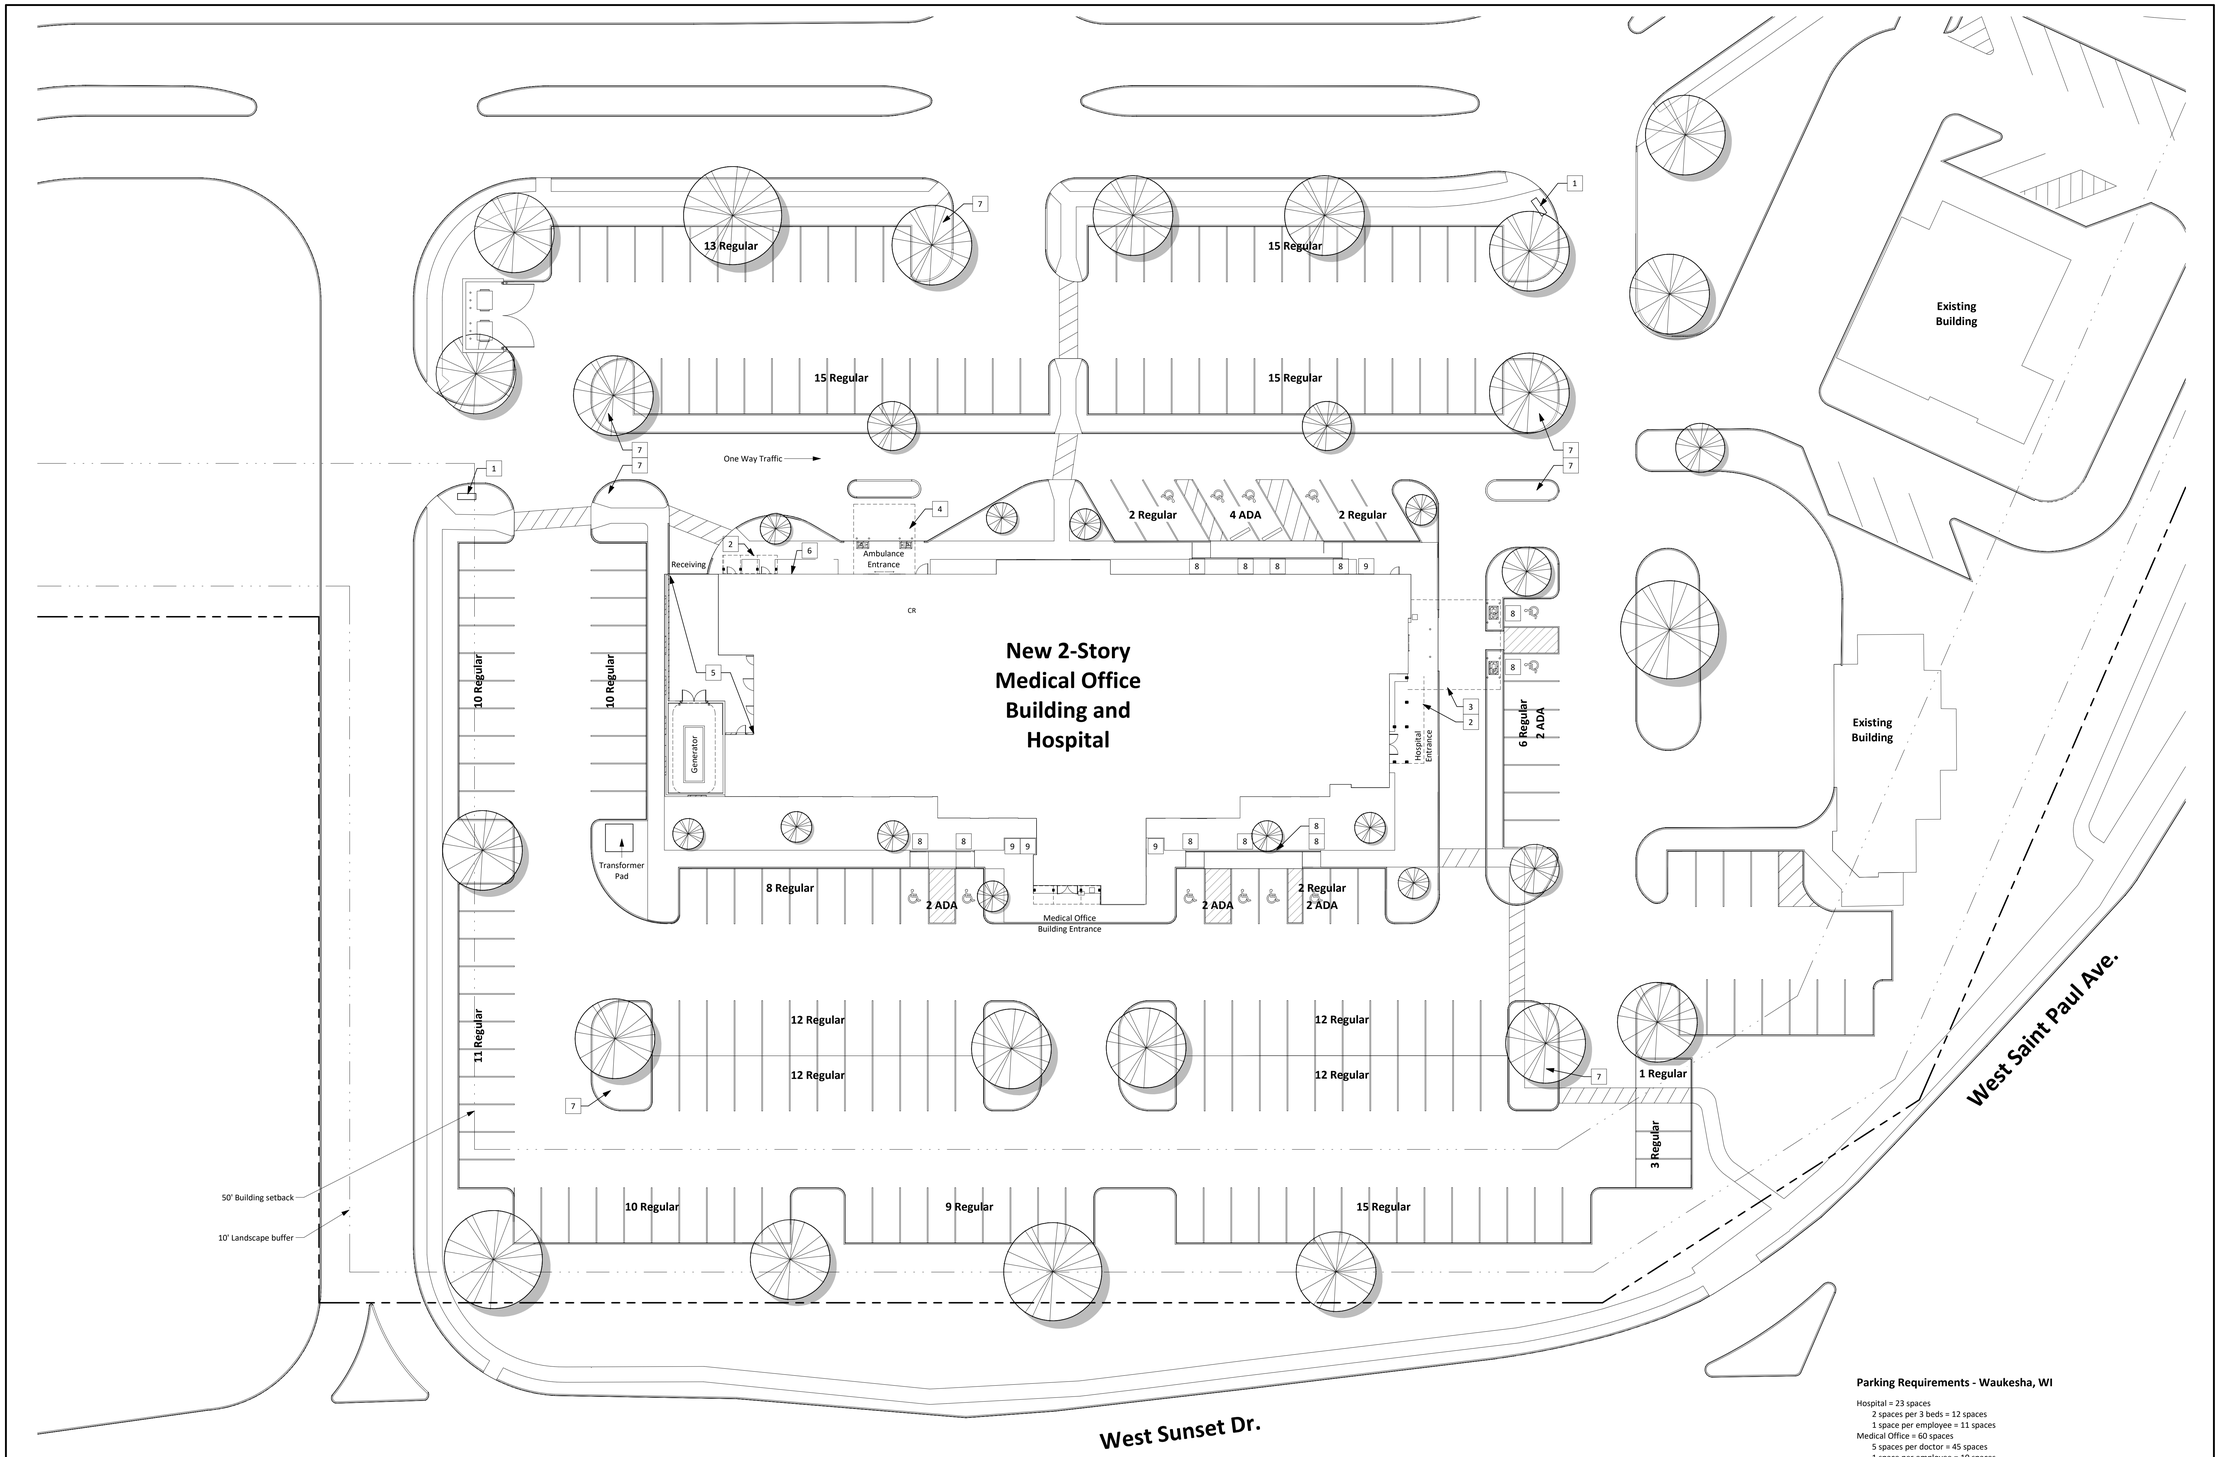

Parking Requirements - Waukesha, WI

Hospital = 23 spaces
2 spaces per 3 beds = 12 spaces
1 space per employee = 11 spaces
Medical Office = 60 spaces
5 spaces per doctor = 45 spaces
1 space per employee = 10 spaces
Total = 83 parking spaces

	Regular Spaces	Accessible Spaces	**Total Parking Spaces**
Required	79	4	83
Provided	197	12	209

Hospital = 1 short-term and 1 long-term bicycles
Medical Office = 2 short-term and 3 long-term bicycles
Total = 7 bicycle parking spaces = 4 bike racks

Keyed Notes - Site Plan

1. Monument sign
2. Premanufactured canopy above
3. Emergency canopy above
4. Ambulance canopy above
5. Receiving canopy above
6. Fire Department Connection, see Civil Utility Drawing
7. Post and panel directional signage
8. Accessible parking sign
9. Bike racks

Legend - Site Plan

Property Line
Setbacks

Site Plan | 1" = 20'-0" | 1

C:\Users\bettenhausen\Documents\218-097 Emeros Waukesha (Central)_bettenhausen.rvt

Philo Wilke Partnership
11275 S. Sam Houston Parkway W.
Suite 200 | Houston, Texas 77031
832.554.1130 | philowilke.com

Interim Review Only
Not for regulatory approval, permit or construction.
By: Luke F. Christen
46701-5
Date: 05/27/2020

Consultants

Civil Engineer & Landscape Architects
JSD Professional Services, Inc
W238 N1610 Busee Road, Suite 100
Waukesha, WI 53188

Structural Engineers
Dally + Associates
9800 Richmond Avenue, Suite 460
Houston, TX 77042

MEP Engineers
Telios PC
101 Parklane Boulevard, Suite 101
Sugar Land, Texas 77478

Issues / Revisions

No.	Date	Description
1	05/27/2020	Final Site and Arch Review - Rev. 1

Project

Ascension Waukesha - Hospital

2304 W. St. Paul Avenue
Waukesha, WI 53188

Drawing Name

Site Plan

Copyright (C) 2020 by PhiloWilke Partnership. All rights reserved.

This document and the information herein is the property of PhiloWilke Partnership. No part hereof shall be copied, duplicated, distributed, disclosed or used to any extent whatsoever except as expressly authorized by PhiloWilke Partnership. Any Person, firm, or corporation receiving this document, however obtained, shall by virtue hereof, be deemed to have agreed to the forgoing restrictions and that this document will be held in trust and confidence subject only to the private use expressly authorized by PhiloWilke Partnership.

Print Date / Time: 5/27/2020 8:50:24 AM

P&W Commission Number: 218-097R
Sheet Number: A-100