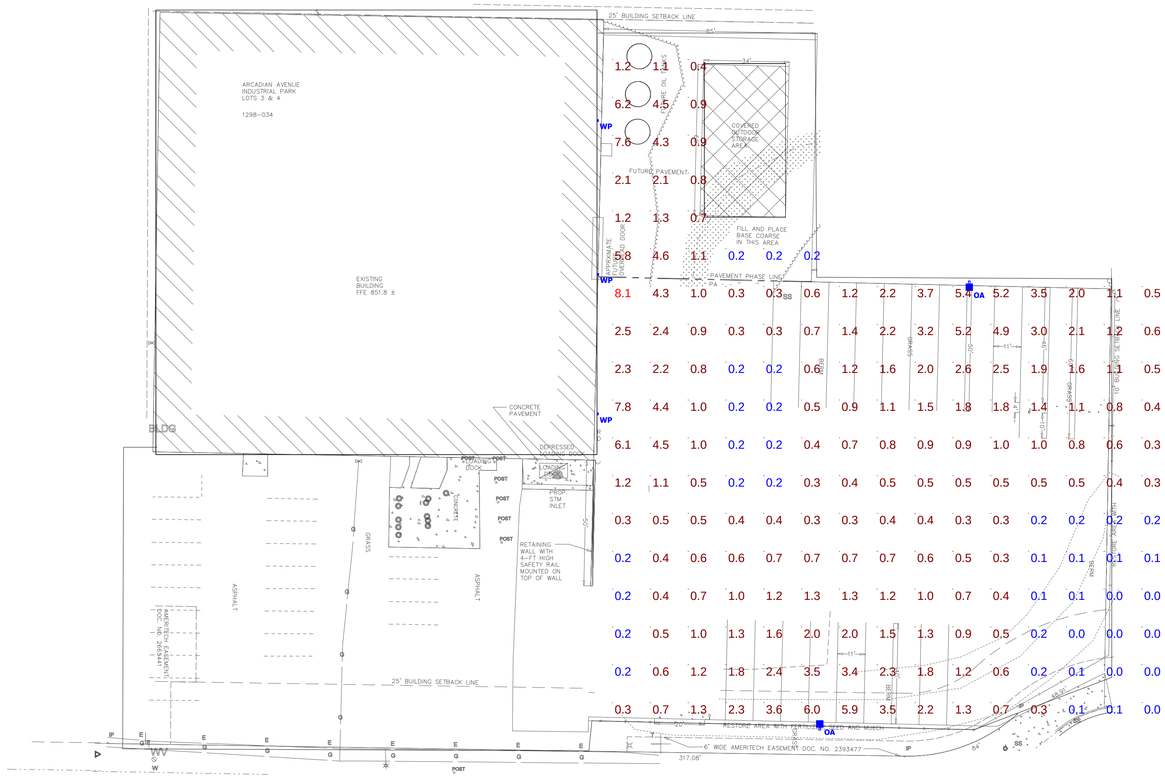

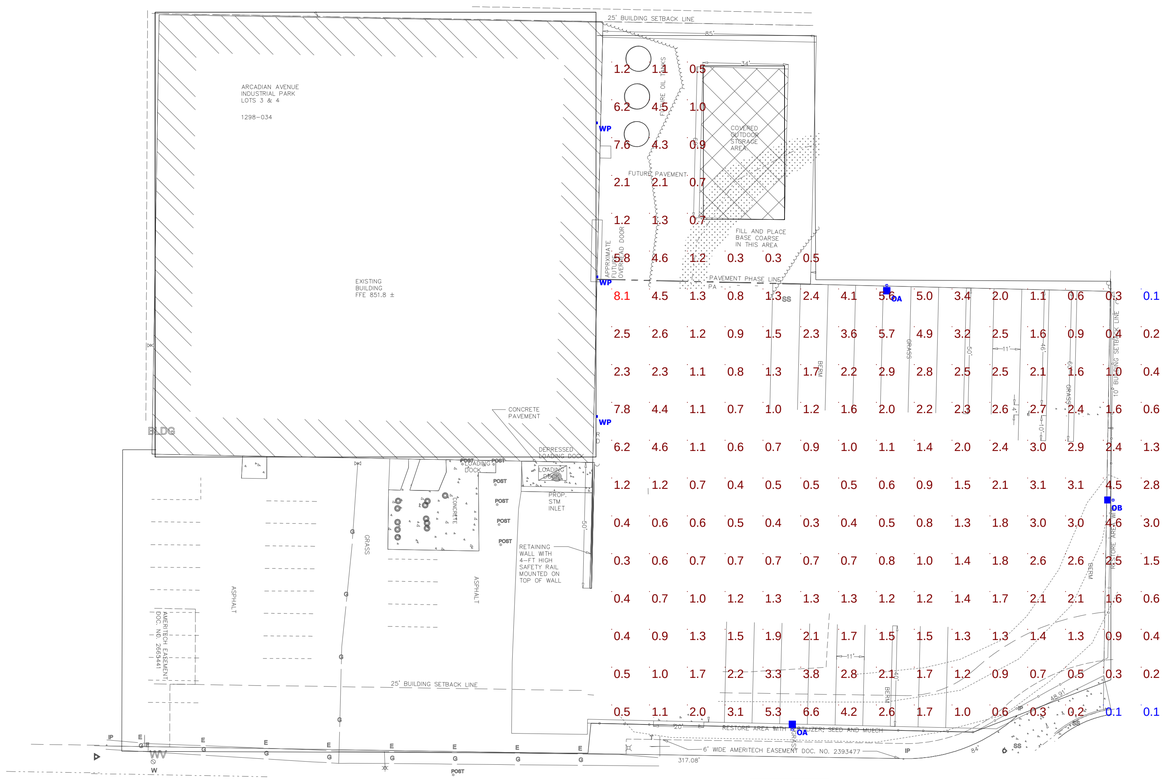

Plan View
Scale - 1" = 30ft

Schedule

Symbol	Label	Quantity	Manufacturer	Catalog Number	Description	Lamp	Number Lamps	Filename	Lumens Per Lamp	Light Loss Factor	Wattage
	OA	4	Lithonia Lighting	RSX2 LED P4 40K R4	RSX Area Fixture Size 2 P4 Lumen Package 4000K CCT Type R4 Distribution		1	RSX2_LED_P4_40K_R4.ies	25328	0.95	189.54
	WP	6	Lithonia Lighting	KAXW LED P3 40K R4 MVOLT	KAXW LED, PERFORMANCE PACKAGE 3, 4000K, TYPE 4, 120-277V	LED	1	KAXW_LED_P3_40K_R4_MVOLT.ies	9707	0.95	79

Statistics

Description	Symbol	Avg	Max	Min	Max/Min	Avg/Min
Calc Zone #1	+	1.4 fc	8.1 fc	0.0 fc	N/A	N/A
Calc Zone #1(Copy)	+	1.8 fc	8.1 fc	0.1 fc	81.0:1	18.0:1

CRESCENT ELECTRIC SUPPLY COMPANY

OSI ENVIROMENTAL
PAYNE DOLAN
WAUKESHA WI

Designer
Date 5/5/2020
Scale Not to Scale
Drawing No.
Summary