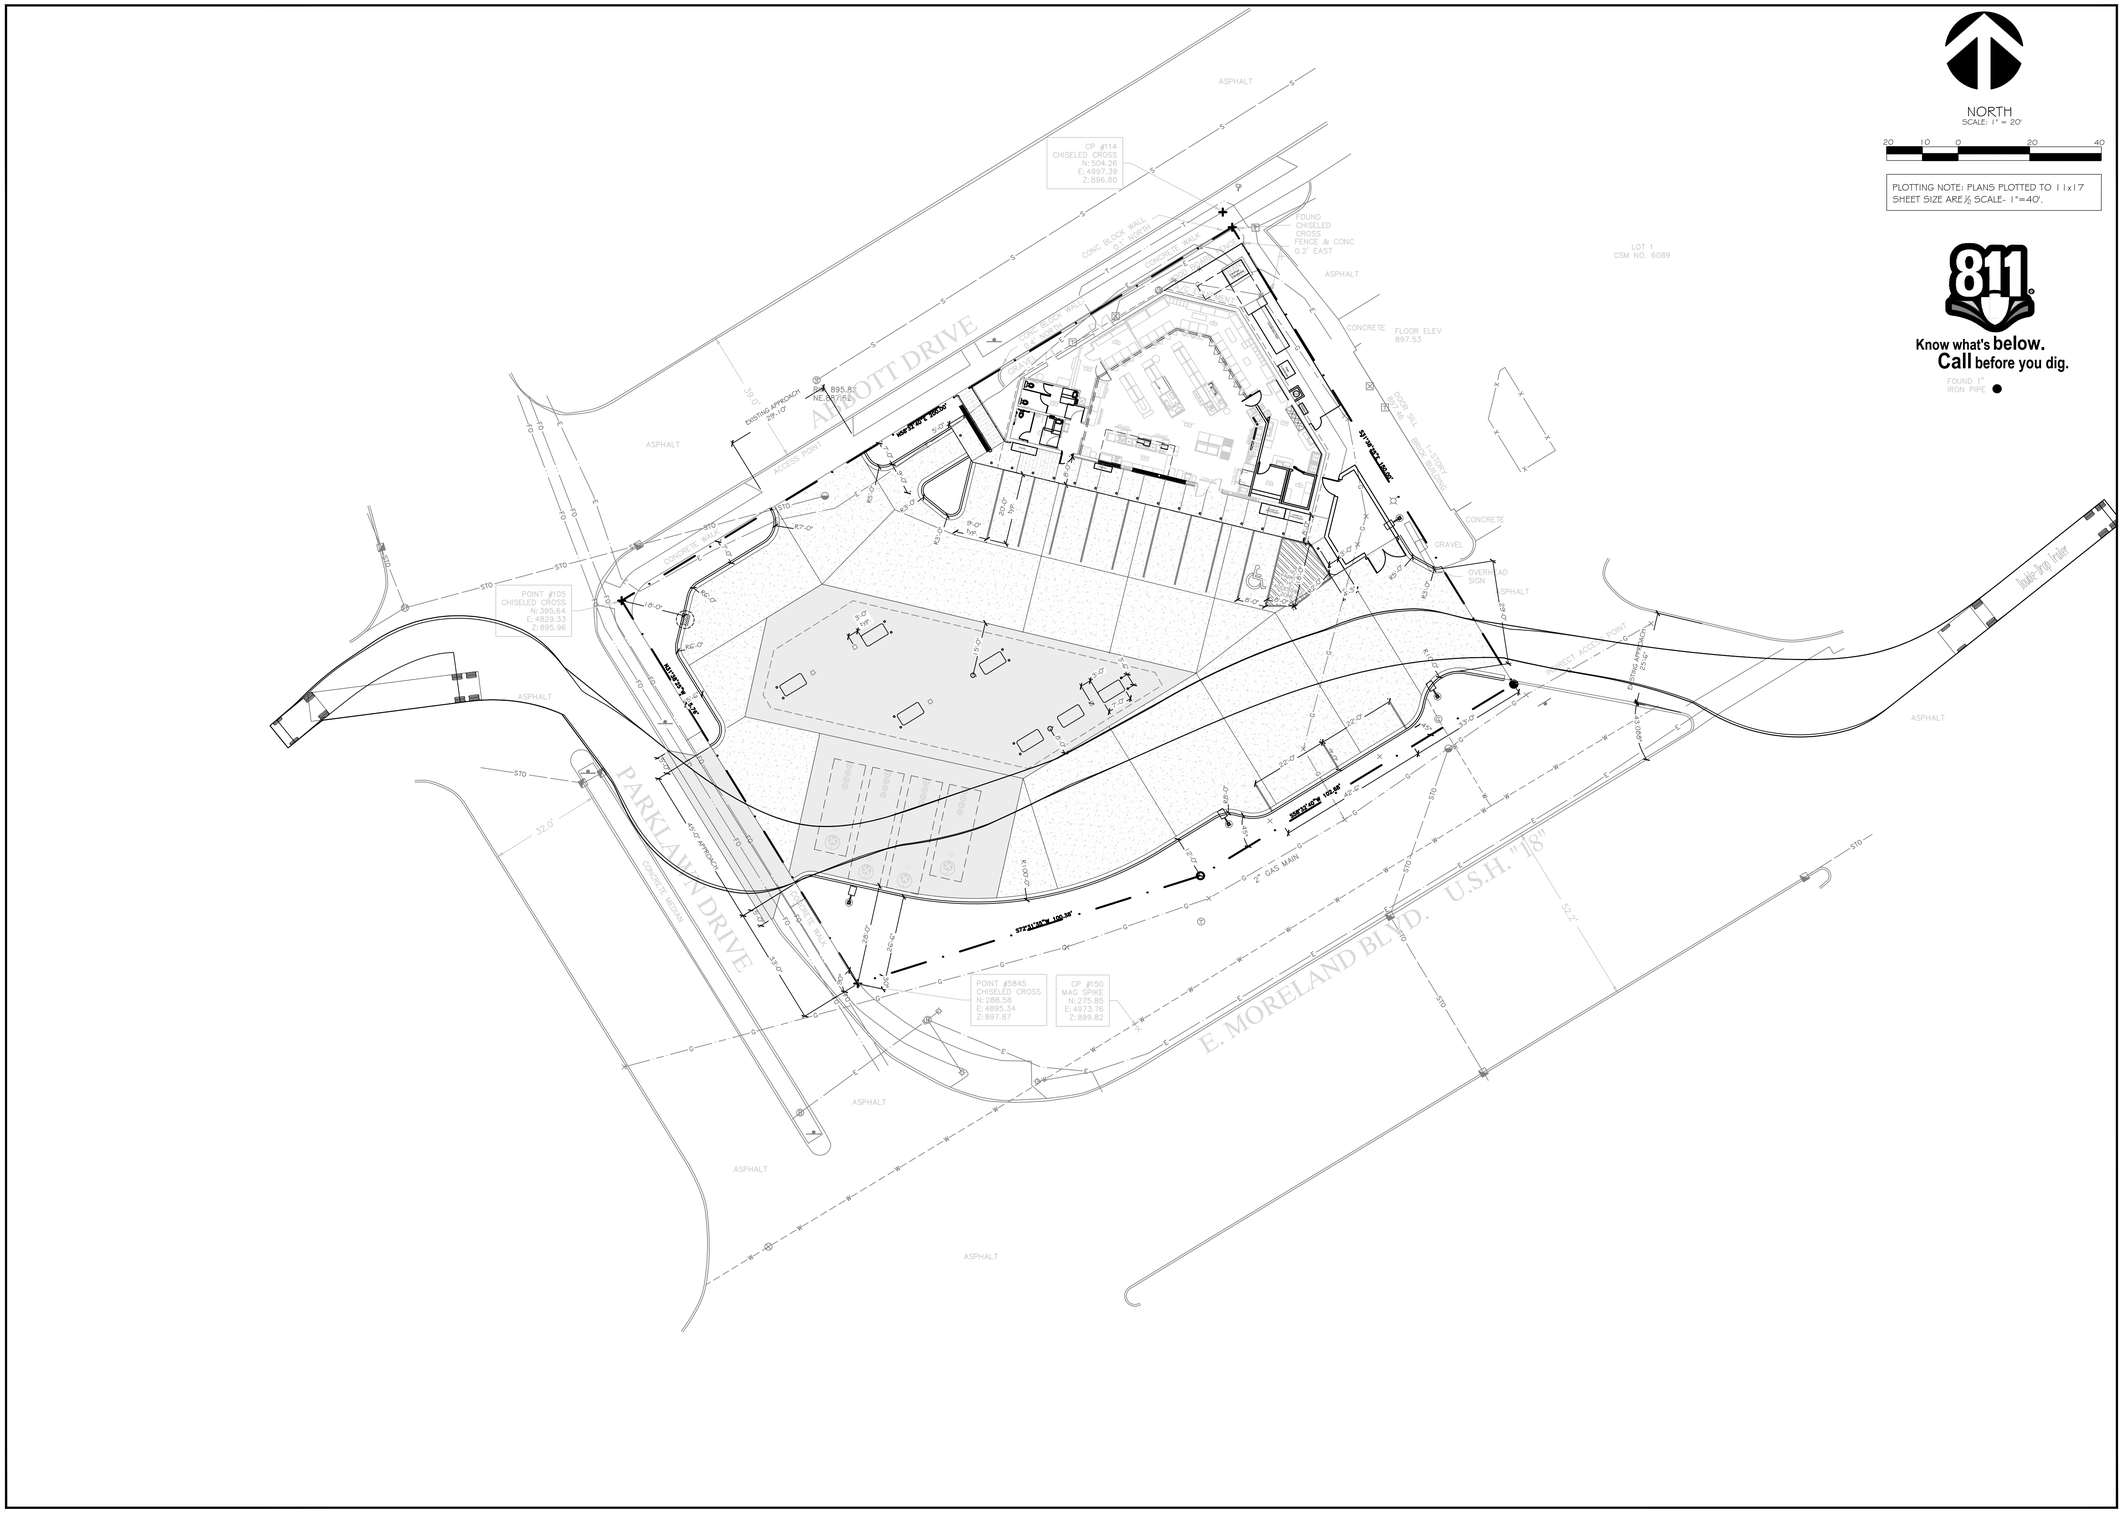

KWIK TRIP

KWIK STAR

KWIK TRIP, Inc.
P.O. BOX 2107
1626 OAK STREET
LACROSSE, WI 54602-2107
PH. (608) 781-8988
FAX (608) 781-8960

INSITES
SITE PLANNING LANDSCAPE ARCHITECTURE
3030 Harbor Lane North, STE 131
Plymouth, Minnesota 55447
763.383.8400
fax 763.383.8440

REGISTERED STATE OF WISCONSIN LANDSCAPE ARCHITECT
ROBERT J. MUELLER
LA-378
PLYMOUTH, MN
06MAR18

SITE CIRCULATION PLAN

CONVENIENCE STORE 968

2302 E MORELAND BLVD
WAUKESHA, WISCONSIN

NO.	DATE	DESCRIPTION
-	06MAR18	CITY COMMENTS
-	01MAY18	APPROACH CHANGE

DRAWN BY	
SCALE	GRAPHIC
PROJ. NO.	17968
DATE	09JAN2018
SHEET	**SP0**

insites 17-052 PM C.N.