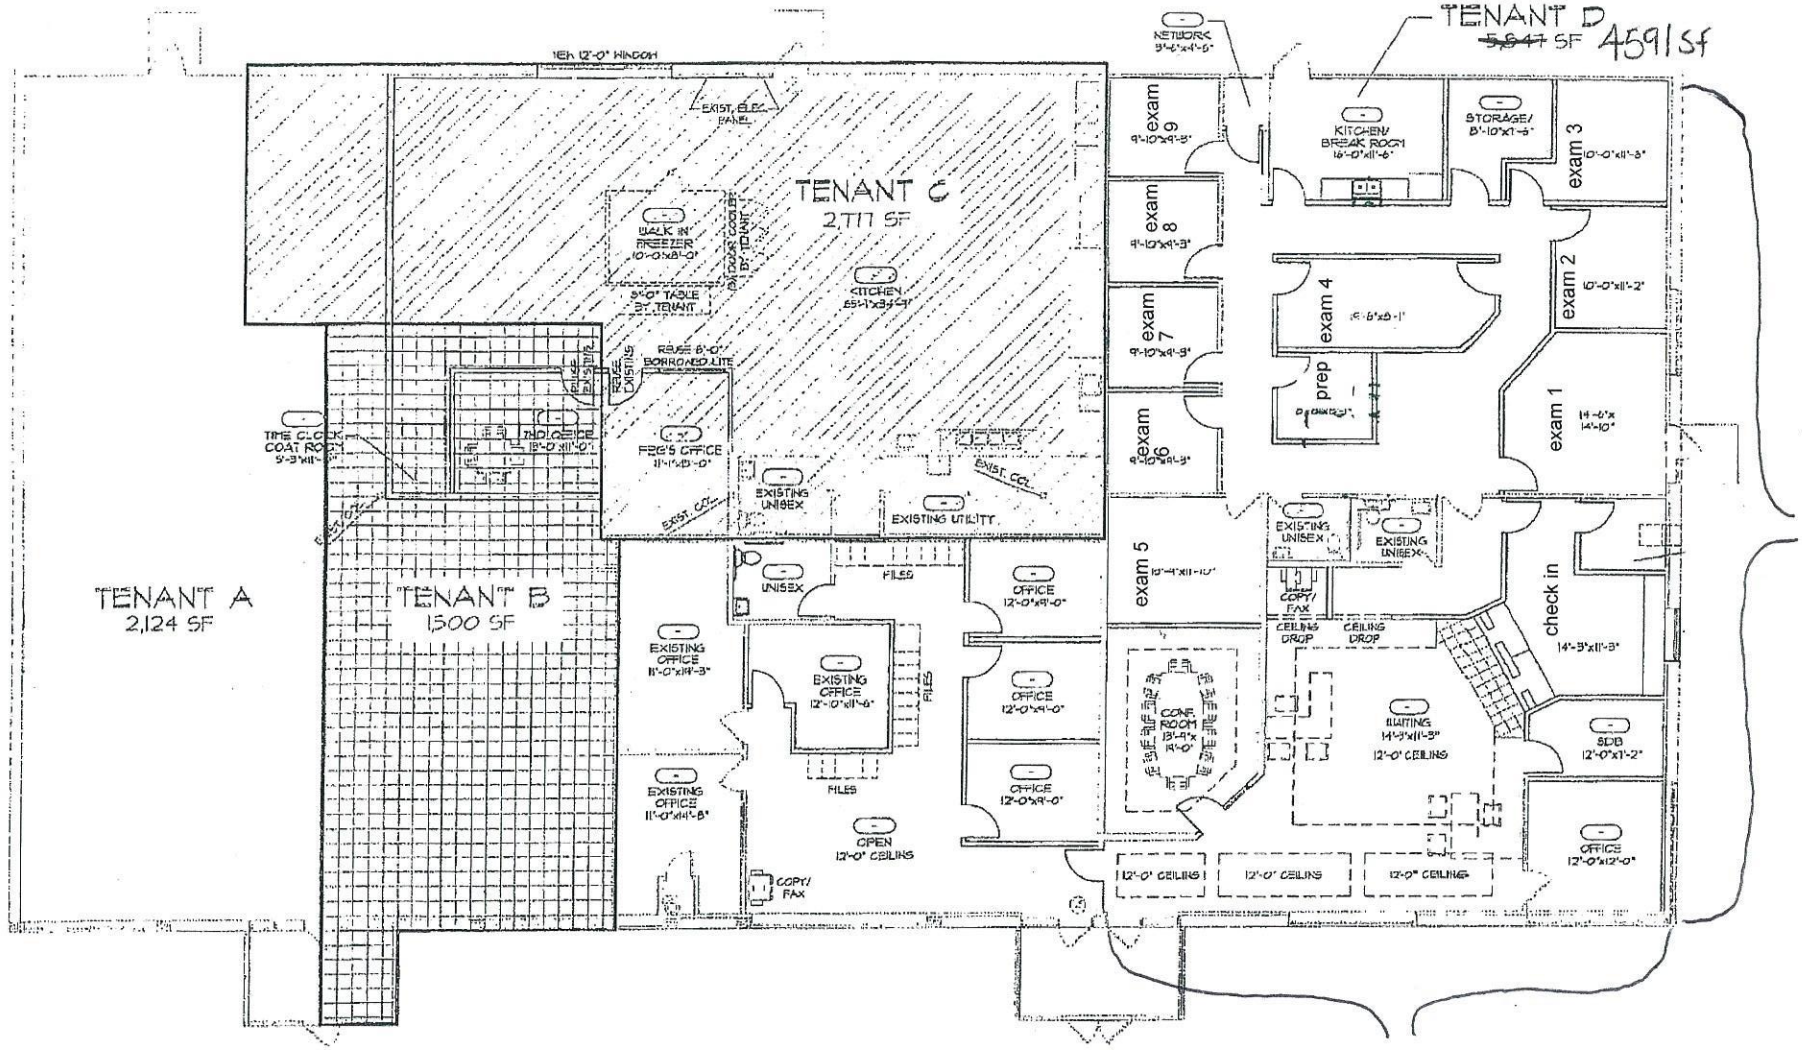
TENANT D
~~5,647~~ SF 4591 SF
TENANT C
2,717 SF
TENANT A
2,124 SF
TENANT B
1,500 SF
NETWORK
KITCHEN/ BREAK ROOM
STORAGE/
exam 1
exam 2
exam 3
exam 4
exam 5
exam 6
exam 7
exam 8
exam 9
prep
check in
SDB
WAITING
CONF. ROOM
EXISTING UNISEX
EXISTING UTILITY
EXISTING OFFICE
OFFICE
FILES
COPY/ FAX
CEILING DROP
OPEN
12'-0" CEILING
WALK IN FREEZER
KITCHEN
FEG'S OFFICE
UNISEX
TIME CLOCK/ COAT RACK
THIS PORTION
THIS PORTION
FLOOR PLAN
NORTH

WAUKESHA