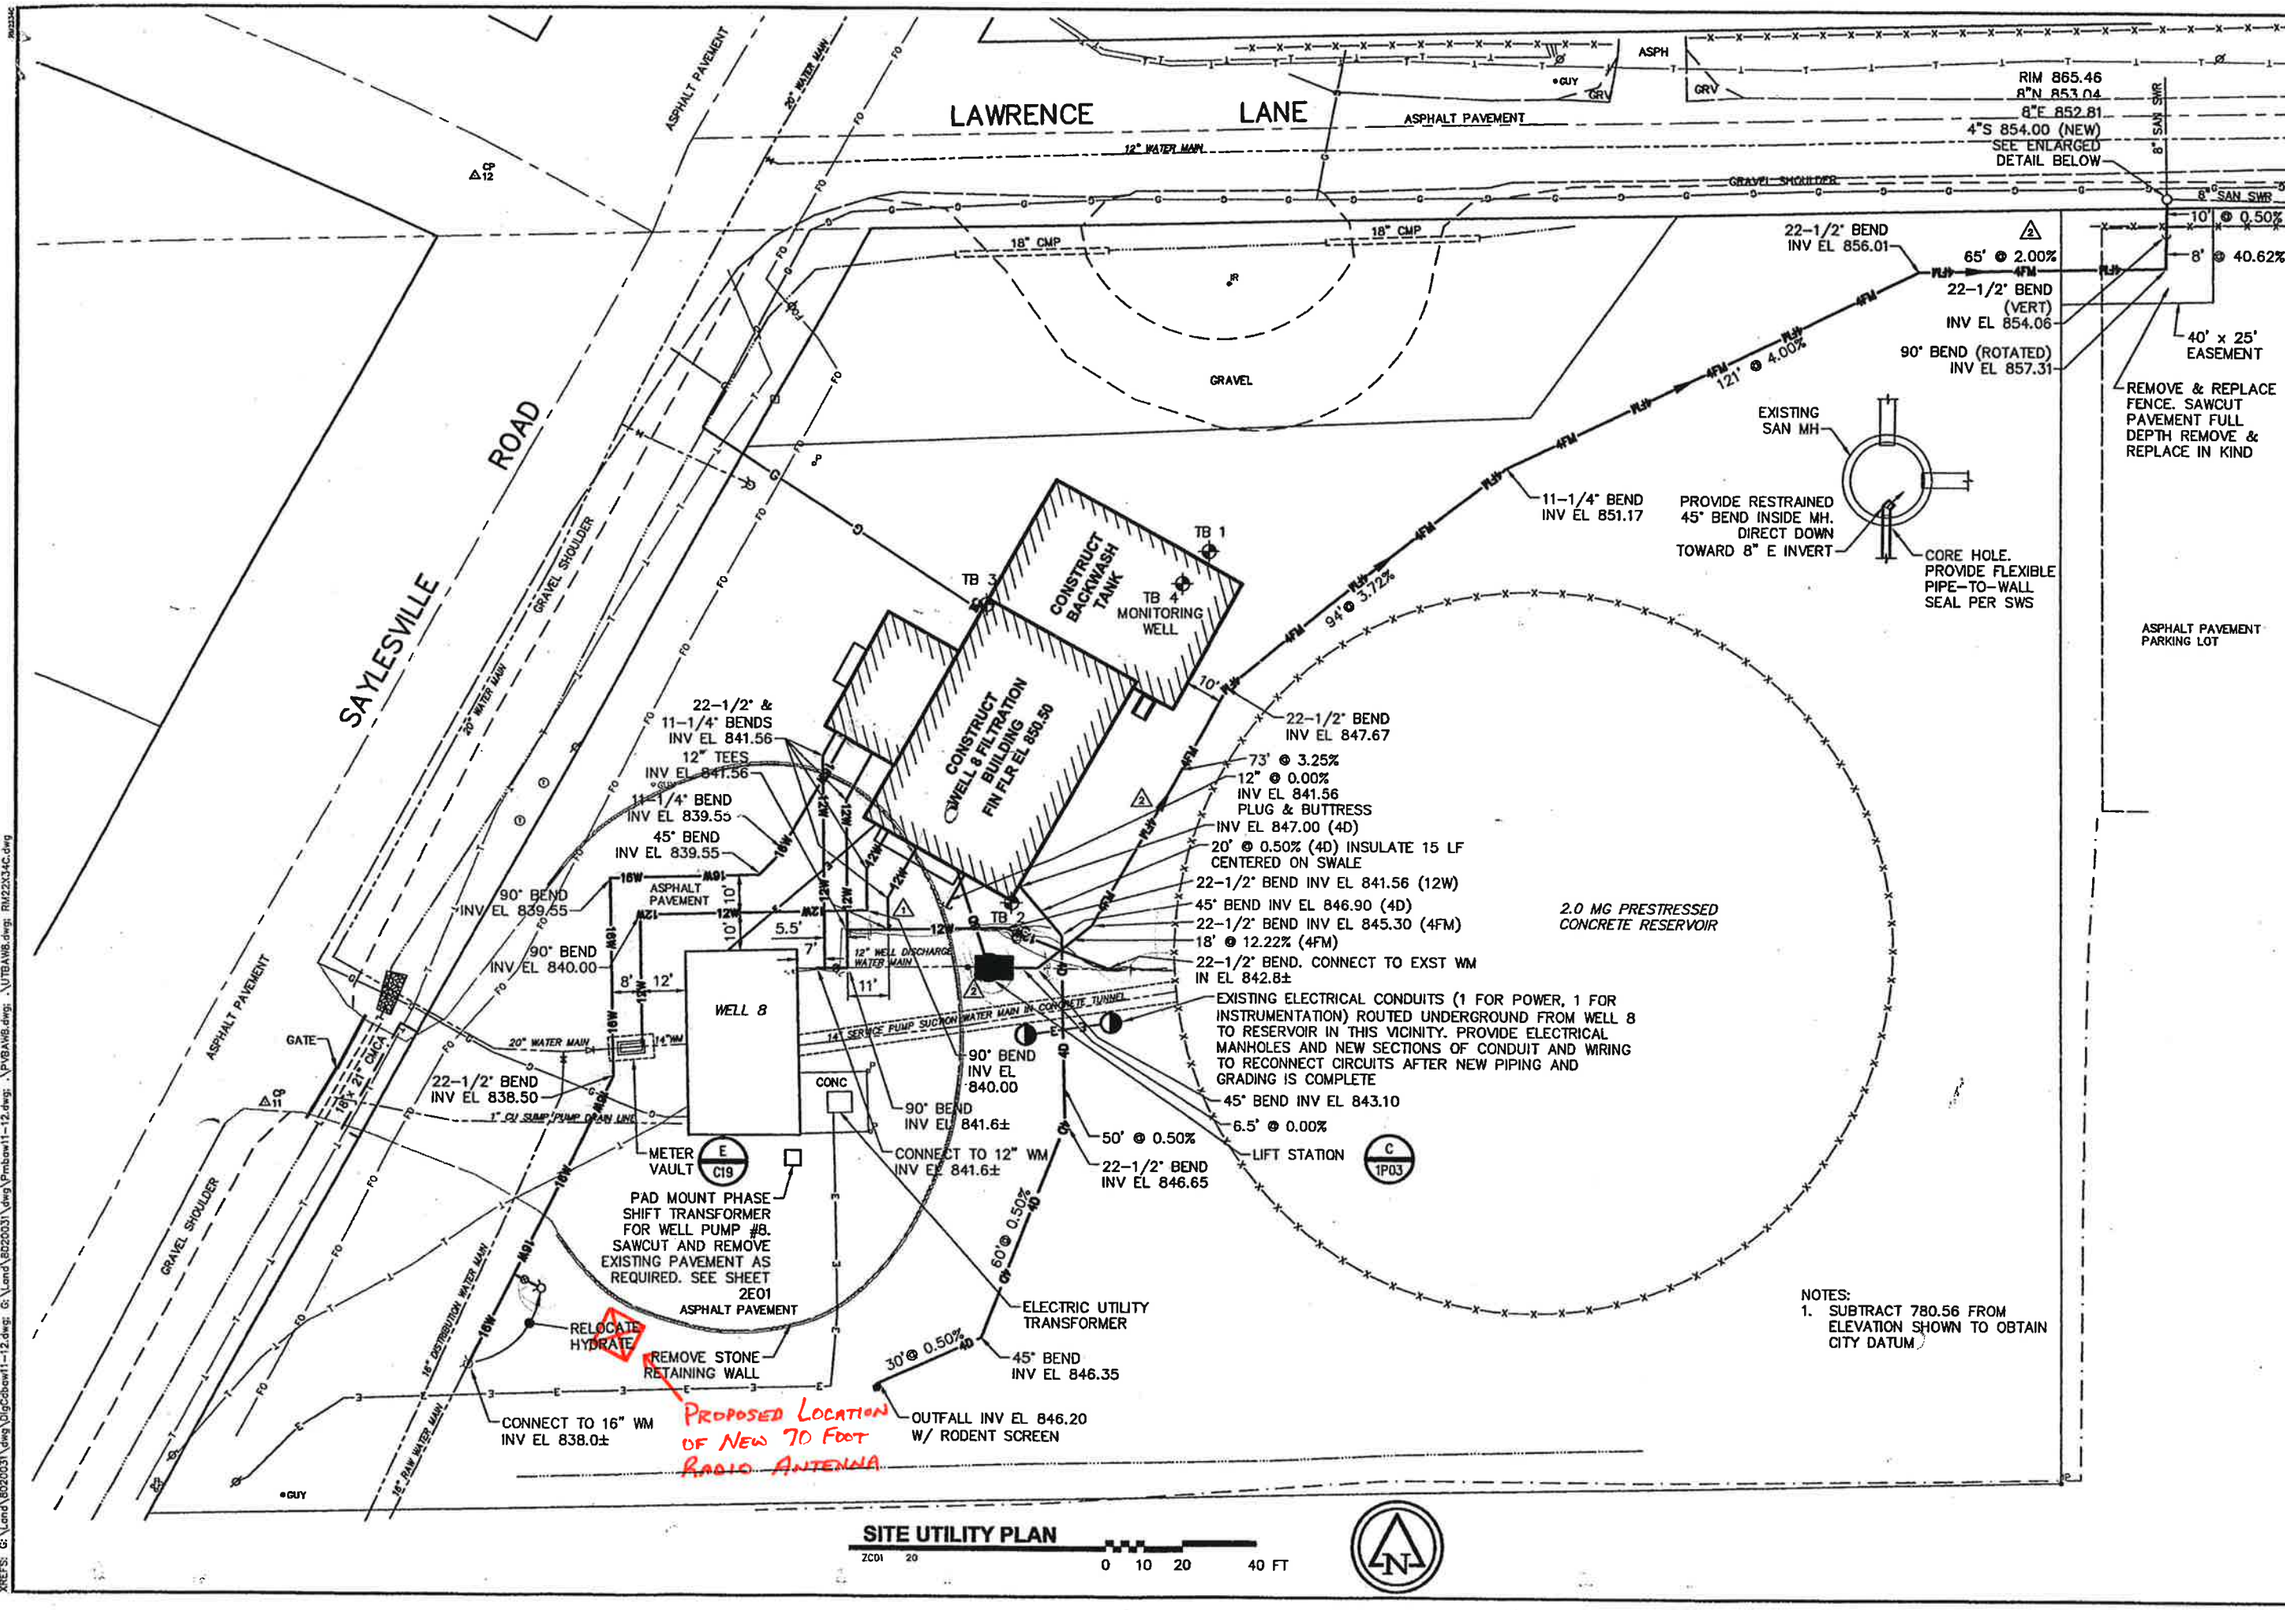

Jan 13, 2006 12:18pm PLOTTED BY: jwagner SAVED BY: jwagner
G:\Land\8020031\dwg\ZC01.dwg WELL 8 UTILITY PLAN
IMAGES: G:\SHT\RMGraphic.jpg; G:\SHT\RMGraphic.jpg;
XREFS: G:\Land\8020031\dwg\DigCdbaw11-12.dwg; G:\Land\8020031\dwg\Pmbaw11-12.dwg; .\PVBAW8.dwg; .\UTBAW8.dwg; RM22X34C.dwg

7				
6				
5				
4				
3	12-1-2005	FORCE MAIN, ADD PUMP STATION		
2	10-14-05	12" WATER MAIN PIPING MODIFICATION		
1			TOWN:	RANGE: SECTION(s):

Ruekert·Mielke
engineering solutions for a working world
W233 N2090 Pickwick Parkway • Waukesha, WI 53188-1020
(262) 542-5733 • Fax: (262) 542-5693 • www.ruekert-mielke.com

WELL 8 FILTRATION BUILDING AND WELLS 11 AND 12 PUMPING STATIONS
SITE UTILITY PLAN
WELL NO 8 FILTER BUILDING
CITY OF WAUKESHA
WAUKESHA COUNTY, WISCONSIN

© COPYRIGHT 2005 RUEKERT & MIELKE INC.

DESIGNED BY: DRB
DRAFTED BY: JMC
CHECKED BY: DRB
DATE: JULY, 2005
FILE NO. 8020031.200

SHEET NO. R-C01