ELECTRONIC RELEASE NOTICE

This electronic drawing file is released by P&W Architects, LLP, who maintain the original file. This electronic drawing file may be used only as background drawing for the specific project for which it is released, by the recipient named therein. Any other use or reuse by any other person or entity is strictly prohibited. No person may make or cause to be made any alteration to this drawing file which is inconsistent with the use specifically permitted. No person may make any other use or reuse of this drawing file or any portion thereof without the express written consent of P&W Architects, LLP.

Schedule - A268							
Symbol	Label	Quantity	Catalog Number	Description	Lumens Per Lamp	Light Loss Factor	Wattage
	R1	5	AEL; ATB2 80BLEDE10 480 R4 GI HS NR MOUNTED ON HOLOPHANE POLE; RTA2580G PL ND SB 2 / BR1061 (1@90) XX (FINISH)	ONE AUTOBAHN 2, TYPE IV DISTRIBUTION, 1050MA DRIVER, 480V, METALLIC GRAPHITE; 20' ALUMINUM POLE WITH SINGLE ARM BRACKET - MOUNTED ON 3' CONCRETE PAD	15459	0.81	284
	S2A	8	AEL; (2) ATB2 80BLEDE10 480 R5 GI NR MOUNTED ON HOLOPHANE POLE; RTA2580G PL ND SB 2 / BR1065 (2@180) XX (FINISH)	TWO AUTOBAHN 2, TYPE V DISTRIBUTION, 1050MA DRIVER, 480V, METALLIC GRAPHITE; 20' ALUMINUM POLE WITH TWIN ARM BRACKET - 2@180 - MOUNTED ON 3' CONCRETE PAD	26455	0.81	568

Statistics						
Description	Symbol	Avg	Max	Min	Max/Min	Avg/Min
PARKING	+	2.6 fc	4.4 fc	0.5 fc	8.8:1	5.2:1
PERIMETER	+	0.1 fc	0.3 fc	0.0 fc	N/A	N/A

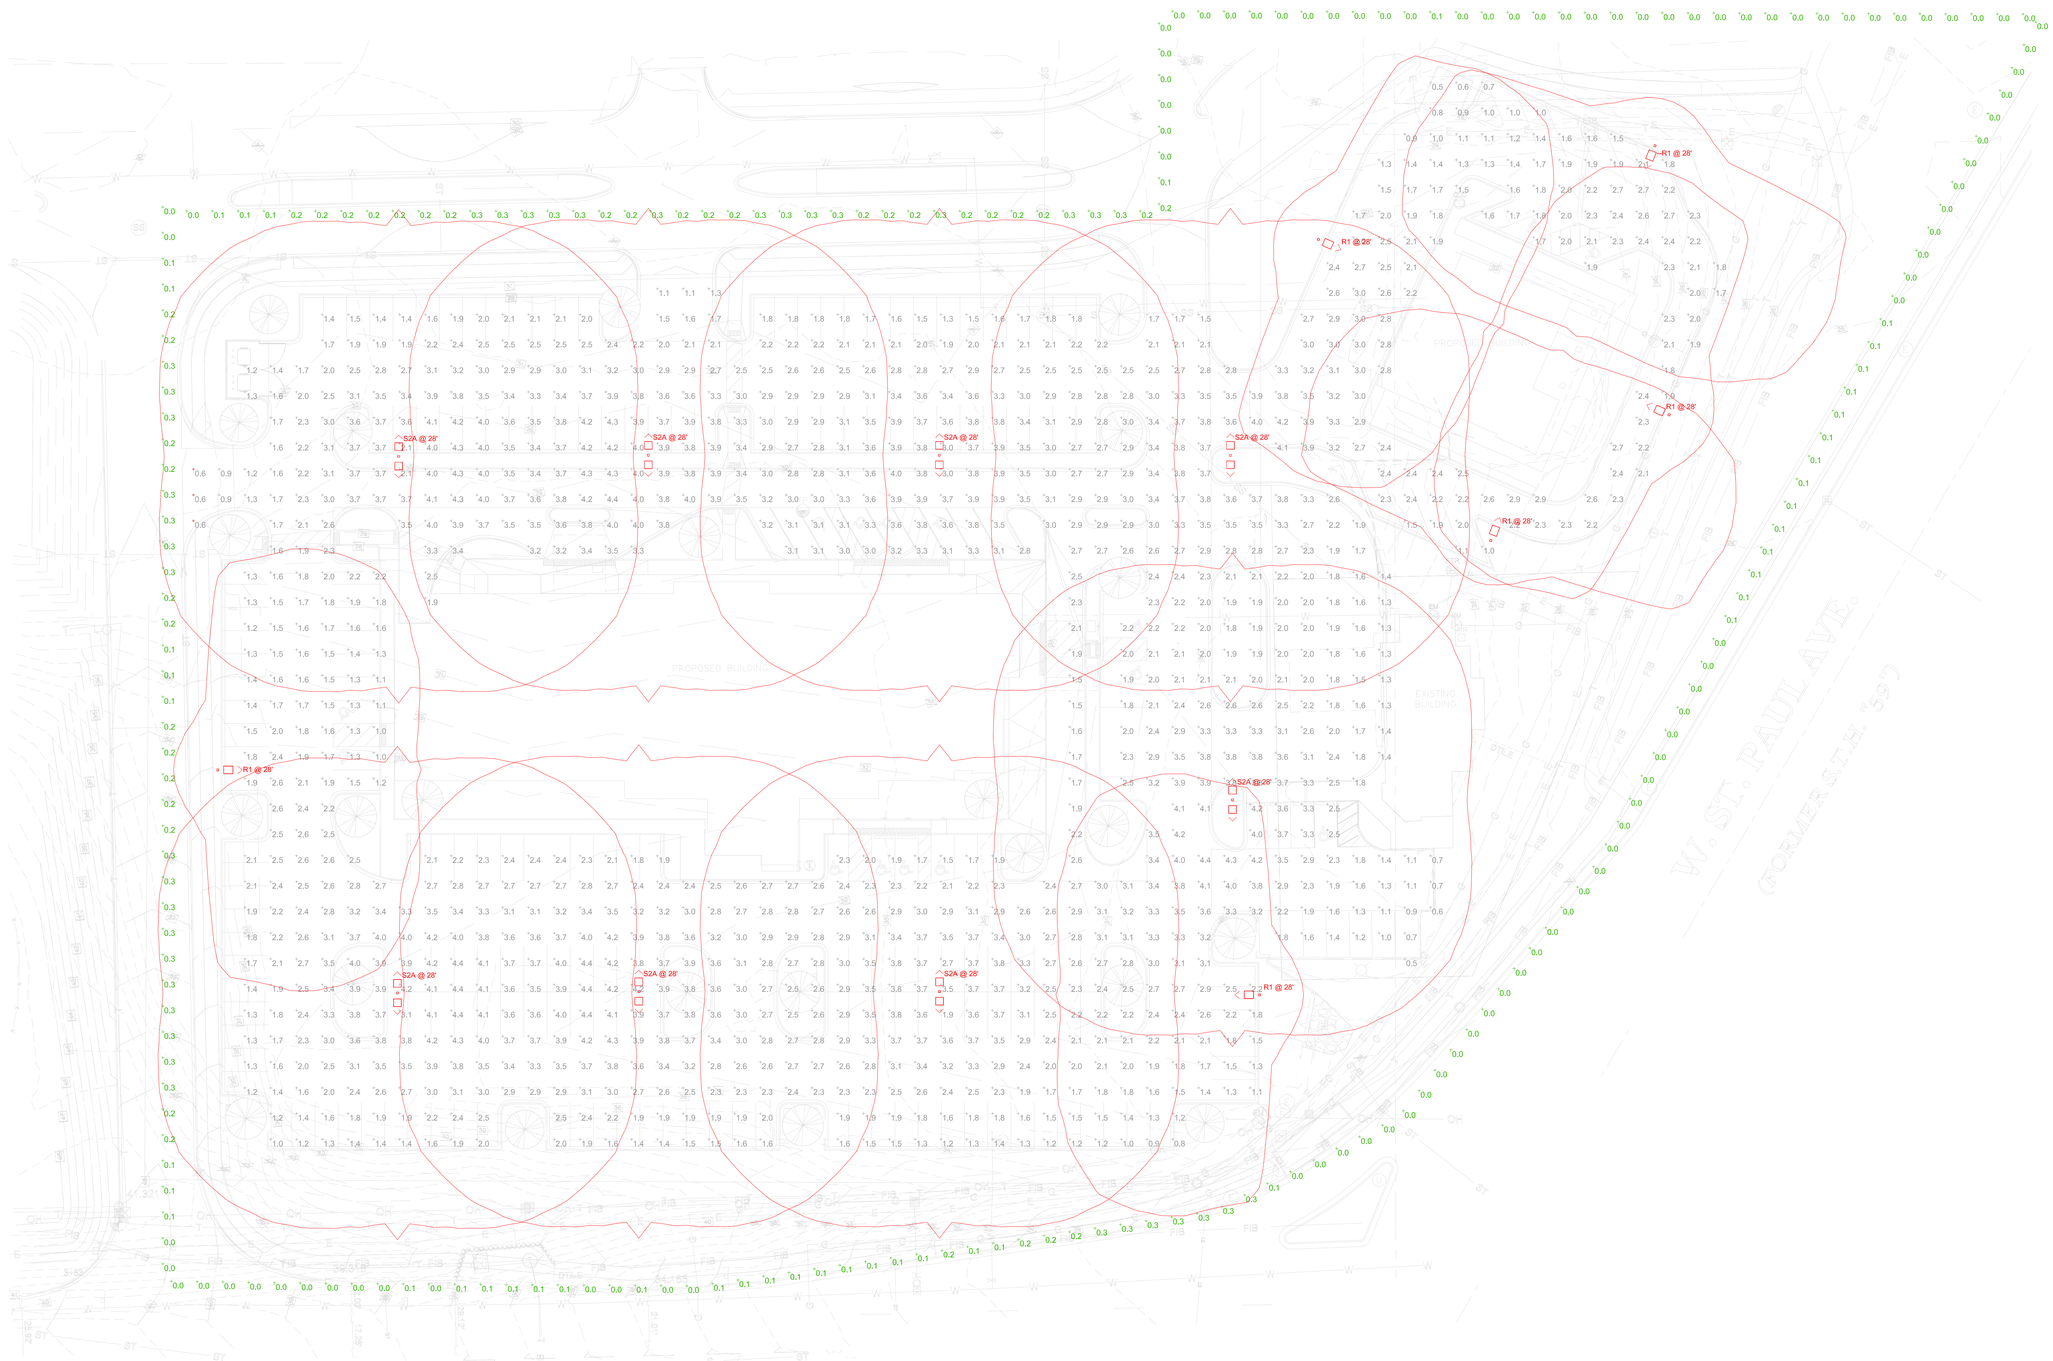

Philo Wilke Partnership
11275 S. Sam Houston Parkway W.
Suite 200 | Houston, Texas 77031
832.554.1130 | philowilke.com

THIS DOCUMENT IS RELEASED UNDER THE AUTHORITY OF BENJAMIN A. WILLEY, P.E. #E-44759-6 FOR THE SOLE PURPOSE OF DESIGN REVIEW AND SHALL NOT BE USED FOR BIDDING, CONSTRUCTION, CONTRACTING OR REGULATORY APPROVAL. THIS DOCUMENT SHALL NOT BE REPRODUCED WITHOUT THE PRIOR WRITTEN CONSENT OF TELIOS CORPORATION.

Consultants

Civil Engineer & Landscape Architects
JSD Professional Services, Inc
W238 N1610 Busee Road, Suite 100
Waukesha, WI 53188

Structural Engineer
Dally + Associates
9800 Richmond Avenue #460
Houston, TX 77042

MEP and Technology Engineer
Telios
101 Parklane Blvd, Suite 101
Sugar Land, TX 77478

Issues / Revisions

No.	Date	Description
	04/03/2020	Preliminary Site and Arch Review

Project

Ascension Waukesha - Hospital

2304 W. St. Paul Ave
Waukesha, WI 53188

Drawing Name

SITE PHOTOMETRIC

Copyright (C) 2019 by PhiloWilke Partnership. All rights reserved.

This document and the information herein is the property of PhiloWilke Partnership. No part hereof shall be copied, duplicated, distributed, disclosed or used to any extent whatsoever except as expressly authorized by PhiloWilke Partnership. Any Person, firm, or corporation receiving this document, however obtained, shall by virtue hereof, be deemed to have agreed to the forgoing restrictions and that this document will be held in trust and confidence subject only to the private use expressly authorized by PhiloWilke Partnership.

Print Date / Time: 3/30/2020 8:31:12 AM

P&W Commission Number: 218-096R

Sheet Number: MEP-203

C:\Users\bupdyke\Documents\TELIOS MODEL - Emerus Waukesha_R19_bupdyke@teliospc.com.rvt