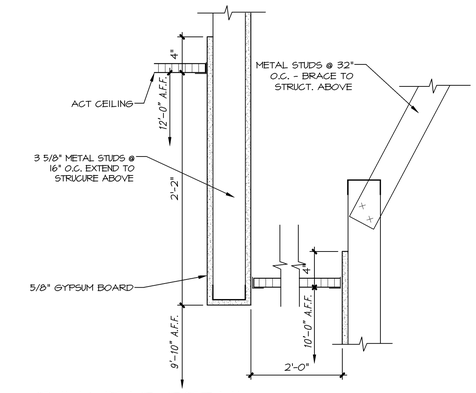

2 BULKHEAD DETAIL
1 1/2" = 1'-0"

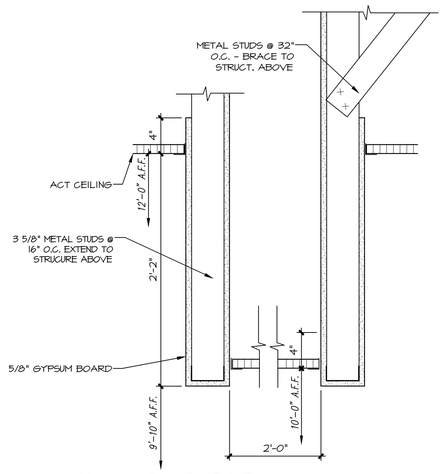

3 BULKHEAD DETAIL
1 1/2" = 1'-0"

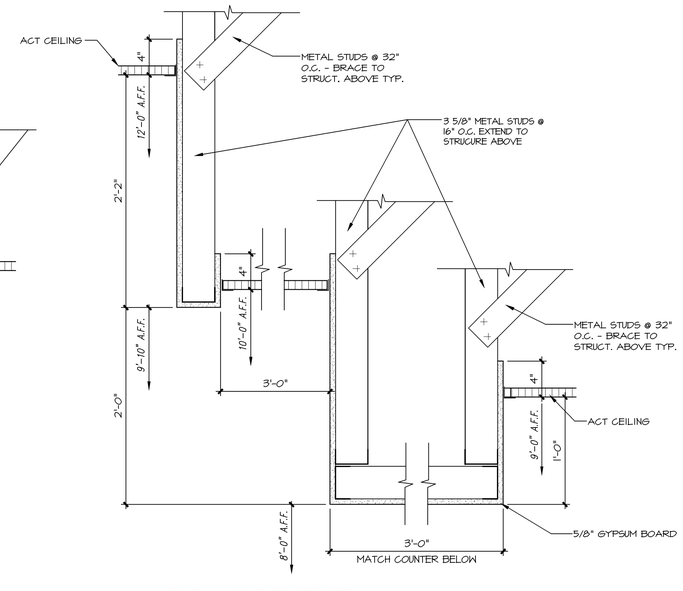

4 BULKHEAD DETAIL
1 1/2" = 1'-0"

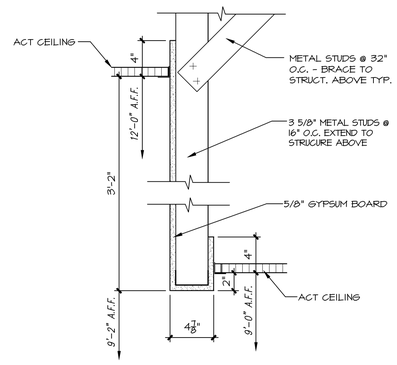

5 BULKHEAD DETAIL
1 1/2" = 1'-0"

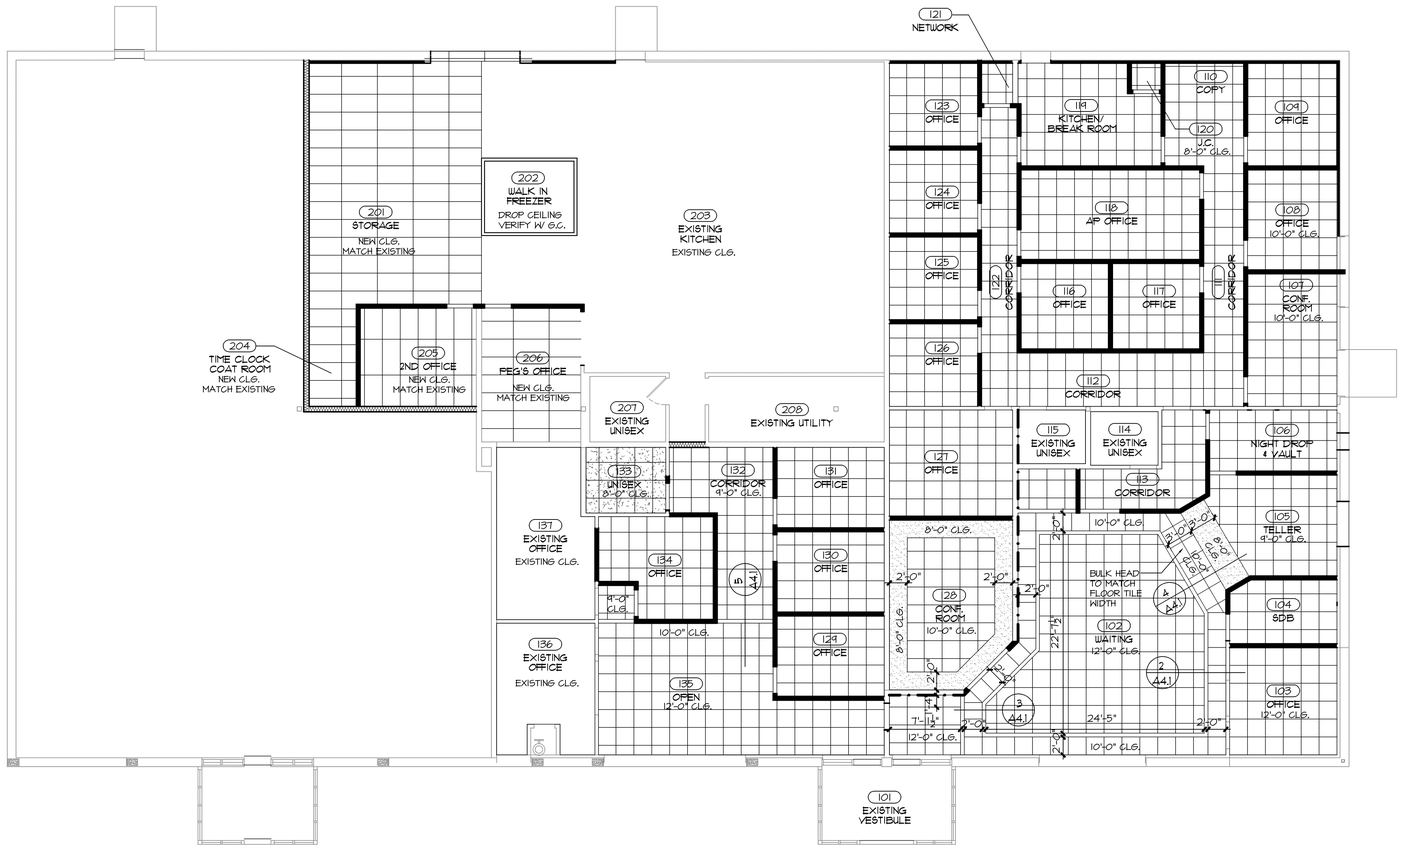

1 REFLECTED CEILING PLAN
1/8"=1'-0"

CEILING NOTES:

1. GENERAL CONTRACTOR TO COORDINATE HVAC, LIGHTING & SPRINKLER PLACEMENT
2. CEILING HEIGHT = 9'-0" UNLESS NOTED

SYMBOL KEY

- ACOUSTICAL TILES 2x4 GRID W/ 2x2 REVEAL EDGE
- ACOUSTICAL TILES 2x4 GRID
- VINYL FACED ACOUSTICAL TILES 2x4 GRID W/ 2x2 REVEAL EDGE
- GWB CEILING BULKHEAD

TDI ASSOCIATES, INC.
ARCHITECTS, ENGINEERS, PLANNERS

N8 W22350 JOHNSON DRIVE, SUITE B4
WAUKESHA, WISCONSIN 53186
PHONE 262-437-0400 FAX 262-437-0401

Venture DEVELOPMENT
General Contractor
1930-D Bluemound Road
Waukesha, WI 53186
Phone: (262) 524-6000
Fax: (262) 524-6001

MARINE BANK / 4 PS IN A POD

1930-D WEST BLUEMOUND ROAD
WAUKESHA, WISCONSIN

TDI ASSOCIATES, INC
All Rights Reserved
OWNERSHIP OF DOCUMENTS
This document, and the ideas and design incorporated herein, as an instrument of professional service, is the sole property of TDI Associates, Inc., and is not to be used in whole or in part for any other project or purpose without the expressed written authorization of TDI Associates, Inc.

Sheet Title
REFLECTED CEILING PLAN

Issued For:	Date:
PERMIT SET	04-01-2010
CONST. SET	04-27-2010

Date: 08-25-2010
Job NO.: 02-457.003
Drawn By: RJH
Sheet No.
A4.1