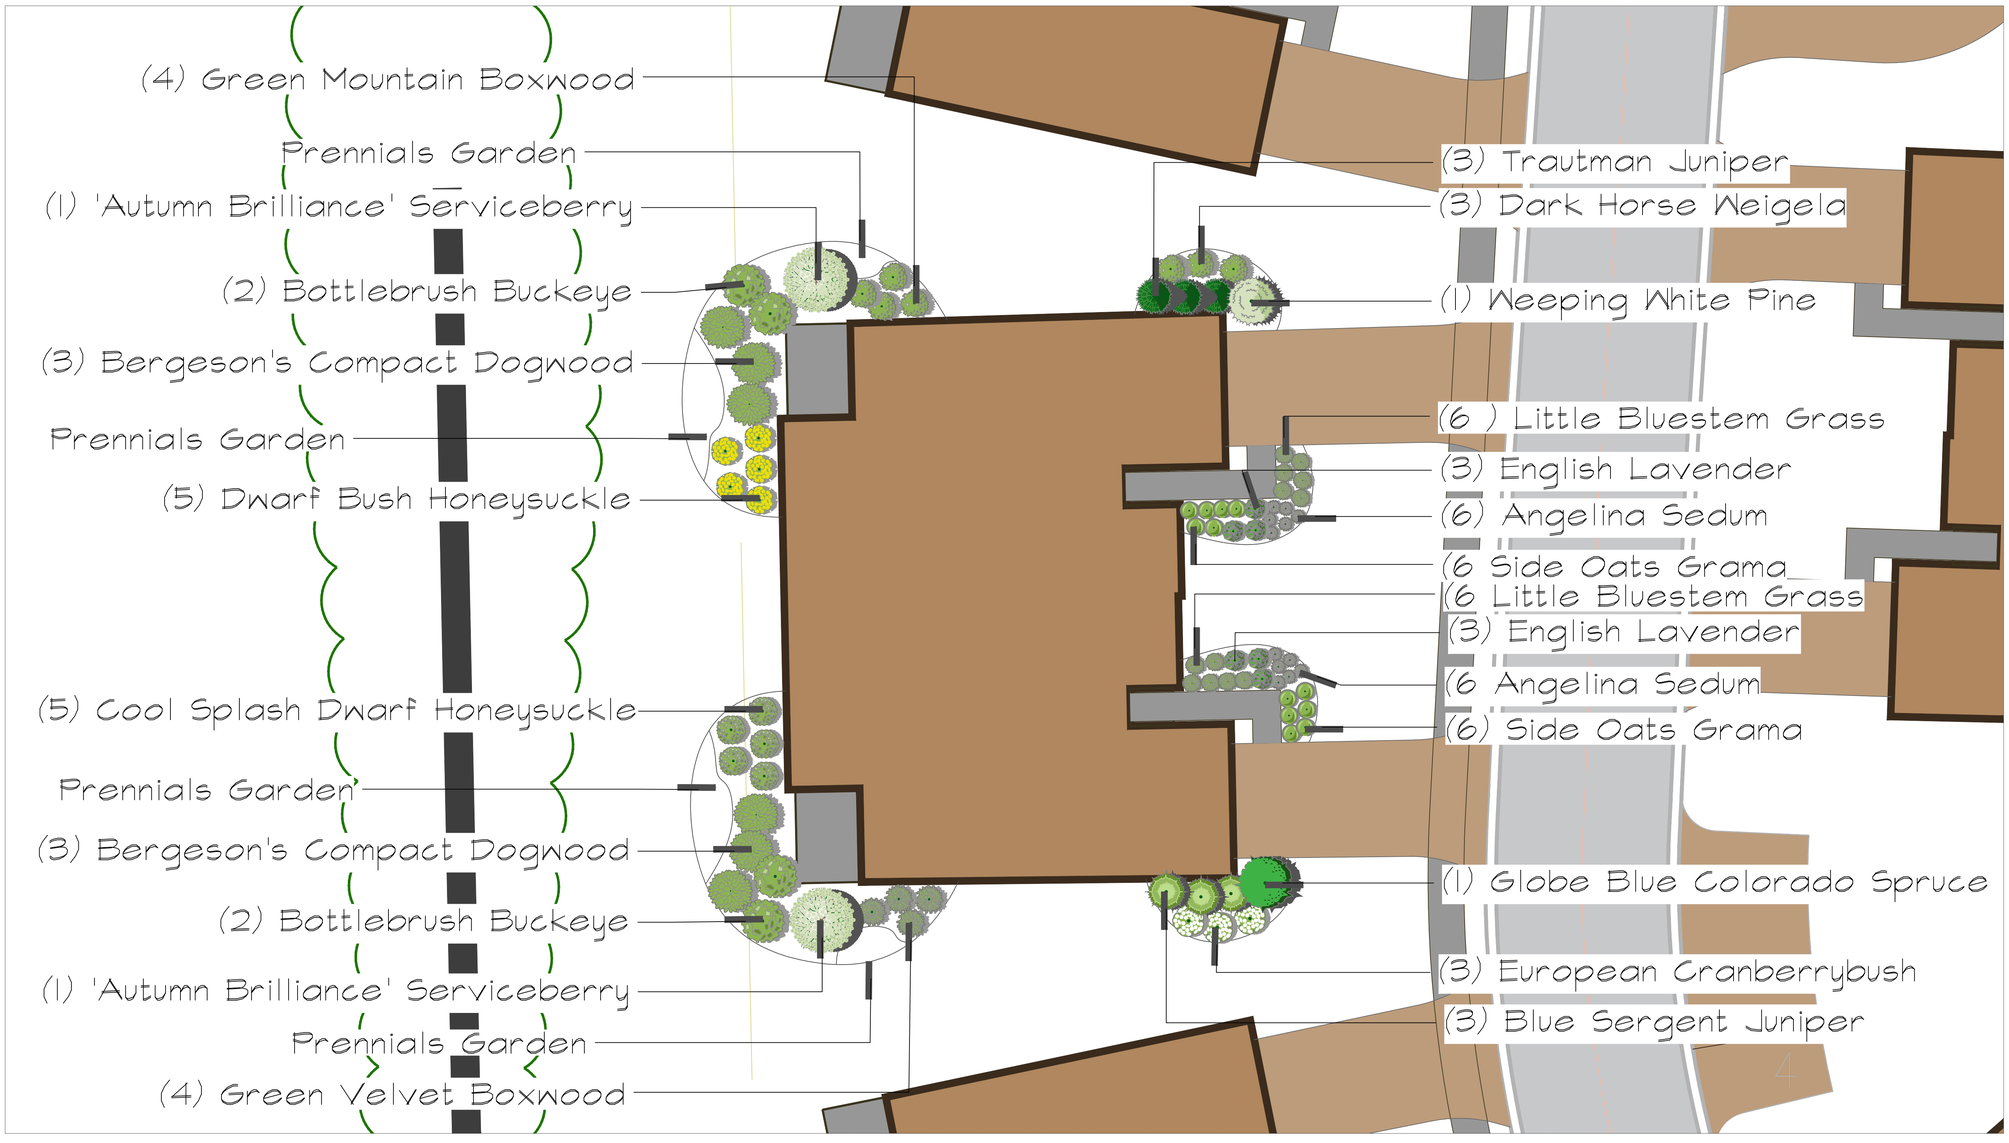

PLANTING PLAN

N

PROPOSED GARDEN DESIGN FOR:

PRAIRIE SONG VILLAS
CITY OF WAUKESHA
WISCONSIN

GARLAND ALLIANCE
LANDSCAPE ARCHITECTS

5707 6th Ave.
Kenosha/WI 53140
(414) 688 1641 garlandalliance@gmail.com

REVISIONS:
AUGUST 15 2019
AUGUST 16 2019

SCALE: 1"=10'

SHEET NUMBER: L1.1

© GAI 2019