1. CONTRACTOR SHALL SUPERVISE AND DIRECT THE WORK USING THE CONTRACTOR'S BEST SKILL AND ATTENTION. THE CONTRACTOR SHALL BE SOLELY RESPONSIBLE AND HAVE CONTROL OVER CONSTRUCTION MEANS, METHODS TECHNIQUES, SEQUENCE, AND JOB SITE SAFETY

2. GC MUST PROVIDE & INSTALL ALL PRODUCTS PER PLANS. ONLY SUBSTITUTED PRODUCTS NEED TO BE SUBMITTED TO THE ARCHITECT FOR APPROVAL. UNAPPROVED SUBSTITUTIONS WILL BE REPLACED AT THE EXPENSE OF THE GC.

3. VERBAL REPRESENTATION HAS NO VALUE AND ALL REQUESTS TO CHANGE ANY PRODUCTS OR SPECIFICATIONS PER PLANS, MUST BE SUBMITTED IN WRITING TO THE ARCHITECT & TLE FOR APPROVAL.

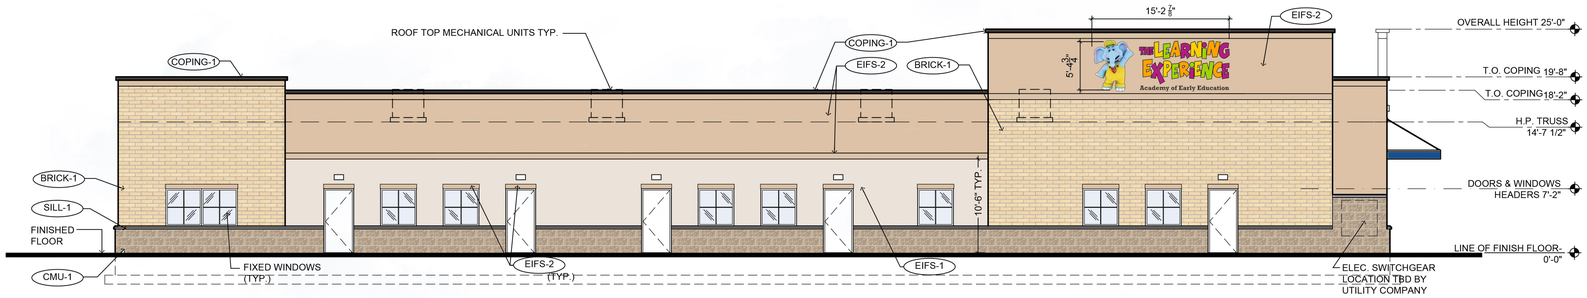

1 EAST ELEVATION
SCALE : 1/8" = 1'-0"

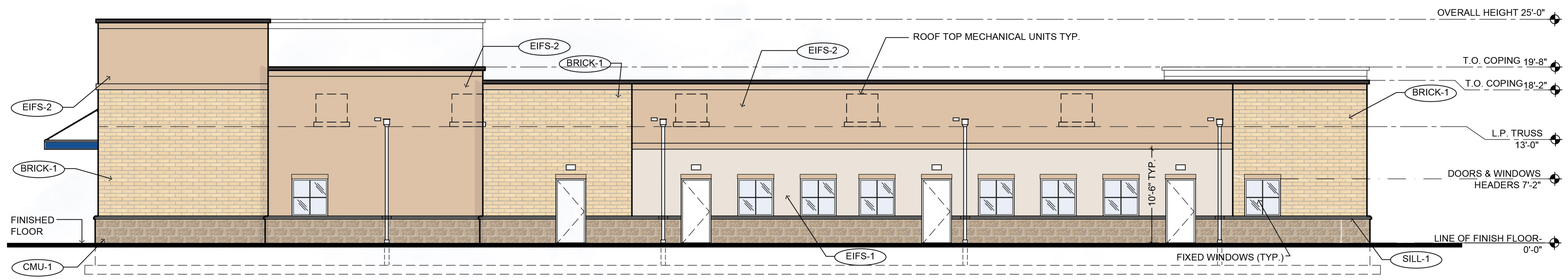

2 WEST ELEVATION
SCALE : 1/8" = 1'-0"

3 NORTH ELEVATION
SCALE : 1/8" = 1'-0"

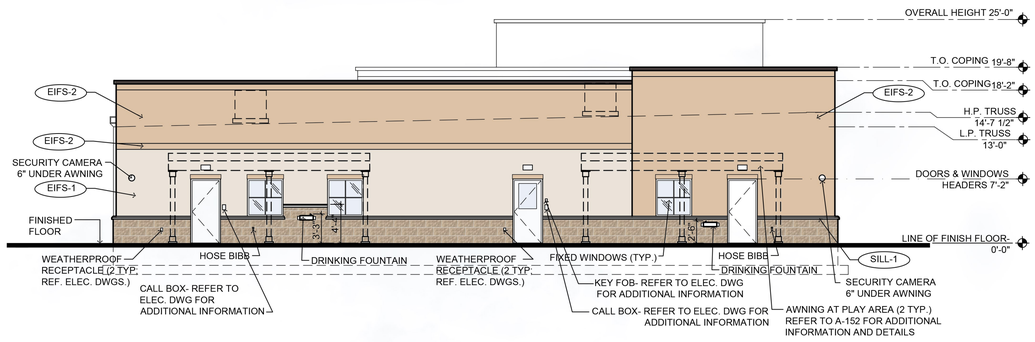

4 SOUTH ELEVATION
SCALE : 1/8" = 1'-0"

EXTERIOR MATERIAL SCHEDULE

LABEL	MANUFACTURER	SIZE / TYPE	FINISH / COLOR
STOREFRONT	KAWNEER	TRIFAB 451T / 350 PER DOOR SCHEDULE	BONE WHITE
DOOR	-	PER DOOR SCHEDULE	FACTORY PRIMED
FIXED WINDOW	PLY GEM	SILVER LINE V1 SERIES PER WINDOW SCHEDULE	WHITE
CMU-1	YORK BUILDING PRODUCTS	GROUND FACE CMU	KHAKI
BRICK-1	GLEN GERY	FACE BRICK	CREAM
SILL-1	MODERN PRECAST	3 3/4"Hx6"W W/ 2" FLAT W/ 1/4" DRIP EDGE	REGULAR (LIGHT GREY)
SILL-2	MODERN PRECAST	CUSTOM SILL 3 3/4"Hx4"W W/ 2" FLAT REF. DTL. 6/A-032	REGULAR (LIGHT GREY)
EIFS-1	DRYVIT	-	SAND PEBBLE FINISH COLOR: OYSTER SHELL
EIFS-2	DRYVIT	-	SAND PEBBLE FINISH COLOR: SANDLEWOOD BEIGE
GUTTER-1	-	6" ALUMINUM TYPE "K" W/ LEAF SCREEN AND 6" LEADERS	MATCH FRIEZE BOARD
VINYL-1	ROYAL BUILDING PRODUCTS	COLORSCAPES TRIPLE 4 PERFORATED SOFFIT NOM. THICKNESS 0.042"	WHITE (REF. NOTE 2 BELOW)
AWNING	-	CUSTOM ALUMINUM	AWARD BLUE (PAC-CLAD)
COPING-1	FABRAL (OR EQUAL)	BREAK METAL	DARK BRONZE
KNOX-1	KNOX BOX	3200 SERIES W/ RECESSED MOUNT FLANGE, HINGE DOOR, & TAMPER SWITCH	DARK BRONZE (REF. NOTE 2 BELOW)

FINISH SCHEDULE NOTES:
1. G.C. SHALL VERIFY KNOX BOX MODEL(S) AND LOCATION(S) WITH AUTHORITY HAVING JURISDICTION PRIOR TO ORDERING AND INSTALLATION.
2. G.C. SHALL ENSURE ALL EXTERIOR FINISHES ARE INSTALLED AND FINISHED IN COMPLIANCE WITH MANUFACTURERS' WARRANTY REQUIREMENTS.

EXTERIOR MATERIAL CALCULATION

MATERIAL	WEST ELEVATION 2,594 SQ. FT..		EAST ELEVATION 2,723 SQ. FT..		SOUTH ELEVATION 1,409 SQ. FT..		NORTH ELEVATION 1,614 SQ. FT..	
OPENINGS	176 SQ. FT.	-	249 SQ. FT.	-	200 SQ. FT.	-	163 SQ. FT.	-
-	AREA MINUS OPENINGS 2,418 SQ. FT.		AREA MINUS OPENINGS 2,474 SQ. FT.		AREA MINUS OPENINGS 1,209 SQ. FT.		AREA MINUS OPENINGS 1,451 SQ. FT.	
MASONRY	1,140 SQ. FT.	47.2%	1,187 SQ. FT.	48.0%	213 SQ. FT.	17.7%	1,043 SQ. FT.	71.9%
EIFS	1,278 SQ. FT.	52.8%	1,287 SQ. FT.	52.0%	996 SQ. FT.	82.3%	408 SQ. FT.	28.1 %

Jarmel Kizel
ARCHITECTS AND ENGINEERS INC.
42 OKNER PARKWAY
LIVINGSTON, NEW JERSEY 07039
TEL: 973-994-9669
FAX: 973-994-4069
www.jarmelkizel.com

Architecture
Engineering
Interior Design
Implementation Services

THE LEARNING EXPERIENCE
ACADEMY OF EARLY EDUCATION
2031 MEADOW LANE
PEWAUKEE, WI

ISSUE

NO.	DATE	DESCRIPTION	INT.

REVISION

NO.	DATE	DESCRIPTION	INT.

PROFESSIONAL CERTIFICATION

NAME OF LICENSEE:
MATTHEW B. JARMEL
LICENSE NUMBER: 12809

Project Number:	Scale:
TLEWI22-099	1/8"=1'-0"
Drawn By: AM	Approved By: MBJ

Drawing Name:

PROPOSED ELEVATIONS

Drawing Number:

SA-1.2

WISCONSIN
MATTHEW BARRY JARMEL
12809-5
LIVINGSTON
NJ
ARCHITECT