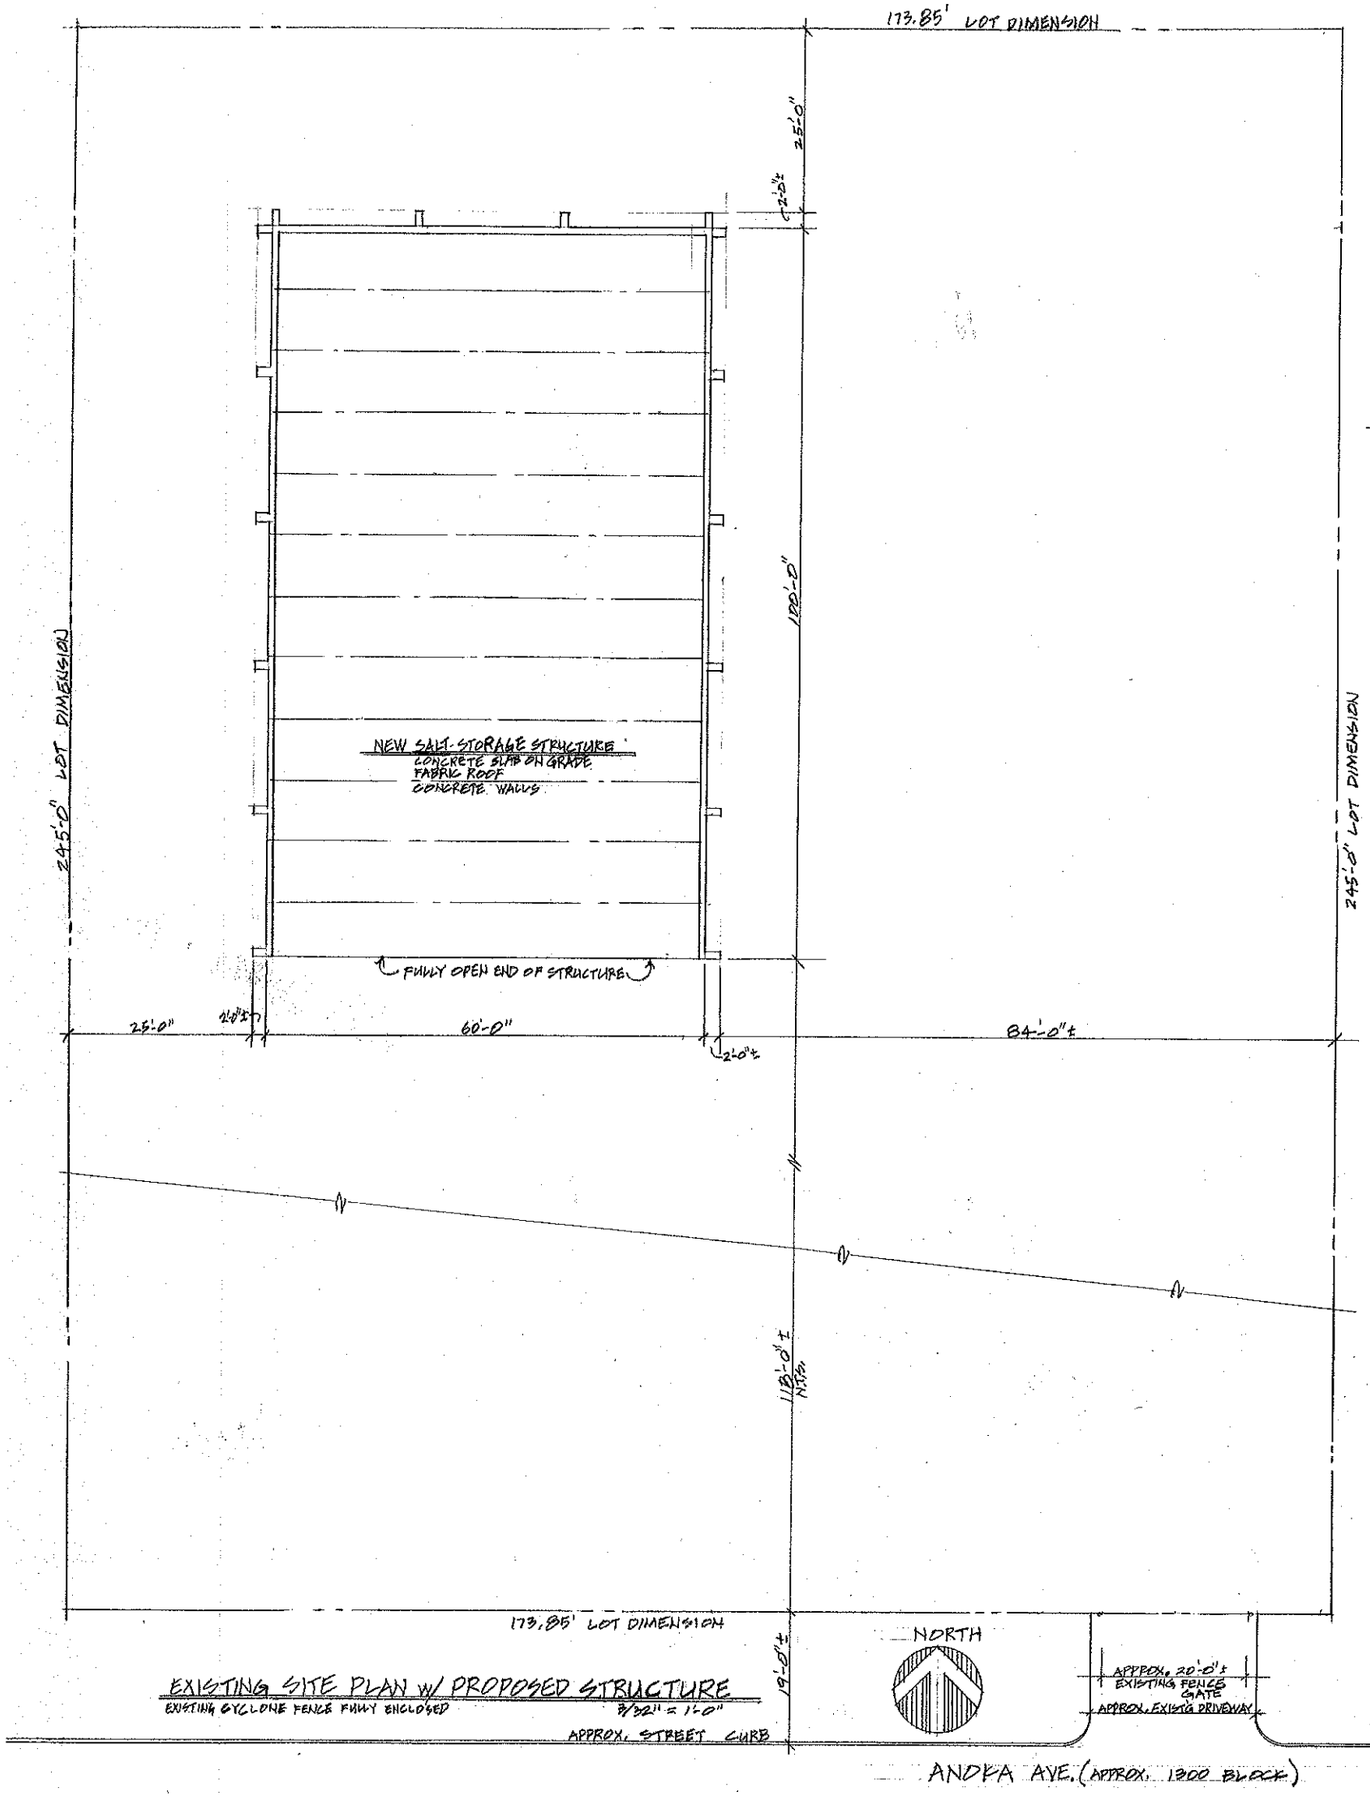

EXISTING SITE PLAN W/ PROPOSED STRUCTURE

EXISTING CYCLONE FENCE FULLY ENCLOSED 3/32" = 1'-0"

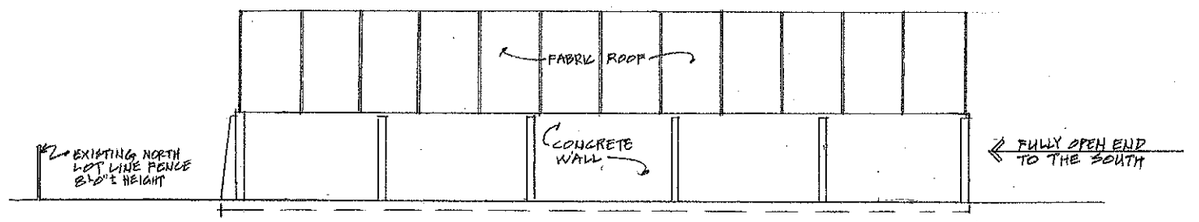

WEST SIDE ELEVATION 3/32"=1'-0"

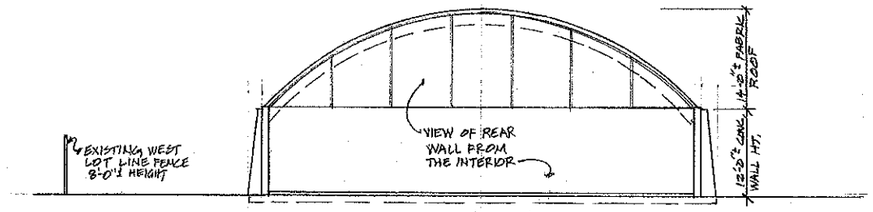

FRONT ELEVATION 3/32"=1'-0"

FULLY OPEN @ SOUTH END OF STRUCTURE

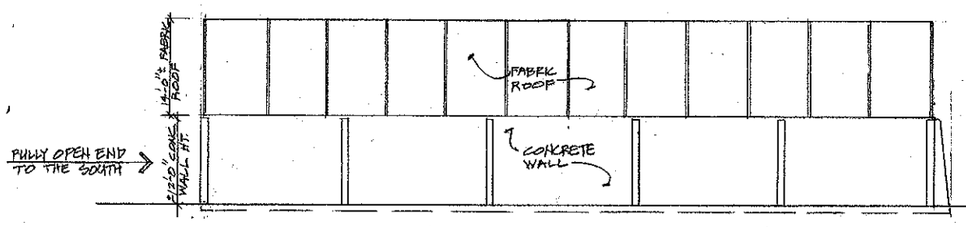

EAST SIDE ELEVATION 3/32"=1'-0"

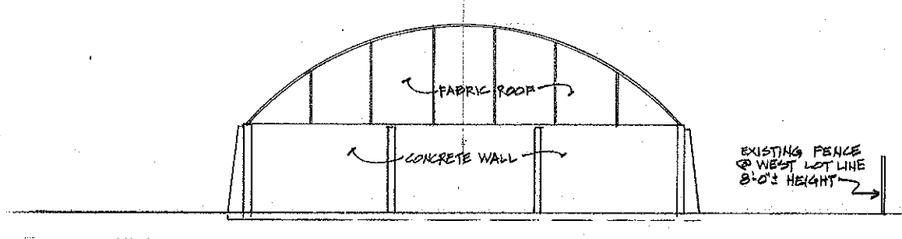

REAR ELEVATION 3/32"=1'-0"

VIEW FROM THE NORTH

PROPOSED NEW ST

JAKE FL

SITE ADDRE

(APPROX.)

WAUKESH

JAKE'S CELL

E-MAIL: JJAKESLA

TO THE ATTENTI

WAUKESHA

FOR REVIEW BY

E-MAIL: JFORT

SHEET 1 OF 1