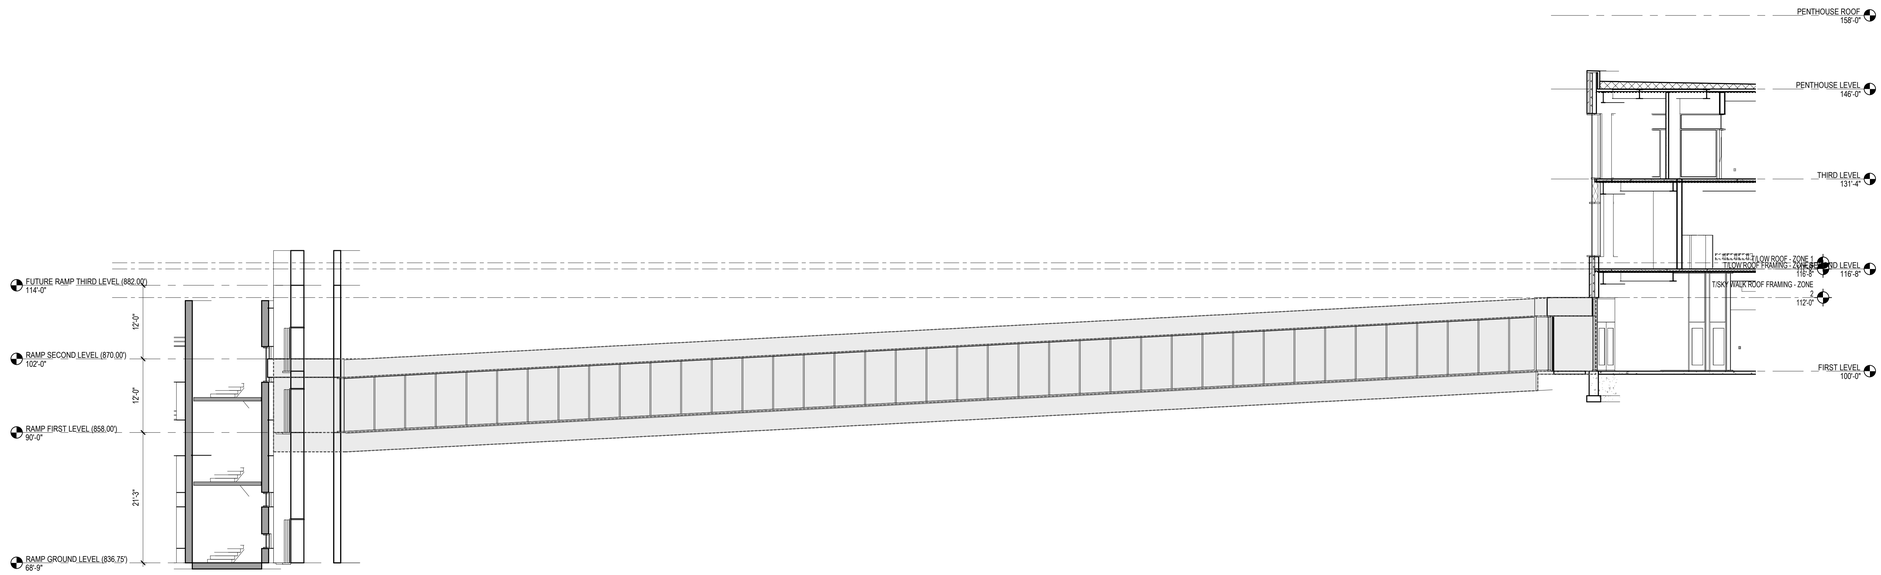

1D 511 EXTERIOR ELEVATION - SKYWAY EAST SIDE
1" = 10'-0"

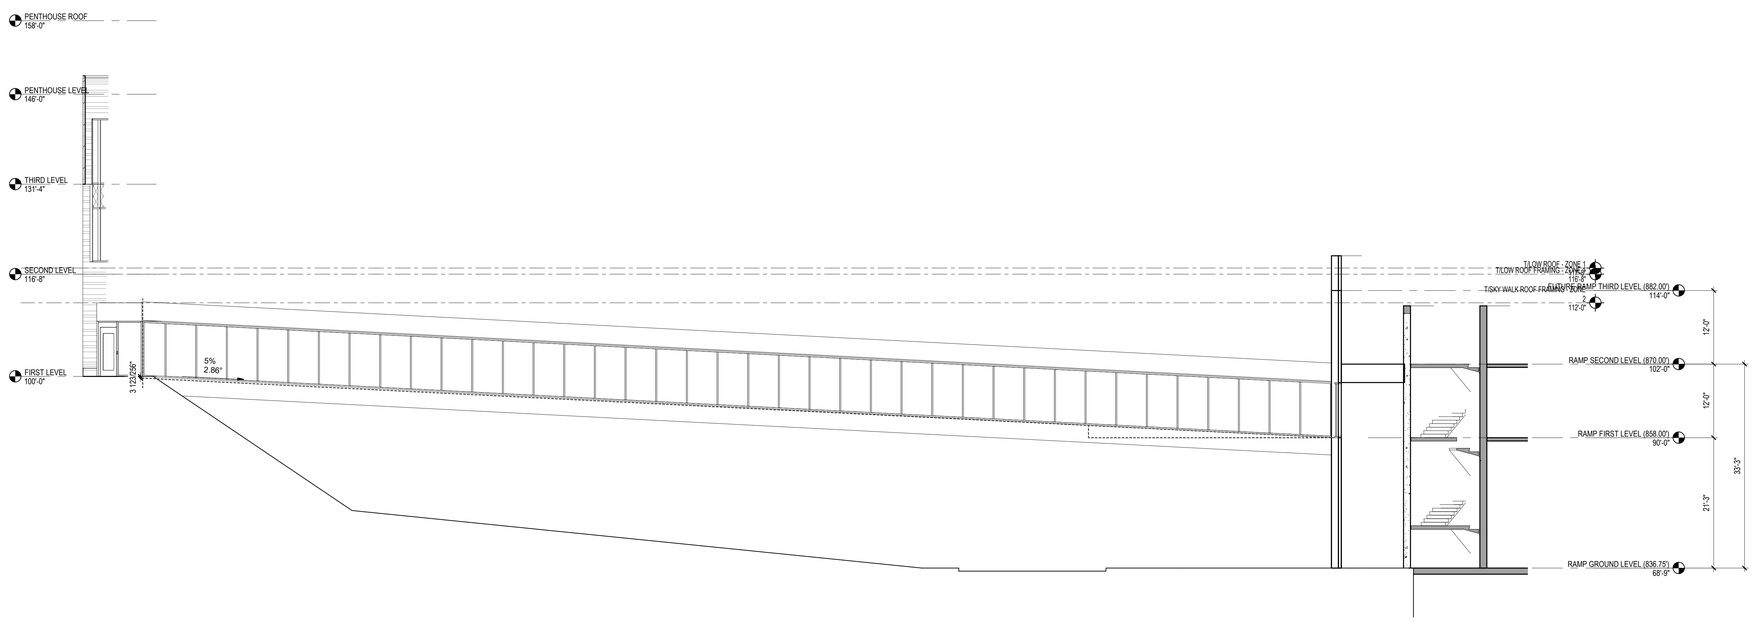

1G 511 EXTERIOR ELEVATION - SKYWAY WEST SIDE
1" = 10'-0"

2/26/2019 8:46:27 AM

City of Waukesha

Waukesha
City Hall
Waukesha, WI

BWBR
1241 John Q Hammons Dr., Ste. 503
Madison, WI 53717
608.829.3701
bwbr.com

Consultants

This document may be an electronic file or may be printed from an electronic file provided to the user. It is the sole responsibility of the user to ensure that the content and quality is consistent with the content and quality of the original documents on file at BWBR.

Issued For

Item	Date

NOT FOR CONSTRUCTION

This Sheet may be a Reduced Copy.
The bar above is 1" long on a Full Size Sheet.
Drawing Scales apply to Full Size Sheets.

Keyplan

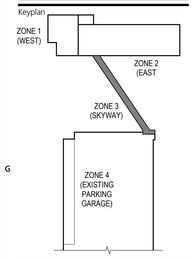

Comm. No. 3.2018006.00
Drawn PH, AS

Sheet Title
EXTERIOR ELEVATIONS - SKYWAY AND RAMP

Sheet No.
511

Copyright BWBR