EXT. COLOR SCHED.		
MATERIAL	MANUF.	COLOR
BOLLARDS	-	BLACK, GLOSS
FASCIA	UNA-CLAD 24 GA.	REGAL RED ALMOND
METAL GUTTERS & DOWNSPOUTS	-	ALMOND
METAL ROOF	UNI-CLAD	HEMLOCK GREEN
MORTAR		GREY
RED BRICK	SIOUX CITY	CABERNET BURGUNDY
STUCCO	TOTAL WALL	MORNING MIST SWIRL TEXTURE
TAN BRICK	SIOUX CITY	CLEAR BUFF
TRASH ENCLOSURE	UNI-CLAD	BURGUNDY

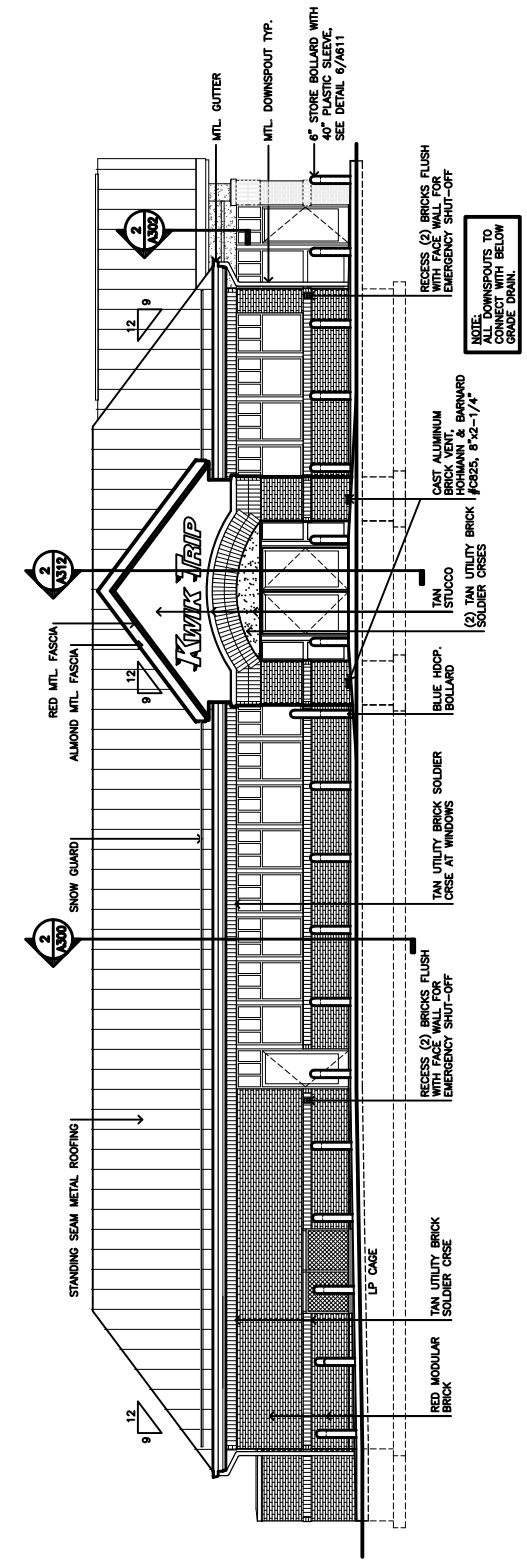

FRONT ELEVATION
1/8" = 1'-0"

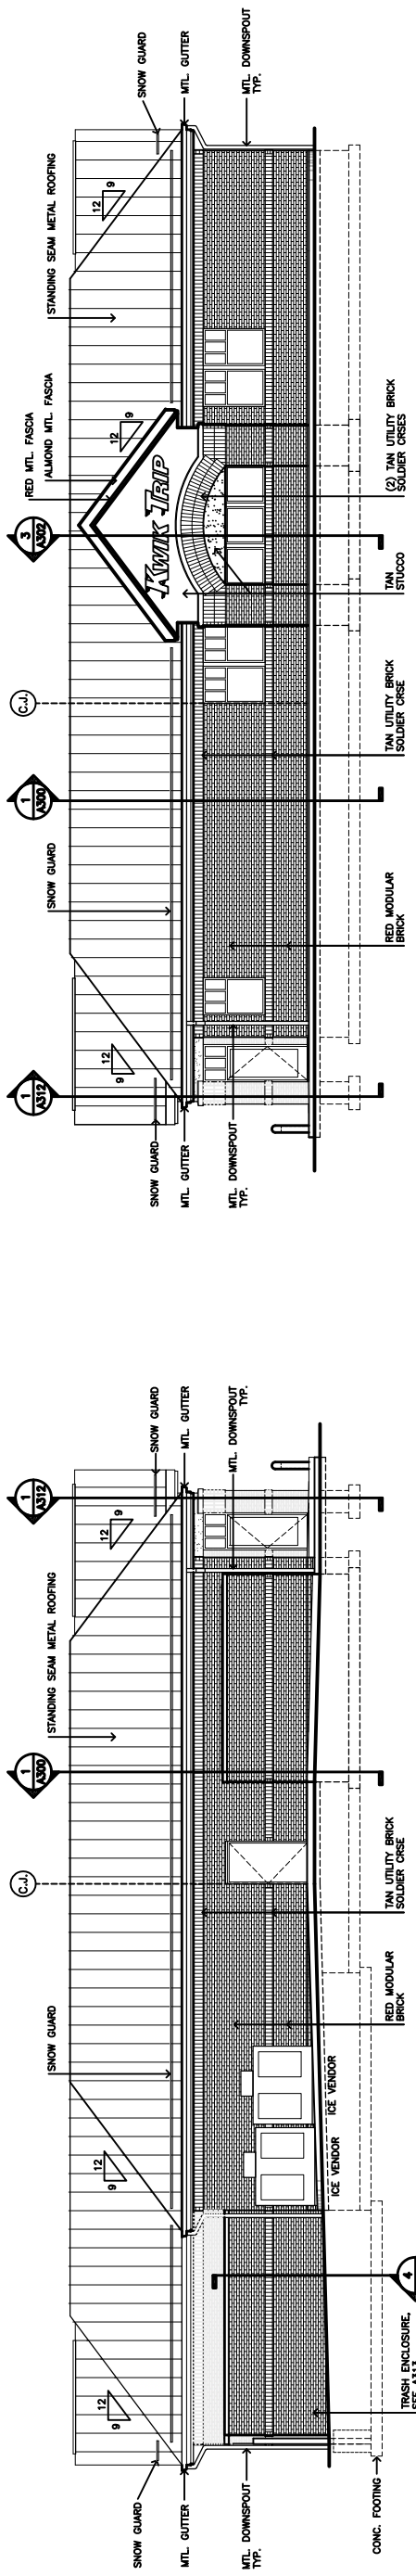

LEFT SIDE ELEVATION
1/8" = 1'-0"

RIGHT SIDE ELEVATION
1/8" = 1'-0"

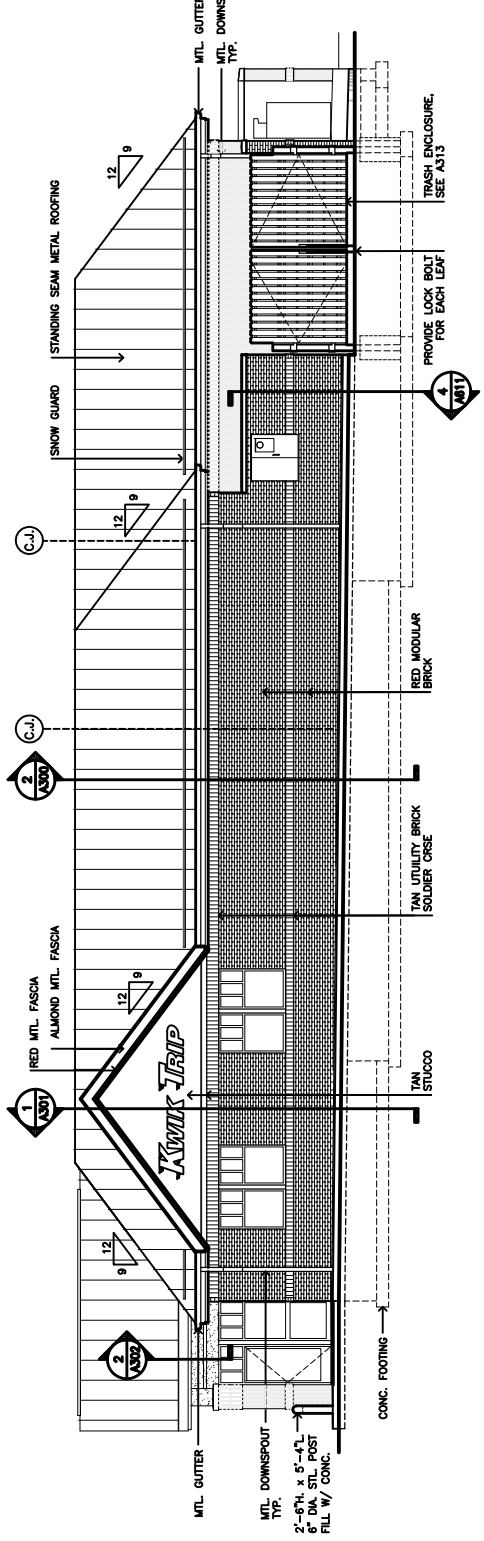

BACK ELEVATION
1/8" = 1'-0"

I hereby certify that this plan was prepared by me or under my direct supervision and that I am a duly registered Architect under the laws of the state of WISCONSIN

Tim Larson #A-4310

A000, A110, A100A, A100H, A101, A110A, A110B, A111, A112, A113, A114, A120A, A120B, A130, A140, A141, A150, A151, A200, A300, A310, A311, A312, A400, A401, A402, A403, A404, A405, A406, A500, A501, A600, A610, A611, A700, A701, A702, A703, and A704

January, 2015

STORE #184
GOLF ROAD
WAUKESHA, WI

96' x 79' RH
STORE

A200