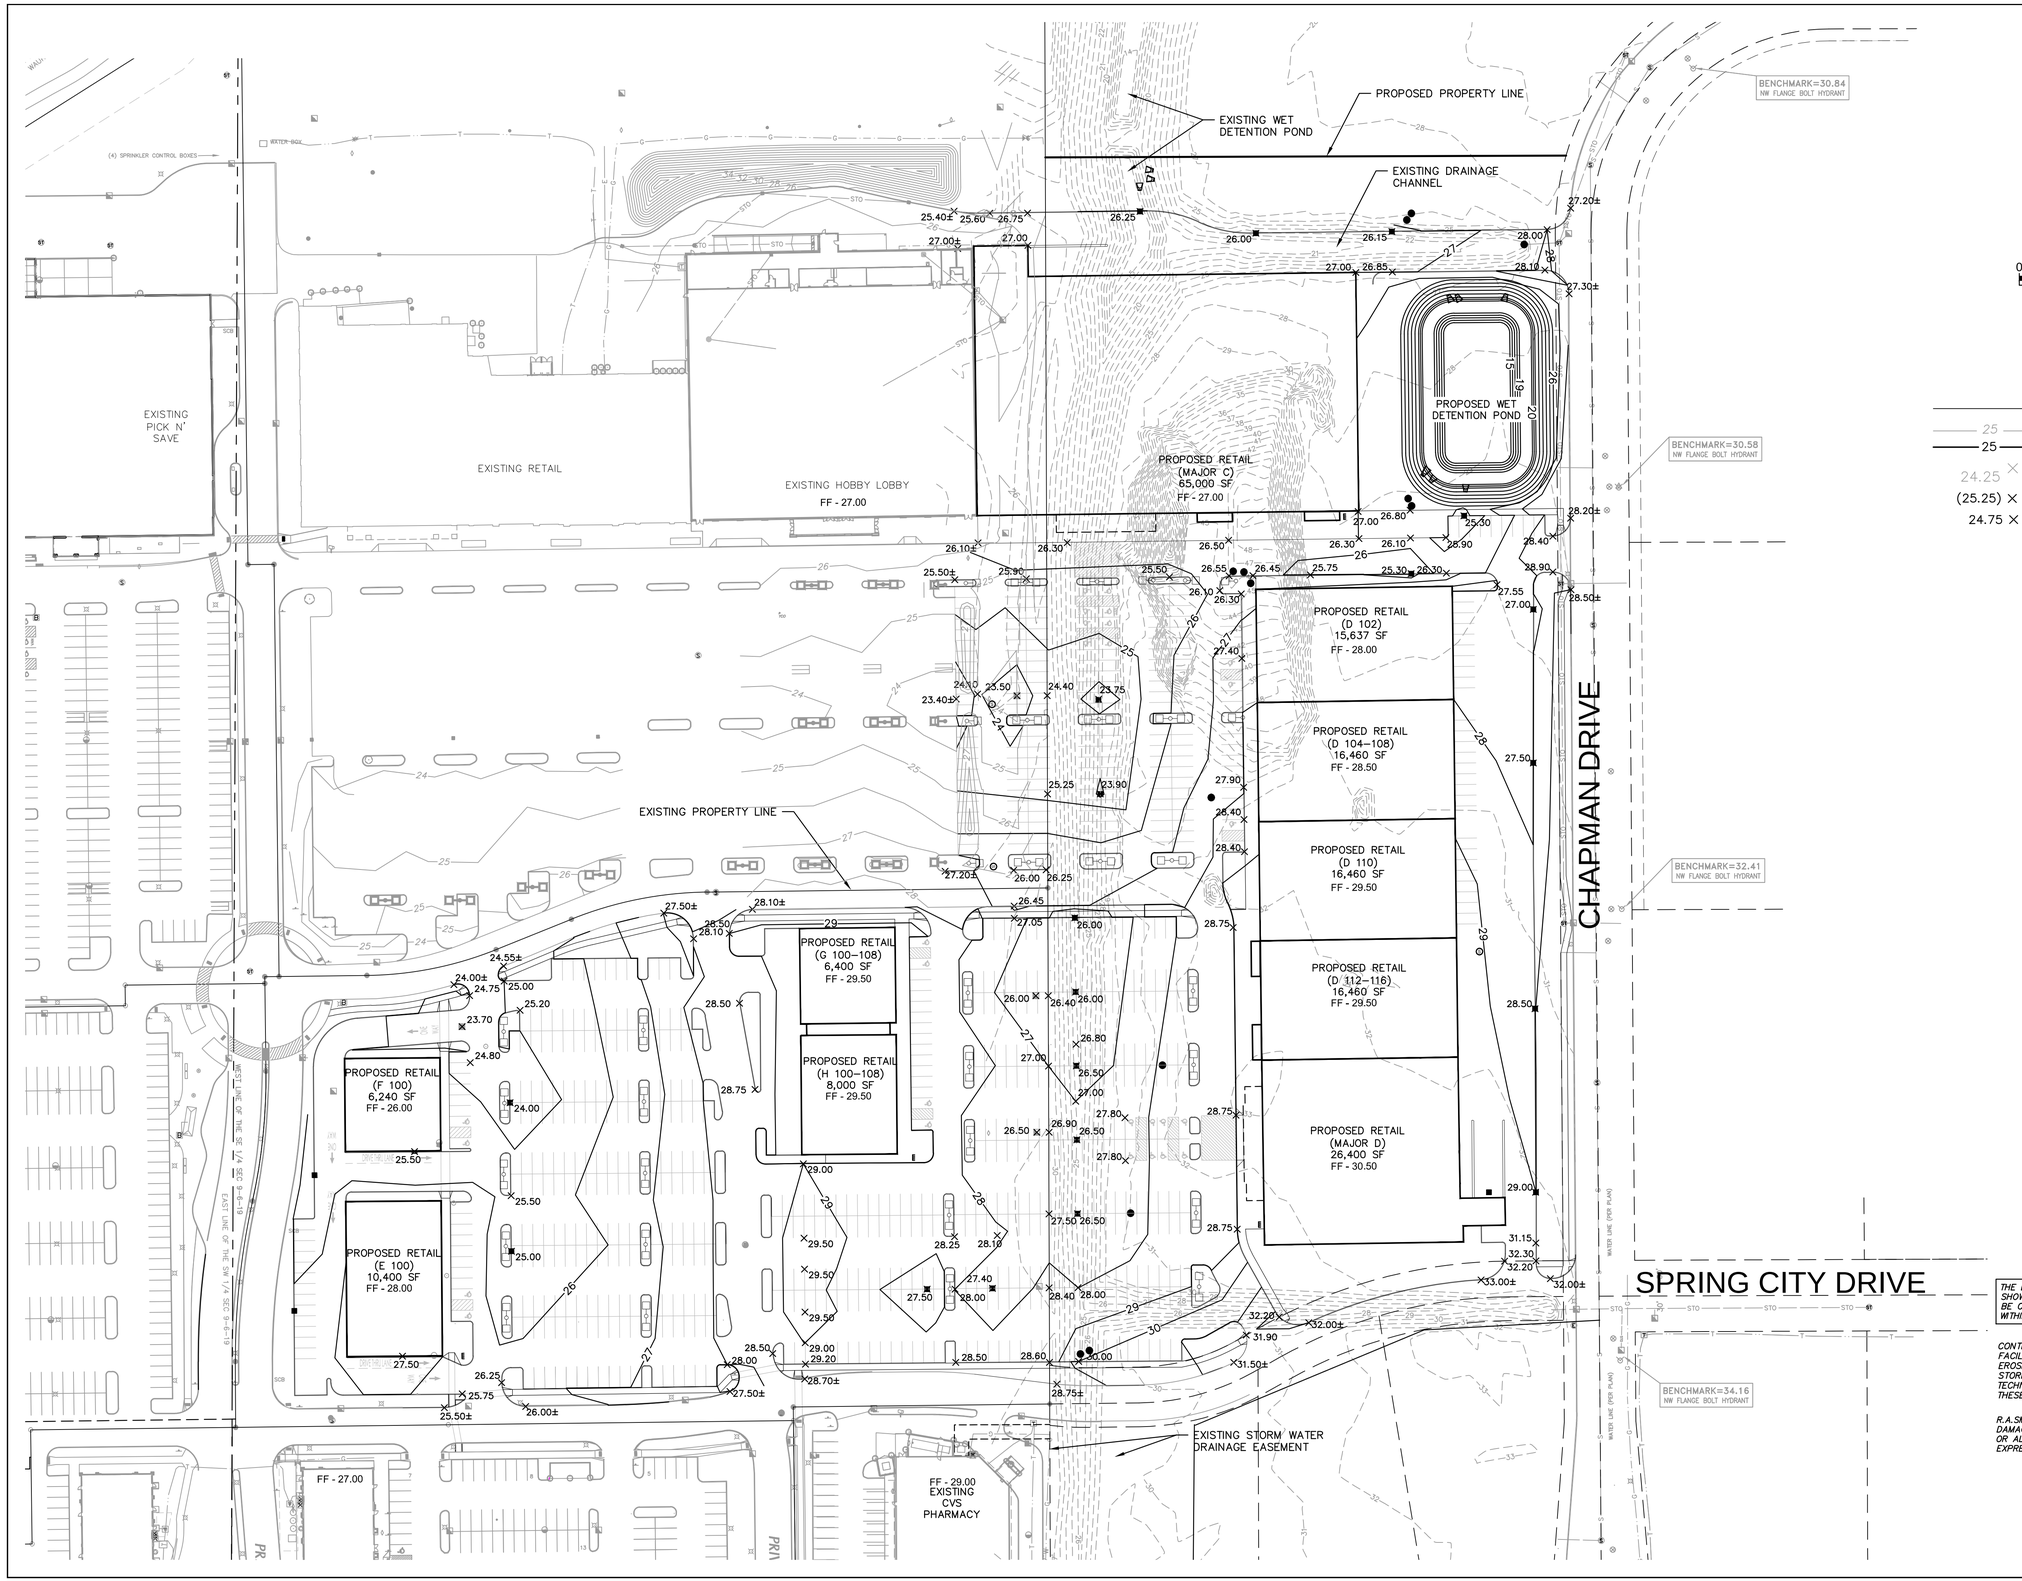

LEGEND

	EXISTING PROPERTY LINE
25	EXISTING CONTOUR
25	PROPOSED CONTOUR
24.25 ×	EXISTING SPOT GRADE
(25.25) ×	PROPOSED SPOT GRADE – TOP OF CURB
24.75 ×	PROPOSED SPOT GRADE – EDGE OF PAVEMENT OR FINISH GRADE

THE LOCATIONS OF EXISTING UTILITY INSTALLATIONS AS SHOWN ON THIS PLAN ARE APPROXIMATE. THERE MAY BE OTHER UNDERGROUND UTILITY INSTALLATIONS WITHIN THE PROJECT AREA THAT ARE NOT SHOWN.

CONTRACTOR SHALL PROVIDE EROSION CONTROL FACILITIES IN ACCORDANCE WITH THE CITY OF WAUKESHA EROSION CONTROL ORDINANCE, THE WISCONSIN DNR STORMWATER CONSTRUCTION AND POST CONSTRUCTION TECHNICAL STANDARDS, WDNR PERMIT CONDITIONS, AND THESE DOCUMENTS; THE MOST STRINGENT TO APPLY.

R.A.SMITH NATIONAL ASSUMES NO RESPONSIBILITY FOR DAMAGES, LIABILITY OR COSTS RESULTING FROM CHANGES OR ALTERATIONS MADE TO THIS PLAN WITHOUT THE EXPRESSED WRITTEN CONSENT OF R.A.SMITH NATIONAL

DIGGERS HOTLINE
Toll Free (800) 242-8511
Milwaukee Area (262) 432-7910
Hearing Impaired TDD (800) 542-2289
www.DiggersHotline.com

DATE	DESCRIPTION

R.A. Smith National
Beyond Surveying and Engineering
16745 W. Bluemound Road, Brookfield, WI 53005-5938
262-781-1000 Fax 262-781-8466, www.rasmithnational.com
Appleton, WI Orange County, CA Pittsburgh, PA

D LOT (SHOPPES AT FOX RIVER) WAUKESHA, WI

PRELIMINARY GRADING PLAN

PRELIMINARY NOT FOR CONSTRUCTION

© COPYRIGHT 2014 R.A. Smith National, Inc.

DATE: 05/15/2014
SCALE: 1" = 60'
JOB NO. 3140157
PROJECT MANAGER: ROBERT J. HARLEY, P.E.
DESIGNED BY: JAH
CHECKED BY: RJH

SHEET NUMBER
C 2.0