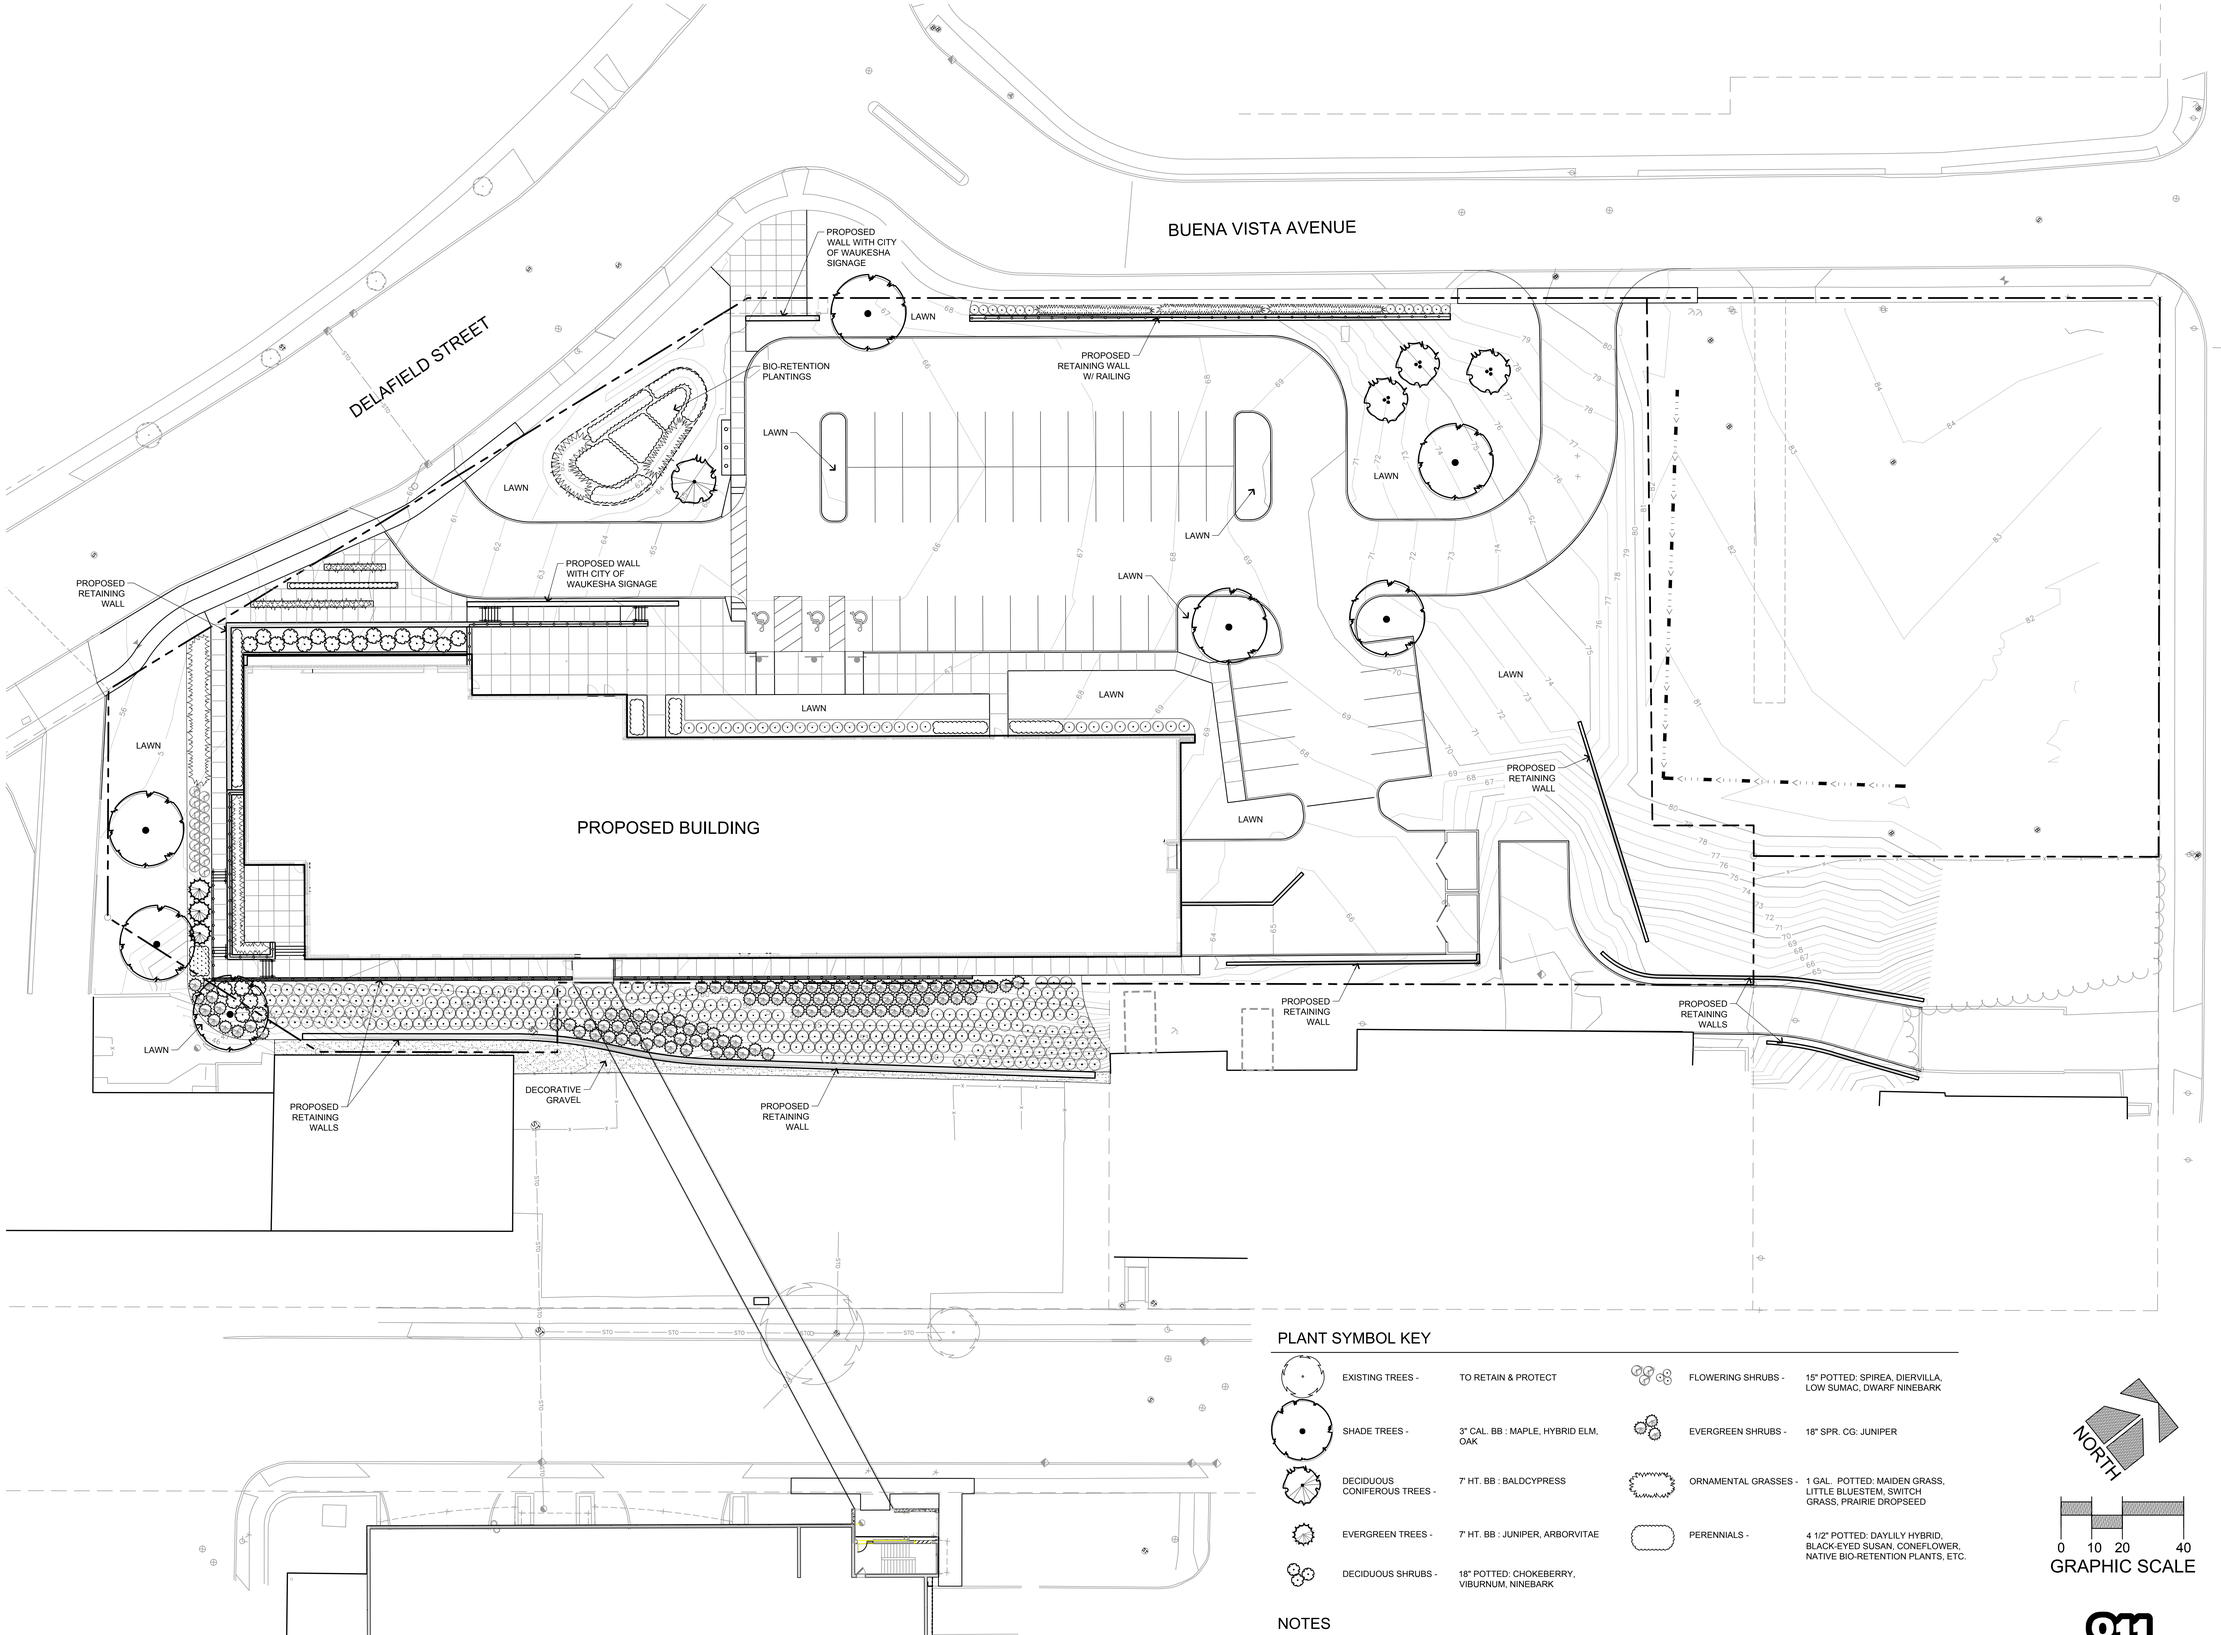

PLANT SYMBOL KEY

EXISTING TREES -	TO RETAIN & PROTECT	FLOWERING SHRUBS -	15" POTTED: SPIREA, DIERVILLA, LOW SUMAC, DWARF NINEBARK
SHADE TREES -	3" CAL. BB : MAPLE, HYBRID ELM, OAK	EVERGREEN SHRUBS -	18" SPR. CG: JUNIPER
DECIDUOUS CONIFEROUS TREES -	7' HT. BB : BALDCYPRESS	ORNAMENTAL GRASSES -	1 GAL. POTTED: MAIDEN GRASS, LITTLE BLUESTEM, SWITCH GRASS, PRAIRIE DROPSEED
EVERGREEN TREES -	7' HT. BB : JUNIPER, ARBORVITAE	PERENNIALS -	4 1/2" POTTED: DAYLILY HYBRID, BLACK-EYED SUSAN, CONEFLOWER, NATIVE BIO-RETENTION PLANTS, ETC.
DECIDUOUS SHRUBS -	18" POTTED: CHOKEBERRY, VIBURNUM, NINEBARK		

NOTES

- BIORETENTION PLANTINGS SHALL BE CHOSEN IN PART BASED ON ABILITY TO WITHSTAND PERIODS OF INUNDATION AND DROUGHT.
- TURF SEED - DURABLE, PREMIUM COMMERCIAL BLEND (TO BE SPECIFIED)
- ALL DETAILS AND SPECIFICATIONS TO BE DETERMINED ON FINAL LANDSCAPE PLANS.

NORTH

0 10 20 40
GRAPHIC SCALE

Know what's below. Call before you dig.

R.A.SMITH, INC. ASSUMES NO RESPONSIBILITY FOR DAMAGES, LIABILITY OR COSTS RESULTING FROM CHANGES OR ALTERATIONS MADE TO THIS PLAN WITHOUT THE EXPRESSED WRITTEN CONSENT OF R.A.SMITH, INC.

City of Waukesha

Waukesha City Hall

Waukesha, WI

BWBR
1241 John Q Hammons Dr., Ste. 503
Madison, WI 53717
608.829.3701
bwbr.com

Consultants

raSmith
CREATIVITY BEYOND ENGINEERING
16745 W. Bluemound Road
Brookfield, WI 53005-5938
(262) 781-1000
rasmith.com

raSmith Project No.
3170507

Project Manager
TOM MORTENSEN

This document may be an electronic file or may be printed from an electronic file provided to the user. It is the sole responsibility of the user to ensure that the content and quality is consistent with the content and quality of the original documents on file at BWBR.

Name

Date Lic./Reg. No.

Issued For

Item	Date
DD ISSUE	03/11/2019

NOT FOR CONSTRUCTION FOR REFERENCE ONLY

This Sheet may be a Reduced Copy.
The bar above is 1" long on a Full Size Sheet. Drawing Scales apply to Full Size Sheets.

Keyplan

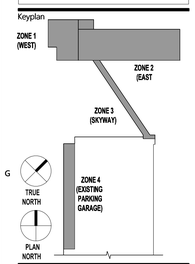

Comm. No. 3.2011000.00

Drawn DRW

Sheet Title
LANDSCAPE PLAN

Sheet No.
240.LP

Copyright BWBR