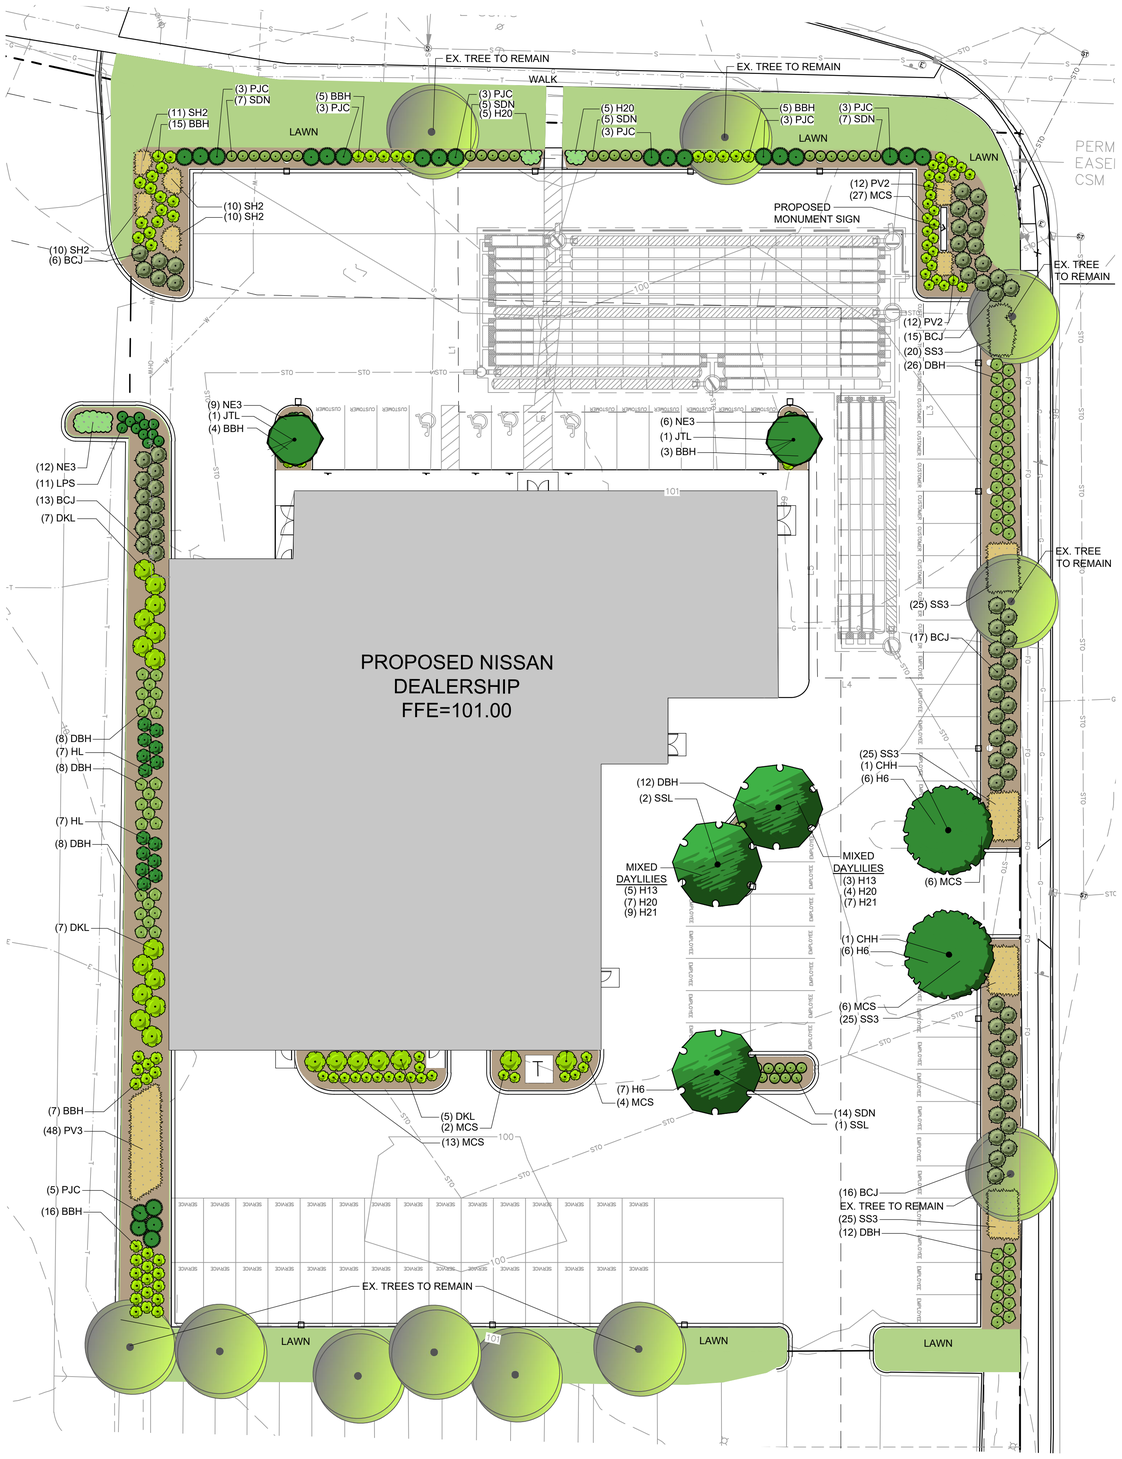

PLANT SCHEDULE SITE

DECIDUOUS TREES	QTY	COMMON NAME	BOTANICAL NAME	SIZE	ROOT	REMARKS
CHH	2	Chicagoland Hackberry	Celtis occidentalis `Chicagoland`	2" CAL	B&B	Full, matching heads
SSL	3	Sweet Street Linden	Tilia americana `Kromm`	2" CAL	B&B	Full, matching heads

ORNAMENTAL TREES	QTY	COMMON NAME	BOTANICAL NAME	SIZE	ROOT	REMARKS
JTL	2	Ivory Silk Japanese Tree Lilac	Syringa reticulata `Ivory Silk`	2" CAL	B&B	Full, matching heads

DECIDUOUS SHRUBS	QTY	COMMON NAME	BOTANICAL NAME	SIZE	ROOT	REMARKS
SDN	38	Nikko Slender Deutzia	Deutzia gracilis `Nikko`	15" HT	CONT.	
DBH	74	Dwarf Bush Honeysuckle	Diervilla lonicera	15" HT	CONT.	
BBH	55	BoBo Hydrangea	Hydrangea paniculata `ILVOBO`	24" HT	CONT.	
HL	14	Little Quick Fire Hydrangea	Hydrangea paniculata `Little Quick Fire`	24"	CONT.	
MCS	58	Magic Carpet Spirea	Spiraea japonica `Magic Carpet`	15" HT	CONT.	
LPS	11	Little Princess Spirea	Spiraea x japonica `Little Princess`	15" HT	CONT.	
DKL	21	Dwarf Korean Lilac	Syringa meyeri `Palibin`	24" HT	CONT.	

EVERGREEN SHRUBS	QTY	COMMON NAME	BOTANICAL NAME	SIZE	ROOT	REMARKS
PJC	23	Kallay Compact Pfitzer Juniper	Juniperus chinensis `Kallays Compact`	18"SPD	CONT.	
BCJ	67	Blue Chip Juniper	Juniperus horizontalis `Blue Chip`	18"SPD	CONT.	

ORNAMENTAL GRASSES	QTY	COMMON NAME	BOTANICAL NAME	SIZE	ROOT	REMARKS
PV2	24	Cheyenne Sky Switch Grass	Panicum virgatum `Cheyenne Sky`	1 GAL	POT	18" Spacing
PV3	48	Heavy Metal Switch Grass	Panicum virgatum `Heavy Metal`	1 GAL	POT	30" Spacing
SS3	120	Carousel Little Bluestem Grass	Schizachyrium scoparium `Carousel`	1 GAL	POT	24" Spacing
SH2	41	Tara Prairie Dropseed	Sporobolus heterolepis `Tara`	1 GAL	POT	18" Spacing

PERENNIALS	QTY	COMMON NAME	BOTANICAL NAME	SIZE	ROOT	REMARKS
H6	19	Little Business Daylily	Hemerocallis x `Little Business`	1 GAL	POT	24" Spacing
H13	8	Mini Pearl Daylily	Hemerocallis x `Mini Pearl`	4 1/2"	POT	18" Spacing
H20	21	Rosy Returns Daylily	Hemerocallis x `Rosy Returns`	1 GAL	POT	18" Spacing
H21	16	Stella de Oro Daylily	Hemerocallis x `Stella de Oro`	4 1/2"	POT	18" Spacing
NE3	27	Walkers Low Catmint	Nepeta x faassenii `Walkers Low`	4 1/2"	POT	24" Spacing

NORTH

0 10 20 40
GRAPHIC SCALE

Know what's **below.**
Call before you dig.

R.A.SMITH, INC. ASSUMES NO RESPONSIBILITY FOR DAMAGES, LIABILITY OR COSTS RESULTING FROM CHANGES OR ALTERATIONS MADE TO THIS PLAN WITHOUT THE EXPRESSED WRITTEN CONSENT OF R.A.SMITH, INC.

ALL COPYRIGHTS TO THESE DRAWINGS ARE RESERVED. THEY MAY NOT BE COPIED, CHANGED, OR ASSIGNED TO ANY THIRD PARTY IN ANY MANNER WITHOUT OBTAINING THE EXPRESSED WRITTEN PERMISSION OF R.A.SMITH, INC.

DATE	DESCRIPTION

raSmith
CREATIVITY BEYOND ENGINEERING
16745 W. Bluemound Road
Brookfield, WI 53005-5938
(262) 781-1000
rasmith.com
Brookfield, WI | Milwaukee, WI | Appleton, WI | Madison, WI
Cedarburg, WI | Naperville, IL | Irvine, CA

NISSAN WAUKESHA
CITY OF WAUKESHA, WISCONSIN

© COPYRIGHT 2023
R.A. Smith, Inc.

DATE: 5/30/2023
SCALE: 1" = 20'
JOB NO. 3220213
PROJECT MANAGER: RYAN J. LANCOUR, P.E.
DESIGNED BY: CRR
CHECKED BY: RJL

SHEET NUMBER
— — — —

F:\3220213\Dwg\Sheets\3220213-LSP01.dwg, L100 COLOR PLAN, 5/31/2023 2:39:37 PM, crr