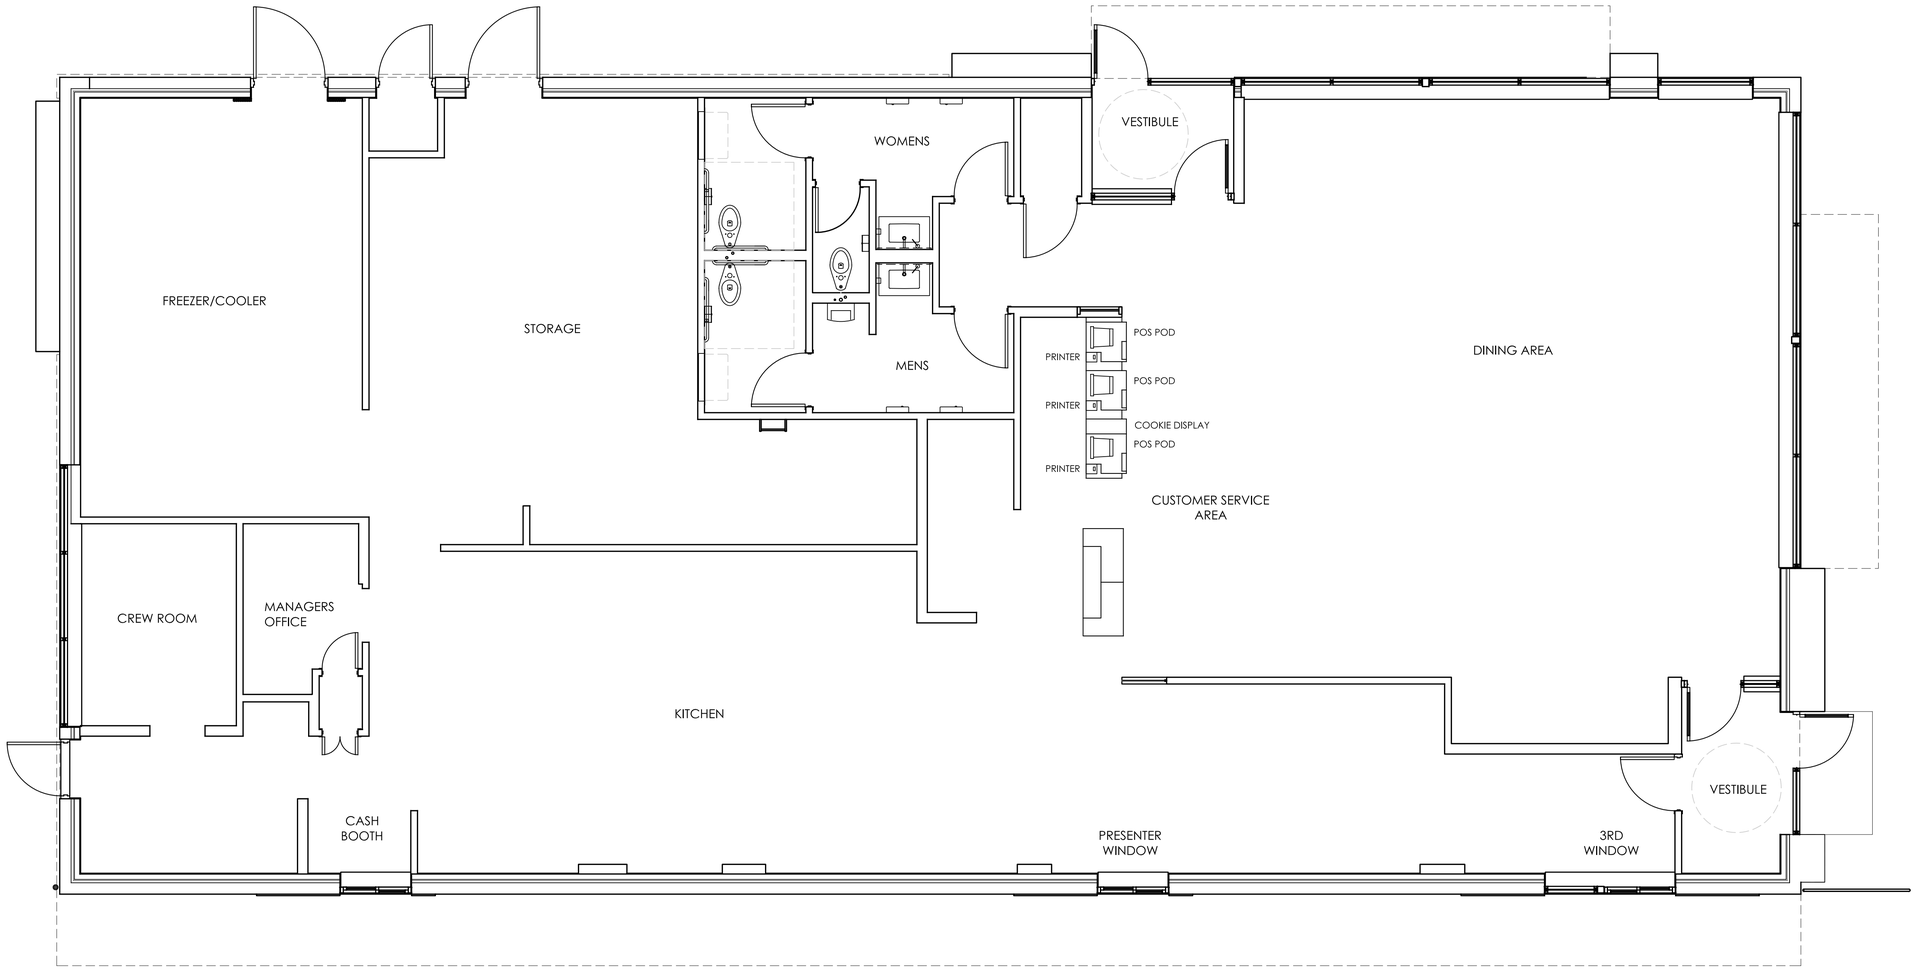

1 A-1.1 **FLOOR PLAN**
SCALE: 1/4" = 1'-0"

N

haag müller, inc.
Architecture ▪ Engineering ▪ Interiors
101 East Grand Avenue, Suite 1
Port Washington, Wisconsin 53074
262. 268.1200 www. haagmuller.com

© 2017 haag muller, inc.

haag müller, inc. • CELEBRATING 40 YEARS OF SERVICE • 1977-2017 • 40 YEARS

FLOOR PLAN

MCDONALDS REBUILD PROJECT
McDONALD'S RESTAURANT (SITE ID # 480107)
2340 EAST MORELAND BOULEVARD
CITY OF WAUKESHA, WISCONSIN

REVISIONS

NO.	DATE	DESCRIPTION
1	03-16-17	Submission for final plan commision

DATE:	01-23-16
PROJ. NO:	1701102
DRAWN BY:	AY
SHEET	

A-1.1