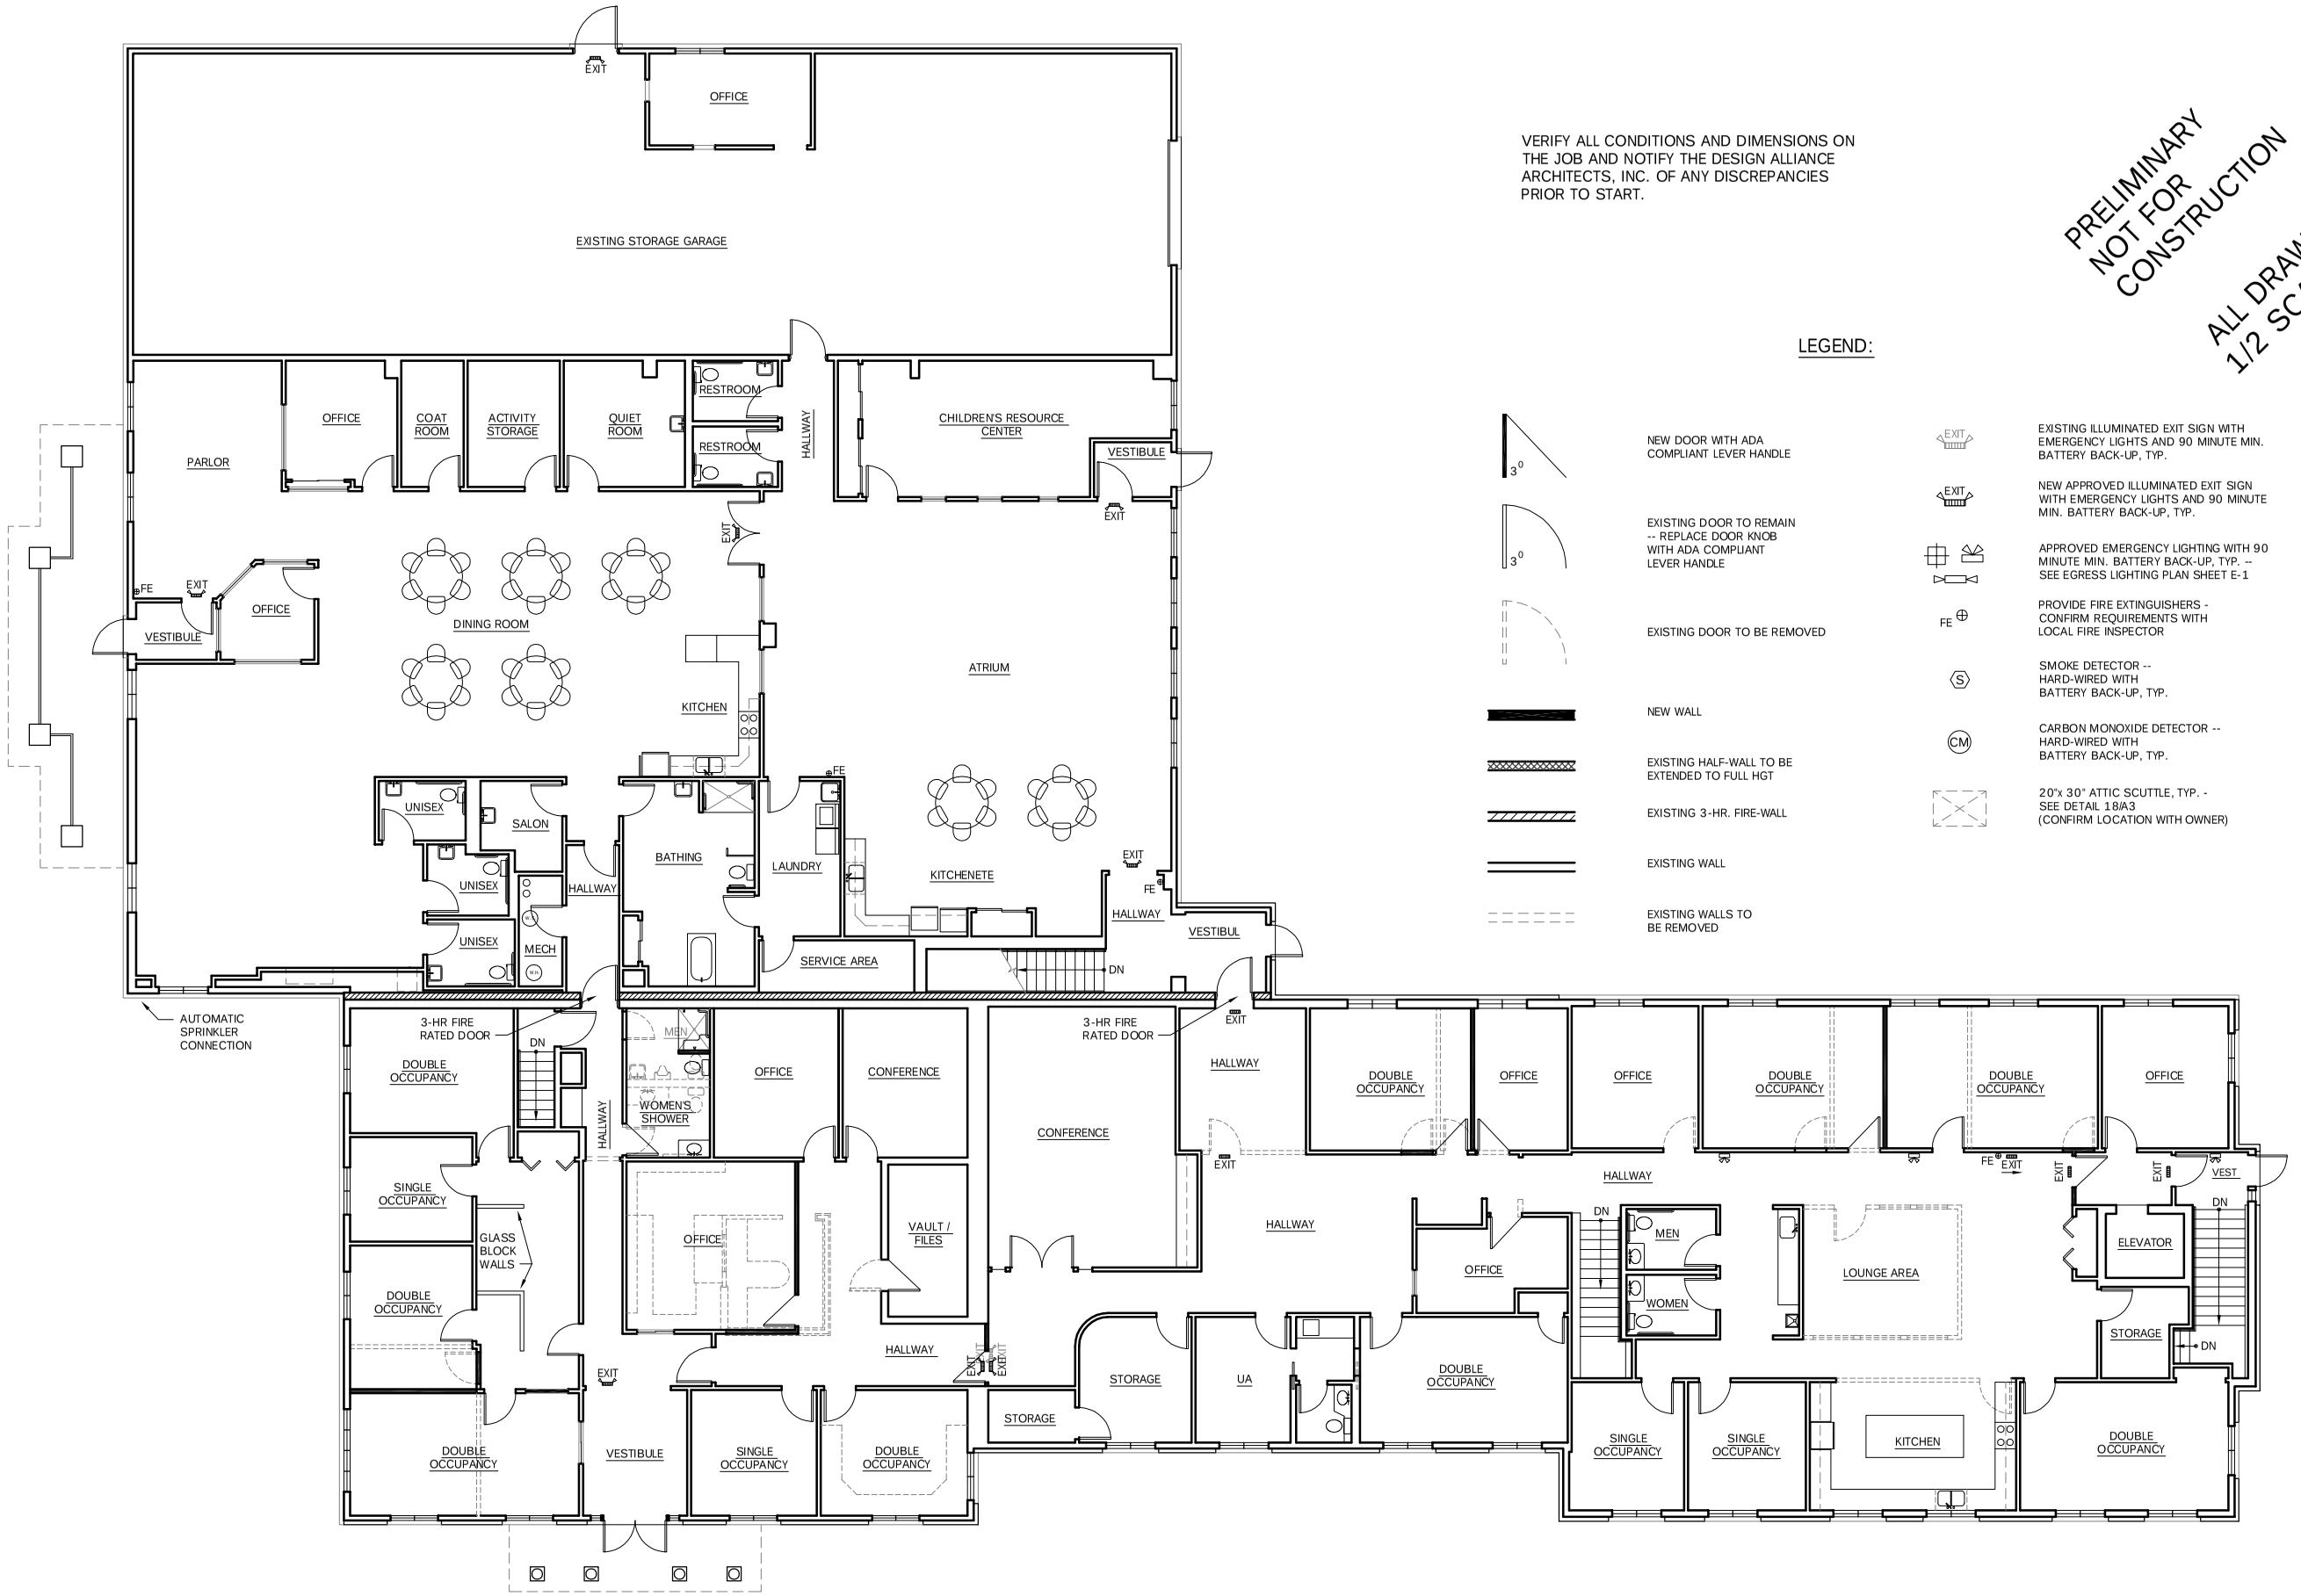

VERIFY ALL CONDITIONS AND DIMENSIONS ON THE JOB AND NOTIFY THE DESIGN ALLIANCE ARCHITECTS, INC. OF ANY DISCREPANCIES PRIOR TO START.

PRELIMINARY NOT FOR CONSTRUCTION

ALL DRAWINGS ARE 1/2 SCALE SHOWN

LEGEND:

- NEW DOOR WITH ADA COMPLIANT LEVER HANDLE
- EXISTING DOOR TO REMAIN -- REPLACE DOOR KNOB WITH ADA COMPLIANT LEVER HANDLE
- EXISTING DOOR TO BE REMOVED
- NEW WALL
- EXISTING HALF-WALL TO BE EXTENDED TO FULL HGT
- EXISTING 3-HR. FIRE-WALL
- EXISTING WALL
- EXISTING WALLS TO BE REMOVED
- EXISTING ILLUMINATED EXIT SIGN WITH EMERGENCY LIGHTS AND 90 MINUTE MIN. BATTERY BACK-UP, TYP.
- NEW APPROVED ILLUMINATED EXIT SIGN WITH EMERGENCY LIGHTS AND 90 MINUTE MIN. BATTERY BACK-UP, TYP.
- APPROVED EMERGENCY LIGHTING WITH 90 MINUTE MIN. BATTERY BACK-UP, TYP. -- SEE EGRESS LIGHTING PLAN SHEET E-1
- PROVIDE FIRE EXTINGUISHERS - CONFIRM REQUIREMENTS WITH LOCAL FIRE INSPECTOR
- SMOKE DETECTOR -- HARD-WIRED WITH BATTERY BACK-UP, TYP.
- CARBON MONOXIDE DETECTOR -- HARD-WIRED WITH BATTERY BACK-UP, TYP.
- 20"x 30" ATTIC SCUTTLE, TYP. - SEE DETAIL 18/A3 (CONFIRM LOCATION WITH OWNER)

PROPOSED MAIN FLOOR PLAN

20 / A2 MAIN FLOOR PLAN
SCALE: 1/8" = 1'-0"
2017/PROJECT.DWG
DATE:

N

the Design Alliance Architects, Inc.
1003 Madison Avenue
Fort Atkinson, WI
(920) 563-3404
FAX (920) 568-7058

LUTHERAN SOCIAL SERVICES OFFICES
2000 Bluemound Road
Waukesha, WI 53186

DRAWING NAMES
MAIN FLOOR PLAN

REVISIONS

PROJECT DATA
DATE: 11/20/2017
DRAWN BY: CL
CHECKED BY: P.W.

SHEET NO.
A-2