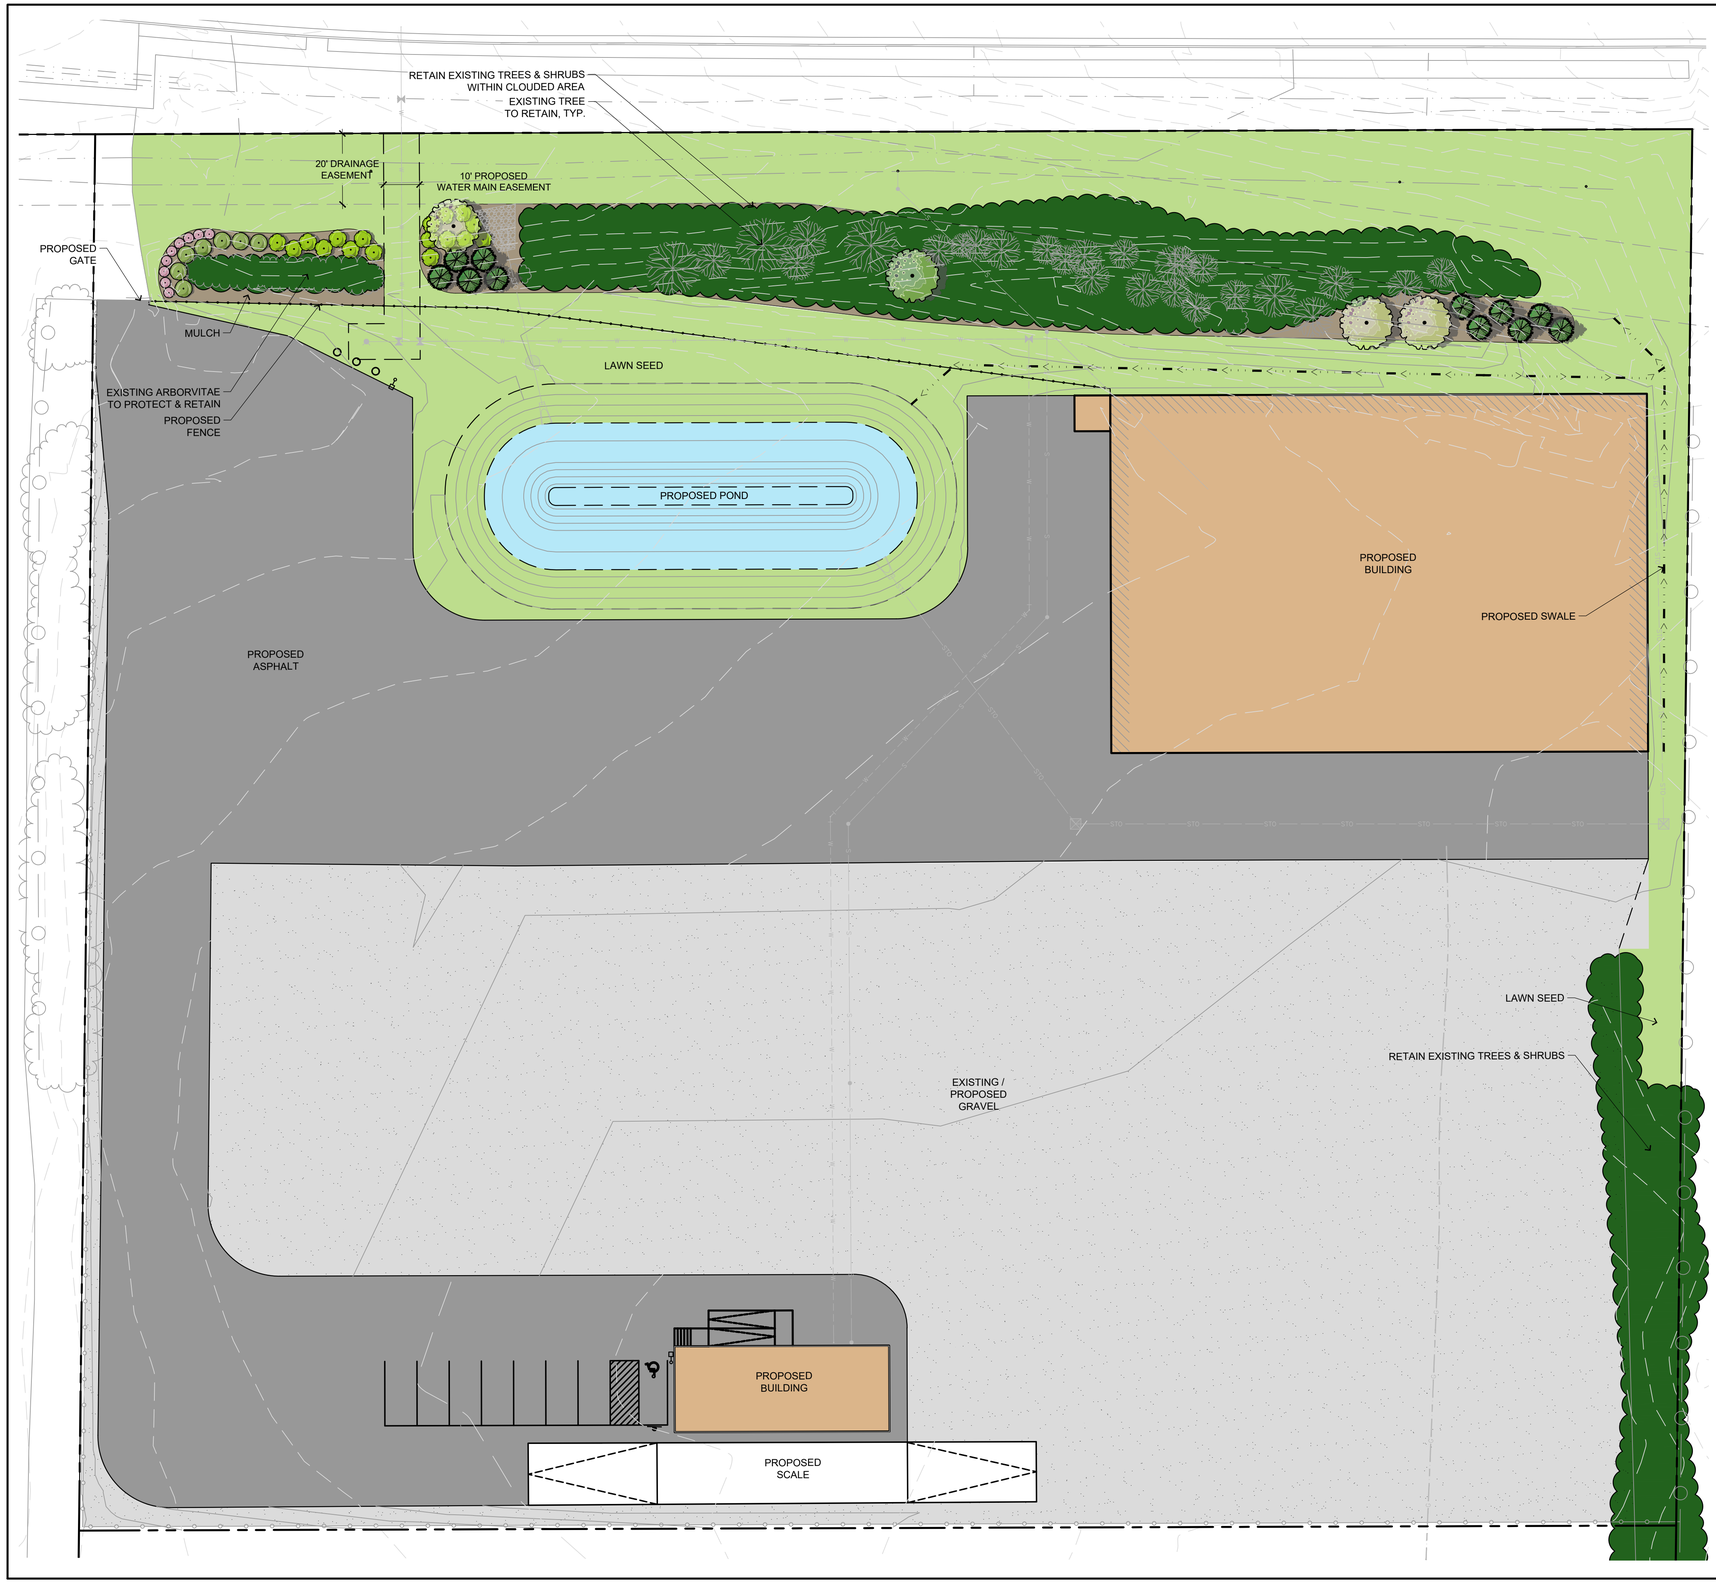

LEGEND

SYMBOL	COMMON NAME	BOTANICAL NAME
EVERGREEN TREES		
	Star Power Juniper	Juniperus x ` J.N. Select` Star Power TM
ORNAMENTAL TREES		
	Ironwood	Ostrya virginiana
DECIDUOUS SHRUBS		
	Brilliant Red Chokeberry	Aronia arbutifolia `Brilliantissima`
	Fire Light® Hydrangea	Hydrangea paniculata 'SMHPFL'
	Fritsch Spirea	Spiraea fritschiana

EXISTING TREE TO RETAIN

EXISTING TREES & SHRUBS TO RETAIN

NORTH

0 10 20 40
GRAPHIC SCALE

811
Know what's **below.**
Call before you dig.

R.A.SMITH, INC. ASSUMES NO RESPONSIBILITY FOR DAMAGES, LIABILITY OR COSTS RESULTING FROM CHANGES OR ALTERATIONS MADE TO THIS PLAN WITHOUT THE EXPRESSED WRITTEN CONSENT OF R.A.SMITH, INC.

ALL COPYRIGHTS TO THESE DRAWINGS ARE RESERVED. THEY MAY NOT BE COPIED, CHANGED, OR ASSIGNED TO ANY THIRD PARTY IN ANY MANNER WITHOUT OBTAINING THE EXPRESSED WRITTEN PERMISSION OF R.A.SMITH, INC.

DATE	DESCRIPTION

raSmith
CREATIVITY BEYOND ENGINEERING
16745 W. Bluemound Road
Brookfield, WI 53005-5938
(262) 781-1000
rasmith.com
Brookfield, WI | Milwaukee, WI | Appleton, WI | Madison, WI
Cedarburg, WI | Naperville, IL | Irvine, CA

CENTRAL DISPOSAL
CITY OF WAUKESHA, WI

COLOR SITE PLAN

© COPYRIGHT 2024
R.A. Smith, Inc.

DATE: 02/26/2024
SCALE: 1" = 20'
JOB NO. 3230241
PROJECT MANAGER: ROBERT J. HARLEY, P.E.
DESIGNED BY: ALS
CHECKED BY: RJH

SHEET NUMBER
1 OF 1