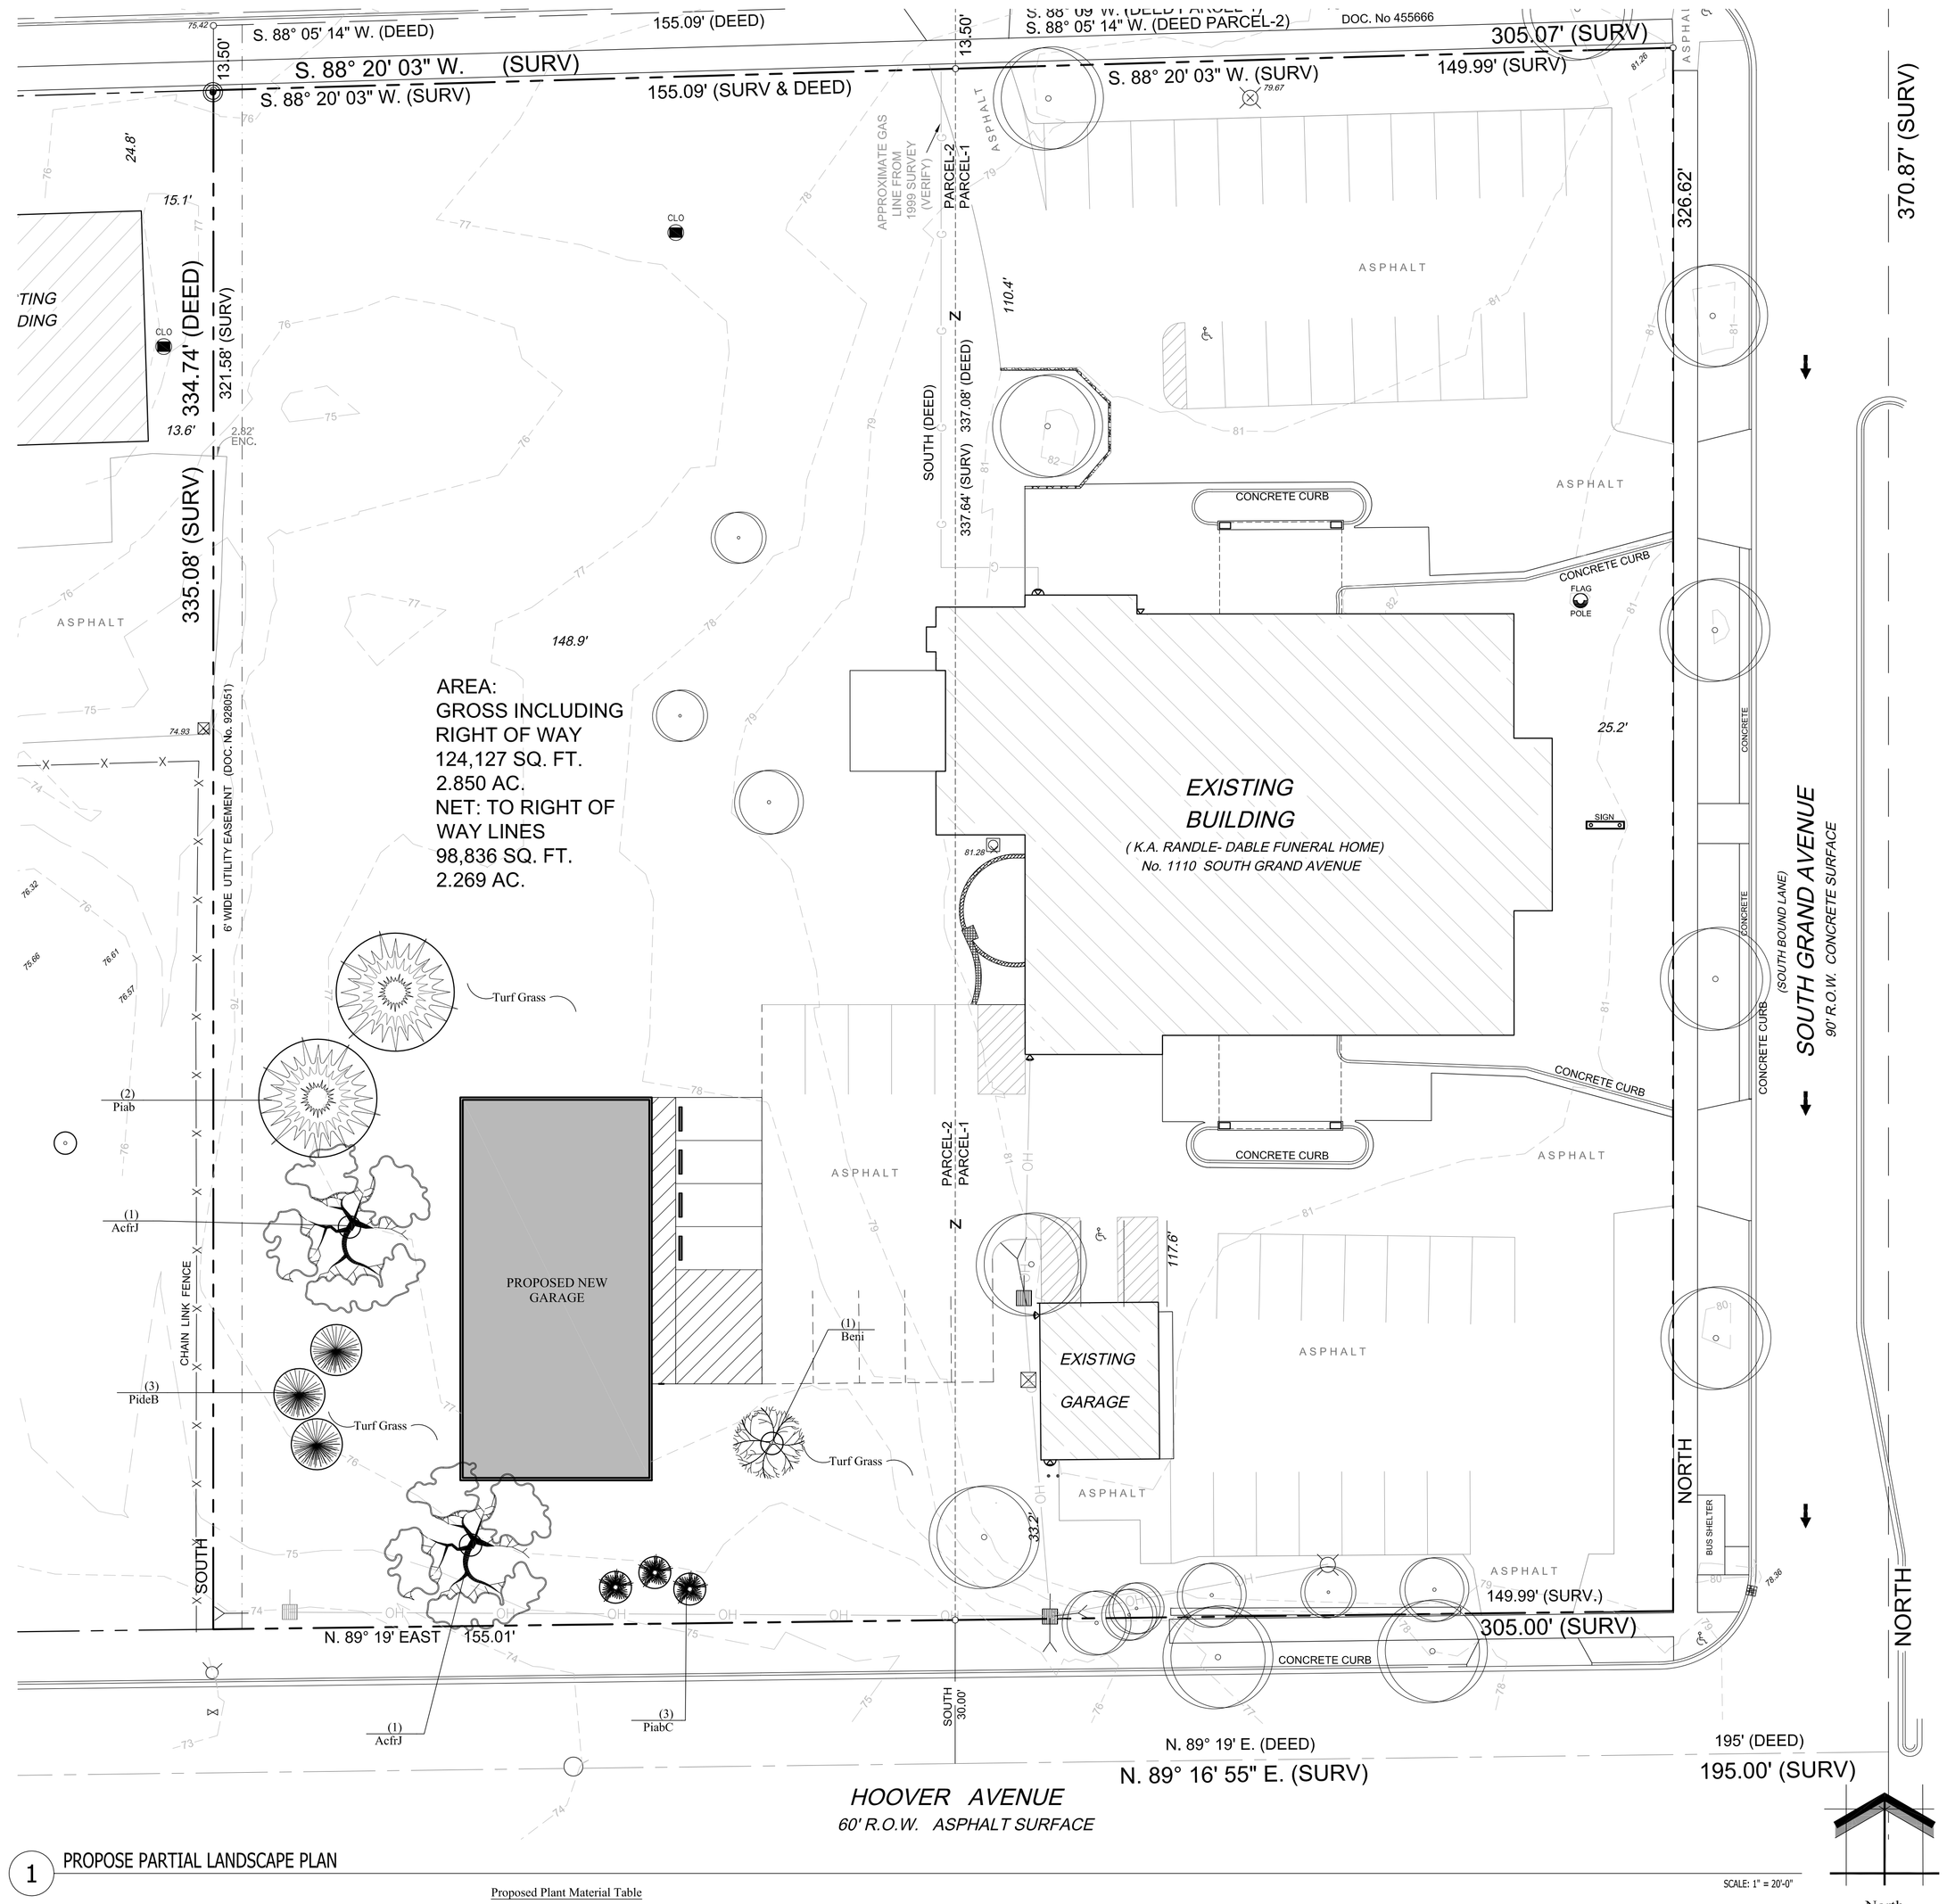

1 PROPOSE PARTIAL LANDSCAPE PLAN

SCALE: 1" = 20'-0"

Proposed Plant Material Table

Broadleaf Deciduous Tree

Quantity	Code Name	Symbol	Scientific Name	Common Name	Planting Size	Comments
2	AcfrJ		Acer x freemanii 'Jeffersred'	Autumn Blaze Maple	12' - 14' - Clump B&B	
1	Beni		Betula nigra	River birch	12' - 14' - Clump B&B	
-	Extg		Existing	Existing	Existing	

Conifer Evergreen Tree

Quantity	Code Name	Symbol	Scientific Name	Common Name	Planting Size	Comments
2	Piab		Picea abies	Norway spruce	7' - 8' - B&B	
3	PiabC		Picea abies 'Cupressina'	Columnar Norway Spruce	7' - 8' - B&B	
3	PideB		Picea densata 'Bailey'	Black Hills Spruce	7' - 8' - B&B	

Kad
Keller
Architectural
Design, LLC.

Project:
RANDLE DABLE
BRISK FUNERAL
HOME
Hoover Avenue
Waukesha, WI

Owner:
RANDLE DABLE
BRISK FUNERAL
HOME
Hoover Avenue
Waukesha, WI

COPYRIGHT *Keller Architectural Design, LLC*. 2014
ALL RIGHTS RESERVED
THIS DRAWING IS NOT TO BE REPRODUCED, CHANGED, COPIED OR ASSIGNED TO ANY THIRD PARTY IN ANY FORM OR MANNER WITHOUT FIRST OBTAINING THE EXPRESSED WRITTEN PERMISSION OF *Keller Architectural Design, LLC*. THE CLIENT AGREES TO INDEMNIFY AND HOLD THE ARCHITECT HARMLESS FROM ANY DAMAGES, LIABILITY, OR COST, INCLUDING ATTORNEY'S FEES AND COSTS OF DEFENSE ARISING FROM ANY CHANGES OR ALTERATIONS MADE BY ANYONE OTHER THAN THE ARCHITECT, OR FROM ANY REUSE OF THE DRAWINGS OR DATA WITHOUT THE PRIOR WRITTEN CONSENT OF THE ARCHITECT.

Revisions:

Date	Number	Description

Sheet Title:
Landscape Plan
and Plant Material Schedule

Project No.: 14.11
Date: 10/13/2014
Sheet No.:

LSP1.1

NOT FOR CONSTRUCTION - PRELIMINARY - FOR ESTIMATING AND REVIEW ONLY- DO NOT SCALE THESE DRAWINGS-

L14-073 - RANDLE DABLE BRISK FUNERAL HOME - 10/13/2014