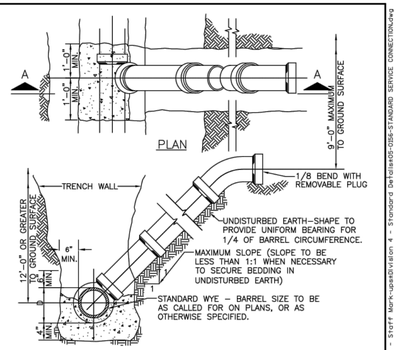

STANDARD RISER FOR SERVICE CONNECTION

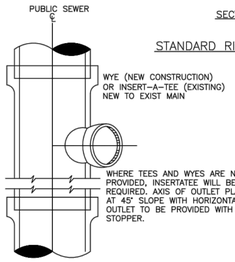

NOTE:
1. RISERS TO BE CONSTRUCTED WHERE SEWER DEPTH EXCEEDS 12'-0".

STANDARD SERVICE CONNECTION

CITY OF WAUKESHA DEPARTMENT OF PUBLIC WORKS	STANDARD CONSTRUCTION DETAIL -STANDARD SERVICE CONNECTION -	
APPROVED: ALEX DAMIEN DATED:	DRAWN BY: JMEIL DATE: 12/13/18	PLOT SCALE 3"=1'
APPROVED: DATED:	CHECKED BY: DATED:	PLOT DATE : 12/13/2018 8:19 AM
		DETAIL NUMBER: 05-0156
		PROJECT NO:

FILE NAME : 0:\Standard Construction Specifications - 2018 Edition\2018 Updates and Revisions - Staff Work-case\Division 4 - Standard Details\05-0156-STANDARD SERVICE CONNECTION.dwg

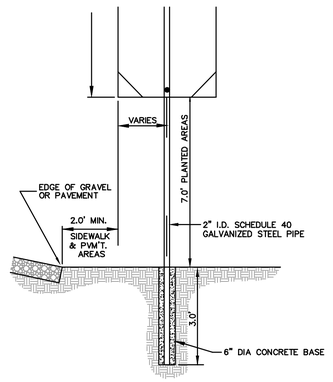

2 SP6 | SIGN AND POST INSTALLATION
NOT TO SCALE

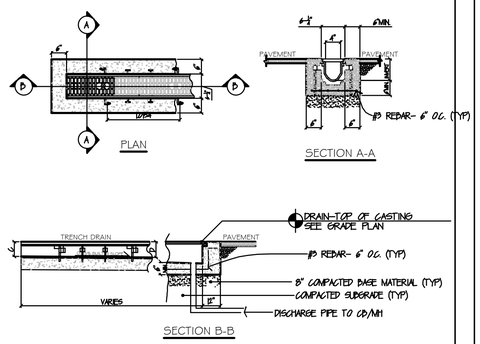

TRENCH SHALL BE "PERMA-TRENCH Z 886 SYSTEM- SERIES 8600"

3 SP6 | Z 886 TRENCH DRAIN DETAIL
SCALE - 1/4"=1'-0"

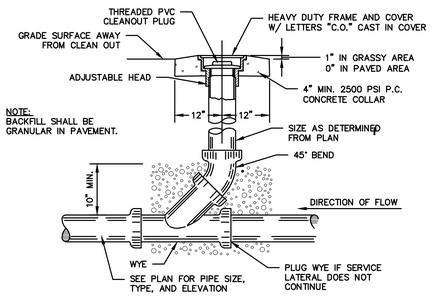

NOTE:
BACKFILL SHALL BE GRANULAR IN PAVEMENT.

4 SP6 | SEWER CLEAN-OUT DETAIL
NOT TO SCALE

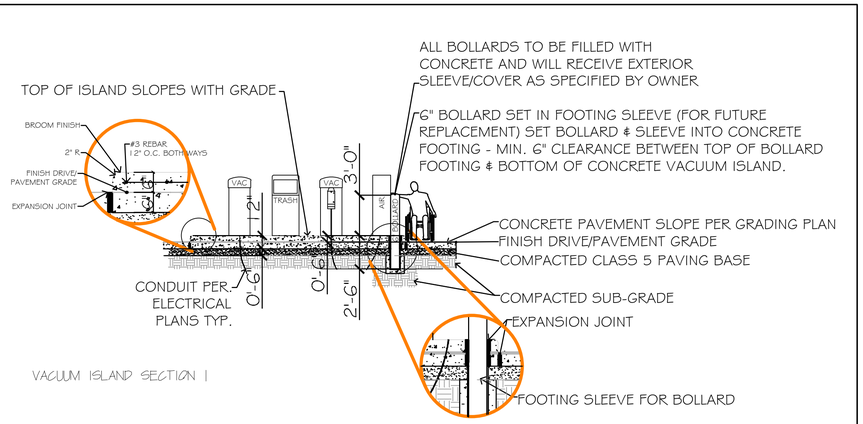

VACUUM ISLAND SECTION 1

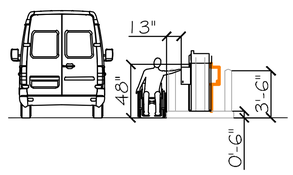

VACUUM ISLAND SECTION 2

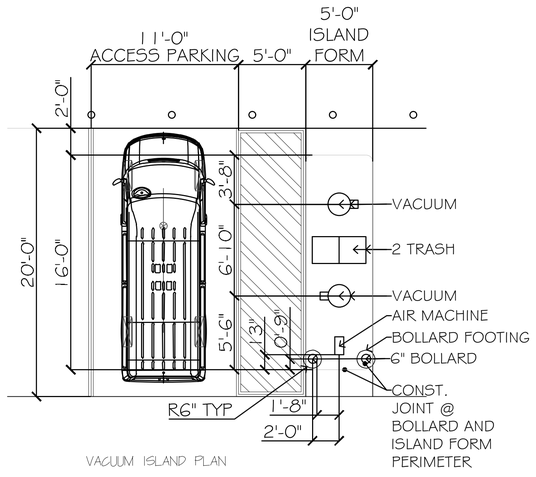

VACUUM ISLAND PLAN

5 SP5.1 | VACUUM ISLAND DETAILS
NOT TO SCALE

KWIK TRIP

KWIK STAR

KWIK TRIP, Inc.
P.O. BOX 2107
1626 OAK STREET
LA CROSSE, WI 54602-2107
PH. (608) 781-8988
FAX (608) 781-8960

raSmith
CREATIVITY BEYOND ENGINEERING
16745 W. Bluemound Road
Brookfield, WI 53005-5938
(262) 781-1000
rasmith.com

PRELIMINARY PLANS FOR MUNICIPAL REVIEW ONLY

CONVENIENCE STORE #1219
SITE DETAILS
LES PAUL PARKWAY
WAUKESHA, WI

#	DATE	DESCRIPTION

DRAWN BY	CBW
SCALE	GRAPHIC
PROJ. NO.	3210028
DATE	10/20/2021
SHEET	SP5.1