CJ engineering
civil design and consulting
9205 W. Center Street
Suite 214
Milwaukee, WI 53222
PHI. (414) 443-1312
FAX (414) 443-1317
www.cj-engineering.com

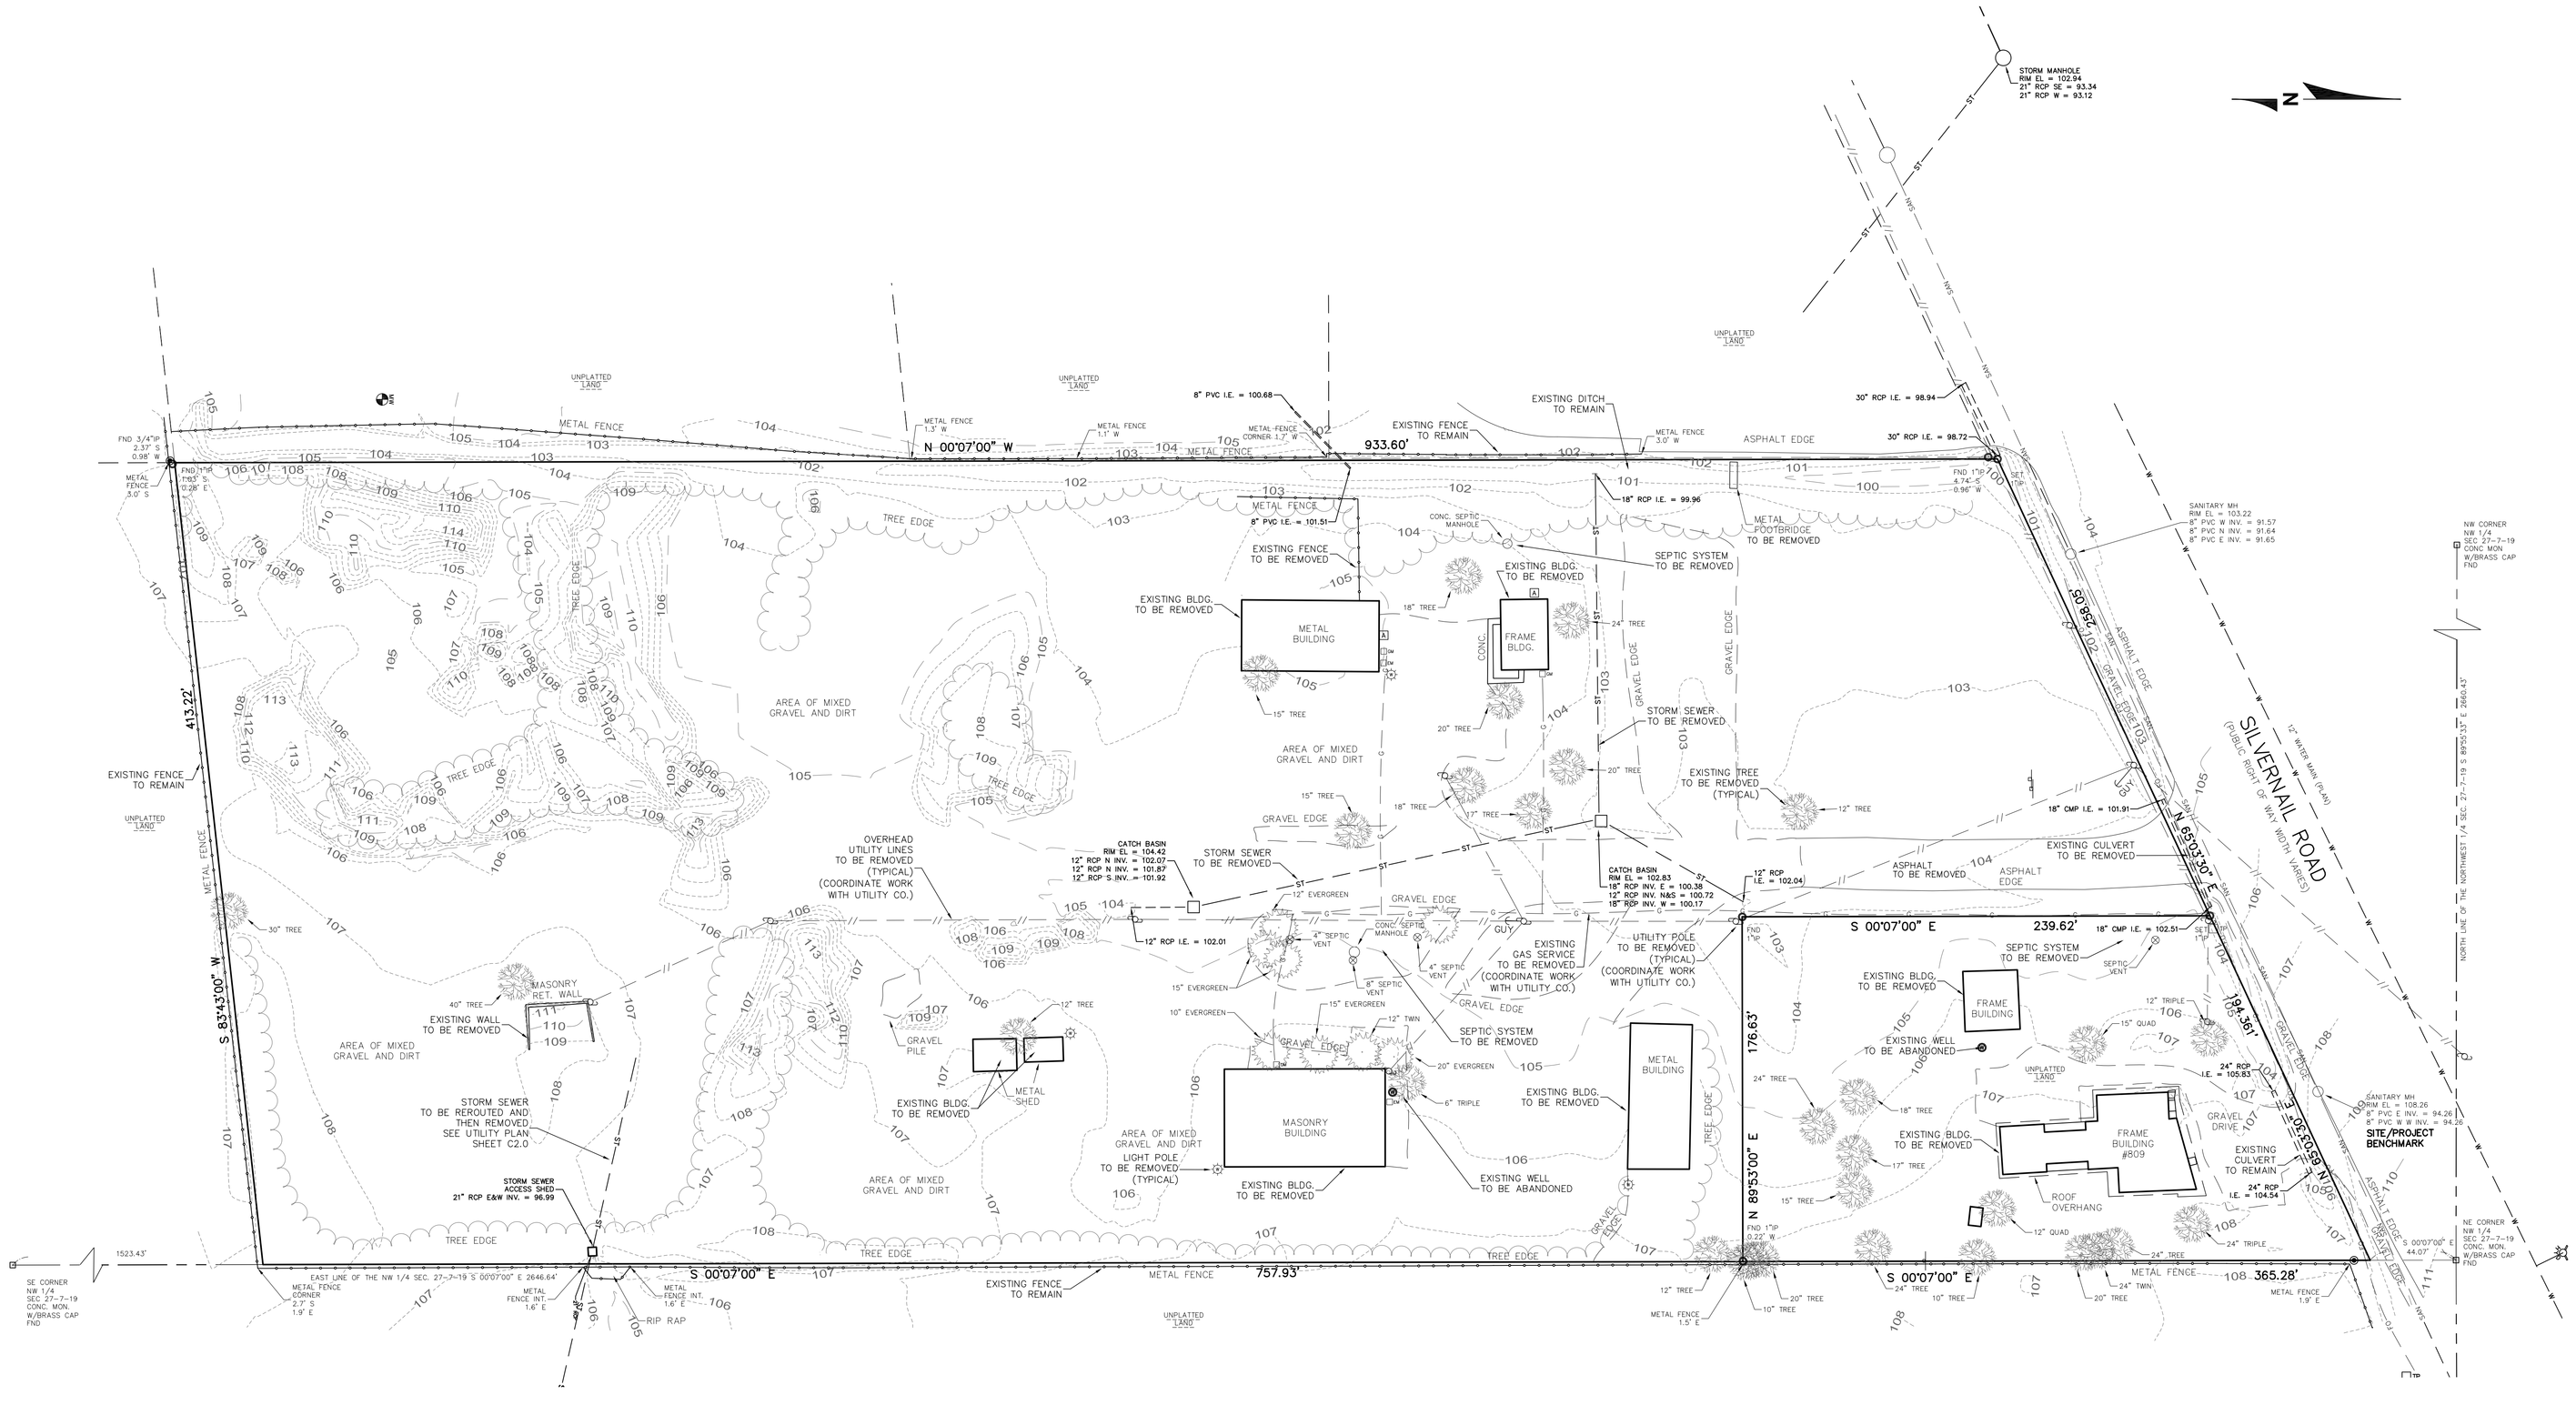

OBERLIN FILTER
831 SILVER NAIL RD. WAUKESHA, WI

DIGGERS HOTLINE
Toll Free (800) 242-8511
Milwaukee Area (414) 259-1181
Hearing Impaired TDD (800) 542-2289
www.Diggers-Hotline.com

LEGEND

SAN	SANITARY SEWER		ELECTRIC TRANSFORMER		METAL LIGHT POLE
ST	STORM SEWER		ELECTRIC BOX AT GRADE		YARD LIGHT
W	WATER MAIN		GAS METER		UTILITY POLE
G	BURIED GAS LINE		TV PEDESTAL		HYDRANT
TEL	BURIED TELEPHONE LINE		FIBER OPTIC MARKER		AUTO SPRINKLER
E	BURIED ELECTRIC LINE		FLAG POLE		WATER VALVE
//	OVERHEAD UTILITY LINES		TELEPHONE PEDESTAL		GAS VALVE
FO	BURIED FIBER OPTIC LINE		AIR CONDITIONER		DOOR SILL ELEVATION
	EDGE OF TREES AND BRUSH		METAL SIGN		
			BOLLARD		
			MAIL BOX		

DEMO NOTES:

1. SEE SHEET C3.0 FOR ALL EROSION CONTROL PRACTICES. SOME EROSION CONTROL SHALL BE IN PLACE BEFORE BEGINNING DEMOLITION. SEE CONSTRUCTION SCHEDULE ON SHEET C3.0.

2. ALL EXISTING SITE PAVEMENT, BUILDINGS, WALLS, FENCES AND TREES WITHIN THE SITE BOUNDARY SHALL BE REMOVED.

3. CONTRACTOR TO COORDINATE ELECTRIC, TELE, CABLE AND GAS SERVICE REMOVAL WITH THE APPLICABLE UTILITY COMPANIES PRIOR TO ANY REMOVAL.

4. ALL MATERIAL SHALL BE PROPERLY REMOVED FROM SITE.

5. THE FENCE ALONG THE EXTERIOR OF THE SITE IS NOT ON THE PROPERTY AND SHALL REMAIN.

GRAPHIC SCALE
40 0 20 40 80
(IN FEET)
1 INCH = 40 FT.

APRIL 23, 2014
JOB NO.: CJE1416R1

DEMOLITION PLAN C4.0