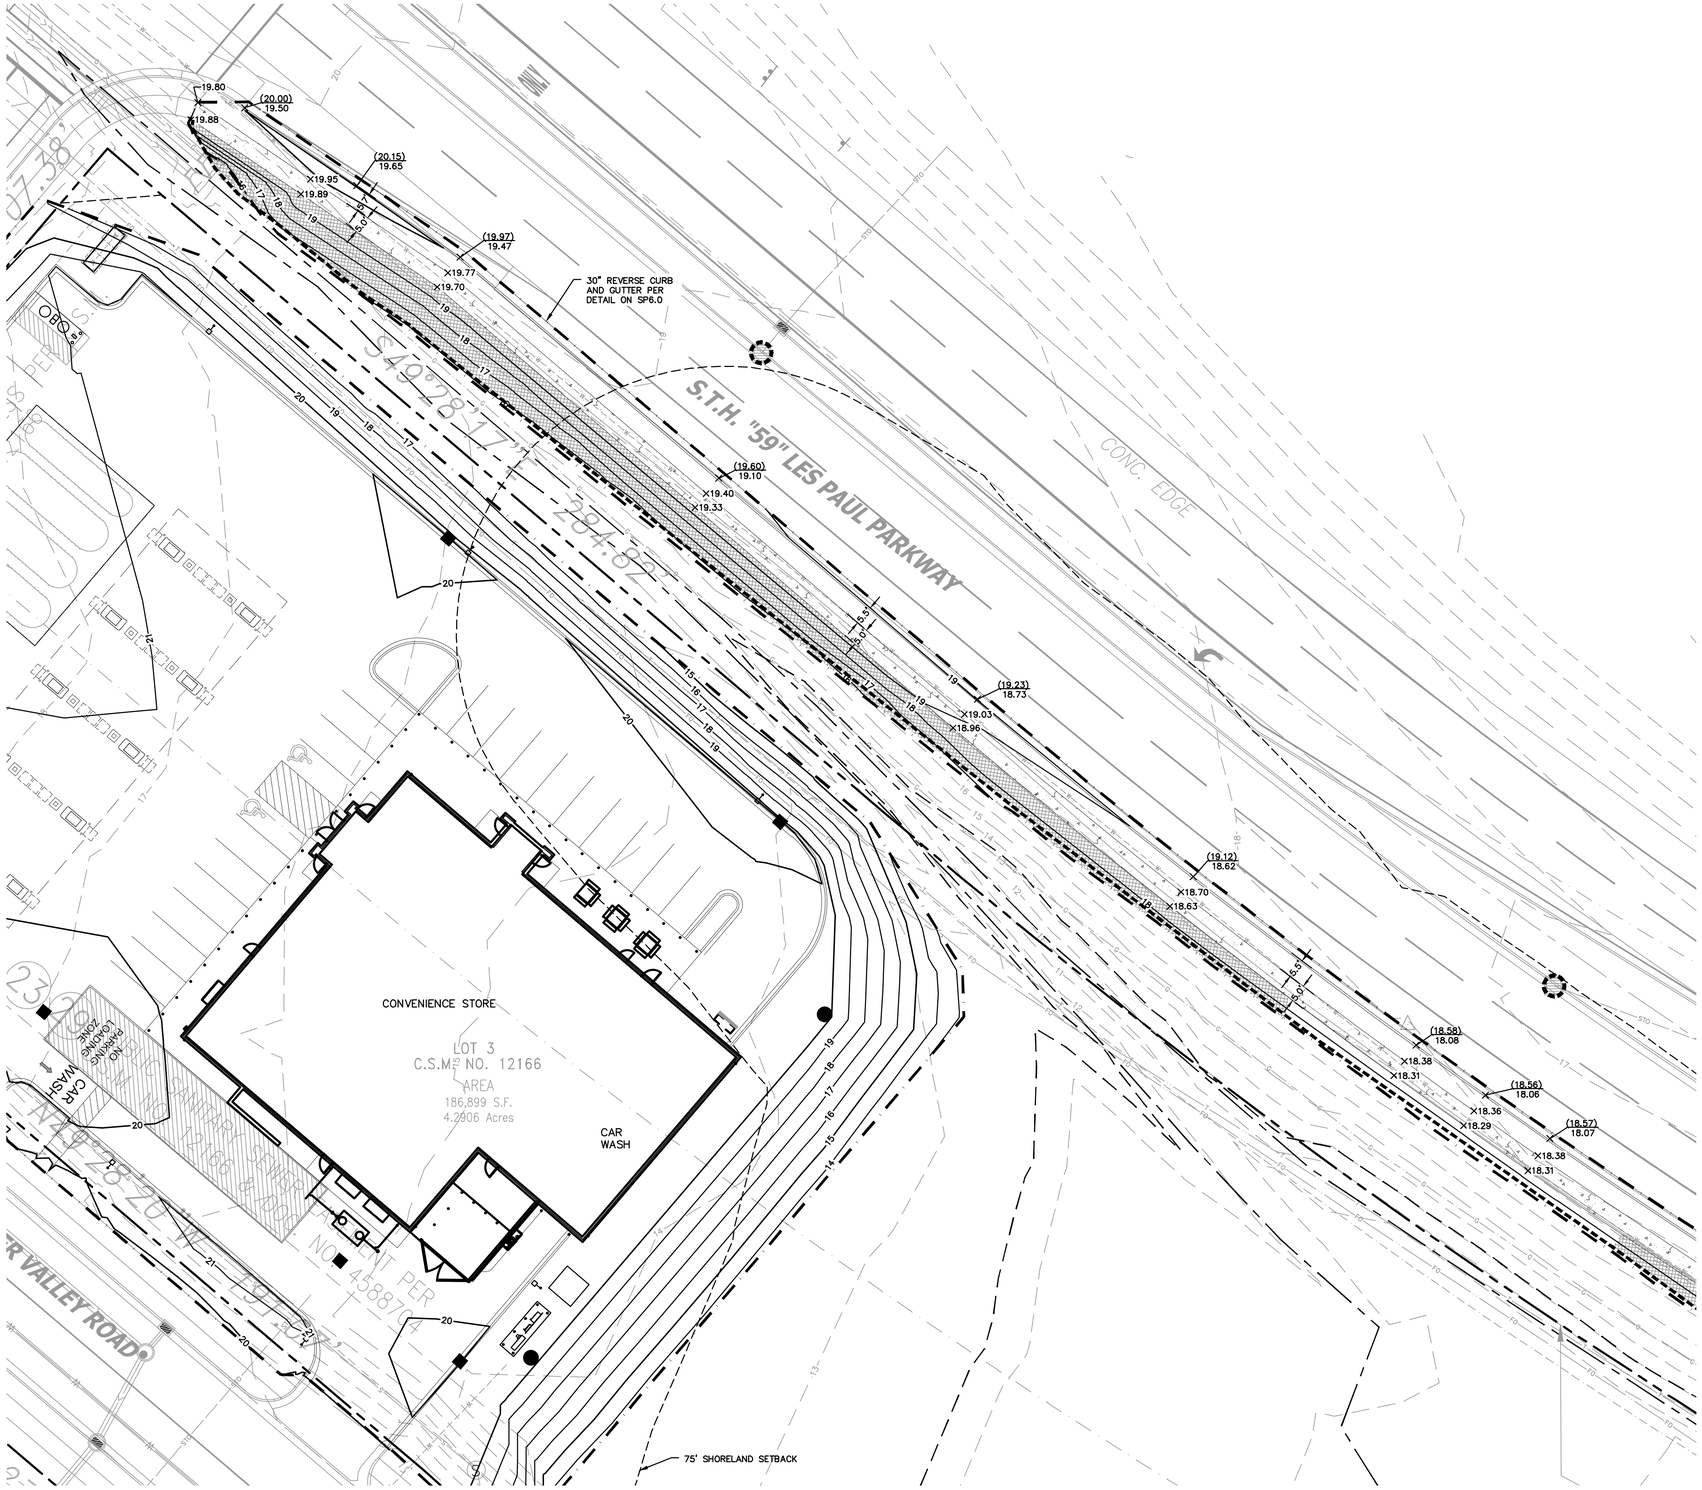

N

SCALE: 1" = 20'

10 5 0 10 20 40

PLOTTING NOTE: PLANS PLOTTED TO 11x17 SHEET SIZE ARE ½ SCALE- 1"=40'.

LEGEND

- PROPERTY LINE
- 840.00 × EXISTING SPOT ELEVATION
- 840 EXISTING CONTOURS
- 840 PROPOSED CONTOURS
- 840.00 × PROPOSED SPOT GRADES
- (840.00) × PROPOSED TOP OF CURB GRADE
- T/I 840.00 × PROPOSED TOP OF ISLAND GRADE
- PROPOSED STORM INLETS / MANHOLES
- WETLAND LIMITS PER DELINEATION BY raSmith DATED 8/12/2015
- FEMA 100YR FLOODPLAIN
- LIMITS OF DISTURBANCE = 2.10 ACRES
- PROPOSED SILT FENCE
- PROPOSED CONCRETE SIDEWALK
- TEMPORARY EROSION CONTROL MATTING
- STORM DRAIN INLET PROTECTION

811 Know what's **below.** **Call** before you dig.

CONTRACTOR SHALL PROVIDE EROSION CONTROL FACILITIES IN ACCORDANCE WITH THE CITY OF WAUKESHA EROSION CONTROL ORDINANCE, THE WISCONSIN DNR STORMWATER CONSTRUCTION AND POST CONSTRUCTION TECHNICAL STANDARDS, THESE DOCUMENTS; THE MOST STRINGENT TO APPLY.

R.A.SMITH, INC. ASSUMES NO RESPONSIBILITY FOR DAMAGES, LIABILITY OR COSTS RESULTING FROM CHANGES OR ALTERATIONS MADE TO THIS PLAN WITHOUT THE EXPRESSED WRITTEN CONSENT OF R.A.SMITH, INC.

THE LOCATIONS OF EXISTING UTILITY INSTALLATIONS AS SHOWN ON THIS PLAN ARE APPROXIMATE. THERE MAY BE OTHER UNDERGROUND UTILITY INSTALLATIONS WITHIN THE PROJECT AREA THAT ARE NOT SHOWN.

KWIK TRIP

KWIK STAR

KWIK TRIP, Inc.
P.O. BOX 2107
1626 OAK STREET
LA CROSSE, WI 54602-2107
PH. (608) 781-8988
FAX (608) 781-8960

raSmith
CREATIVITY BEYOND ENGINEERING
16745 W. Bluemound Road
Brookfield, WI 53005-5938
(262) 781-1000
rasmith.com

PRELIMINARY PLANS FOR MUNICIPAL REVIEW ONLY

CONVENIENCE STORE #1219
DETAILED SIDEWALK GRADING PLAN
LES PAUL PARKWAY
WAUKESHA, WI

#	DATE	DESCRIPTION

DRAWN BY	CBW
SCALE	GRAPHIC
PROJ. NO.	3210028
DATE	10/20/2021
SHEET	SP2.1