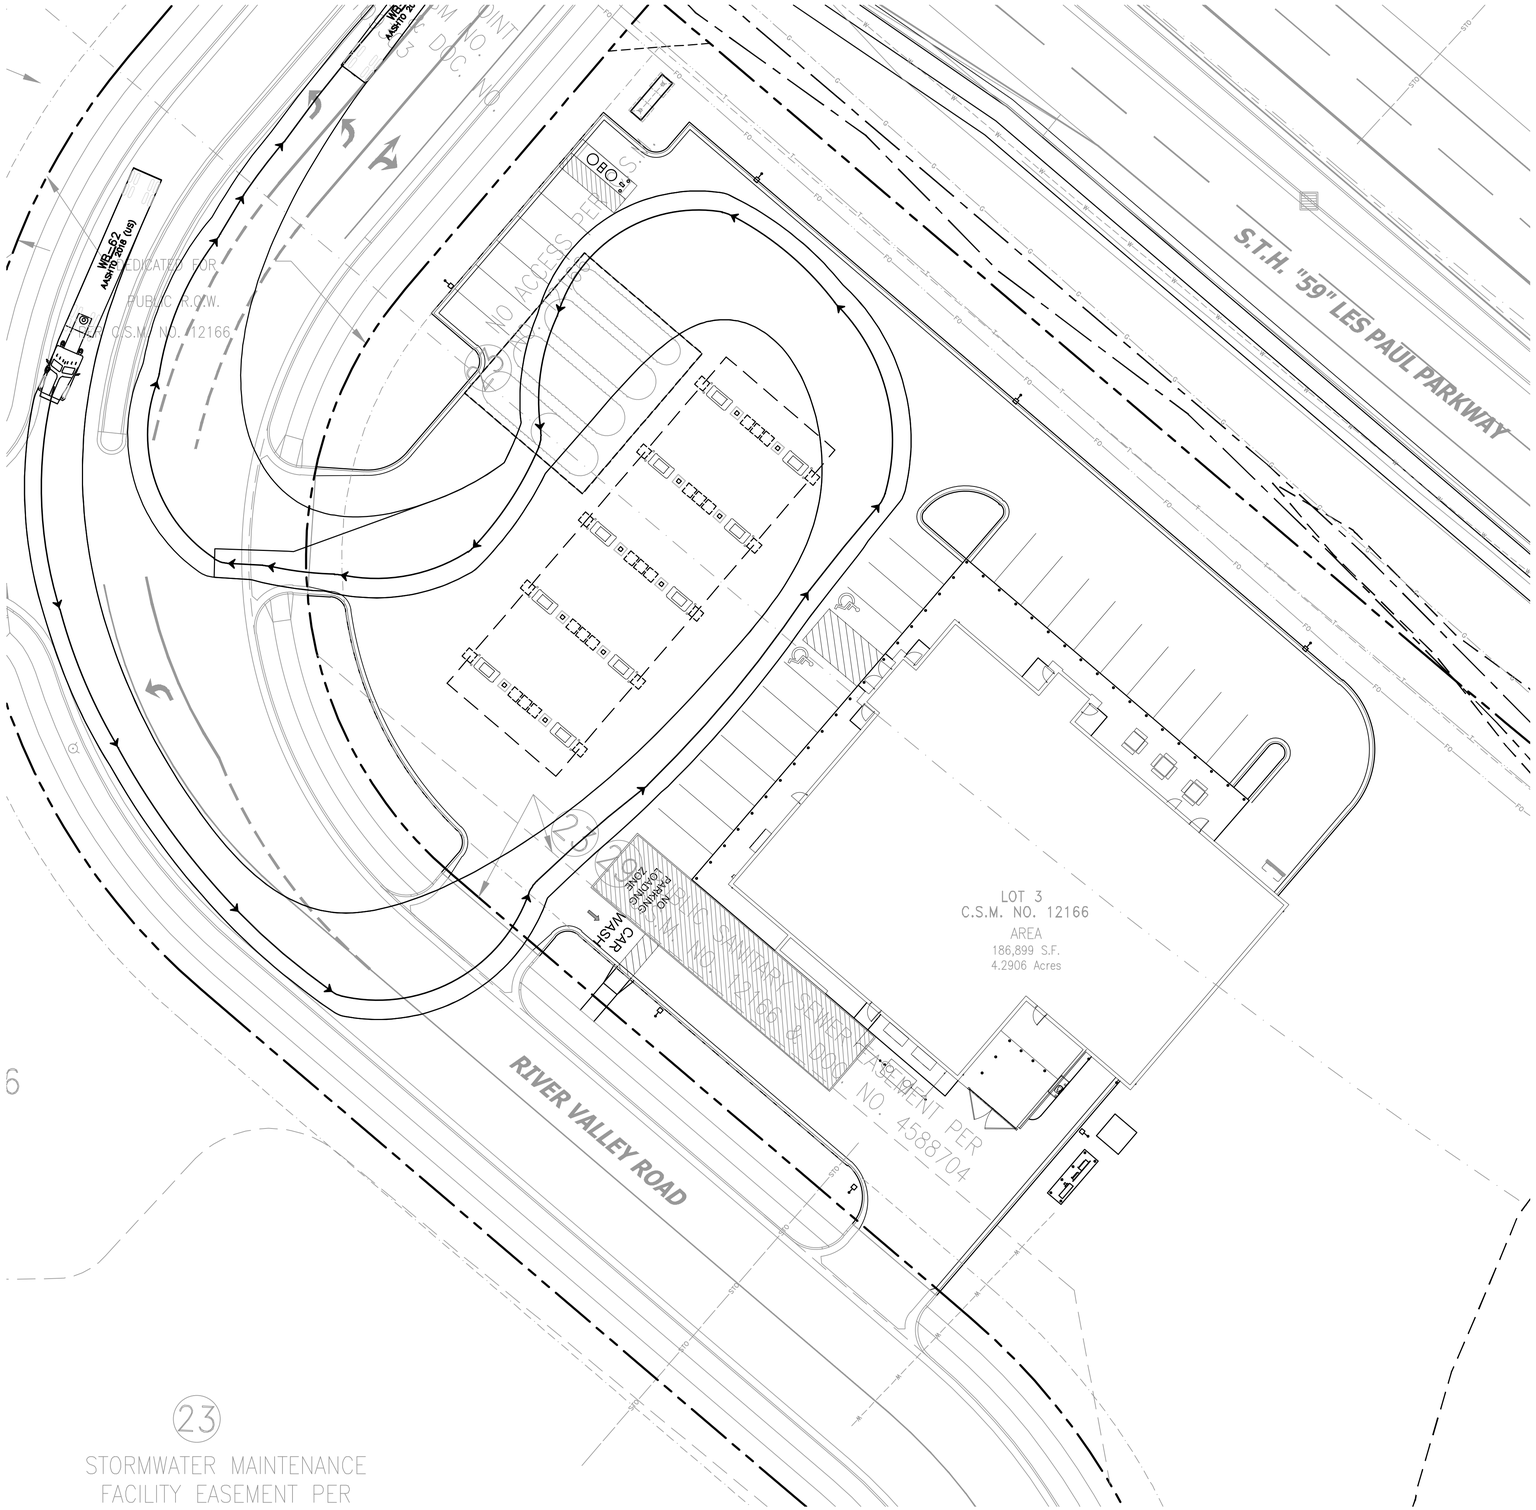

LEGEND

PROPERTY LINE

PROPOSED LIGHT POLE (SEE PHOTOMETRIC PLAN)

PROPOSED SIGN

SCALE: 1" = 20'

PLOTTING NOTE: PLANS PLOTTED TO 11x17 SHEET SIZE ARE ½ SCALE- 1"=40'.

FUEL ROUTE

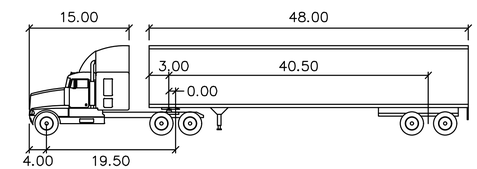

WB-62

	feet		
Tractor Width	: 8.00	Lock to Lock Time	: 6.0
Trailer Width	: 8.50	Steering Angle	: 28.4
Tractor Track	: 8.00	Articulating Angle	: 70.0
Trailer Track	: 8.50		

KWIK TRIP

KWIK STAR

KWIK TRIP, Inc.
P.O. BOX 2107
1626 OAK STREET
LA CROSSE, WI 54602-2107
PH. (608) 781-8988
FAX (608) 781-8960

raSmith
CREATIVITY BEYOND ENGINEERING
16745 W. Bluemound Road
Brookfield, WI 53005-5938
(262) 781-1000
rasmith.com

PRELIMINARY PLANS FOR MUNICIPAL REVIEW ONLY

811 Know what's below. Call before you dig.

CONTRACTOR SHALL PROVIDE EROSION CONTROL FACILITIES IN ACCORDANCE WITH THE CITY OF WAUKESHA EROSION CONTROL ORDINANCE, THE WISCONSIN DNR STORMWATER CONSTRUCTION AND POST CONSTRUCTION TECHNICAL STANDARDS, THESE DOCUMENTS; THE MOST STRINGENT TO APPLY.

R.A.SMITH, INC. ASSUMES NO RESPONSIBILITY FOR DAMAGES, LIABILITY OR COSTS RESULTING FROM CHANGES OR ALTERATIONS MADE TO THIS PLAN WITHOUT THE EXPRESSED WRITTEN CONSENT OF R.A.SMITH, INC.

THE LOCATIONS OF EXISTING UTILITY INSTALLATIONS AS SHOWN ON THIS PLAN ARE APPROXIMATE. THERE MAY BE OTHER UNDERGROUND UTILITY INSTALLATIONS WITHIN THE PROJECT AREA THAT ARE NOT SHOWN.

CONVENIENCE STORE #1219

SITE CIRCULATION PLAN

LES PAUL PARKWAY
WAUKESHA, WI

#	DATE	DESCRIPTION

DRAWN BY	CBW
SCALE	GRAPHIC
PROJ. NO.	3210028
DATE	10/20/2021
SHEET	SP1.4