LEGEND

FO	EXISTING FIBER OPTIC
ELEC	EXISTING ELECTRIC LINE
OH	EXISTING OVERHEAD AND POLE
GAS	EXISTING GAS LINE
W	EXISTING WATER MAIN
STM	EXISTING STORM SEWER
	EXISTING INLET & MANHOLE
	EXISTING HYDRANT
	EXISTING PAVEMENT
	EXISTING TREE LINE

LEGEND

Common Name	Size	Points
Sugar Maple (SM) Acer saccharum	2 1/2" Caliper	5
Blue Spruce (BS) Picca pungens	6' tall	5
Skyline Honey Locust (SHL) Gleditsia triacanthos 'Inermis'	2 1/2" Caliper	3
Prairie Fire Crabapple (PFC) Malus 'Prairie Fire'	1 1/2" Caliper	4
Bradford Pear (BP) Pyrus calleryiana 'Bradford'	2 1/2" Caliper	2
Dwarf Burning Bush (DBB) Euonymus alatus "Compacta'	36" Tall	5
Pyramidal Arobrvitae (PA) Thuja accidentalis 'Pyramidalis'	6' Tall	32
Showoff Forsythia (SF) Forsythia mindia	36" Tall	4
Goldmound Spirea (GM) Spirea japonica 'Goldmound'	24" Tall	20

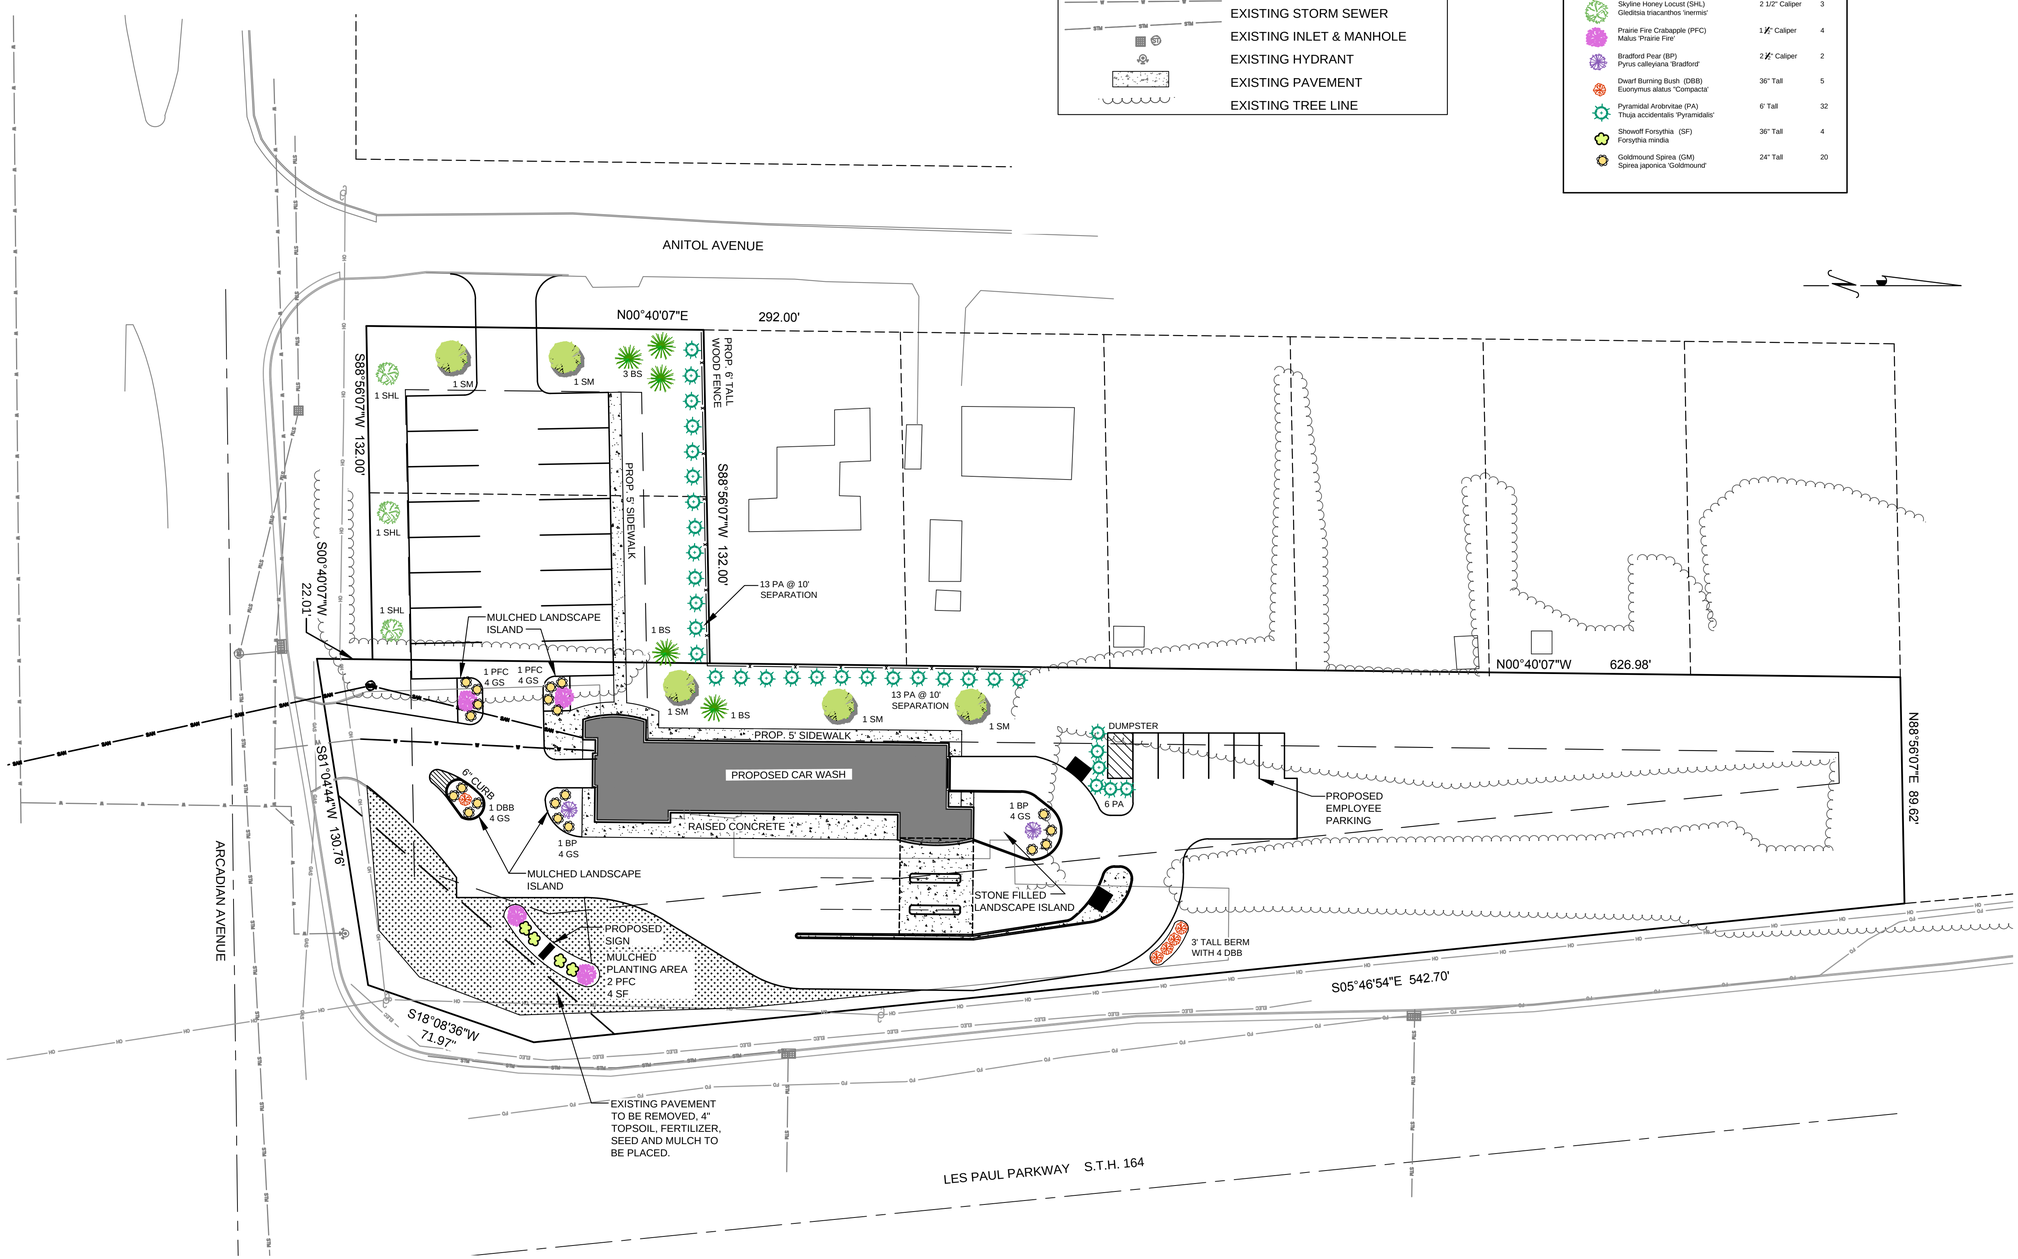

JRM CONSULTING, LTD.
CIVIL ENGINEERING SERVICES
3904 OAKMONT TRAIL
WAUKESHA, WI 53188
262-786-9377
mailonwyjim@msn.com

NO.	REVISIONS	BY	DATE

COAST WASH EXPRESS
LANDSCAPE PLAN
PROPOSED CAR WASH SITE

CITY OF WAUKESHA, WAUKESHA COUNTY, WISCONSIN

PRELIMINARY

	INITIALS	DATE
DESIGNED	JRM	06-23-16
DRAWN	JAB	06-23-16
CHECKED	JRM	06-23-16

0 30' SCALE

SHEET NO. 3 OF 3

PROJECT NO. 16.0034

PLOT DATE: 7/11/2016 2:12 PM

7/11/2016 2:12 PM