GENERAL NOTES

1. PATCH ALL EXISTING SURFACES TO MATCH WHERE EXISTING WALLS, DOORS & BORROWED LITES WERE REMOVED

2. PLUMBER RESPONSIBLE FOR SAW CUTTING EXISTING CONC. FLOOR & VERIFY SIZE & LOCATION FOR PLUMBING. PATCH AND REPAIR CONC. FLOOR TO MATCH EXISTING.

3. INSTALL H.C. TOILET SIGNAGE

4. TENANT TO GET DRINKING WATER FROM NON-TOILET ROOM SINK OR PROVIDE BOTTLED WATER

TOILET ROOM FINISHES

CEILING: VINYL FACED ACT. TILE
WALLS: MOISTURE RESISTANT DRYWALL
FLOOR: SHEET VINYL OR CERAMIC TILE
BASE: 4" HIGH VINYL OR CERAMIC TILE

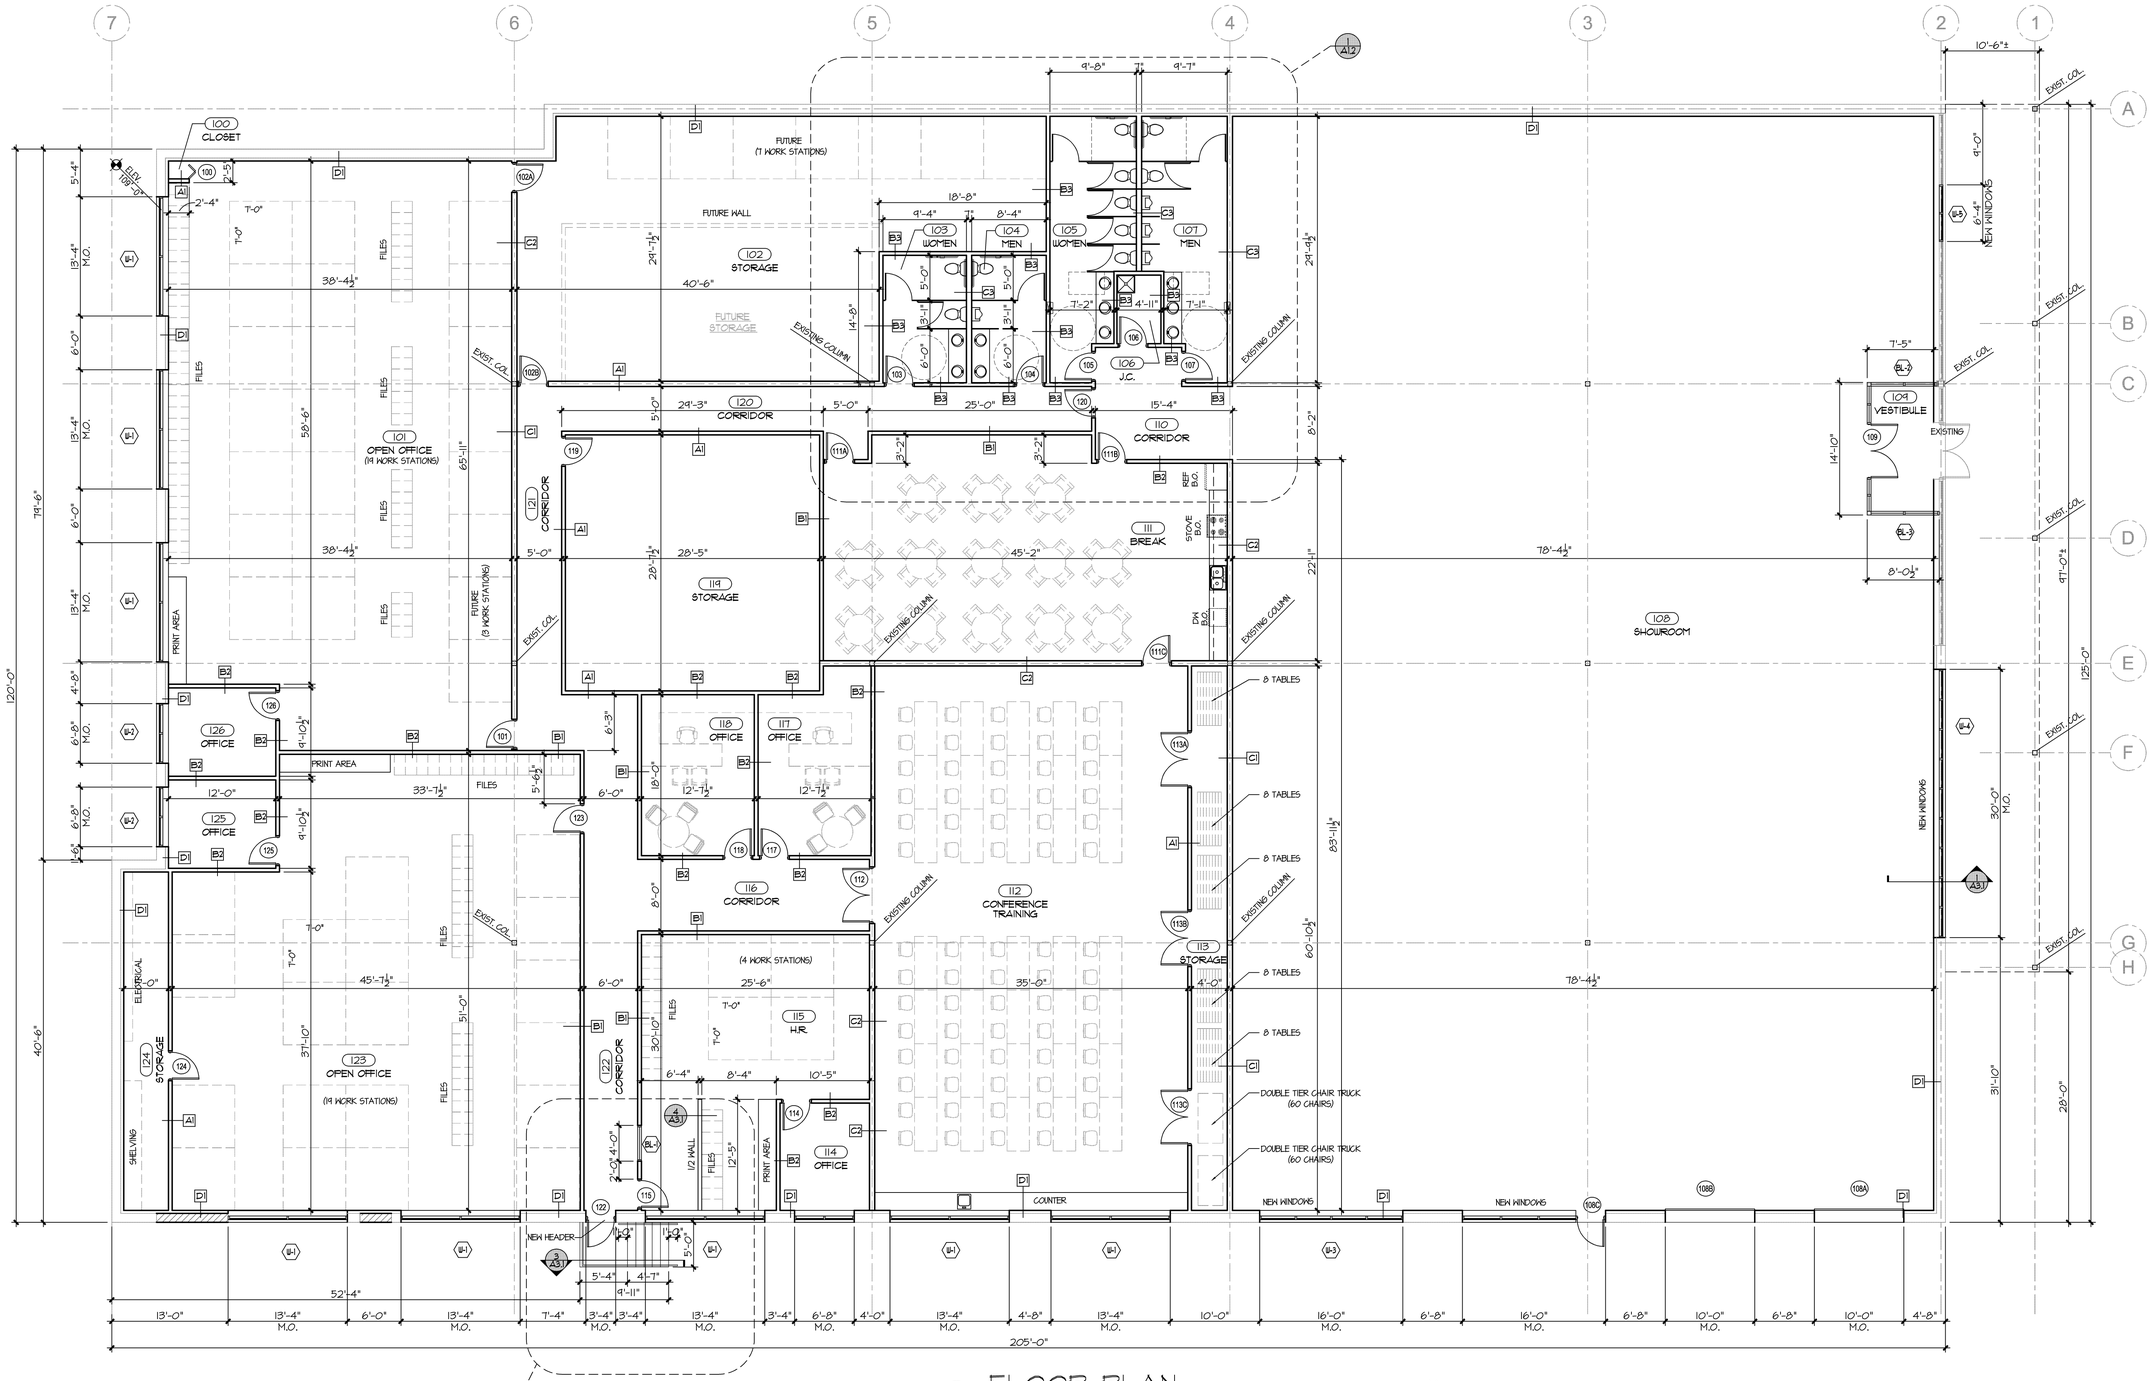

1 FLOOR PLAN
1/8"=1'-0"

NORTH

SEE SHEET 1/A3.1 FOR WALL TYPES

TDI ASSOCIATES, INC.
ARCHITECTS, ENGINEERS, PLANNERS

N8 W22350 JOHNSON DRIVE, SUITE B4
WAUKESHA, WISCONSIN 53186
PHONE 262-409-2530 FAX 262-409-2531

PROFESSIONAL CONSULTANTS, INC.
300 COTTONWOOD AVE # 7
HARTLAND, WISCONSIN 53029
(262) 367-6080

BOUCHER IMPORT CENTER

1537 EAST MORELAND BLVD.
WAUKESHA, WISCONSIN

TDI ASSOCIATES, INC
All Rights Reserved

OWNERSHIP OF DOCUMENTS

This document, and the ideas and design incorporated herein, as an instrument of professional service, is the sole property of TDI Associates, Inc., and is not to be used in whole or in part for any other project or purpose without the expressed written authorization of TDI Associates, Inc.

Sheet Title
FLOOR PLAN

Issued For: Date:

Date: 08-05-2014
Job NO.: 13205.000
Drawn By: RJH
Sheet No.
A1.1