CJ engineering
civil design and consulting
9205 W. Center Street
Suite 214
Milwaukee, WI 53222
PH. (414) 443-1312
FAX (414) 443-1317
www.cj-engineering.com

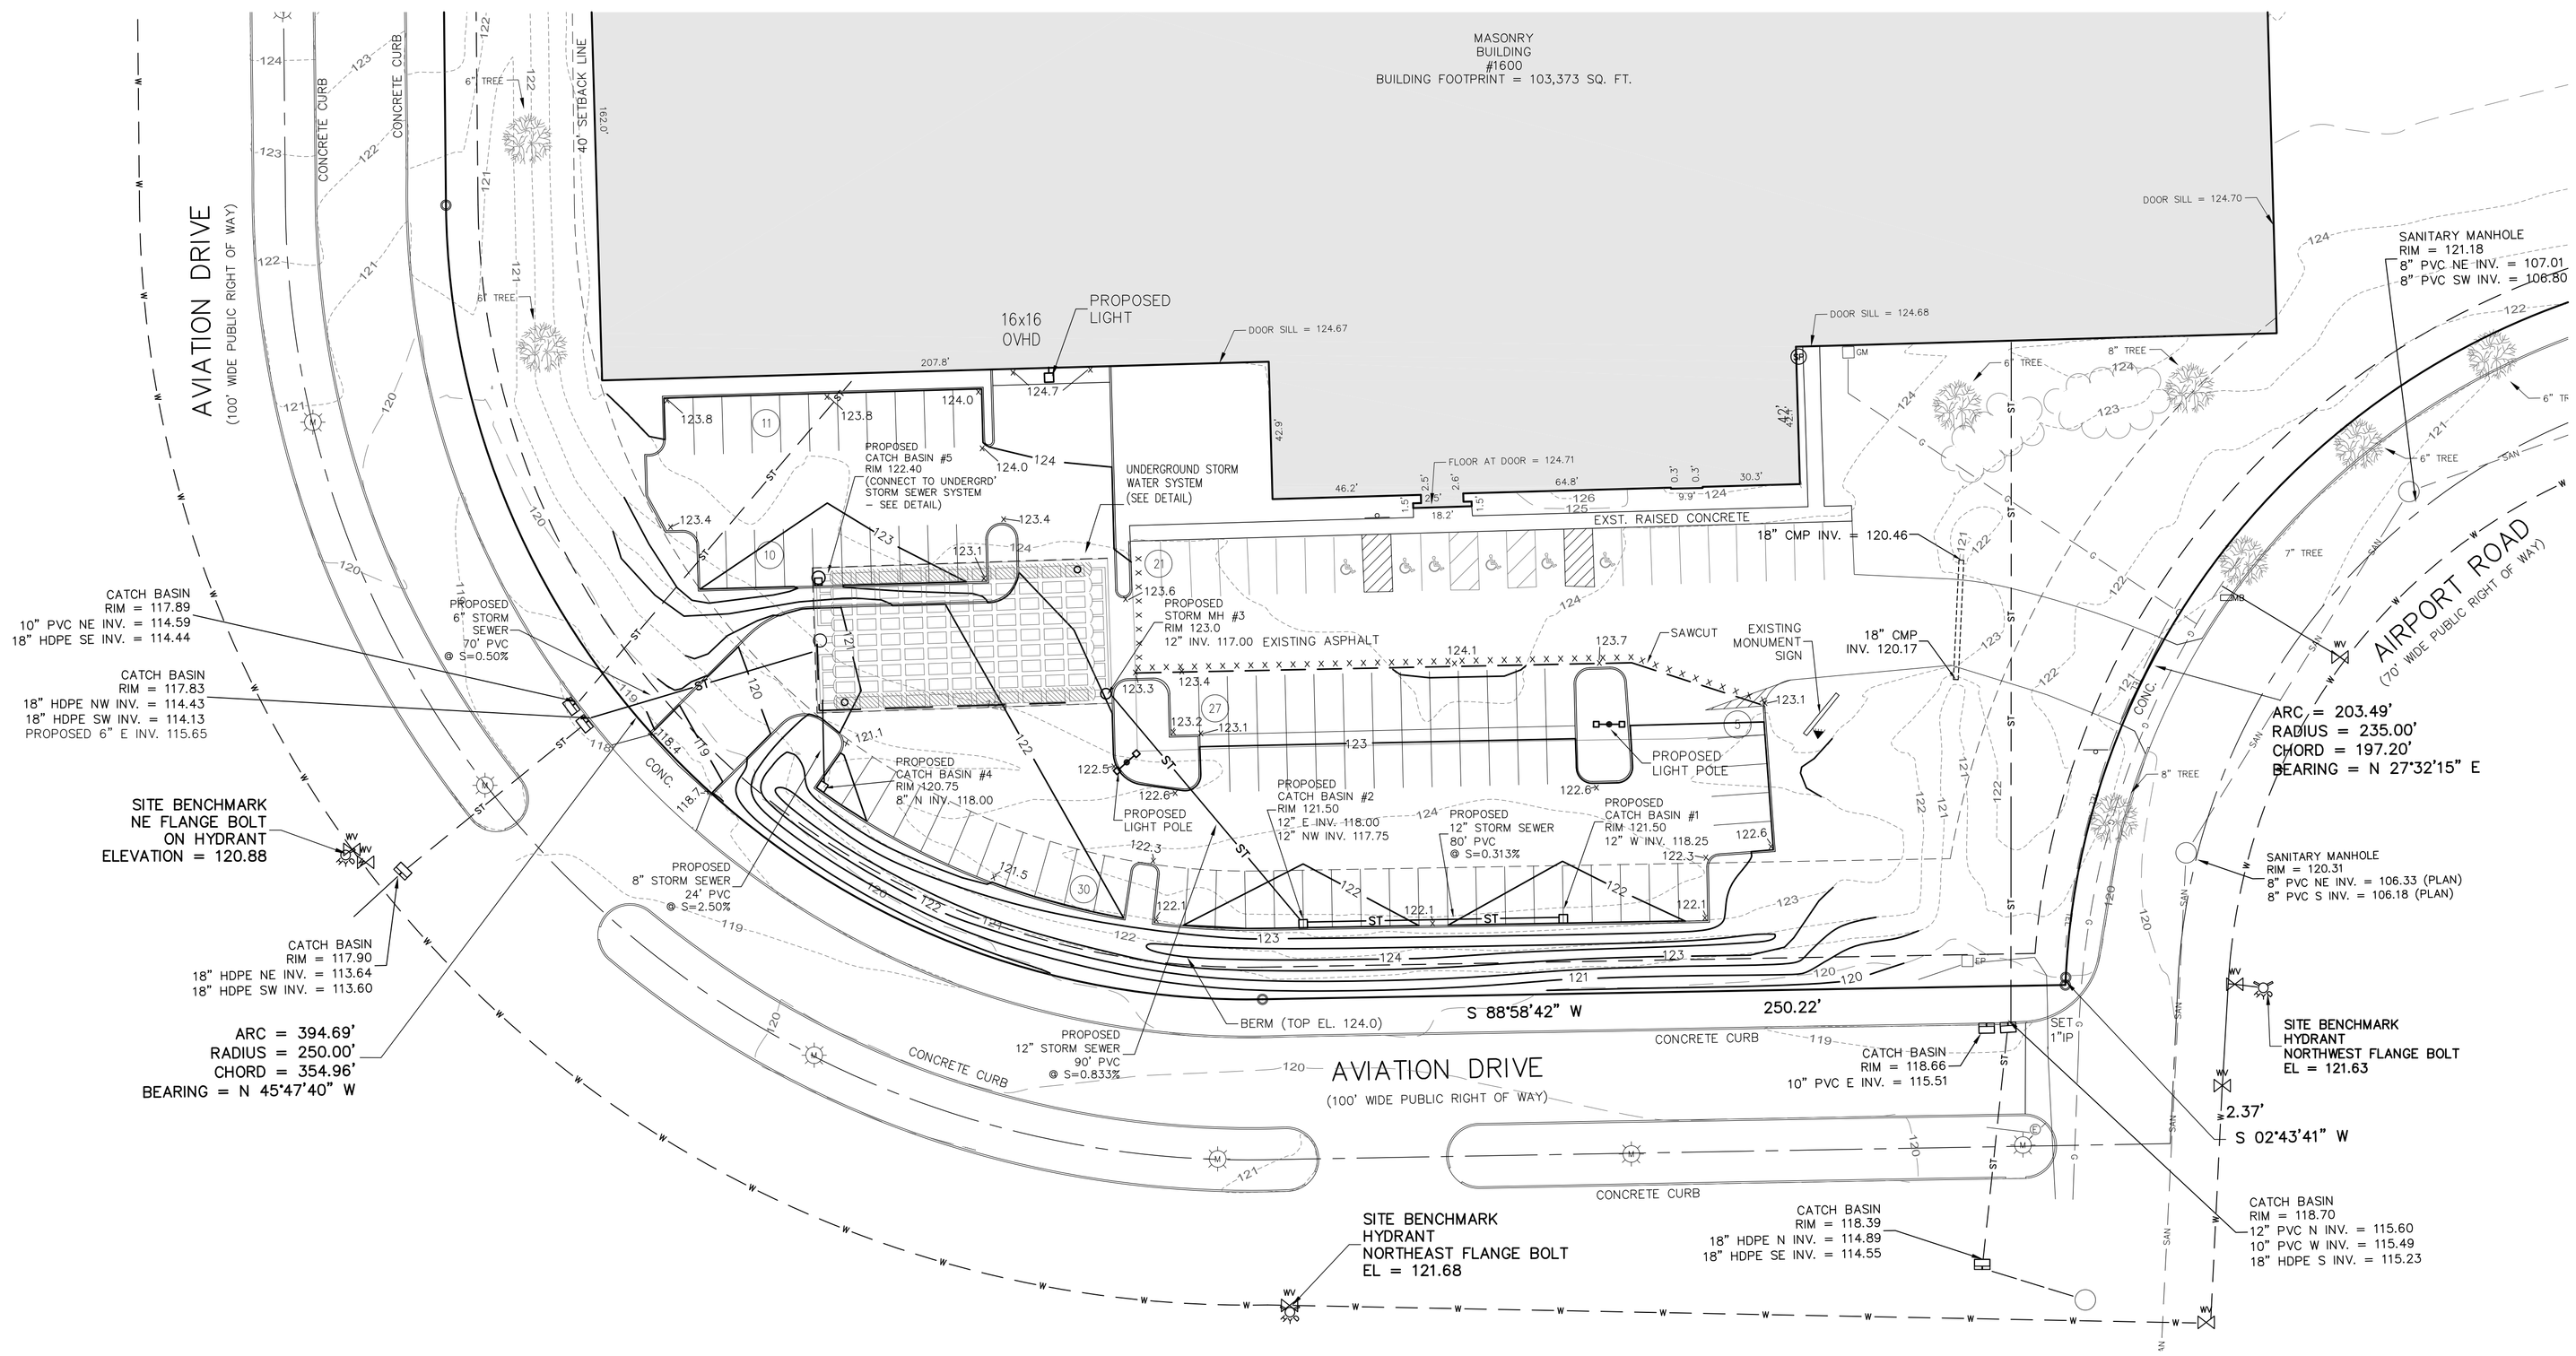

METAL ERA
1600 & 1700 AIRPORT ROAD
WAUKESHA, WISCONSIN

CJE NO.: 1506R0
AUGUST 24, 2015

TO OBTAIN LOCATIONS OF PARTICIPANTS UNDERGROUND FACILITIES BEFORE YOU DIG IN WISCONSIN

CALL DIGGERS HOTLINE
1-800-242-8511
TOLL FREE
WIS. STATUTE 182.0175(1974) REQUIRES MIN. 3 WORK DAYS NOTICE BEFORE YOU EXCAVATE
MILW. AREA 259-1181

LEGEND

126	EXISTING CONTOUR
118	PROPOSED CONTOUR
x120.5	PROPOSED ELEVATION
ST	EXISTING STORM SEWER
ST	PROPOSED STORM SEWER
SAN	EXISTING SANITARY SEWER
SAN	PROPOSED SANITARY SEWER
W	EXISTING WATER MAIN
W	PROPOSED WATER MAIN
	PROPOSED SAWCUT LINE

NOTES:

1. ALL STORM SEWER MATERIALS AND INSTALLATION PER APPLICABLE SECTIONS OF THE LATEST EDITIONS OF THE STANDARD SPECIFICATIONS FOR SEWER AND WATER CONSTRUCTION IN WISCONSIN (STANDARD SPECIFICATIONS), WISCONSIN ADMINISTRATIVE PLUMBING CODE AND THE CITY OF WAUKESHA REQUIREMENTS.
2. ALL TRENCHES IN PAVEMENT AREAS SHALL HAVE GRAVEL BACKFILL.
3. THE CONTRACTOR SHALL VERIFY ALL SEWER CONNECTIONS PRIOR TO UTILITY CONSTRUCTION. NOTIFY THE ENGINEER WITH ANY DISCREPANCIES.
4. THE STORM WATER MANAGEMENT SYSTEM IS BASED ON THE ULTIMATE DEVELOPMENT OF THE SITE.
5. PHASE 1 DISTURBED AREA = 48,100 S.F. (1.10 ACRES).
6. ALL PROPOSED GRADES ALONG A CURB ARE AT THE BOTTOM OF CURB.

GRAPHIC SCALE
40 0 20 40 80
1 inch = 40 ft

PHASE I
SITE GRADING AND STORM SEWER PLAN

C2.1