A3 FLOOR PLAN - FIRST FLOOR

1/8" = 1'-0"

FLOOR PLAN LEGEND

XXXX	DOOR IDENTIFICATION NUMBER. SEE A-601.
XX	PARTITION TYPE. SEE A-720.
	PARTITION RATING GRAPHIC
FEC-#	FIRE EXTINGUISHER CABINET - SEE 10 44 00.
DC-#	DEFIBRILLATOR CABINET.
TA##	TOILET ACCESSORY IDENTIFICATION NUMBER
	RECESSED FLOOR RECEPTACLE
NAME	ROOM NAME
####	ROOM NUMBER
	ROOM REFERENCE, REFER TO REFERENCED DETAIL/SHEET FOR ADDITIONAL ROOM DETAILS AT TYPICAL ROOM

FLOOR PLAN GENERAL NOTES

1. DRAWINGS & SPECIFICATIONS ARE COMPLIMENTARY COMPONENTS OF THE CONTRACT DOCUMENTS, REVIEW ALL DRAWINGS AND SPECIFICATIONS FOR THE COMPLETE SCOPE OF WORK. NOTIFY ARCHITECT IMMEDIATELY FOR CLARIFICATION IF INCONSISTENCIES, CONTRADICTIONS OR OMISSIONS ARE DISCOVERED.
2. DO NOT SCALE DRAWINGS, IF DIMENSIONAL INFORMATION IS REQUIRED & NOT FOUND, NOTIFY ARCHITECT IMMEDIATELY FOR CLARIFICATION.
3. ALL DIMENSIONS ARE TO COLUMN CENTERLINES OR FACE OF FINISHED WALLS OR SURFACES UNLESS NOTED OTHERWISE.
4. REFER TO DEMOLITION DRAWINGS, IF ANY, FOR WORK REQUIRED IN ADVANCE OF CONSTRUCTION AND COORDINATE ACCORDINGLY.
5. ALL DOOR FRAMES ARE TO BE INSTALLED 4" AWAY OF ADJACENT PERPENDICULAR WALLS UNLESS NOTED OTHERWISE.
6. REFER TO LIFE SAFETY DRAWINGS FOR ADDITIONAL FIRE / SMOKE RATING REQUIREMENTS.
7. REFER TO EQUIPMENT DRAWINGS FOR ADDITIONAL EQUIPMENT SPECIFIC INFORMATION.
8. REFER TO INTERIOR FINISH DRAWINGS FOR ADDITIONAL INTERIOR FINISH SPECIFIC INFORMATION.
9. REFER TO STRUCTURAL DRAWINGS FOR ADDITIONAL STRUCTURAL SPECIFIC INFORMATION.
10. REFER TO MEP DRAWINGS FOR ADDITIONAL MEP SPECIFIC INFORMATION.
11. ALL NON-LOAD BEARING INTERIOR WALLS ARE TYPE "G3" UNLESS NOTED OTHERWISE.
12. PARTITIONS WITH ONE EXPOSED SURFACE ARE TYPE "J3" UNLESS NOTED OTHERWISE.
13. HIGHER RATED FIRE WALLS TAKE PRECEDENCE OVER LOWER RATED WALLS & ARE TO CONTINUE THROUGH ALL SUCH INTERSECTIONS.
14. ALL SMOKE BARRIER WALLS ARE TO BE EXTENDED FROM BACK SIDE OF EXTERIOR WALL SHEATHING TO BACK SIDE OF EXTERIOR WALL SHEATHING OR ANOTHER SMOKE BARRIER WALL.
15. PROVIDE IN-WALL BLOCKING FOR WALL MOUNTED ITEMS, EQUIPMENT AND FURNITURE. SEE SPECIFICATIONS 12 32 00.
16. CONTRACTORS OF ALL DISCIPLINES SHALL REFER TO SHEET G-002 FOR STANDARD MOUNTING HEIGHTS OF ACCESSORIES, DEVICES, AND FIXTURES.
16. CONTRACTORS OF ALL DISCIPLINES SHALL COORDINATE THEIR WORK WITH FIRE RESISTANCE RATING REQUIREMENTS INDICIATED ON LS SERIES LIFE SAFETY PLANS.

SHEET KEYNOTES

HDR Architecture
HDR ARCHITECTURE
30 W MONROE ST
CHICAGO, IL 60603

ADVOCATE AURORA HEALTH CENTER SW WAUKESHA

1005 Spring City Drive
Waukesha, WI 53186

MARK	DATE	DESCRIPTION

Project Number	10335329
Original Issue	11/21/2018

PRELIMINARY NOT FOR CONSTRUCTION

Sheet Name

FLOOR PLAN

Sheet Number

A-101

Project Status

ISSUED FOR PERMIT

8/4/2022 4:30:49 PM BIM 360://Aurora SW Waukesha - 104710/10335329-A-CENTRAL_AHC-SW Waukesha_v2020.rvt

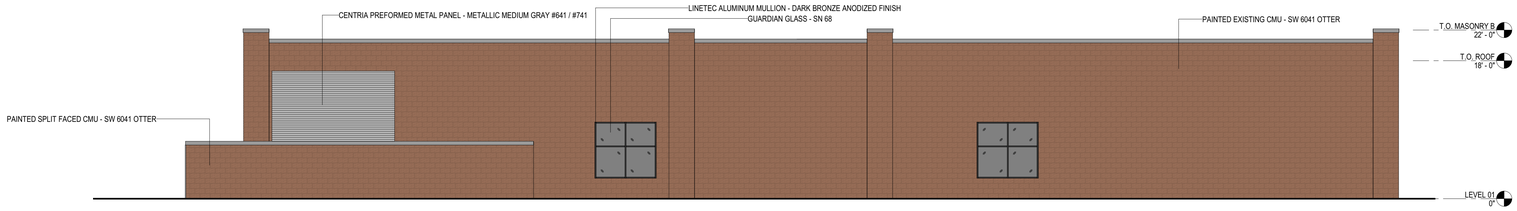

D5 ELEVATION - WEST
1/8" = 1'-0"

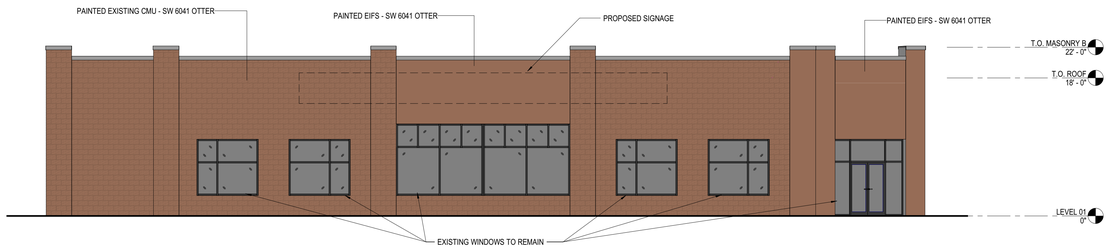

C4 ELEVATION - SOUTH
1/8" = 1'-0"

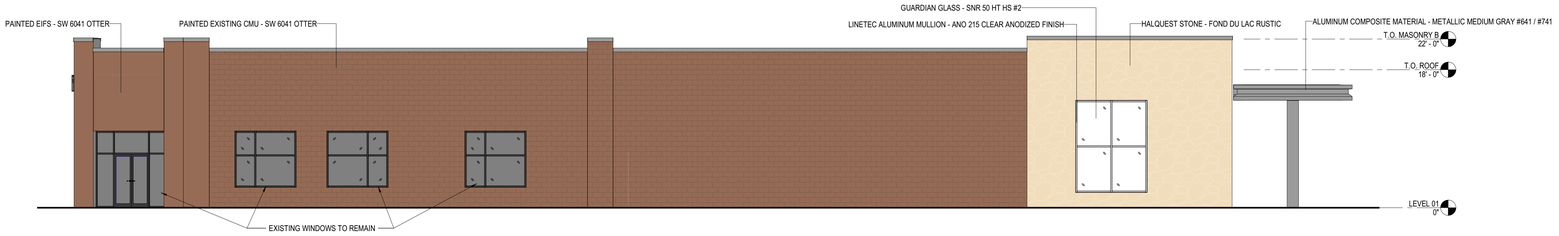

B5 ELEVATION - EAST
1/8" = 1'-0"

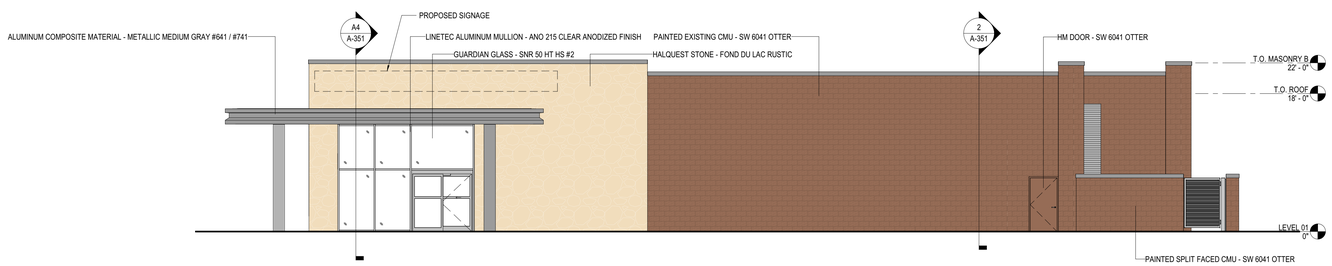

A4 ELEVATION - NORTH
1/8" = 1'-0"

0 4' 8' 16'

HDR Architecture
HDR ARCHITECTURE
30 W MONROE ST
CHICAGO, IL 60603

BOLDT

IMEG

ADVOCATE AURORA
HEALTH CENTER
SW WAUKESHA

1005 Spring City Drive
Waukesha, WI 53186

Advocate Aurora Health

MARK	DATE	DESCRIPTION

Project Number	10335329
Original Issue	10/3/2018

PRELIMINARY
NOT FOR CONSTRUCTION

Sheet Name
EXTERIOR ELEVATIONS

Sheet Number
A-201

Project Status
ISSUED FOR PERMIT

8/4/2022 4:30:53 PM BIM 360://Aurora SW Waukesha - 104170/10335329-A-CENTRAL_AHC SW Waukesha_v2020.rvt