


1 A-1.2 **ROOF PLAN**
SCALE: 3/16" = 1' - 0"

NORTH

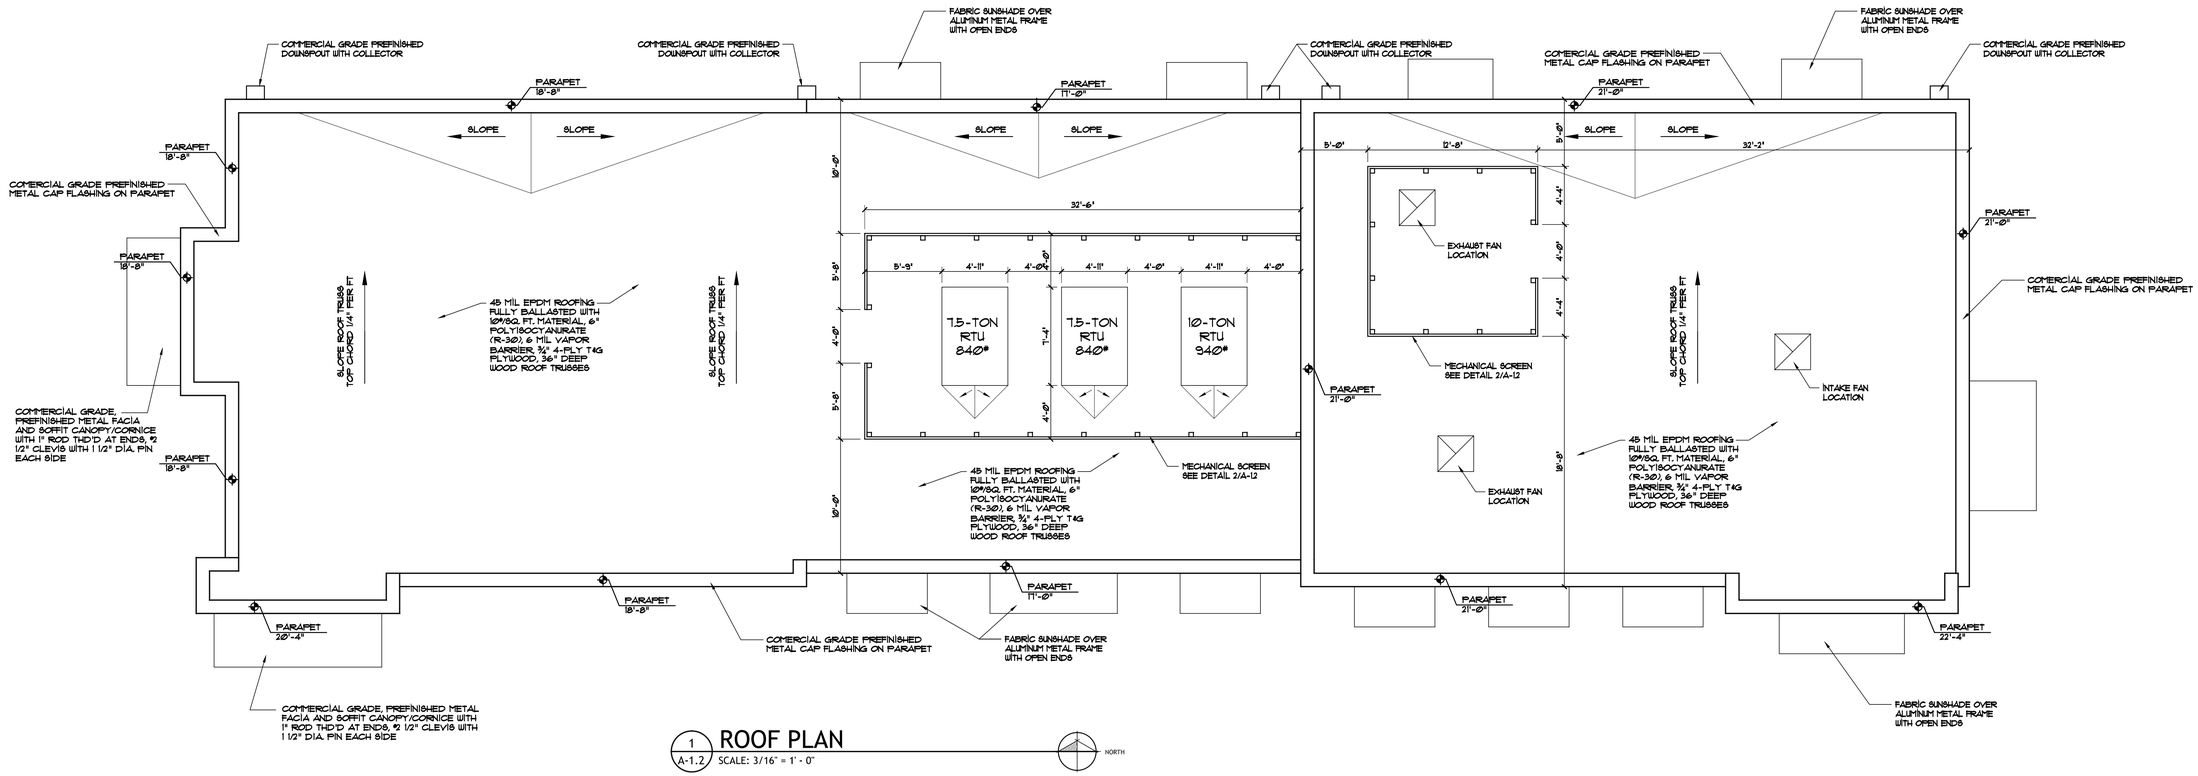


2 A-1.2 **MECHANICAL SCREEN DETAIL**
SCALE: 1/4" = 1' - 0"

## GENERAL NOTES

| | |
|---|---|
| TYPICAL FLAT ROOF | PREFABRICATED WOOD TRUSSES @ 24" OC, 3/4" T&G, 4-PLY, PLYWOOD, 6 MIL VAPOR BARRIER, R-30 POLYISOCYANURATE RIGID INSULATION, 45 MIL EPDM RUBBER ROOFING MEMBRANE WITH 10 LB/SQ FT ROOFING BALLAST |


TJK DESIGN BUILD

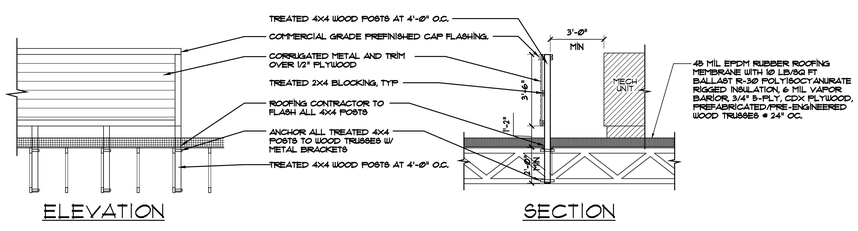612 WEST MAIN STREET
MADISON, WI 53703
608-257-1090
FAX 608-257-1092


| REV | DATE |
|---|---|


COPYRIGHTED DRAWING

© 2011, TJK Design Build, Inc. ALL RIGHTS RESERVED. NEITHER THIS DOCUMENT NOR THE INFORMATION HEREIN MAY BE REPRODUCED, DISTRIBUTED, USED OR DISCLOSED, IN WHOLE OR IN PART, UNLESS EXPRESSLY AUTHORIZED IN WRITING BY TJK Design Build, Inc.


PROPOSED FACILITY FOR:
KLINKE COMMERCIAL DEVELOPMENT

SUNSET DRIVE
WAUKESHA, WISCONSIN

A-1.2

9.18.15