HDC CONTRACTORS LLC.
2315 10TH AVE. SUITE 103A
SOUTH MILWAUKEE, WI. 53172
PHONE: 414-570-2580 x204
FAX: 414-570-2581

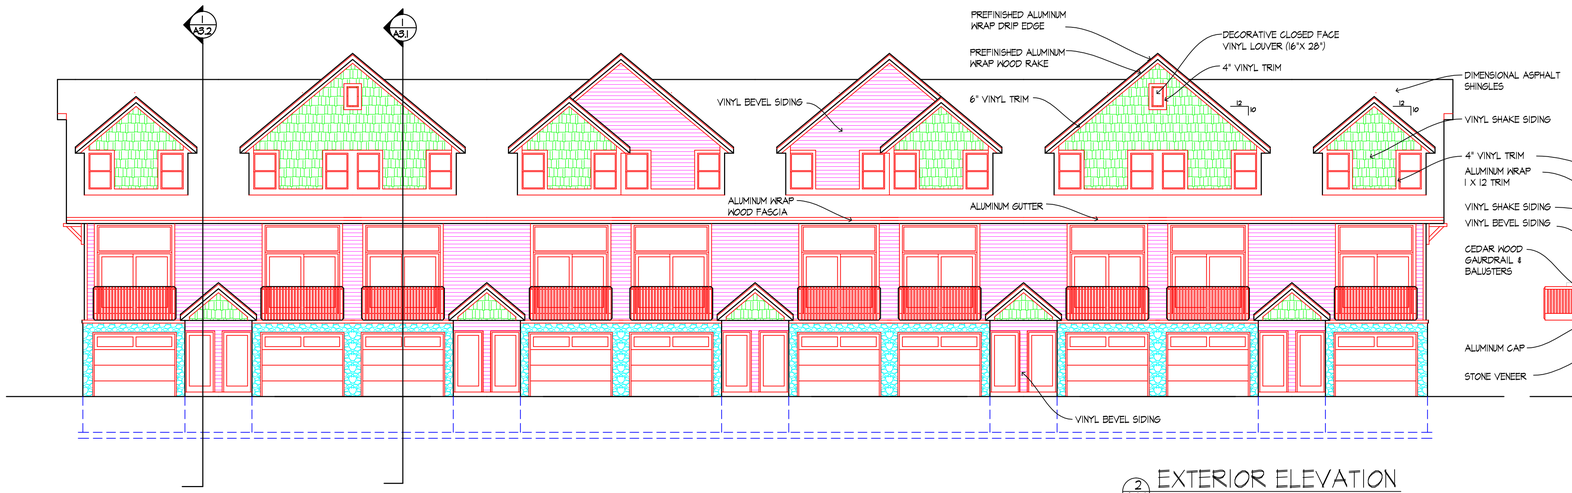

2 A2.1 EXTERIOR ELEVATION
SCALE : 1/8" = 1'-0"

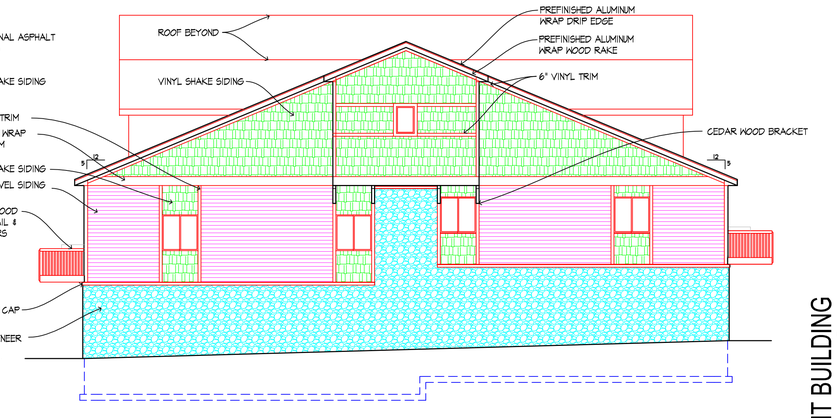

1 A2.1 EXTERIOR ELEVATION
SCALE : 1/8" = 1'-0"

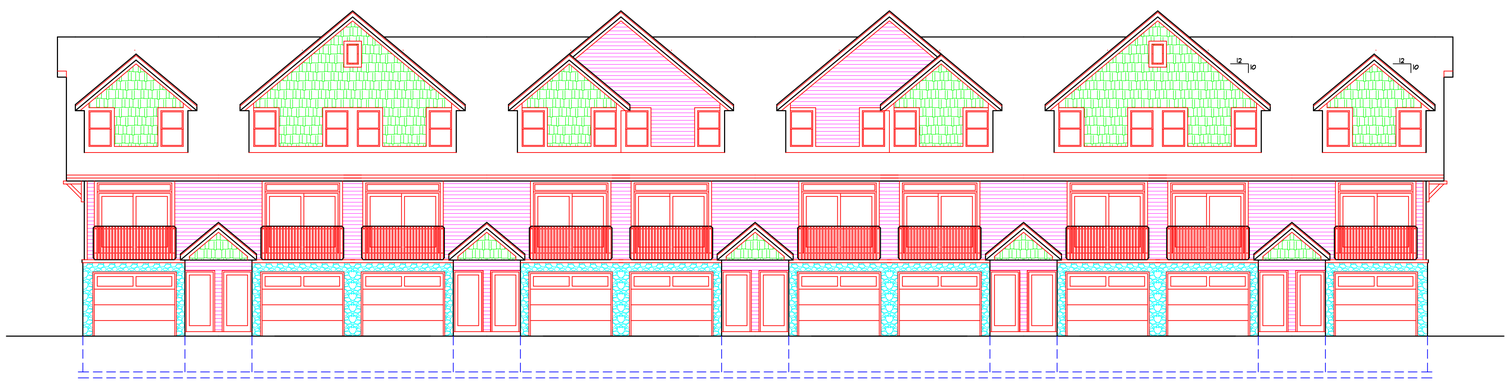

4 A2.1 EXTERIOR ELEVATION
SCALE : 1/8" = 1'-0"

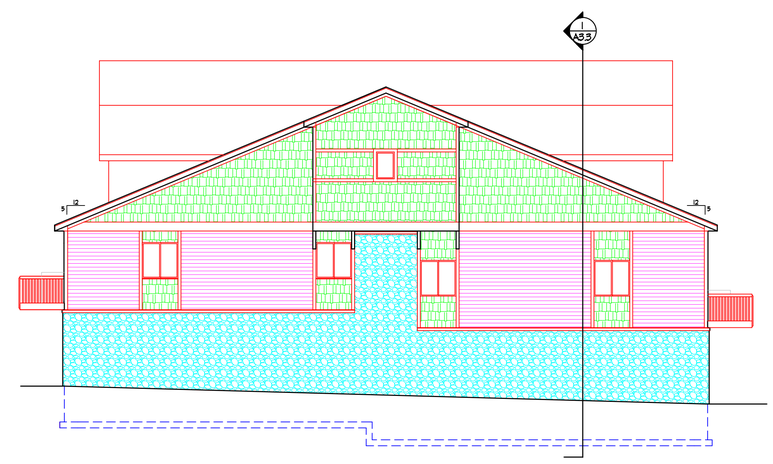

3 A2.1 EXTERIOR ELEVATION
SCALE : 1/8" = 1'-0"

20 UNIT APARTMENT BUILDING
RIDGE AT WOODLAND CREEK
WAUKESHA, WISCONSIN

REVISIONS:

DATE:

A2.1