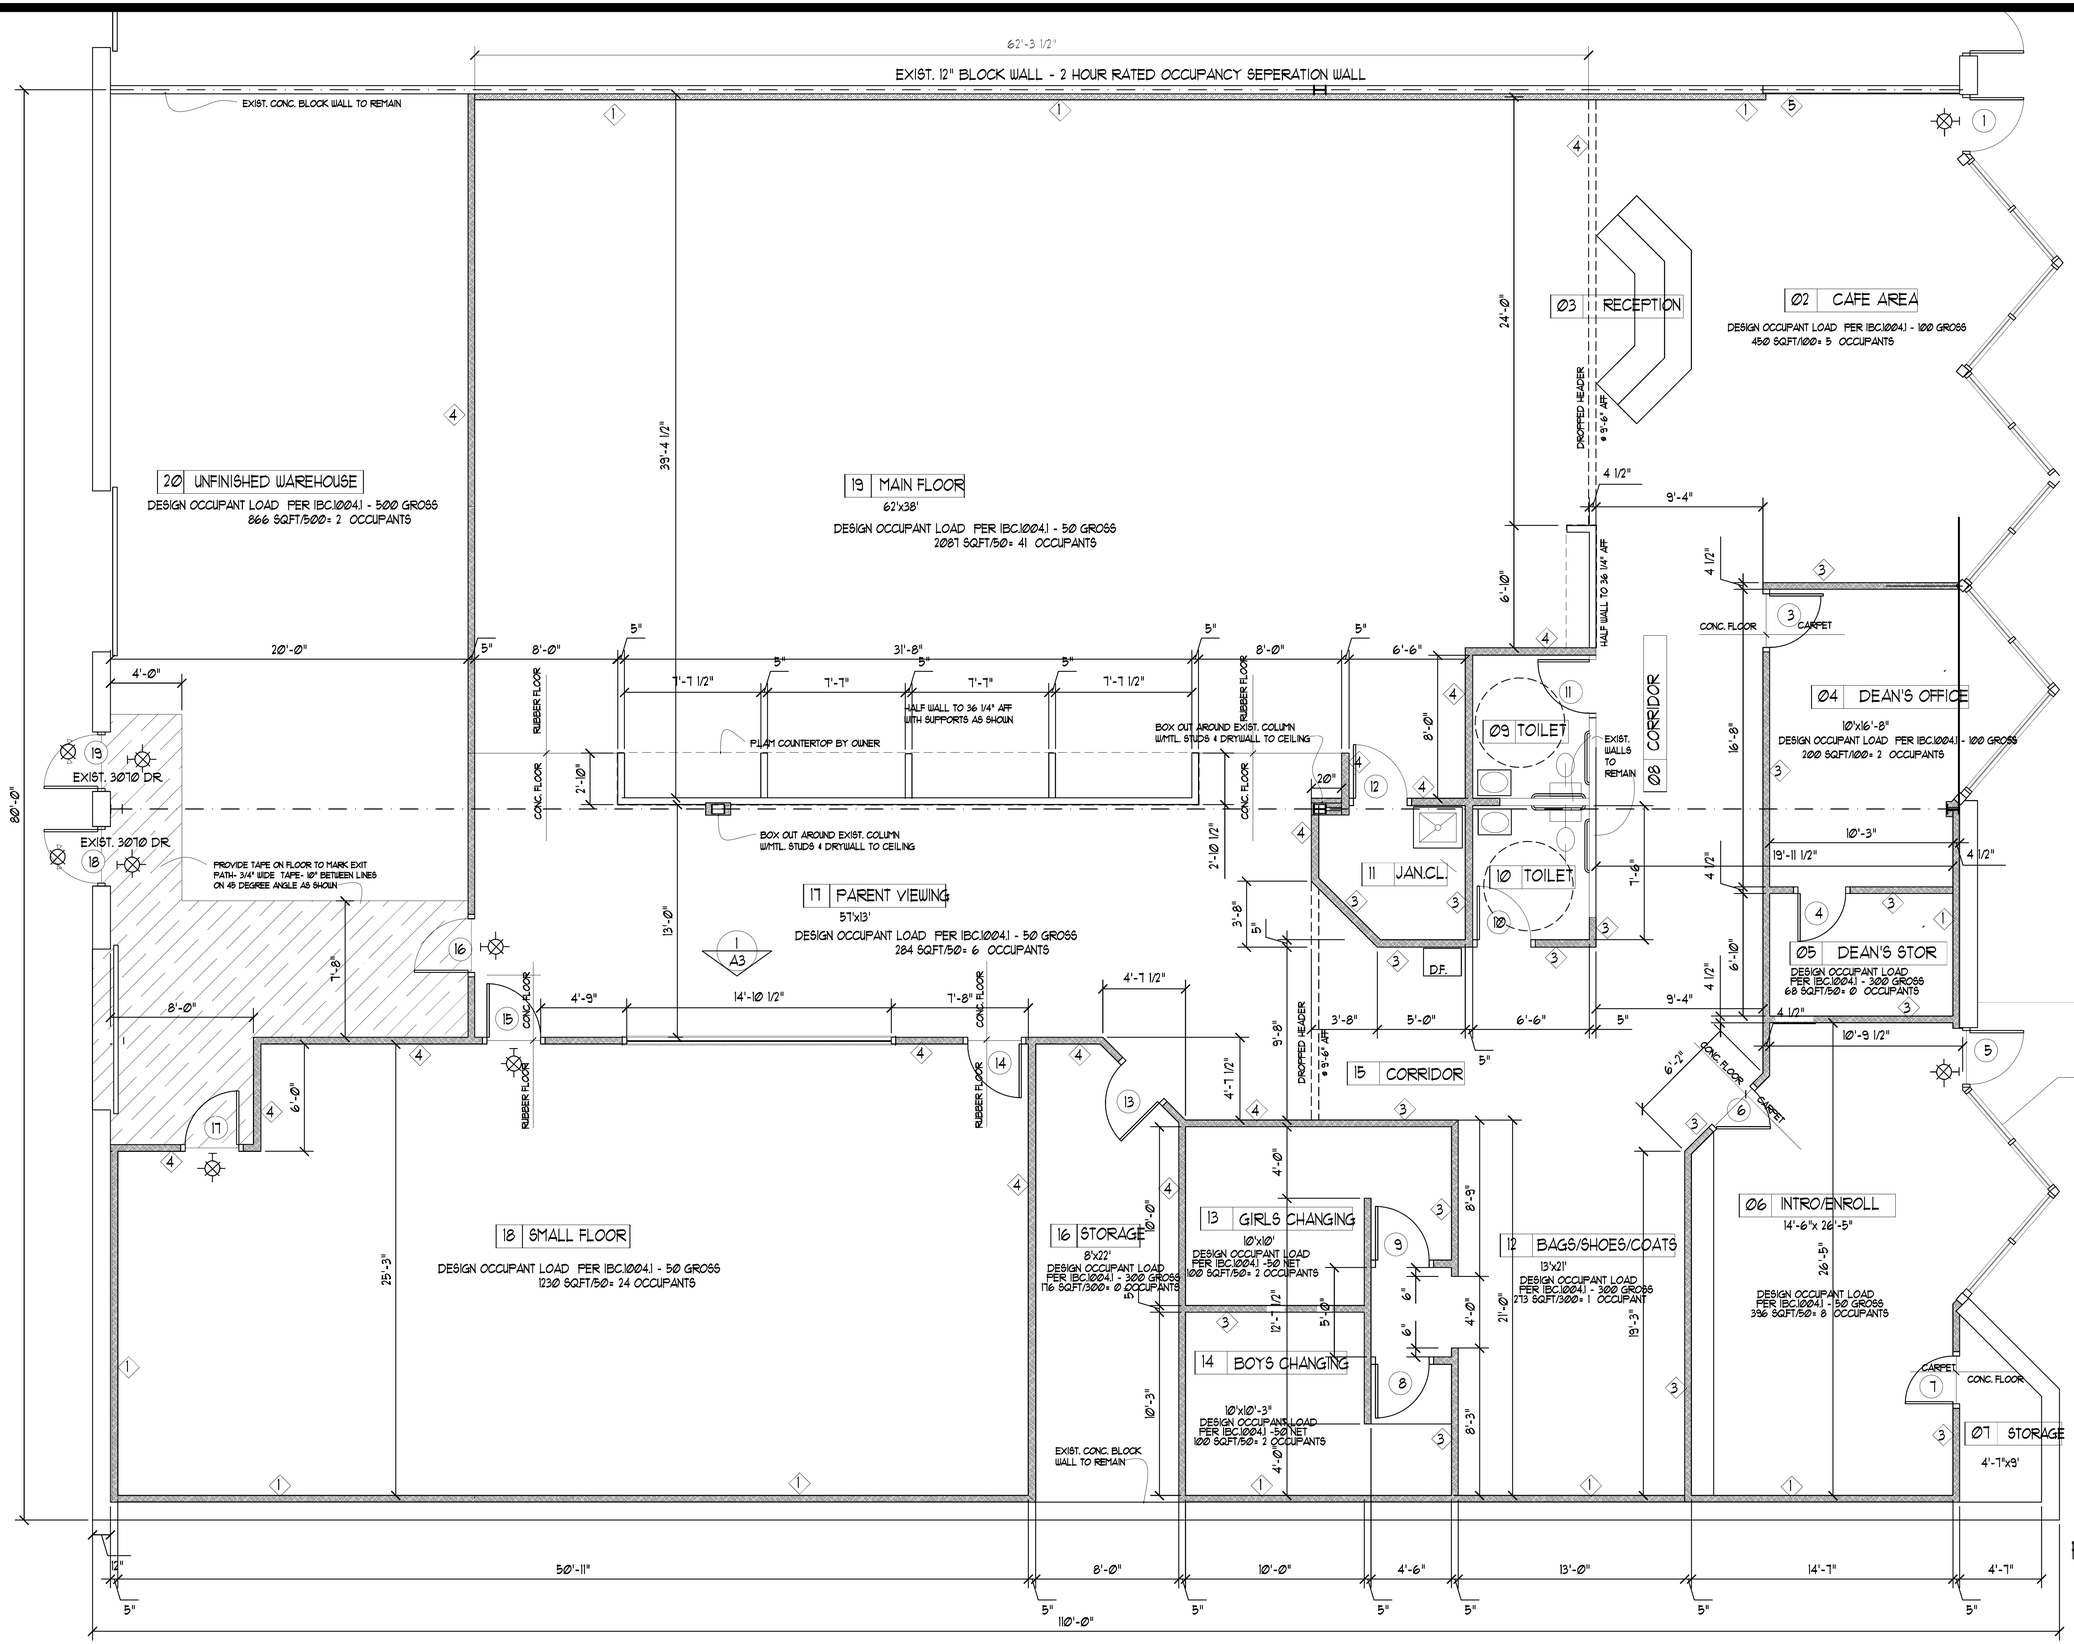

FIRST FLOOR PLAN

SCALE 1/4"=1'-0"
8307 SQ. FT.

SWEET DESIGNS
JOAN M. SWEET
ARCHITECT

1435 STONEFIELD COURT
WAUKESHA, WISCONSIN
53186
(262) 896-0388

PROJ ECT:

INTERIOR BUILD OUT FOR:

NORTHSTAR GROUP LLC

2244 W. Bluemound Road

PROJECT LOCATION:

TENANT D AMERICAN DOJO

FLOOR PLAN

DATE :
04/01/15

SHEET NO.

A-2