1 A1.1 PERSPECTIVE
N.T.S.

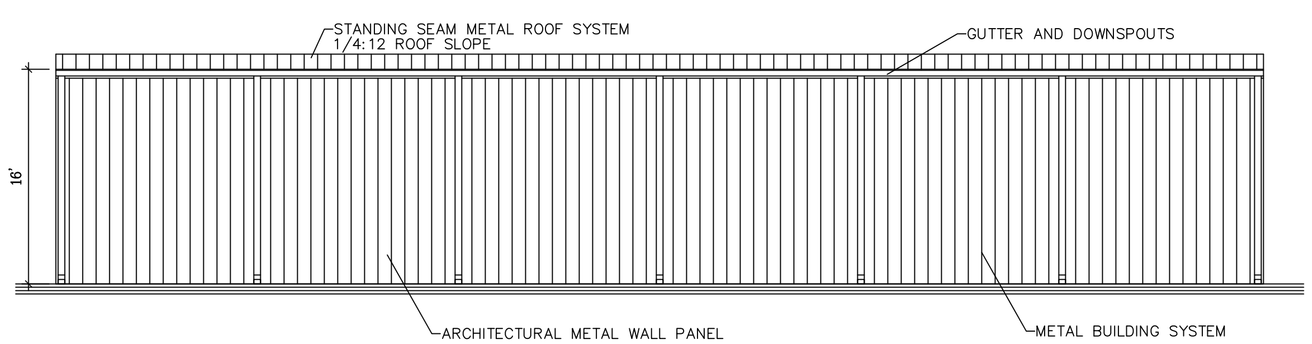

2 A1.1 WEST ELEVATION
1/8" = 1'-0"

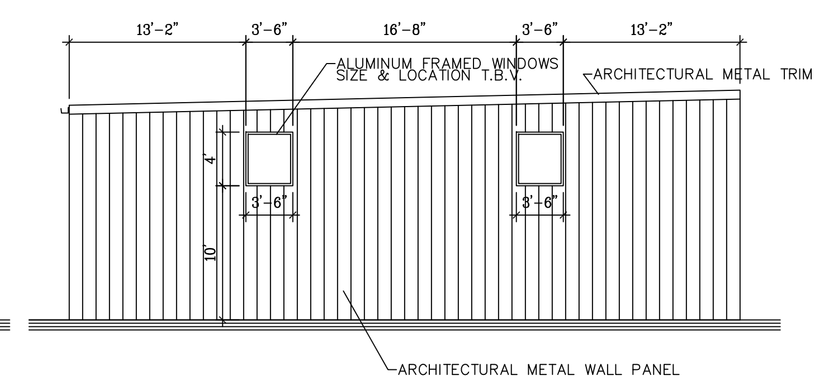

3 A1.1 SOUTH ELEVATION
1/8" = 1'-0"

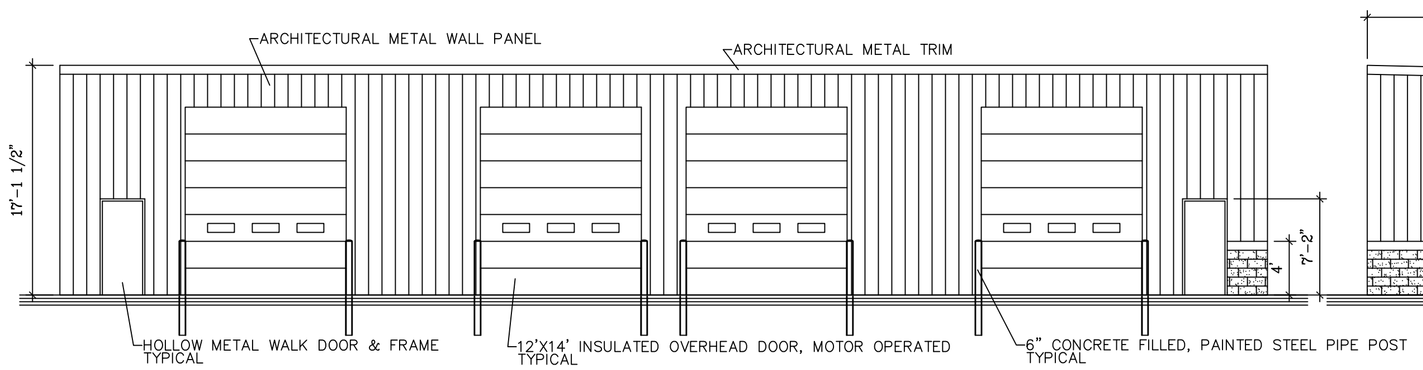

4 A1.1 EAST ELEVATION
1/8" = 1'-0"

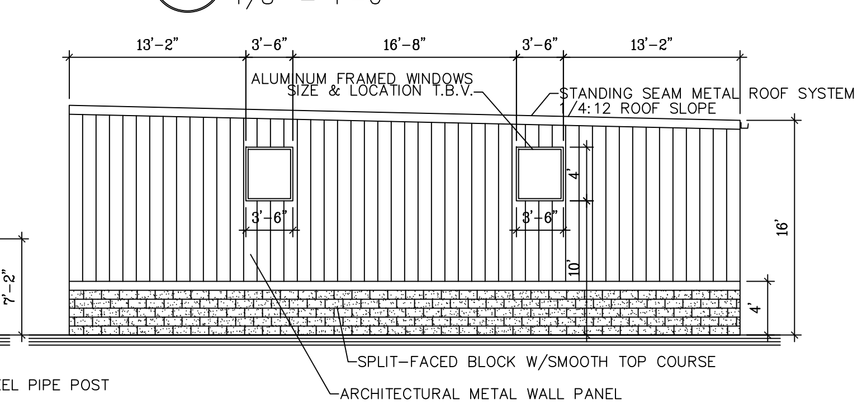

5 A1.1 NORTH ELEVATION
1/8" = 1'-0"

THIS DOCUMENT AND THE INFORMATION HEREWITH IS THE EXCLUSIVE PROPERTY OF OLIVER CONSTRUCTION COMPANY. UNAUTHORIZED USE WILL BE PROSECUTED UNDER SECTION 943.205 OF THE WISCONSIN STATUTES AND IF CONVICTED, THE VIOLATOR SHALL BE SUBJECT TO A FINE NOT TO EXCEED $10,000.00 AND/OR IMPRISONMENT NOT TO EXCEED TWO YEARS

REVISIONS

1	

PROJECT INFORMATION

PROJECT NO.	:
DATE	: 06/20/18
DRAWN BY	: RAB
SCALE	: AS NOTED
SHEET TITLE	: COLORED PERSPECTIVE

PROJECT TITLE

PROPOSED BUILDING FOR:
PORTA-PAINTING, LLC
313 TRAVIS LN
WAUKESHA, WISCONSIN 53189

OLIVER CONSTRUCTION CO.
1770 EXECUTIVE DRIVE
OCONOMOWOC, WI 53066
PHONE: (262) 567-6677
FAX: (262) 567-4676

A1.1