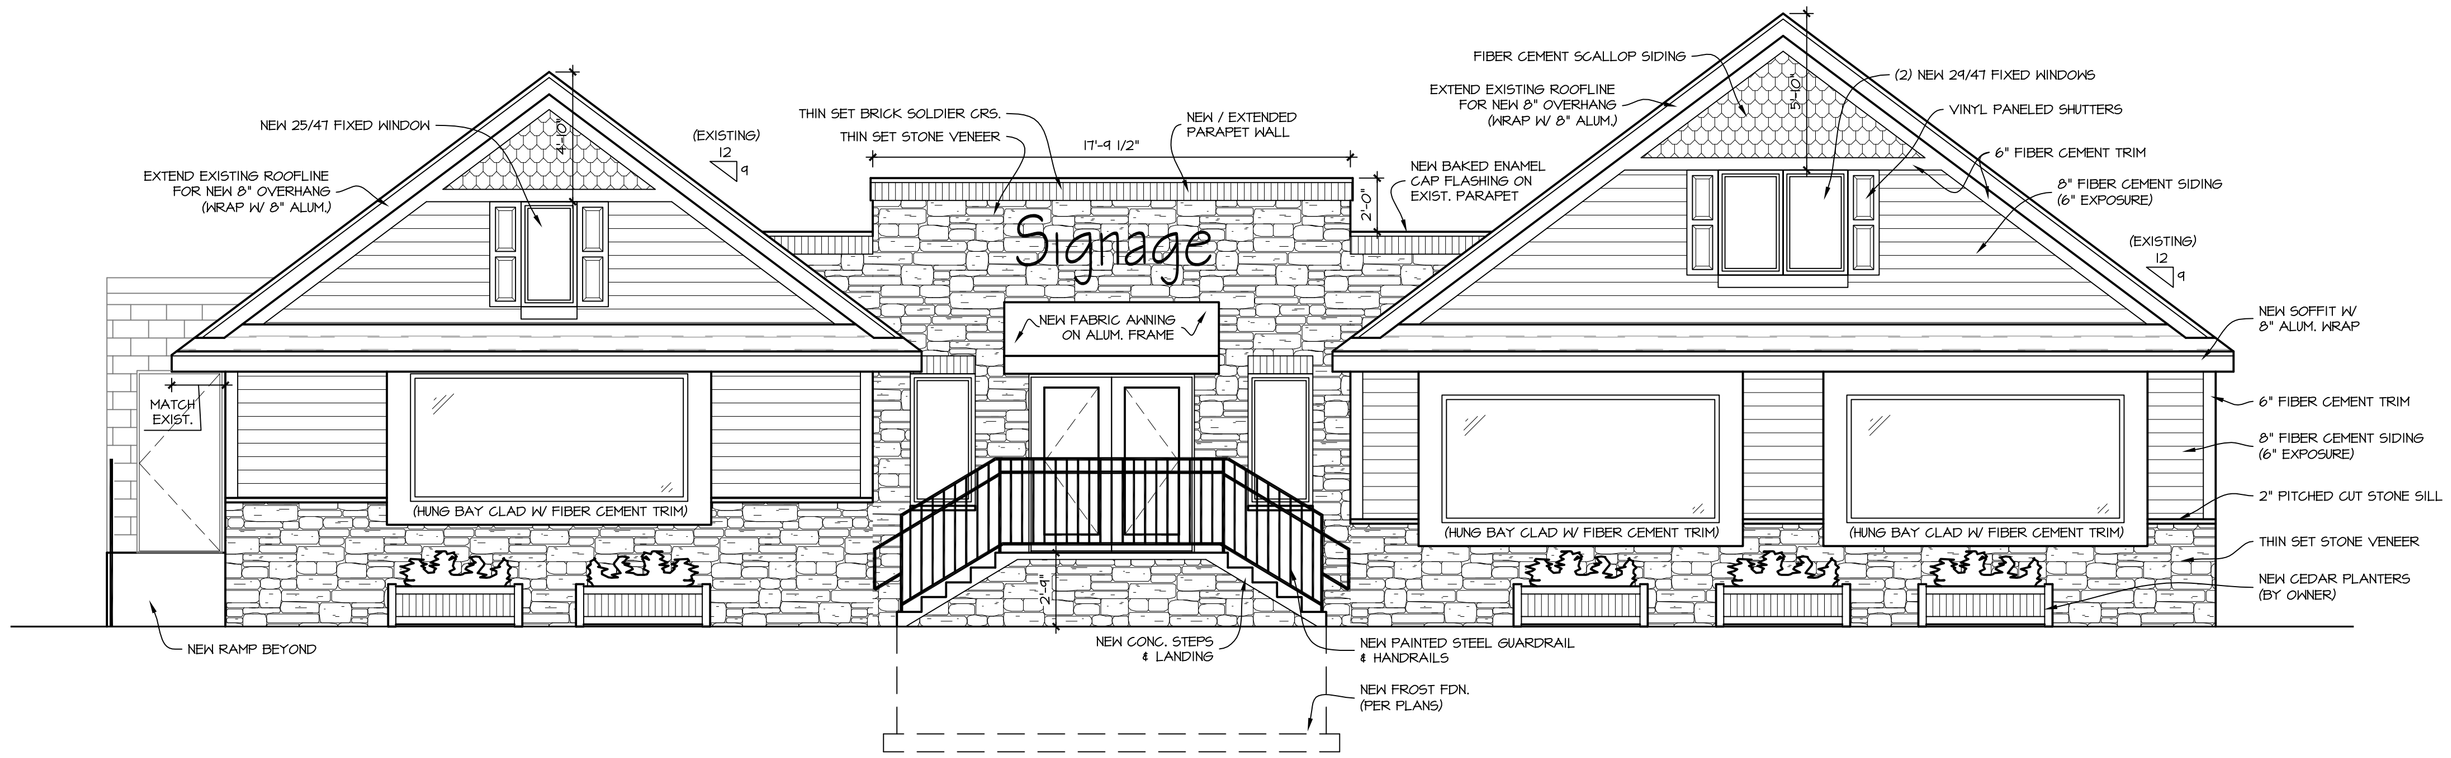

PROPOSED FRONT (NORTH) ELEVATION

1/4" = 1'-0"

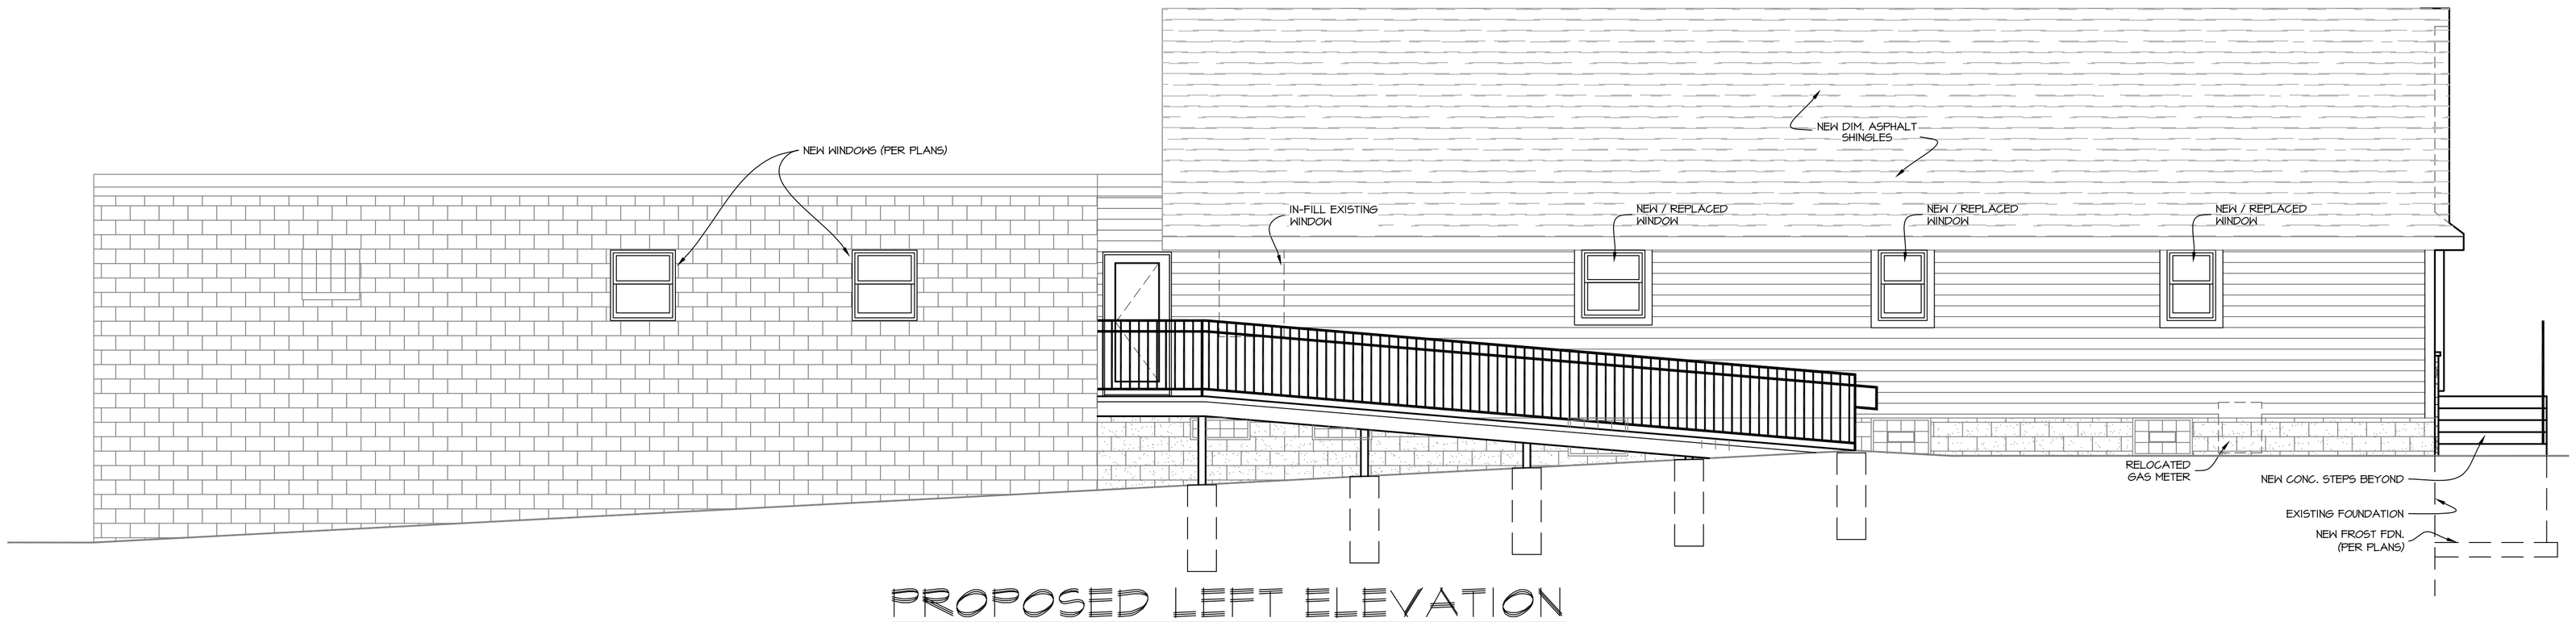

PROPOSED LEFT ELEVATION

1/4" = 1'-0"

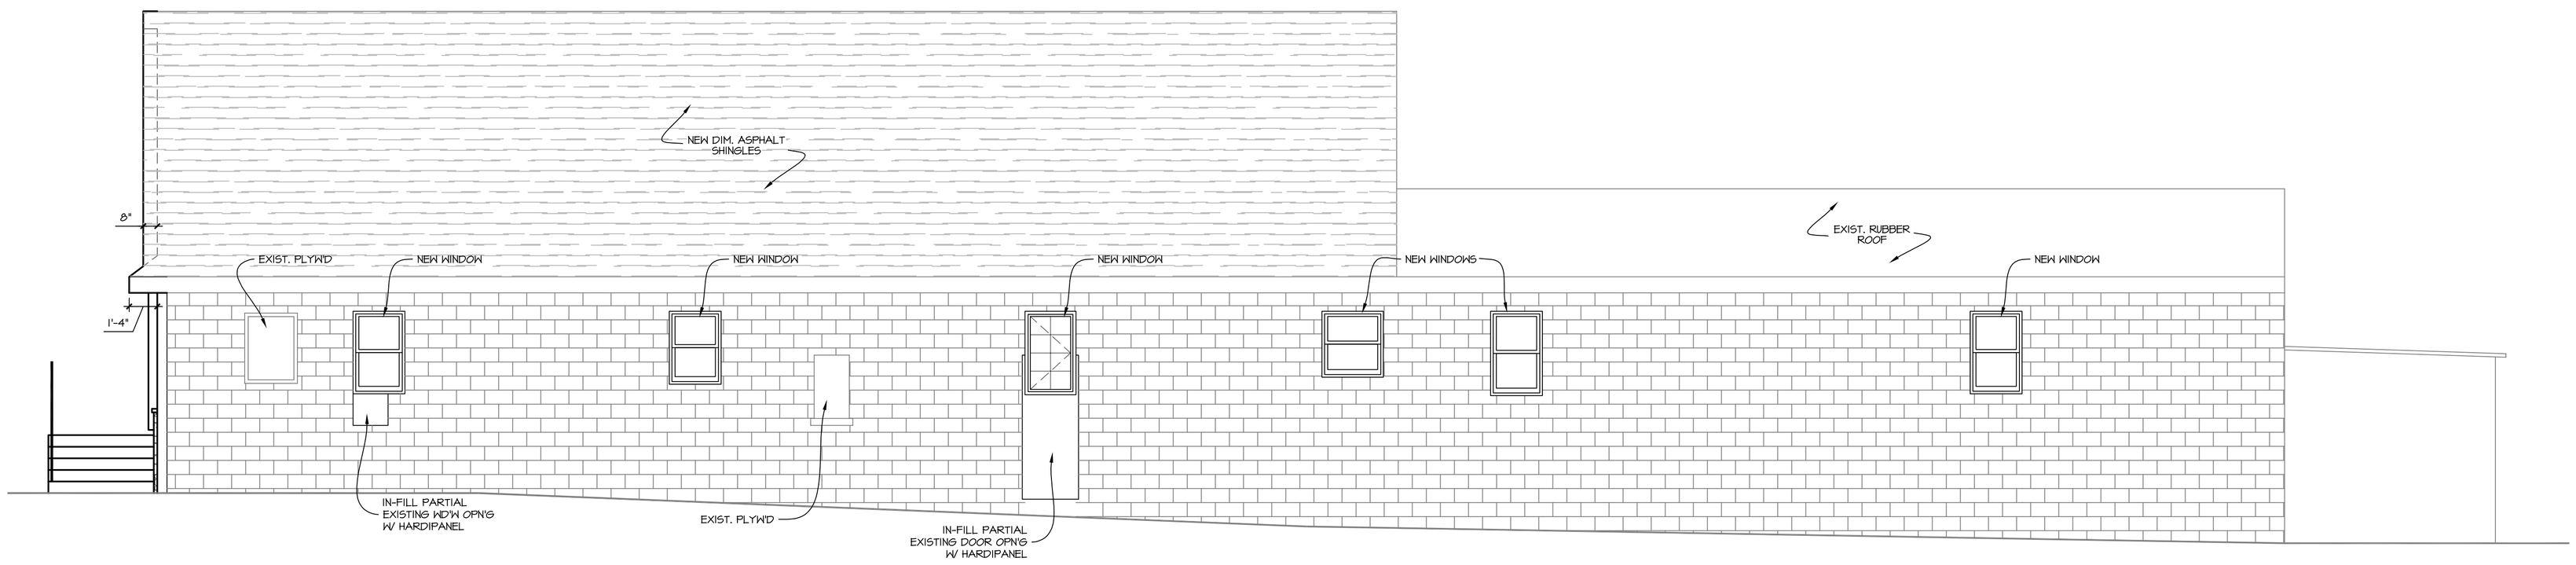

PROPOSED RIGHT ELEVATION

1/4" = 1'-0"

PATERA LLC
Excellence in Architecture
2601 S. Sunny Slope Rd. • New Berlin, WI 53151
Phone: 262-786-6776 Fax: 262-786-7036

REVISIONS:
3/10/14: PRELIM #1
5/22/14: ACC APPROVAL

305 E. MAIN STREET RENOVATIONS

WAUKESHA, WI

SHEET TITLE: PROPOSED ELEVATIONS

A-3

DATE: MARCH 10, 2014

PROJECT NUMBER: 14-169

COPYRIGHT: PATERA LLC...IT IS UNLAWFUL FOR ANYONE TO USE OR REPRODUCE BY ANY MEANS ALL OR ANY PORTION OF THESE CONSTRUCTION DOCUMENTS WITHOUT THE EXPRESSED WRITTEN PERMISSION OF PATERA LLC.