AN EXISTING:

SITE PLAN

1028 HARTWELL AVE.
WAUKESHA, WI 53186

ZONING ANALYSIS

ZONING DESIGNATION: B-2, GENERAL BUSINESS DISTRICT

PROPERTY ADDRESS: 1028 HARTWELL AVE

OCCUPANCY CLASSIFICATION: B, BUSINESS

BUILDING HEIGHT: NO LIMIT

FRONT (STREET) SETBACK: 25'

SIDE SETBACK: 10 FEET

REAR SETBACK: 25

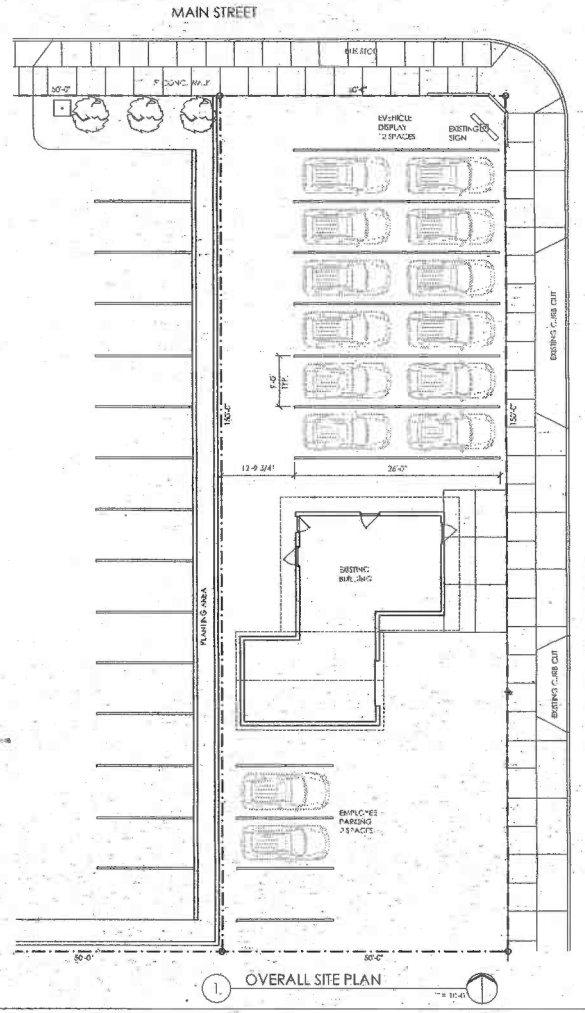

1 OVERALL SITE PLAN

ARCHITECTS
133 W. PITTSBURGH AVE. SUITE 302
MILWAUKEE, WI 53204
414.277.8500
MACDENA-AR.COM

A PROPOSED:

SITE PLAN

PROJECT ADDRESS:
1028 HARTWELL AVE.
WAUKESHA, WI 53186

CLIENT:

DAVE JENSEN
1028 HARTWELL AVE.
WAUKESHA, WI 53186

Drawings and Specifications as instruments of service are the property of Mueller Kaiser Architects, and the same may not be used on any other project without their written consent. Visual contact with these documents shall constitute prima facie evidence of acceptance of these restrictions.

DATE	ISSUED SET
7/29/24	PROJECT START

Project Number: 24-030
Start Date: 7-22-24
Drawn By: ELM
Checked By: ELM
Scale: AS NOTED

REVIEW DRAWINGS

OVERALL SITE PLAN

A1.01

22-001.2024