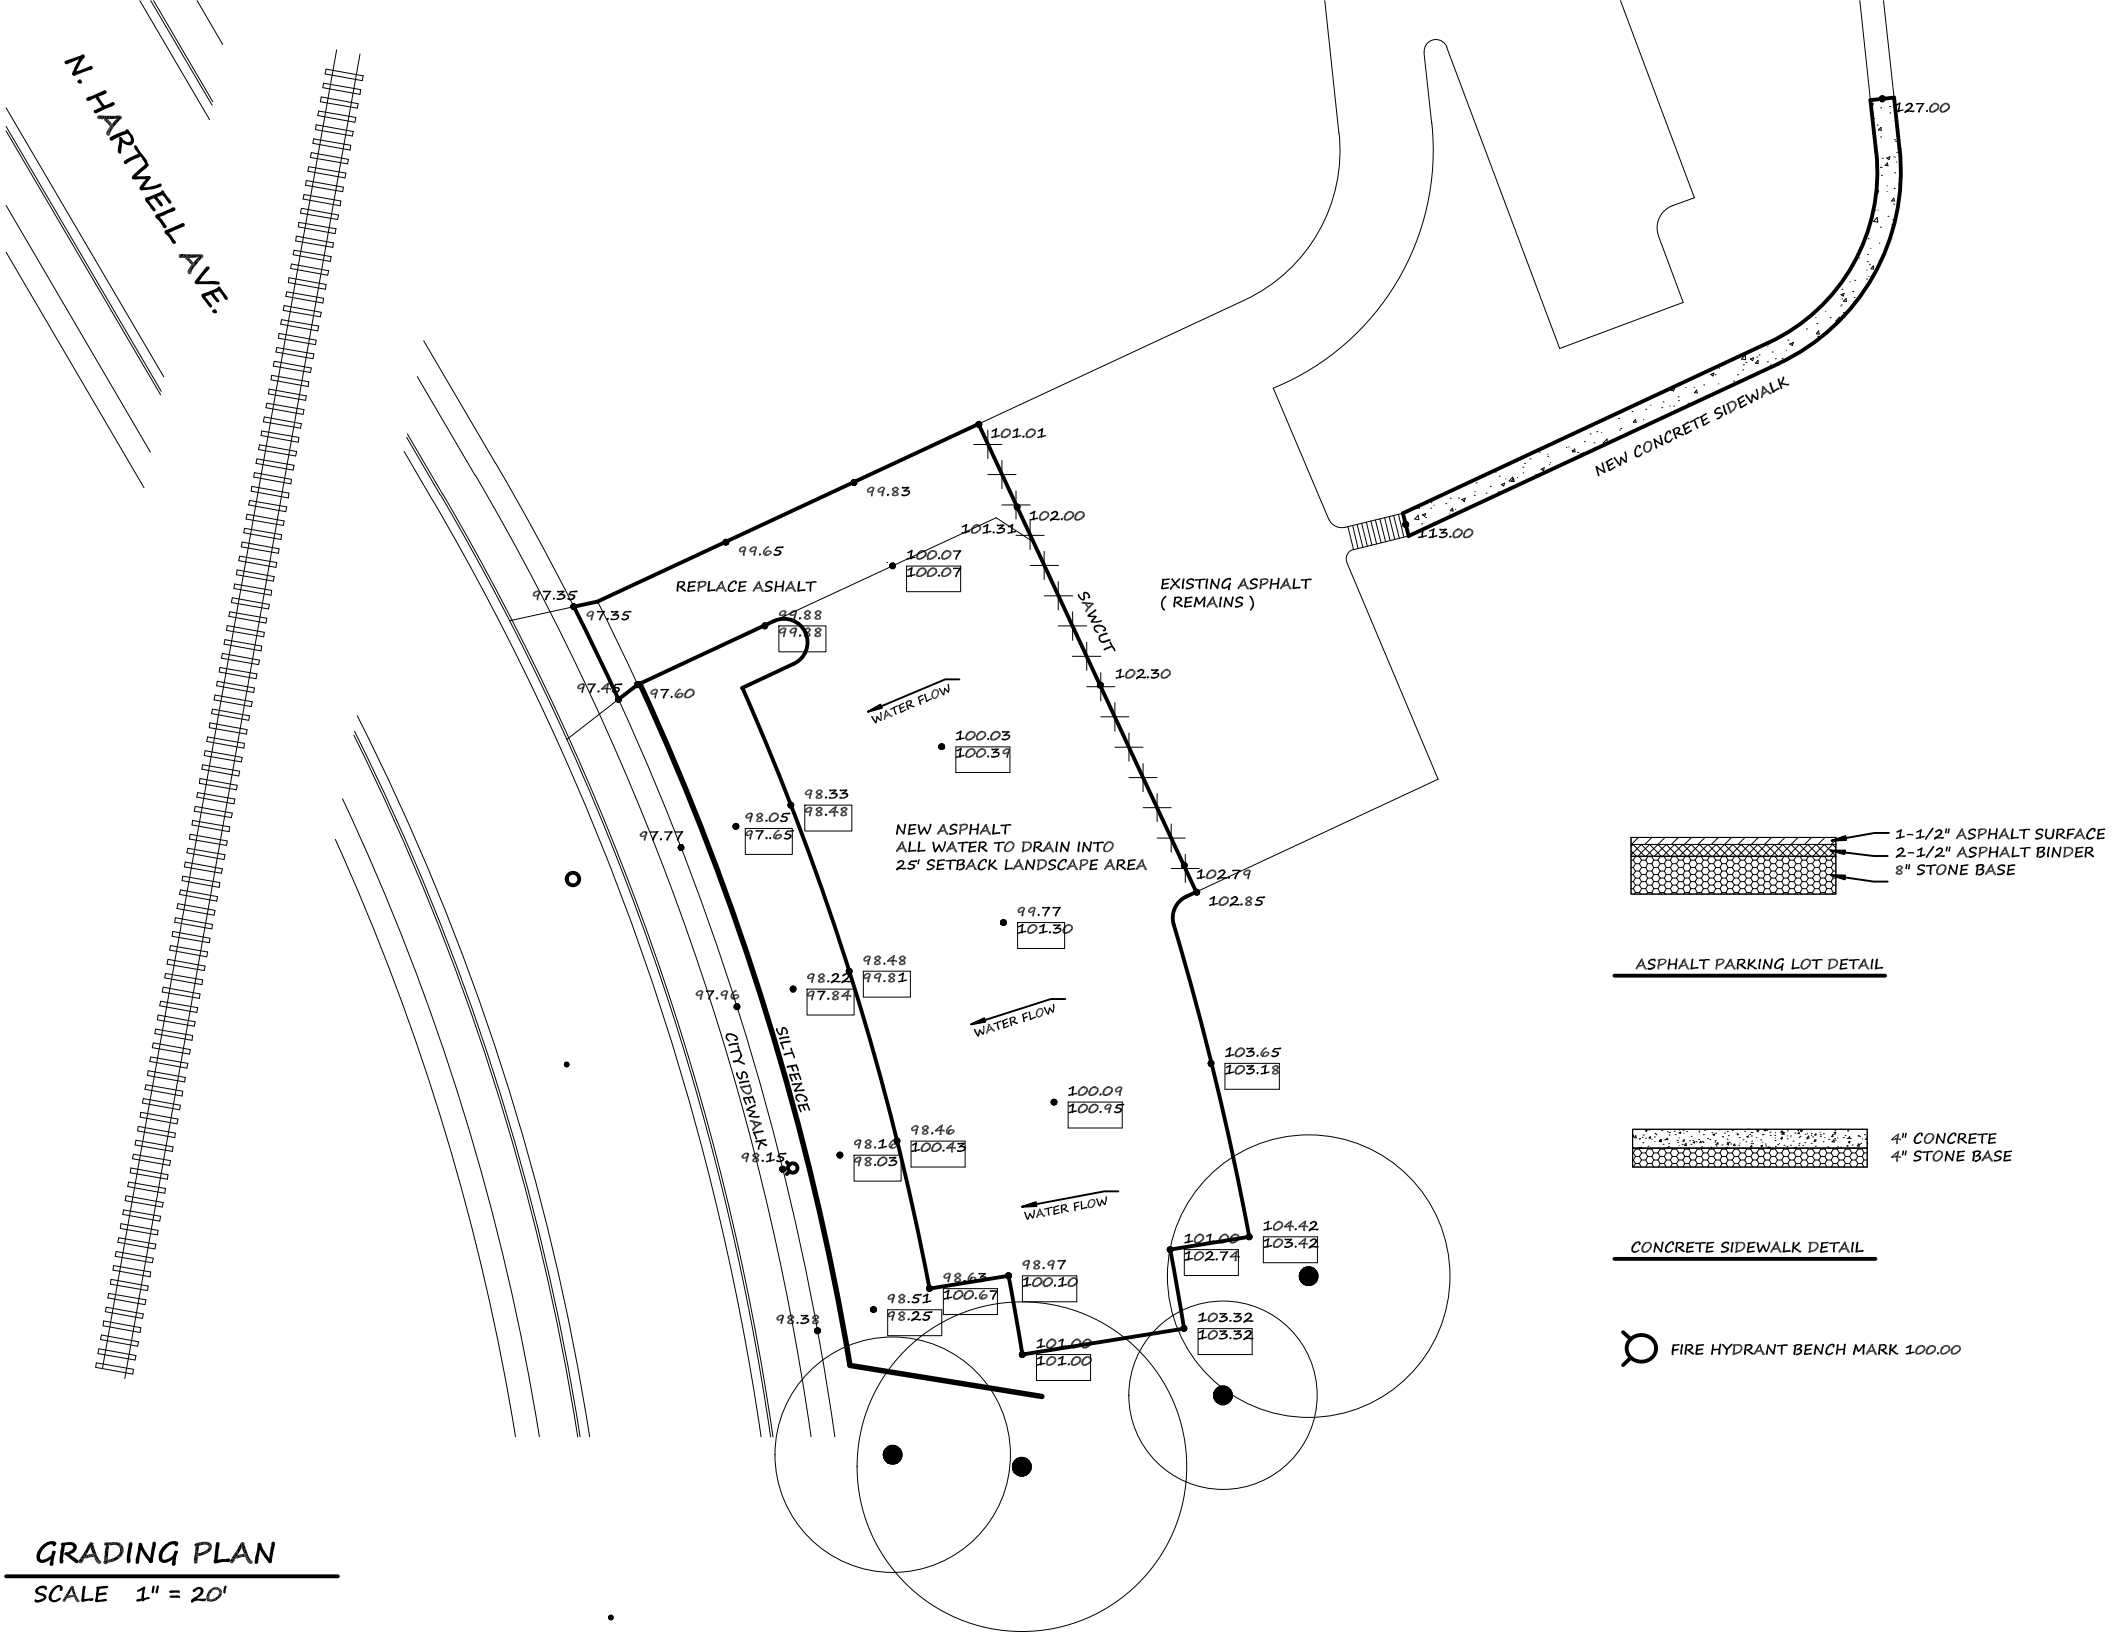

GRADING PLAN

SCALE 1" = 20'