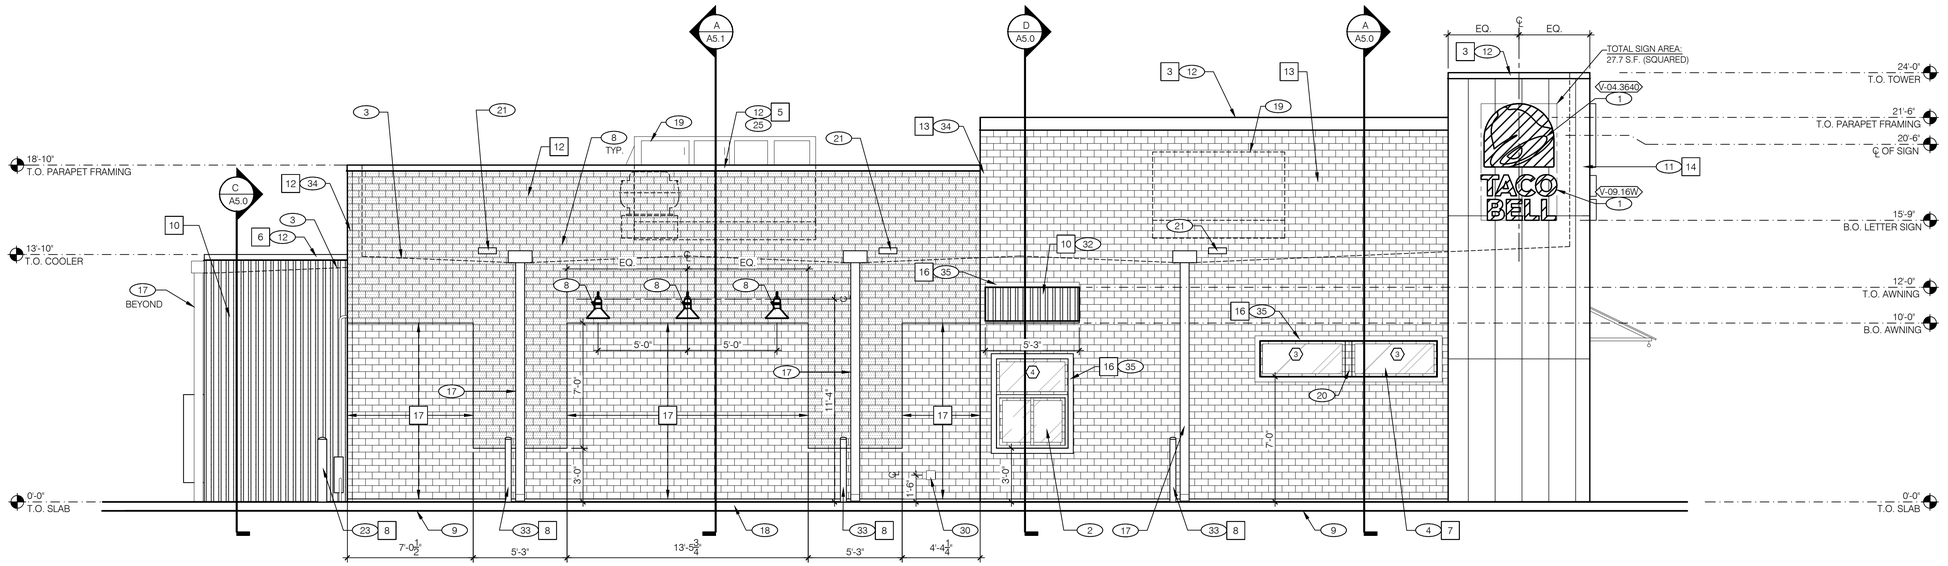

LEFT SIDE ELEVATION 1/4"=1'-0" | **A**

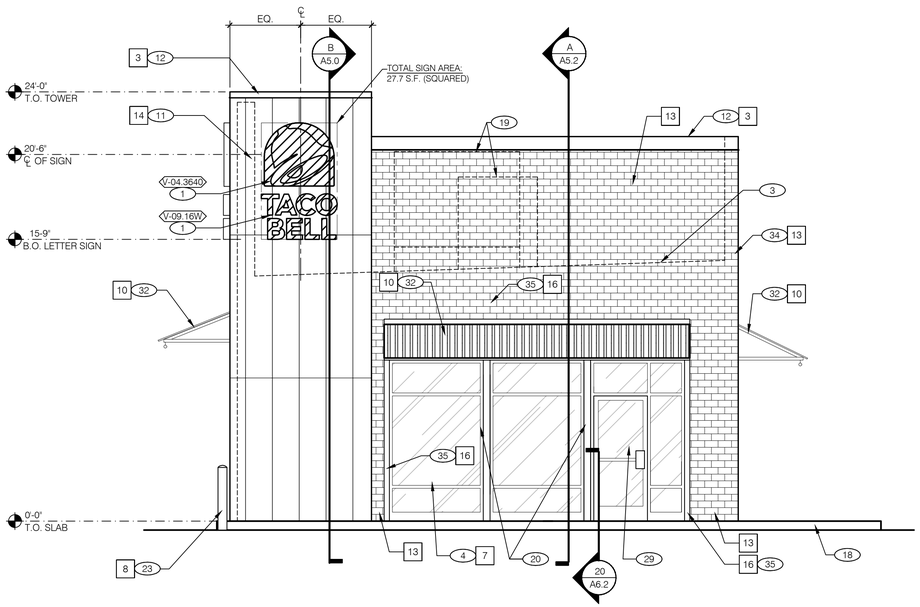

FRONT ELEVATION 1/4" = 1'-0" | **C**

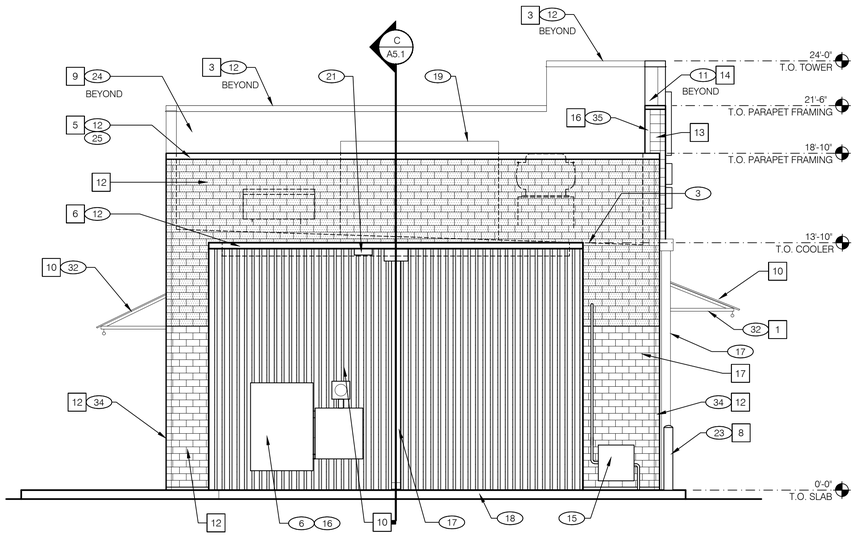

REAR ELEVATION 1/4" = 1'-0" | **B**

MRV
ARCHITECTS, INC.
5105 TOLLVIEW DR.,
ROLLING MEADOWS, IL 60008
TEL: 224-318-2140 FAX: 224-735-3514

MRV ARCHITECTS, INC. 2019

ALL DRAWINGS, SPECIFICATIONS, PLANS AND CONCEPTS ARE INSTRUMENTS OF SERVICE AND THEREFORE ARE PROPERTY OF MRV ARCHITECTS, INC. THEY MAY NOT BE REUSED, COPIED OR REPRODUCED WITHOUT PERMISSION AND EXPRESS WRITTEN CONSENT FROM MRV ARCHITECTS, INC.

TACO BELL
EXPLORER
MEDIUM - 40

CONTRACT DATE: 03.19.18
BUILDING TYPE: EXPLORER MED40
PLAN VERSION: APRIL, 2019
SITE NUMBER: XXX-XXX
STORE NUMBER: XX-XXXX

TACO BELL
2707 N. GRANDVIEW BLVD.
WAUKESHA, WI

EXTERIOR ELEVATIONS (ALT)

A4.1

PLOT DATE: