SPECIFICATION NOTE:
SEE SHEET C0.1 FOR PLAN SPECIFICATIONS AND REQUIREMENTS

EROSION MATTING LOCATION

LANDSCAPING PLANTING SCHEDULE

SYMBOL	COMMON NAME	BOTANICAL NAME	PLANTED SIZE	QUANTITY
	DECIDUOUS SHRUBS			
	Anthony Waterer Spirea	Spiraea x bumalda 'Anthony Water'	15"–18"	17
	Goldmound Spirea	Spiraea x bumalda 'Goldmound'	15"–18"	3
	Rhododendron	Rhododendron haaga	15"–18"	3
	EVERGREEN SHRUBS			
	Fire Chief Globe Arborvitae	Thuja occidentalis 'Congabe'	2'	20

SHRUB PLANTING DETAIL
NO SCALE

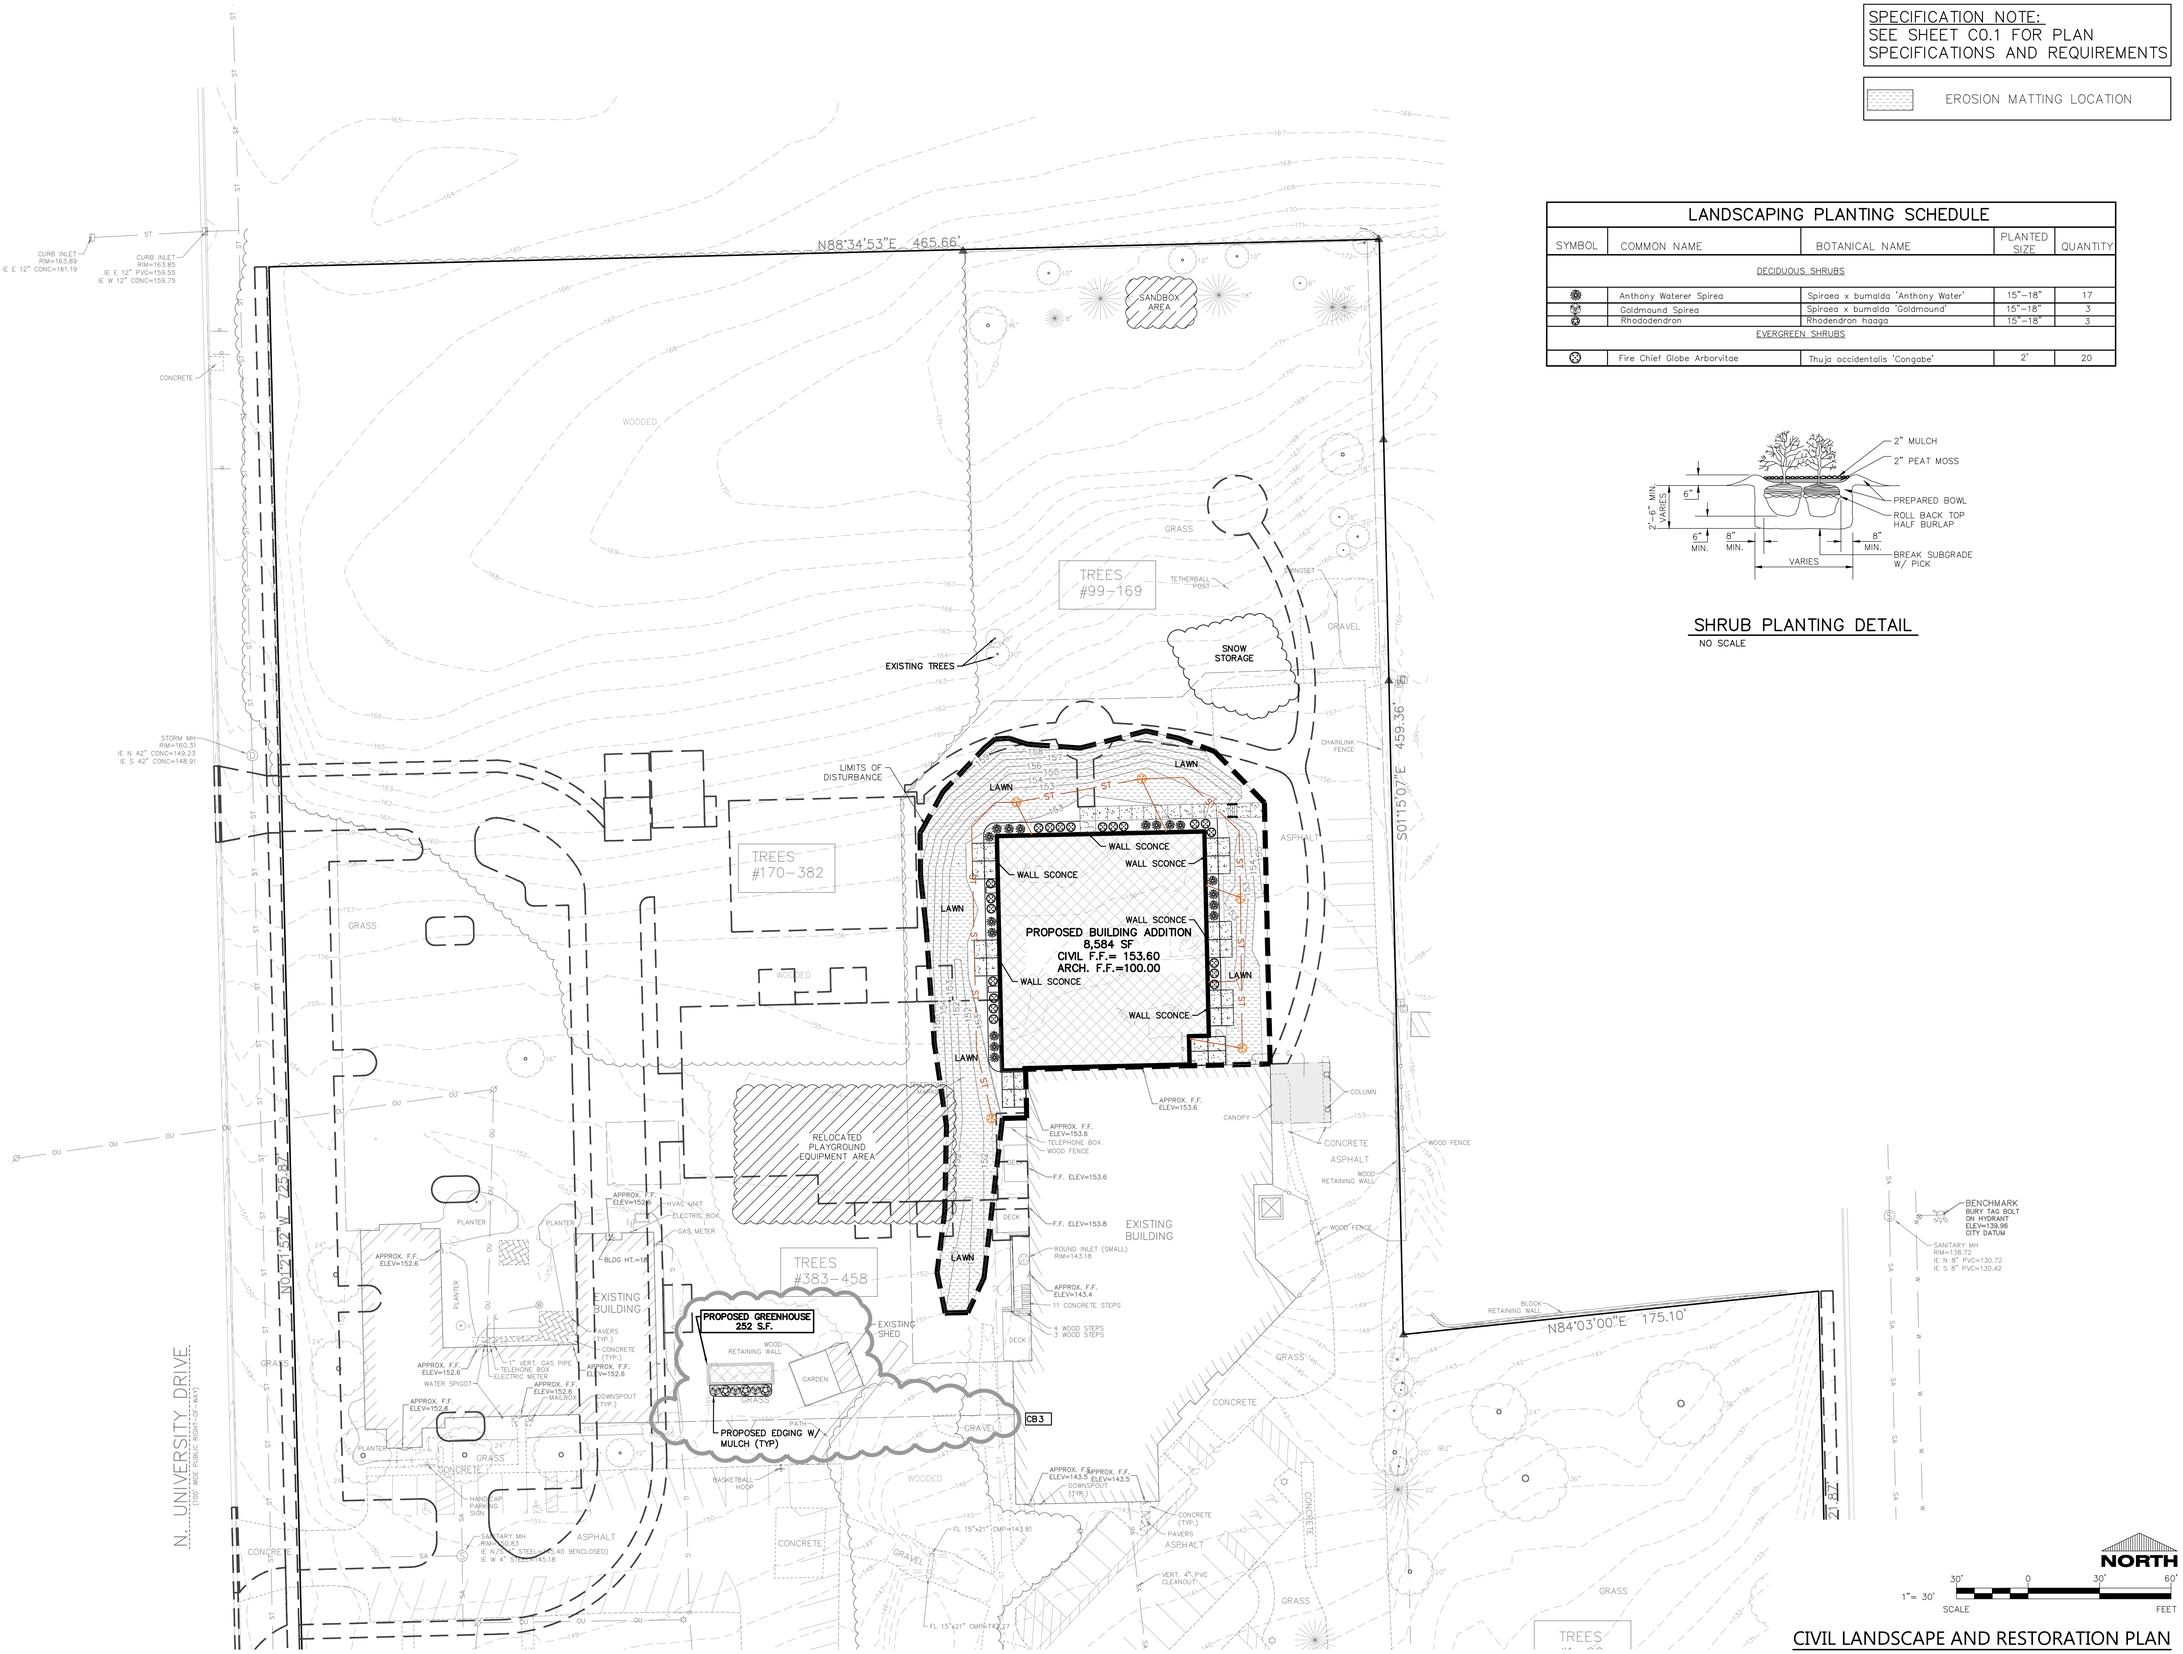

NORTH
1"= 30'
30' 0 30' 60'
SCALE FEET

CIVIL LANDSCAPE AND RESTORATION PLAN

EXCEL
ARCHITECTS • ENGINEERS • SURVEYORS
Always a **Better Plan**
100 Camelot Drive
Fond Du Lac, WI 54935
Phone: (920) 926-9800
www.EXCELENGINEER.com

PROJECT INFORMATION

PROPOSED MASTER PLAN FOR:
MONTESSORI SCHOOL OF WAUKESHA
2600 SUMMIT AVE. • WAUKESHA, WI 53188

PROFESSIONAL SEAL

SHEET DATES

SHEET ISSUE	MAR. 25, 2021
REVISIONS	
CB3	JUN. 25, 2021

JOB NUMBER
2053880

SHEET NUMBER
C1.4

2021 © EXCEL ENGINEERING, INC.