CJ engineering
civil design and consulting
9205 W. Center Street
Suite 214
Milwaukee, WI 53222
PH. (414) 443-1312
FAX (414) 443-1317
www.cj-engineering.com

METAL ERA

1600 & 1700 AIRPORT ROAD
WAUKESHA, WISCONSIN

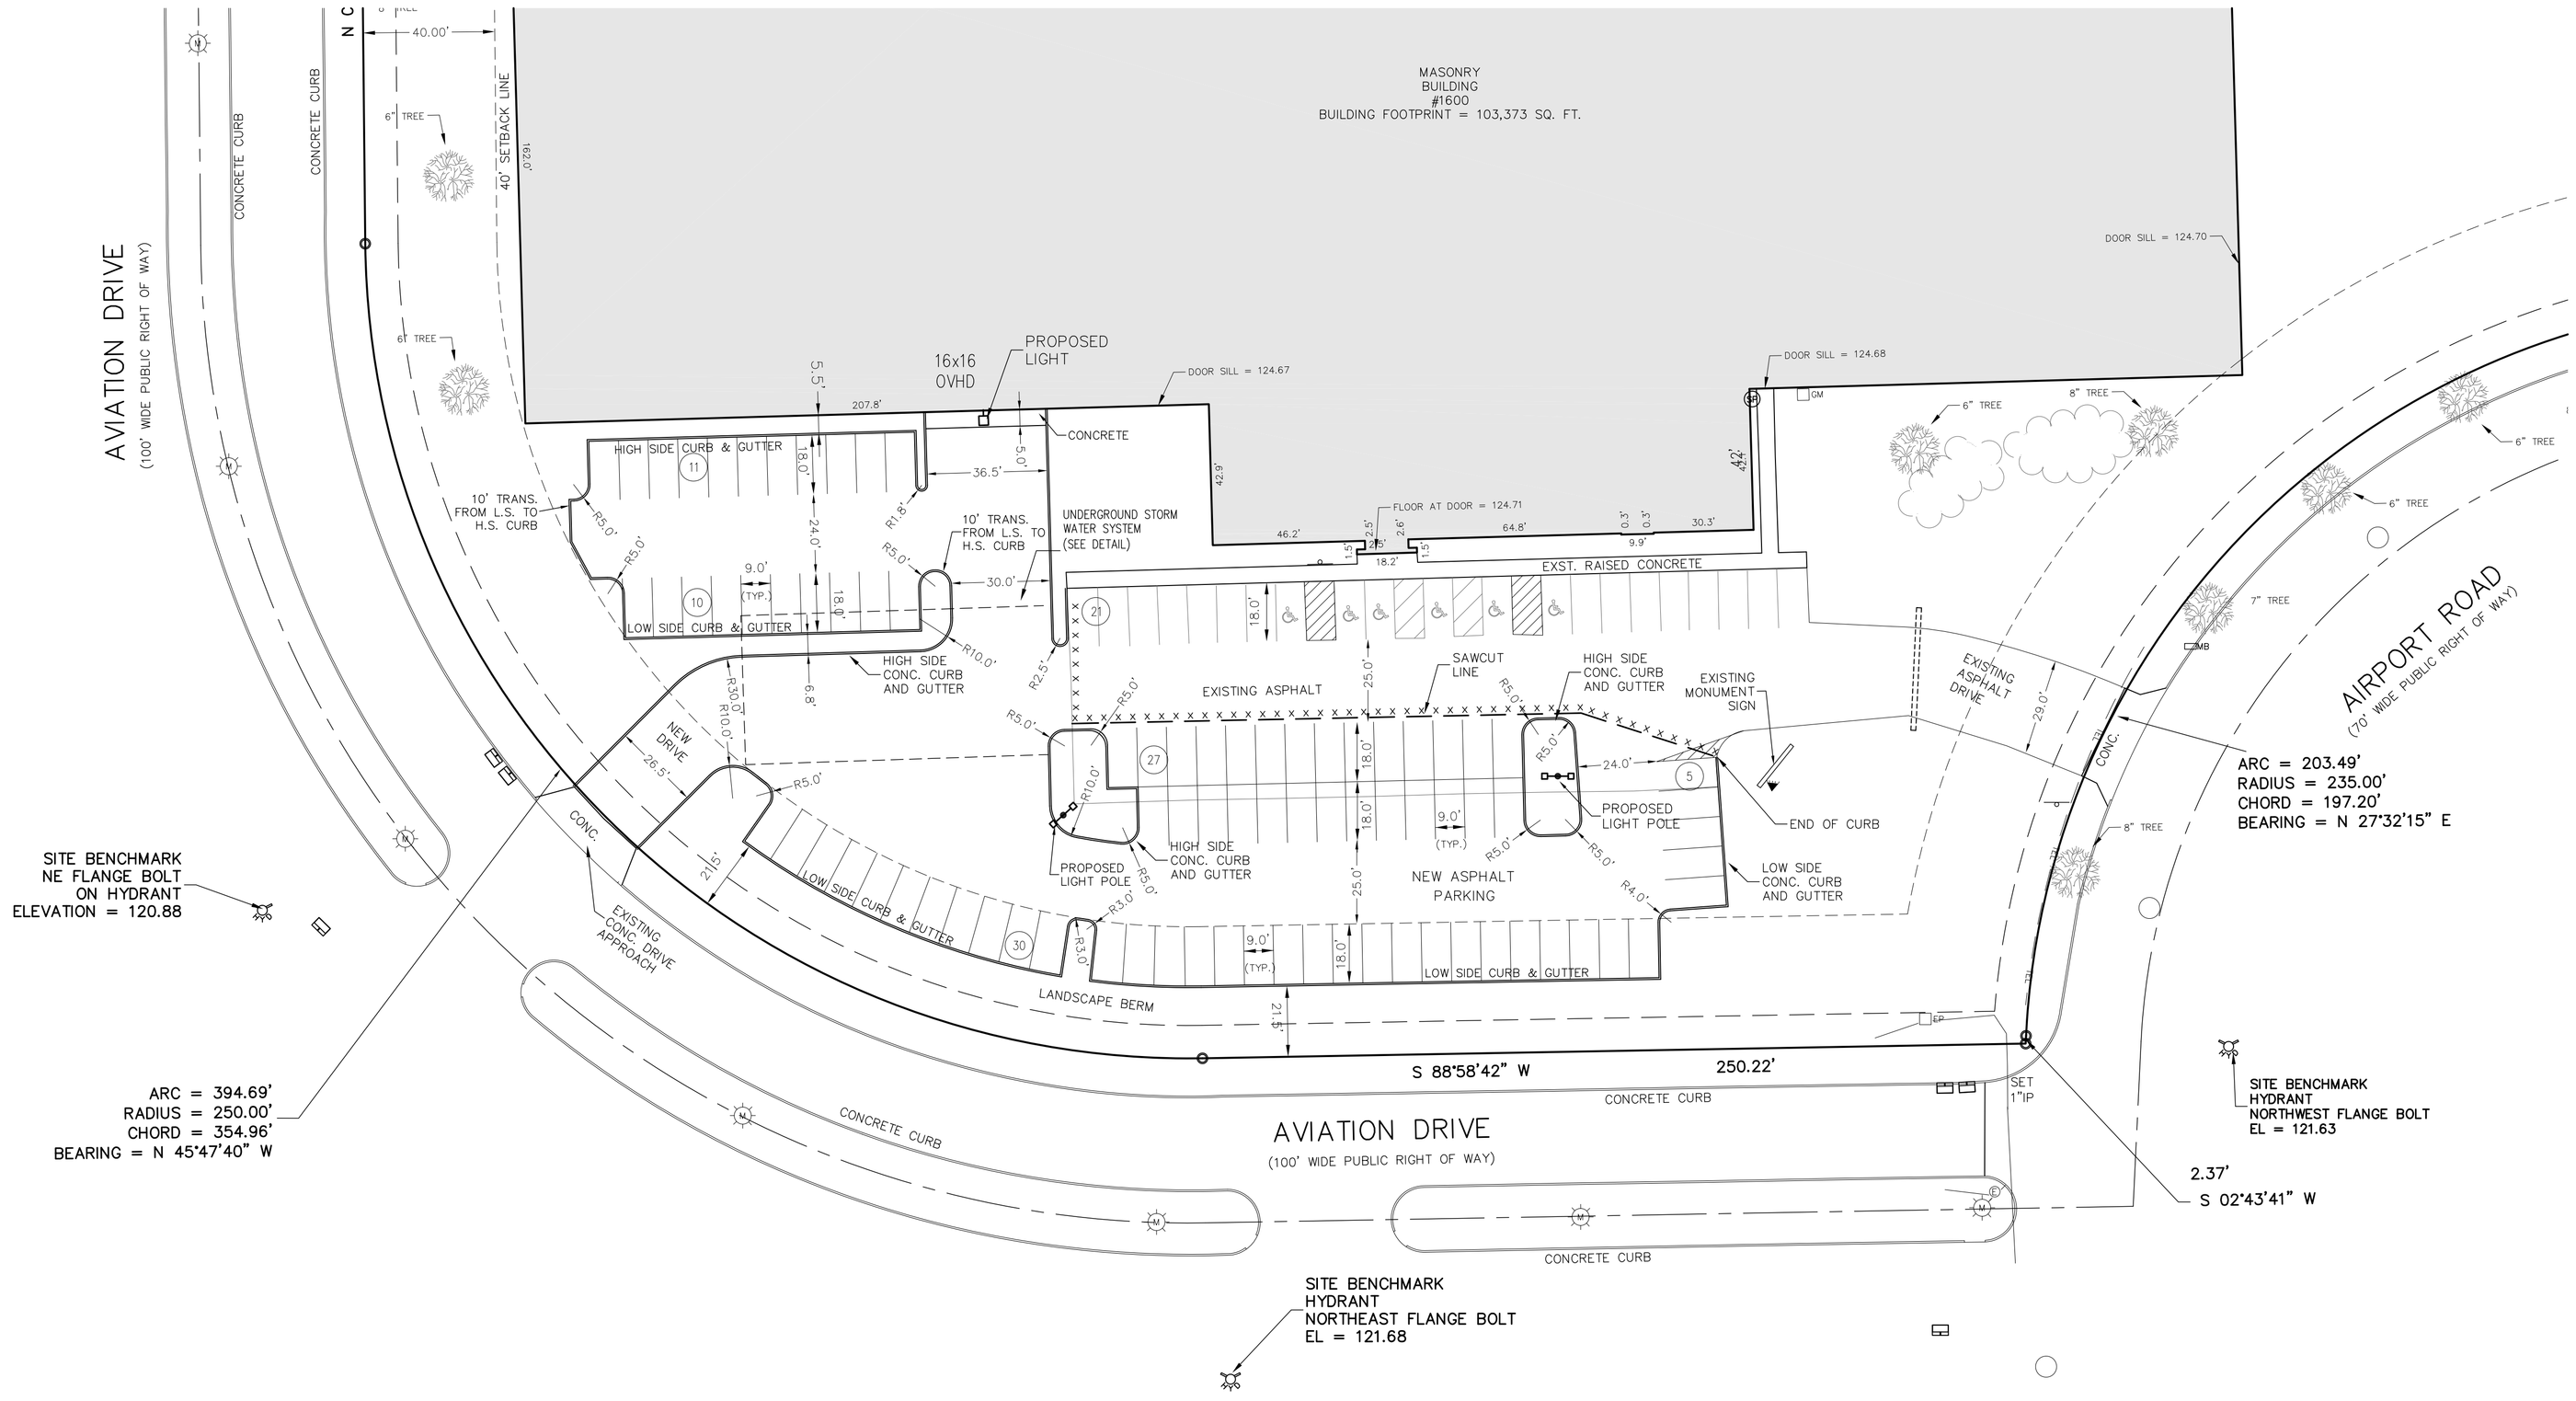

CJE NO.: I506R0
AUGUST 24, 2015

TO OBTAIN LOCATIONS OF PARTICIPANTS' UNDERGROUND FACILITIES BEFORE YOU DIG IN WISCONSIN
CALL DIGGERS HOTLINE
1-800-242-8511
TOLL FREE
WIS. STATUTE 182.0175(1974) REQUIRES MIN. 3 WORK DAYS NOTICE BEFORE YOU EXCAVATE
MEMBER AREA 259-1181

NOTES

1. PHASE 1 PARKING = 104 PARKING SPACES
2. PHASE 1 NET INCREASE IN IMPERVIOUS AREA: 28,050 S.F. (0.644 ACRES)

GRAPHIC SCALE
30 0 15 30 60
1 inch = 30 ft

PHASE I
SITE PLAN

C1.1