LEGEND:

- PROPERTY CORNER
- PROPERTY LINE
- SAN — SANITARY SEWER
- STM — STORM SEWER
- W — WATER MAIN
- FIRE HYDRANT
- UTILITY POLE
- UTILITY POLE W/ LIGHT
- MANHOLE
- WATER VALVE
- CURB INLET
- STORM SEWER ACCESS COVER
- 928.6 — SPOT ELEVATION
- MONITORING WELL
- EXISTING BUILDING

TO OBTAIN LOCATIONS OF PARTICIPANTS UNDERGROUND FACILITIES BEFORE YOU DIG IN WISCONSIN

CALL DIGGERS HOTLINE
1-800-242-8511
TOLL FREE
WIS STATUTE 182.0175(1974)
REQUIRES MIN. 3 WORK DAYS
NOTICE BEFORE YOU EXCAVATE

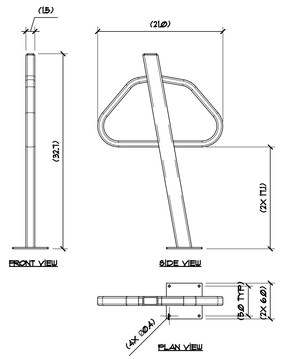

SARIS CYCLING GROUP
POST AND RING, 2450 SERIES, PM

2 C-2.0 BIKE STALL DETAIL
NO SCALE

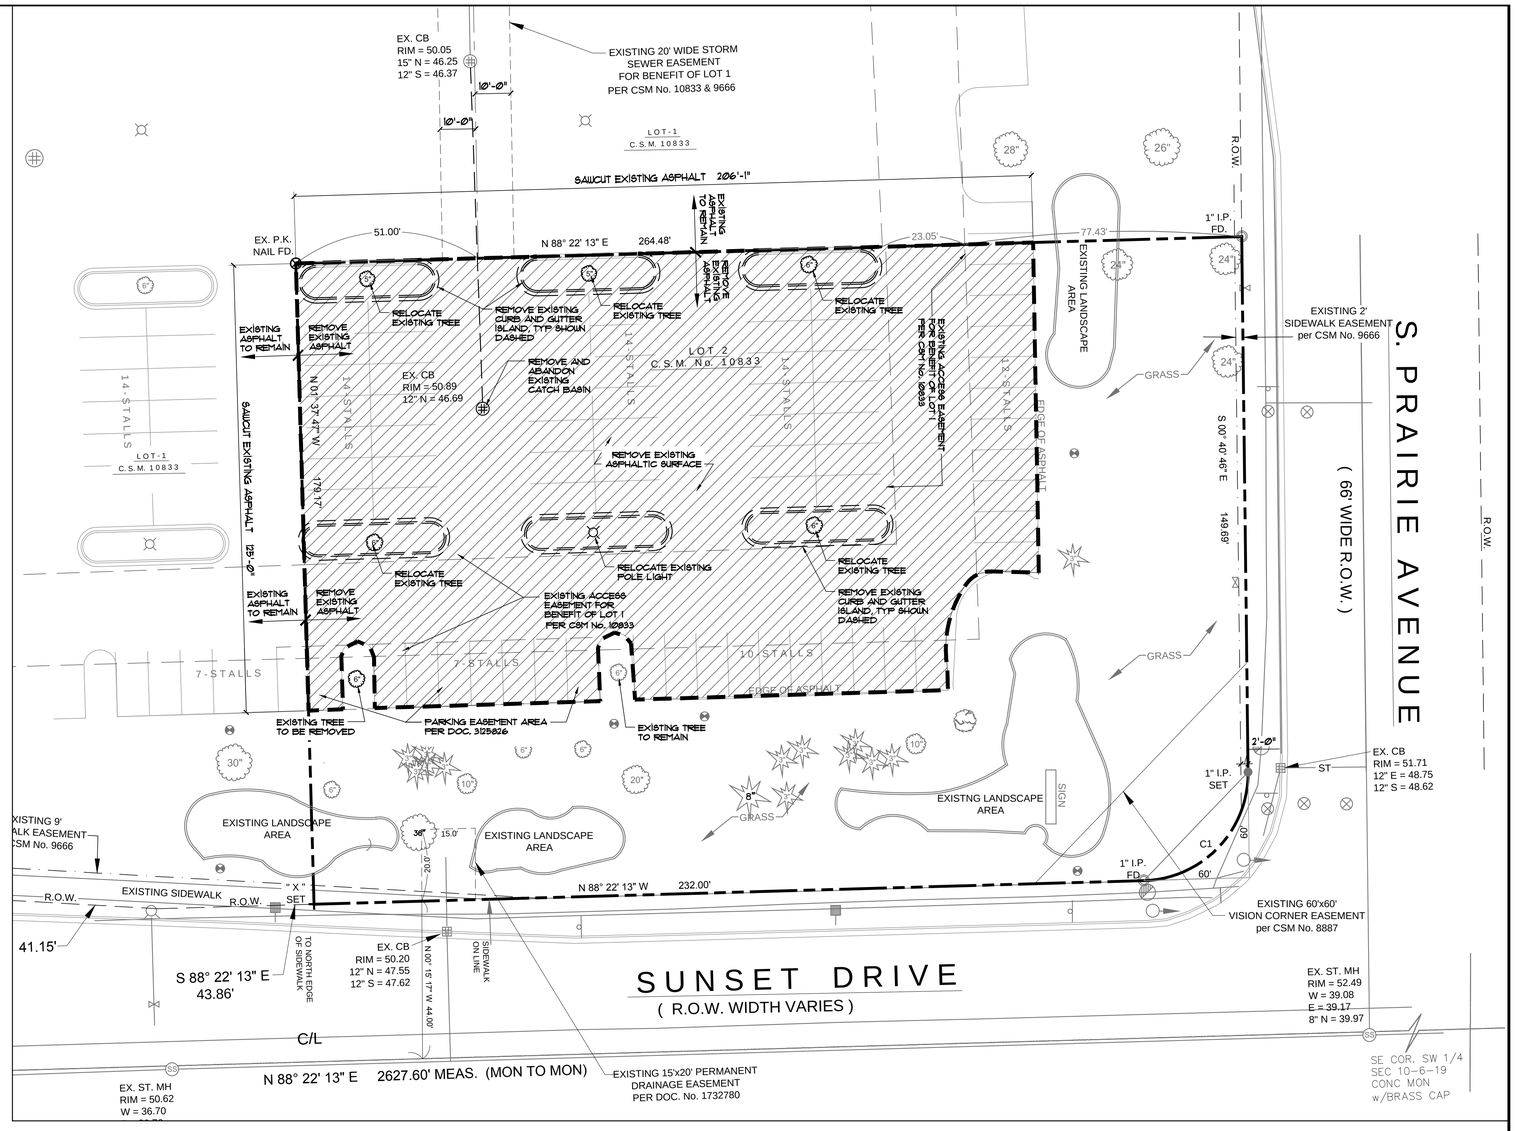

1 C-1.0 DEMO SITE PLAN
SCALE: 1" = 20' - 0"

NORTH

0 10' 20' 40'-0"
SCALE 1" = 20'-0"

TJK DESIGN BUILD

612 WEST MAIN STREET
MADISON, WI 53703
608-257-1090
FAX 608-257-1092

REV	DATE

COPYRIGHTED DRAWING
© 2011, TJK Design Build, Inc. ALL RIGHTS RESERVED. NEITHER THIS DOCUMENT NOR THE INFORMATION HEREIN MAY BE REPRODUCED, DISTRIBUTED, USED OR DISCLOSED, IN WHOLE OR IN PART, UNLESS EXPRESSLY AUTHORIZED IN WRITING BY TJK Design Build, Inc.

PROPOSED FACILITY FOR:
KLINKE COMMERCIAL DEVELOPMENT
SUNSET DRIVE
WAUKESHA, WISCONSIN

C-1.0

9.18.15