PLANT SCHEDULE (CONTRACTOR RESPONSIBLE FOR VERIFYING PLANT QUANTITIES)							
QUANTITY	SYMBOL	BOTANICAL NAME	COMMON NAME	MATURE SIZE	PLANTING	SIZE	TYPE
1	SR	Syringa reticulata 'Ivory Silk'	Ivory Silk Tree Lilac	15'-20'	B / B	1" SH	Ornamental Tree
4	RR	Rosa rugosa 'Dwarf Pavement '	Dwarf Pavement	2'-3'	POT	2 Gal	Deciduous Shrub
1	JS	Juniperus sabina 'Broadmoor'	Broadmoor Juniper	2' x 4'	POT	5 Gal	Evergreen Shrub
44	CA	Calamagrostis acutiflora 'Karl Foerster'	Karl Foerster Grass	42"-48"	POT	1 Gal	Ornamental Grass
21	HS	Hemerocallis x 'Stella D'oro'	Stella D'oro Daylily	18"-24"	POT	4 1/2"	Perennial

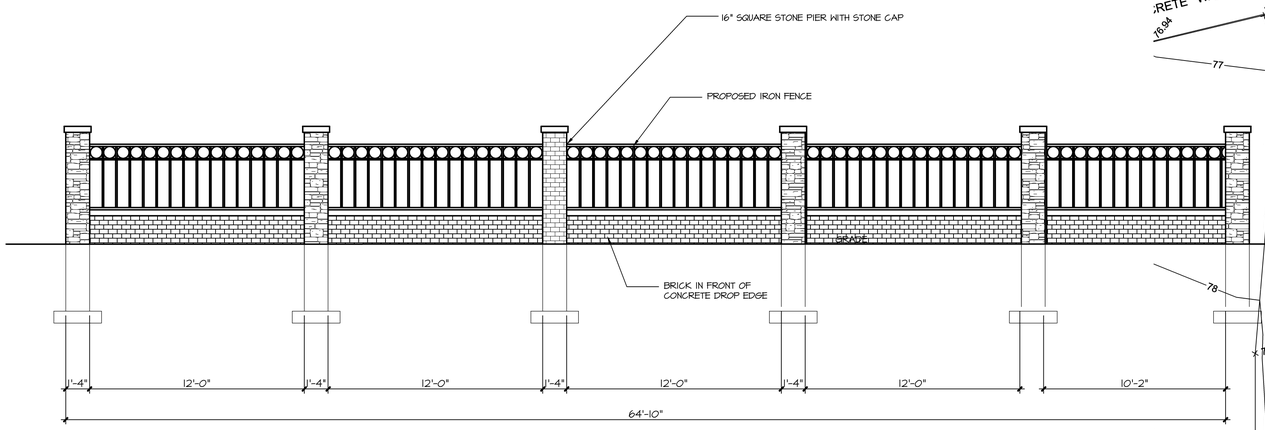

EAST ELEVATION
1/4" = 1'-0"

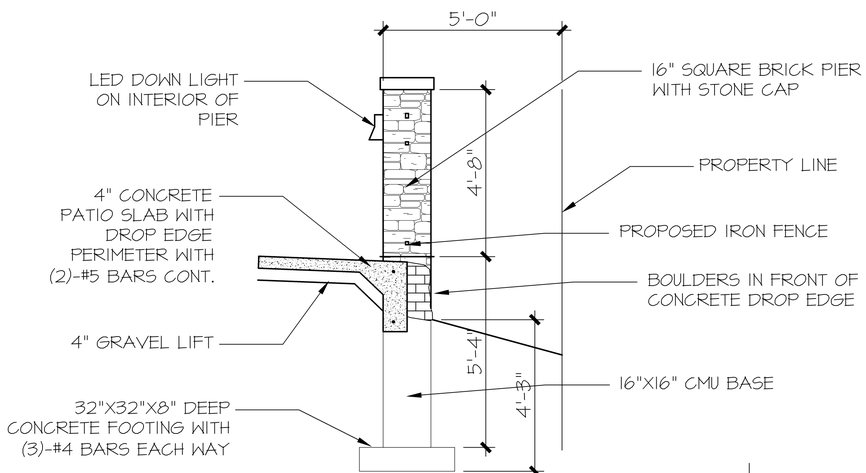

SECTION AT FENCE/PIER
1/2" = 1'-0"

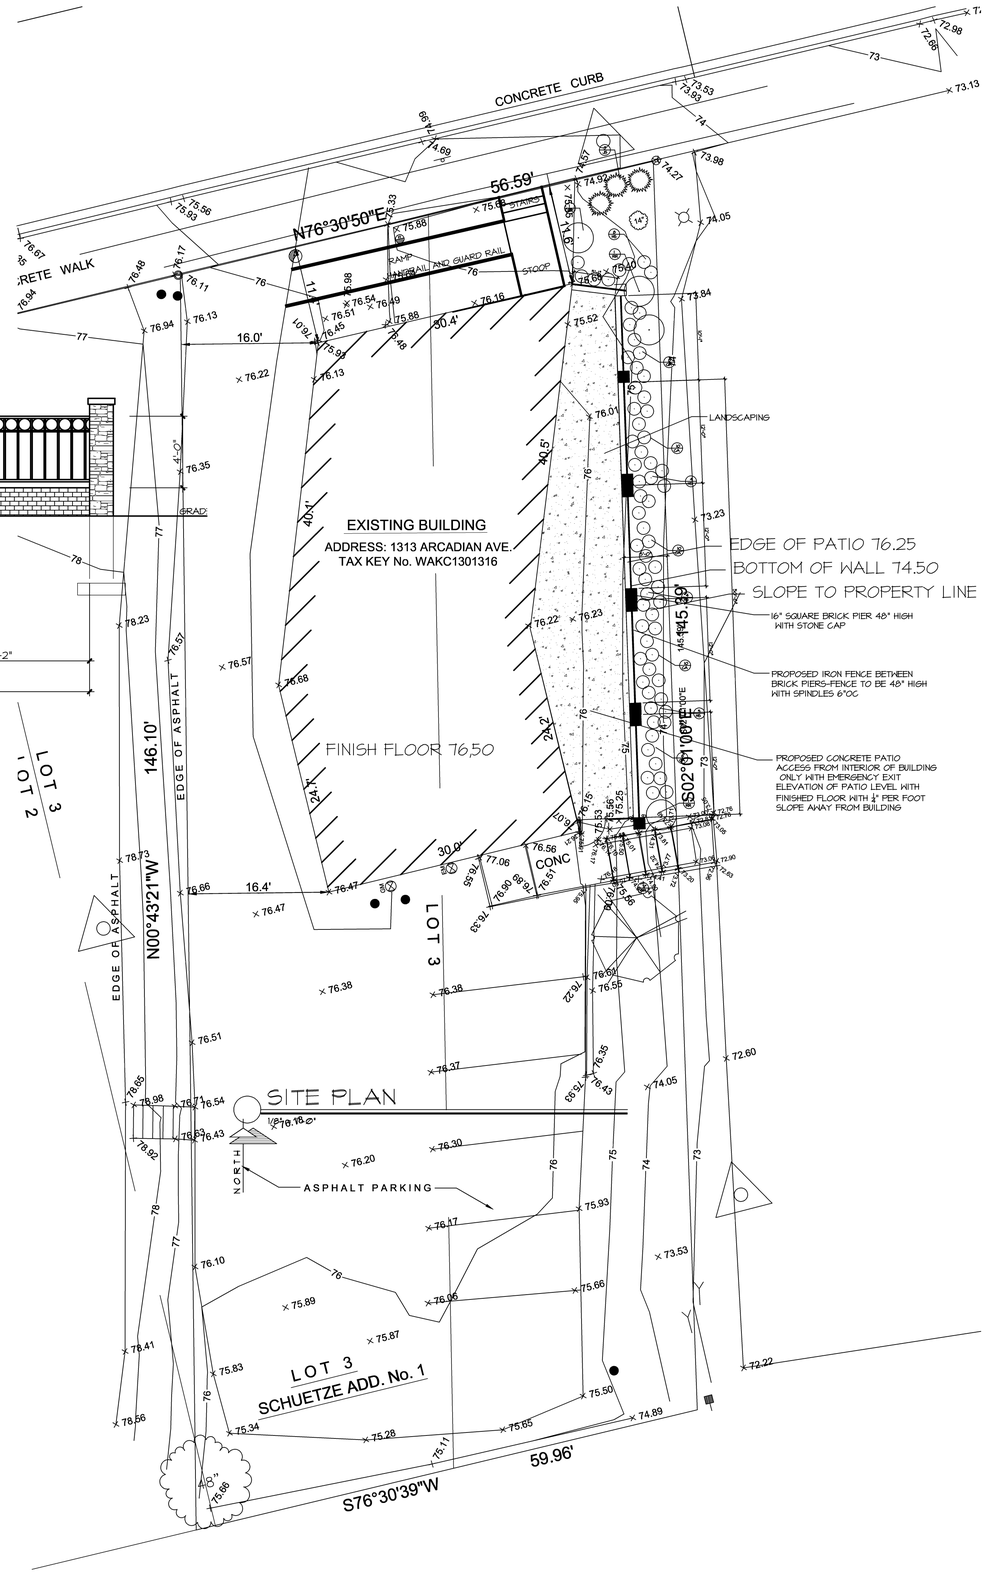

CAP

TDI ASSOCIATES, INC.
ARCHITECTURE, ENGINEERING, PLANNING

N8 W22350 JOHNSON DRIVE, SUITE B4
WAUKESHA, WISCONSIN 53186
PHONE 262-409-2530 FAX 262-409-2531

BILLY D'S BAR & GRILL
PATIO ADDITION

1313 ARCADIA AVENUE
WAUKESHA, WISCONSIN

TDI ASSOCIATES, INC
All Rights Reserved

OWNERSHIP OF DOCUMENTS

This document, and the ideas and design incorporated herein, as an instrument of professional service, is the sole property of TDI Associates, Inc., and is not to be used in whole or in part for any other project or purpose without the expressed written authorization of TDI Associates, Inc.

Sheet Title
SITE AND LANDSCAPE PLAN

Issued For:	Date:
8-7-2018 EXIT GATE ADDED 9-4-2018 ADD GRADING	

Date:	7-20-18
Job NO.:	17-340.000
Drawn By:	REW

Sheet No.
C-1