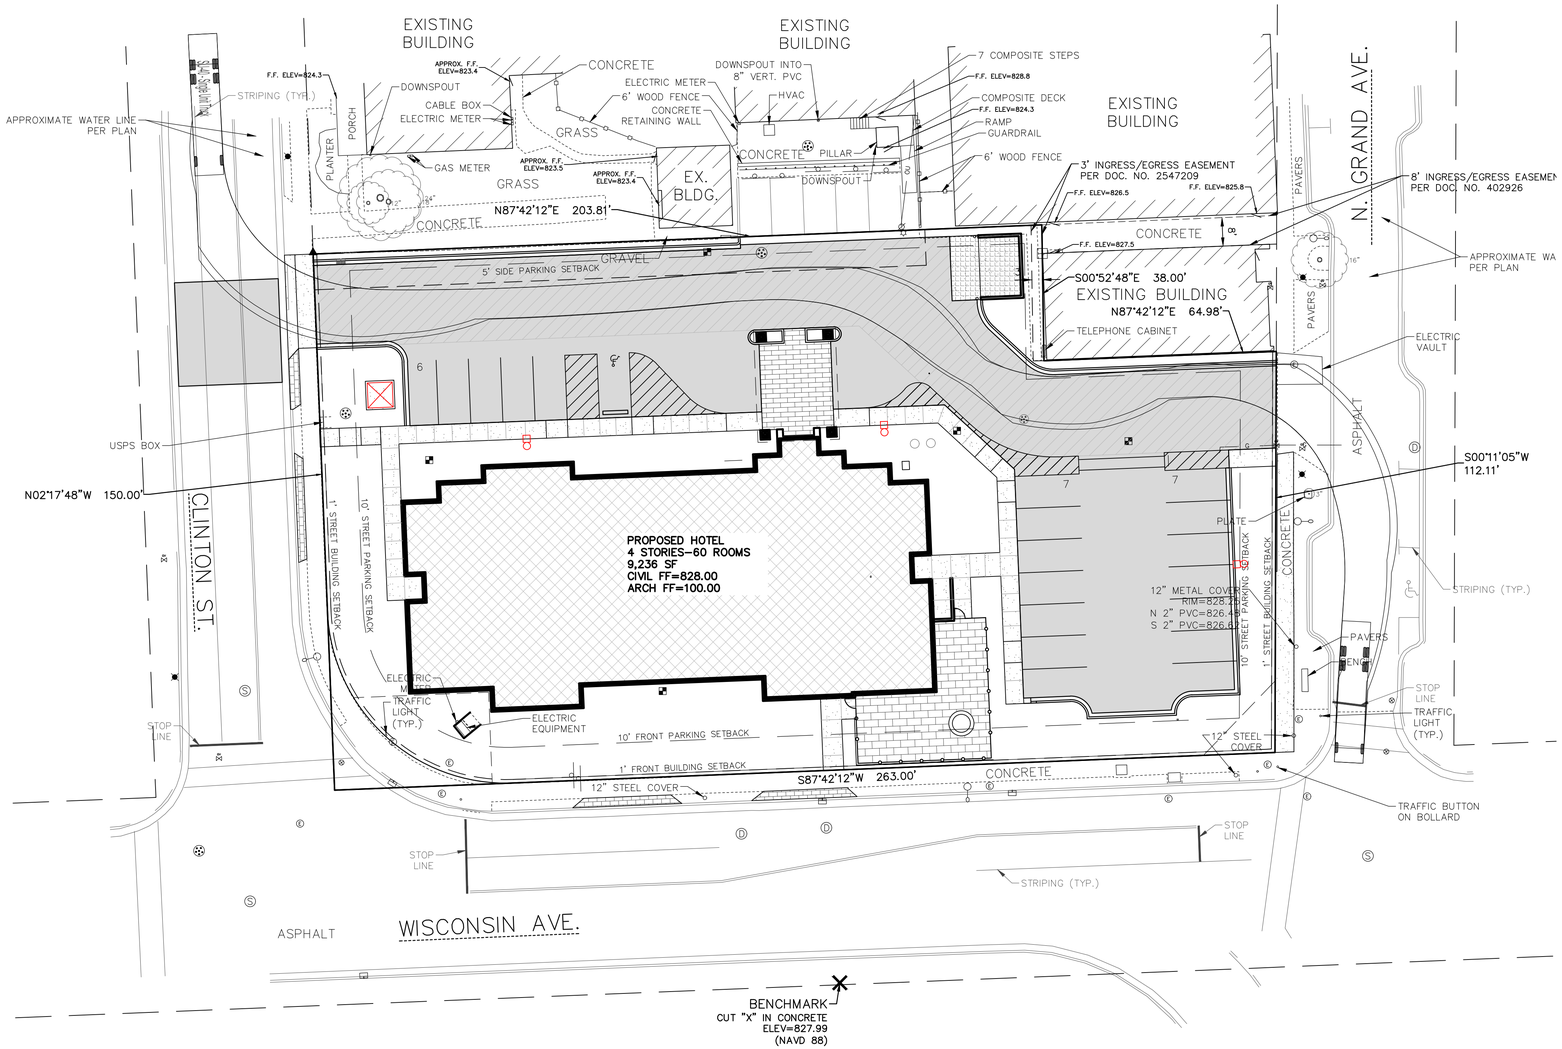

NORTH

1"= 20' SCALE 20' 0 20' 40' FEET

TRUCK TURNING EXHIBIT

EXCEL

Always a Better Plan

100 Camelot Drive
Fond du Lac, WI 54935
920-926-9800
excelengineer.com

COLLABORATION

BriMark Builders, LLC

PROJECT INFORMATION

NEW HOTEL FOR:

COBBLESTONE HOTEL AND SUITES

WISCONSIN AVE & N GRAND AVE. • WAUKESHA, WI

PROFESSIONAL SEAL

WISCONSIN JASON DAYE S8777-006 FOND DU LAC, WISCONSIN PROFESSIONAL ENGINEER

PRELIMINARY DATES

OCT. 10, 2023
NOV. 1, 2023

NOT FOR CONSTRUCTION

JOB NUMBER

2269000

SHEET NUMBER

TRUCK

2023 © EXCEL ENGINEERING, INC.