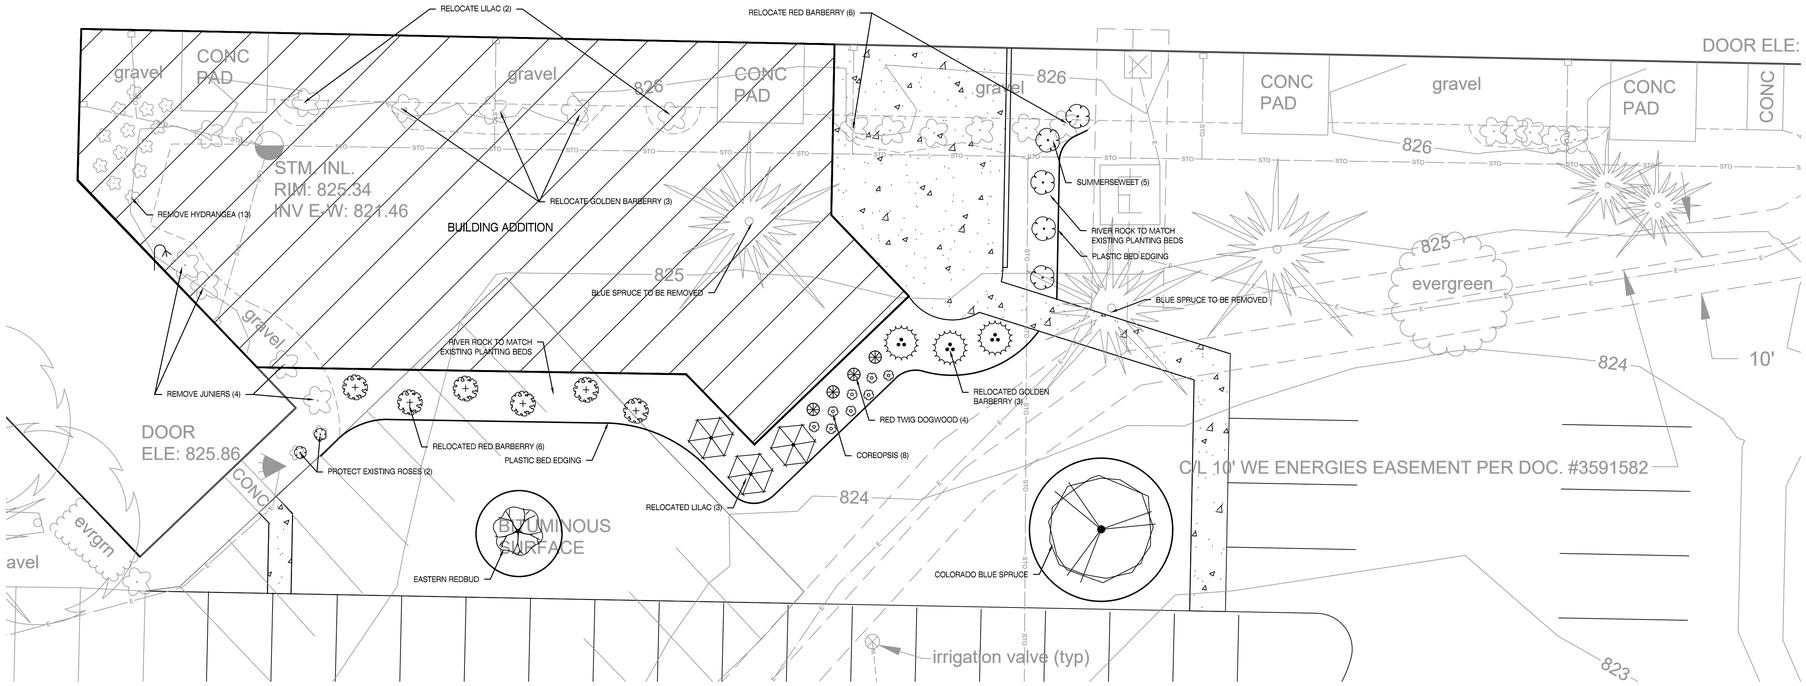

SCALE IN FEET
10' 0 10'

PLANT_SCHEDULE

TREES	QTY	BOTANICAL NAME / COMMON NAME	ROOT TYPE & CALIPER	MAT. HEIGHT	MAT. WIDTH
	1	PICEA PUNGENS / COLORADO BLUE SPRUCE	B&B, 4" CAL. MIN	45'–60'	20'–25'
	1	CERCIS CANADENSIS / EASTERN REDBUD	B&B, 2" CAL. MIN	25'–30'	20'–25'
SHRUBS	QTY	BOTANICAL NAME / COMMON NAME	CONT	MAT. HEIGHT	MAT. WIDTH
	4	CORNUS STOLONIFERA / 'ARCTIC FIRE' RED TWIG DOGWOOD	#5	4'–5'	4'–6'
	3	CLETHRA ALNIFOLIA / 'RUBY SPICE' SUMMERSWEET	#3	2'–4'	3'–5'
PERENNIALS	QTY	BOTANICAL NAME / COMMON NAME	CONT	PLANTING HT	MAT. WIDTH
	8	COREOPSIS VERTICILLATA 'MOONBEAM' / 'MOONBEAM' COREOPSIS	#1	12"–18"	18"–24"

PLANTING NOTES

1. ALL PLANT LOCATIONS ARE TO BE MARKED AND BEDS OUTLINED PRIOR TO PREPARATION AND INSTALLTION OF MATERIALS FOR REVIEW AND APPROVAL BY THE PROJECT MANAGER AND OWNER'S REPRESENTATIVE.
2. CONTRACTOR SHALL LOCATE AND MARK ALL PRIVATE UNDERGROUND UTILITIES AND CONDUIT WITHIN THE EXCAVATION AREAS THAT ARE NOT MARKED BY DIGGERS HOTLINE. FOR THIS PROJECT THAT INCLUDES BUT MAY NOT BE LIMITED TO STORM CONDUCTORS, IRRIGATION, AND SITE LIGHTING. THE CONTRACTOR SHALL COORDINATE THESE EFFORTS WITH THE OWNER'S REPRESENTATIVE.
3. PLANT PIT EXCAVATION SHALL BE COMPLETED PRIOR TO BED PREPARATION AND BE EXCAVATED TO A DEPTH OF ONE INCH GREATER THAN THE HEIGHT OF THE ROOTBALL MEASURED TO THE SHOULDERS OF THE ROOTBALL.
4. THE ROOTSTOCK SHALL BE PLANTED PLUMB, ON TOP OF ONE INCH OF LEVELED AND COMPACTED BACKFILL AND SO THAT THE SHOULDER OF THE ROOTBALL IS APPROXIMATELY TWO INCHES ABOVE THE ADJACENT FINISHED GRADE AFTER PLACEMENT OF MULCH. BACKFILL SHALL CONSIST OF 70% OF THE EXISTING SOIL REMOVED FROM THE EXCAVATION AND 30% GENERAL USE COMPOST. BACKFILL SHALL NOT BE PLACED OVER THE ROOTBALL. PRIOR TO SETTING, THE ROOTS OF THE ROOTBALL SHALL BE PREPARED BY HAND METHODS. INITIAL WATERING COMPLETED IMMEDIATELY AFTER BACKFILLING.
5. PREPARATION OF THE ROOTBALL SHALL INCLUDE CAREFULLY BREAKING, CULTIVATING AND REMOVING EXCESS SOIL ON TOP OF THE ROOTBALL, EXPOSING THE COLLAR/ROOTFLARE AND FEEDER ROOTS AND REMOVAL OF MATTED OR SPIRALING ROOTS.
6. FOR ROOTSTOCK IN CONTAINERS, THE ROOTBALL SHALL BE CAREFULLY REMOVED FORM THE CONTAINER AND INSPECTED TO ENSURE THE ROOTS ARE NOT TIGHTLY BOUND OR COMPRESSED. ROOT BOUND STOCK SHALL BE REPLACED IN KIND PRIOR TO PLANTING.
7. INITIAL WATERING SHALL BE BASED UPON 1/2 TIMES PLANT CONTAINER IN GALLONS WITH A MINIMUM OF 1 GALLON. TWO OUNCES OF ROOT STIMULATOR CONCENTRATE PER ONE GALLON OF WATER SHALL BE APPLIED.
8. FOLLOWING INITIAL WATERING, THE ROOTBALL SHALL BE COVERED WITH FOUR INCHES OF SHREDDED HARDWOOD MULCH OR CRUSHED STONE AS NOTED ON THE PLANS OR TO MATCH THE ADJACENT PLANTING BED GROUND COVER.
9. PLANT SUPPORT IS REQUIRED FRO ALL TREES AND CONSIST OF TWO OR MORE SUPPORTS STAKED IN THE DIRECTION OF THE PREVAILING WINDS. MULTIPLE TIES MAY BE REQUIRED.
10. FOLLOWING INSPECTION OF THE MATERIAL BY THE OWNERS REPRESENTATIVE AND PRIOR TO MULCHING, ALL TAGS, RIBBONS, TIES AND MARKERS SHALL BE REMOVED AND PROVIDED TO THE OWNER'S REPRESENTATIVE.
11. WATERING DURING THE INITIAL ESTABLISHMENT PERIOD SHALL BE COORDINATED WITH THE OWNER'S REPRESENTATIVE AND BE COMPLETED 2 TIMES PER WEEK WITH AT LEAST 2 DAYS BETWEEN WATERINGS. WATERINGS FOR ROOTSTOCK SHALL BE APPLIED EVENLY AND DIRECTLY WITH THE INDIVIDUAL EXCAVATION PITS.

DIGGERS HOTLINE
Dial 811 or (800) 242-8511
www.DiggersHotline.com

"THE INFORMATION SHOWN ON THIS DRAWING CONCERNING TYPE AND LOCATION OF UNDERGROUND UTILITIES IS NOT GUARANTEED TO BE ACCURATE OR ALL INCLUSIVE. THE CONTRACTOR IS RESPONSIBLE FOR MAKING HIS OWN DETERMINATIONS AS TO THE TYPE AND LOCATION OF UNDERGROUND UTILITIES AS MAY BE NECESSARY TO AVOID DAMAGE THERETO. IF ADDITIONAL UTILITIES ARE KNOWN TO EXIST IN THE PROPERTY, THE OWNER WILL PROVIDE EXISTING PLANS OF OTHER UTILITIES SERVING THE SITE AND THE BUILDING THAT OTHERWISE CANNOT BE LOCATED BY A VISUAL OBSERVATION OF THE PROPERTY OR OF WHICH THE SURVEYOR WOULD HAVE NO KNOWLEDGE".

NO	REVISION DESCRIPTION	DATE

One Source Consulting
Construction Minded | Value Sensitive | Civil Engineers
19435 W. CAPITOL DRIVE
SUITE L05
BROOKFIELD, WI 53045
(262) 781-9005
(262) 781-9006 (FAX)
www.onesourceconsult.com

PROJECT
WELD-ALL
2001 S. Prairie Avenue
Waukesha, WI

CLIENT
Consolidated Construction Co., Inc.
4300 N. Richmond Street
Appleton, WI 54913

Seal

STATE OF WISCONSIN
CRAIG T. DORZA
E-35380
BROOKFIELD, WI
PROFESSIONAL ENGINEER

SHEET TITLE
LANDSCAPE PLAN

COPYRIGHT NOTICE
THESE DRAWINGS AS INSTRUMENTS OF SERVICE REMAIN THE PROPERTY OF ONE SOURCE CONSULTING. ANY CHANGES, PUBLICATION, OR UNAUTHORIZED USE IS PROHIBITED UNLESS EXPRESSLY AUTHORIZED BY ONE SOURCE CONSULTING.

Drawing Scale:	1"=20'
Drawn:	HAM 05/09/19
Checked:	CTD 05/09/19
OSC Project No:	569-19

Sheet No.
C-0

May 09, 2019 - 11:15am
T:\CAD Projects\569-19 Weld-All\569-19 Landscape.dwg