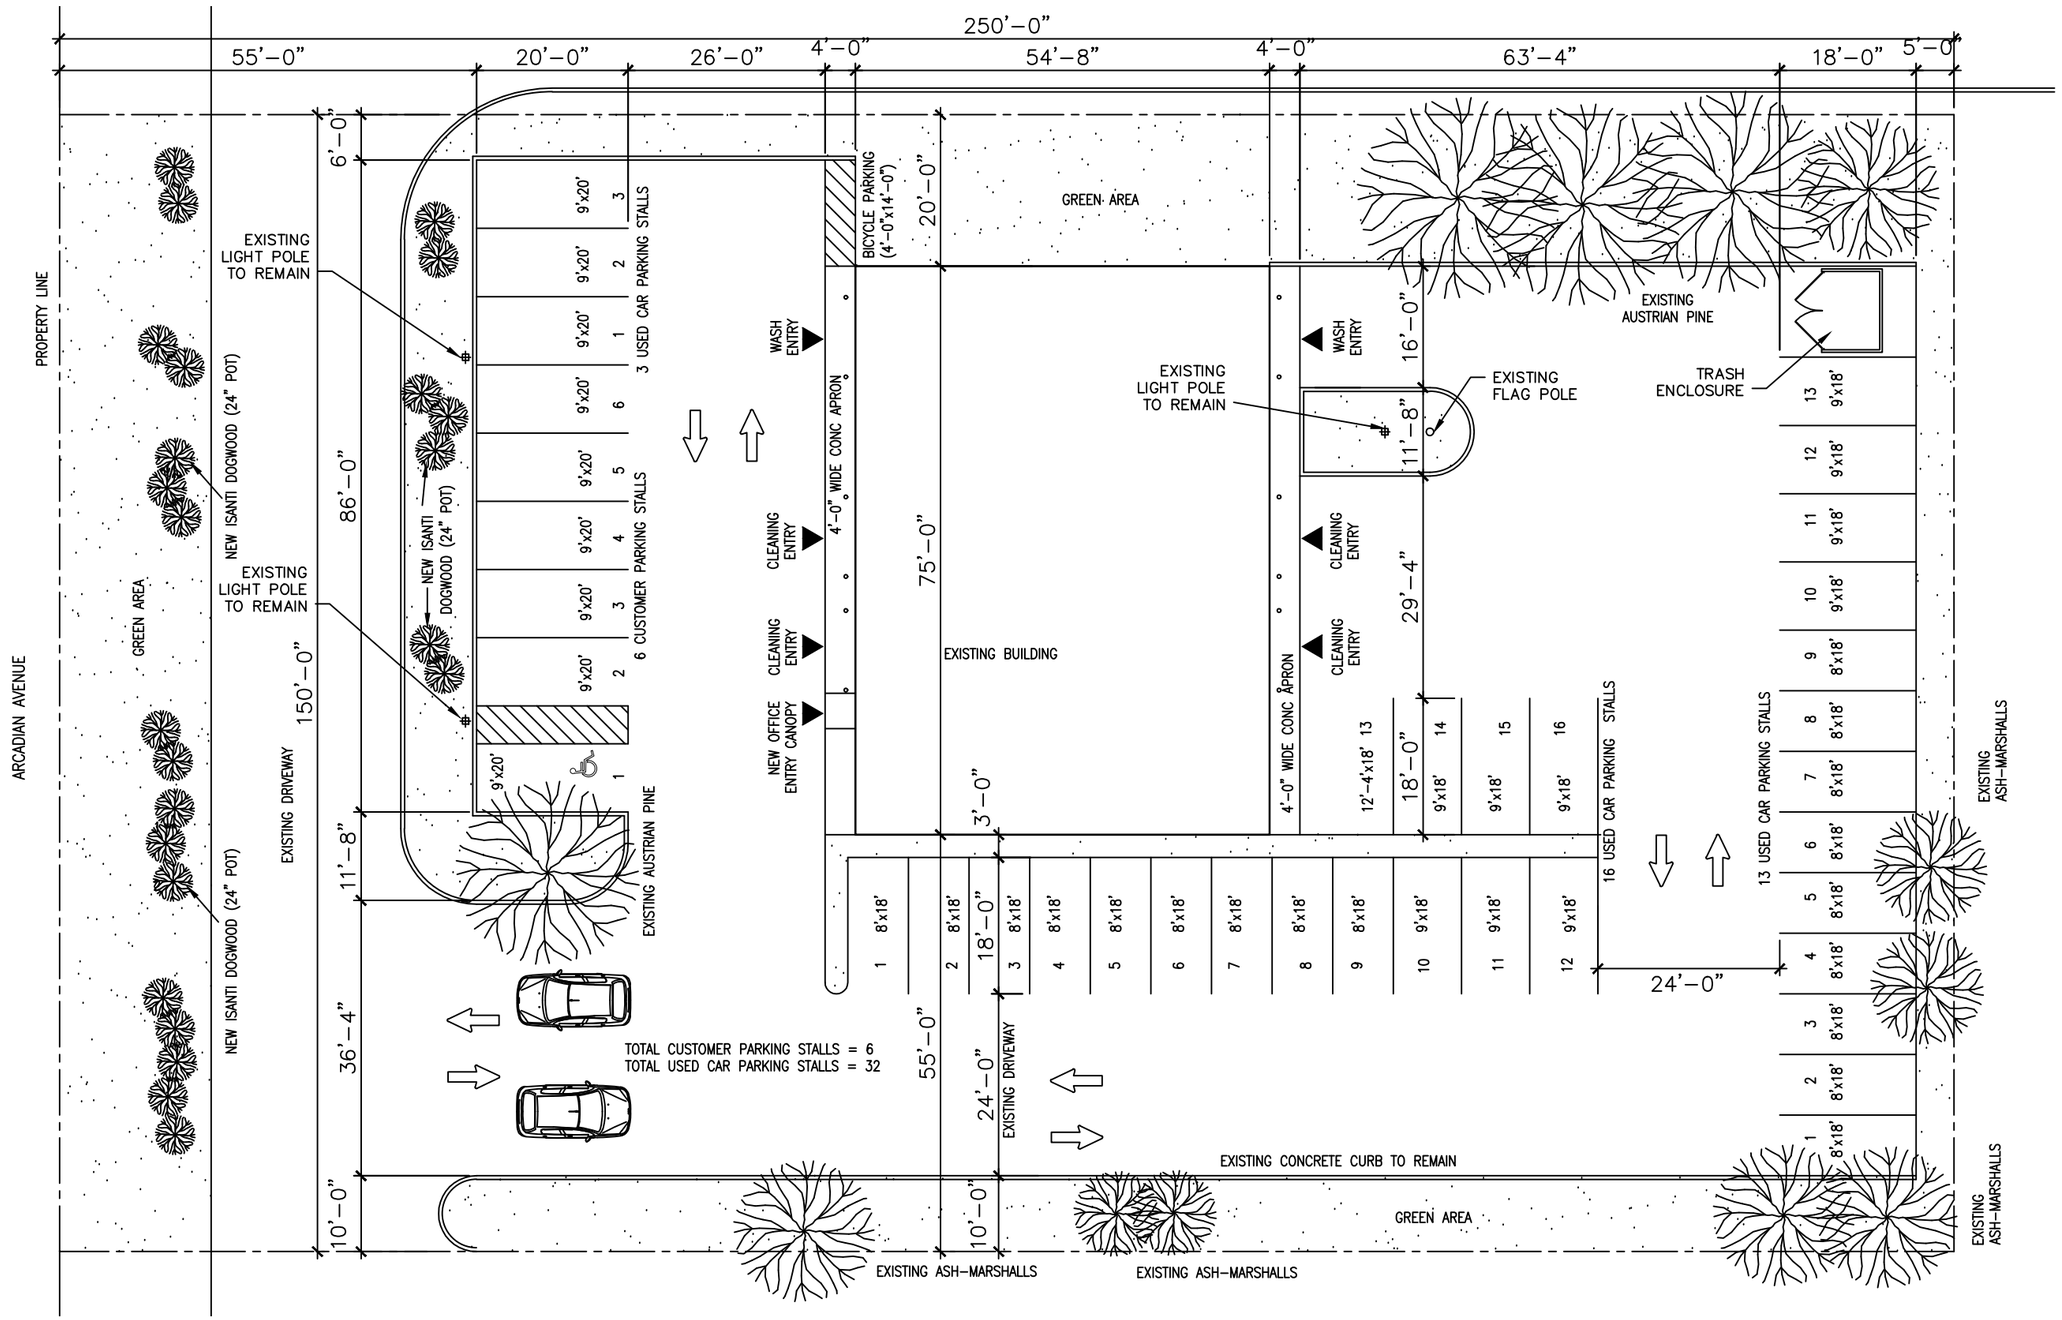

PROPOSED SITE/LANDSCAPE PLAN

Scale: 1"=20'-0"

N

BARRY C. YANG ARCHITECT
5559 North Shoreland Avenue
Milwaukee, WI 53217
Phone: 262-385-2680
Email: byang.architect@gmail.com

VEHICLE CONNECTIONS
Building Renevation
1649 ACARDIAN AVENUE
WAUKESHA, WISCONSIN

DATE	JOB NUMBER
20171010	17005
DRAWN BY	SHEET NUMBER
BCY	200